

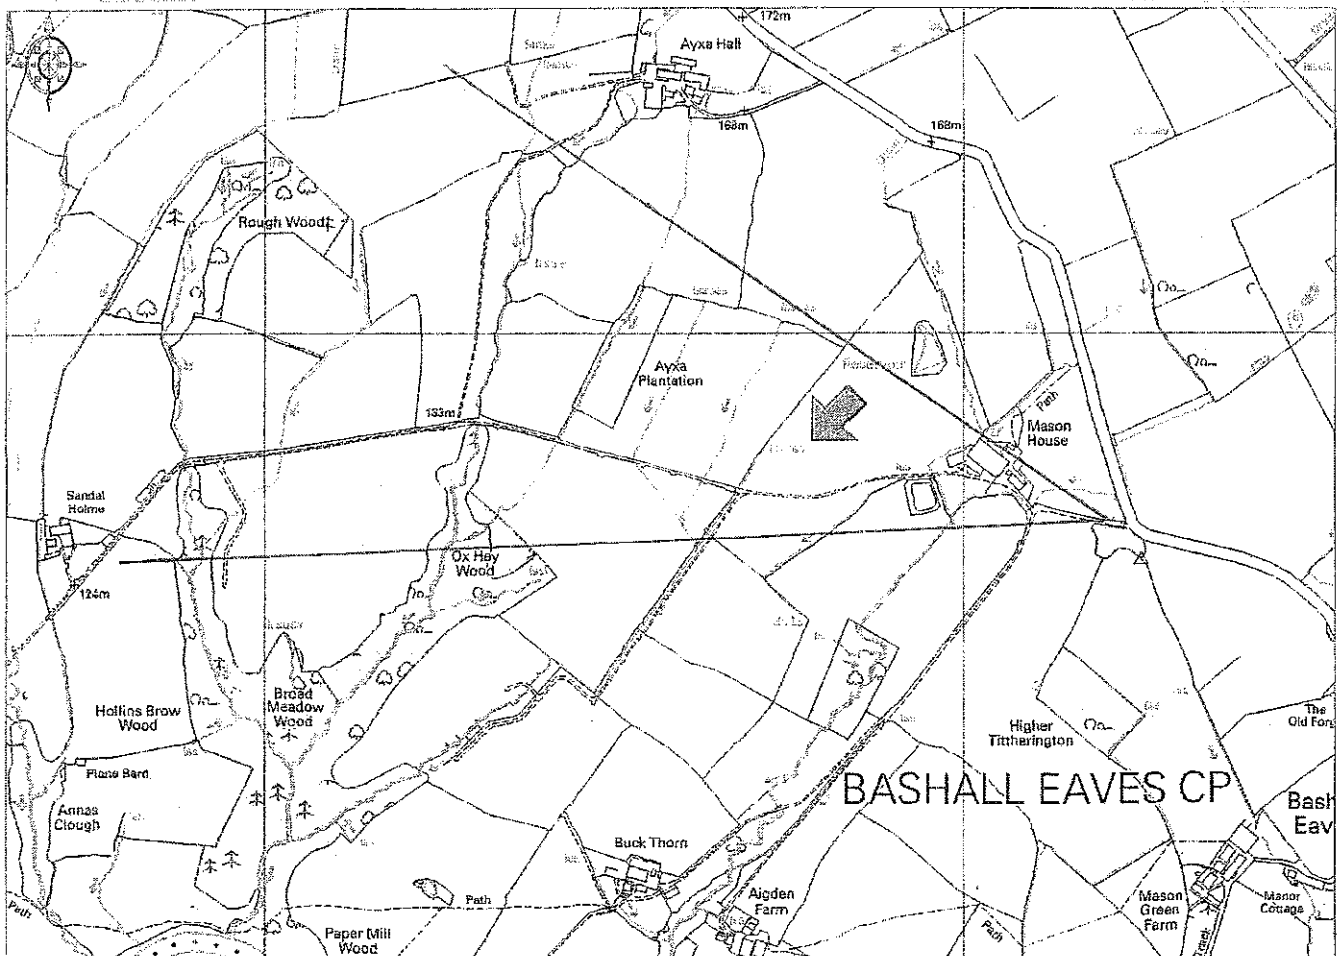


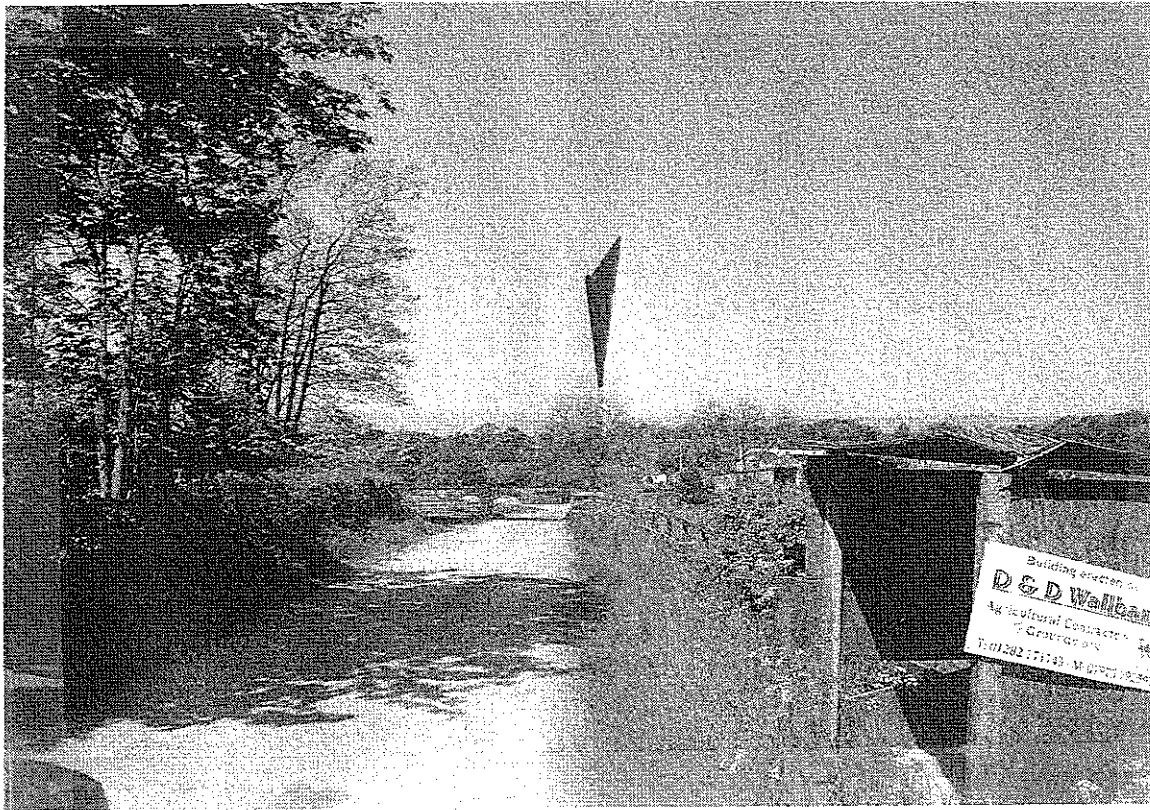

320120402P

PassiM


Developments Ltd

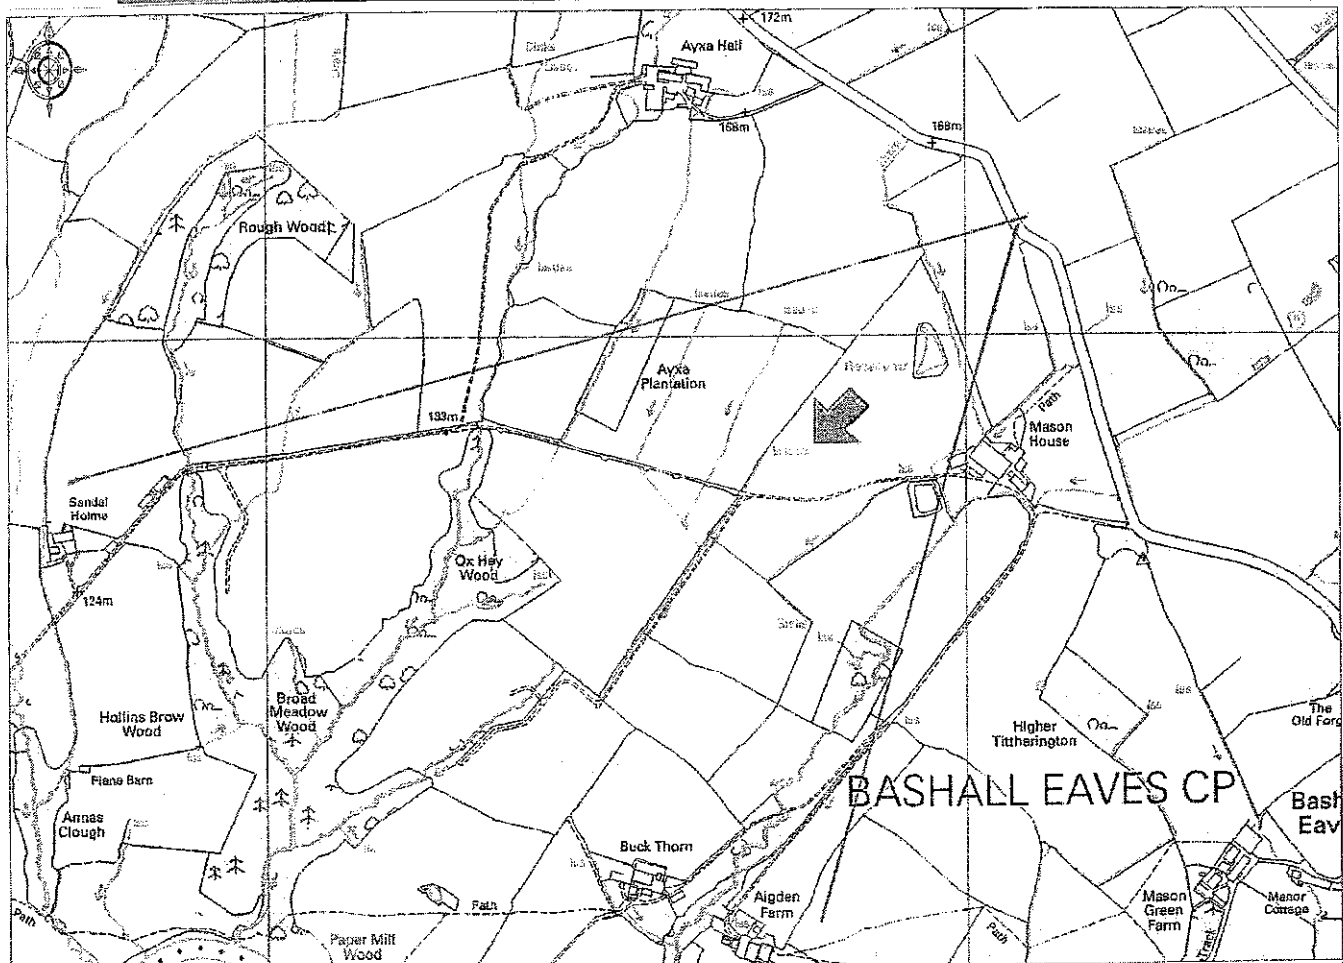

Ordnance Survey 1:50,000 Copyright 2012. All rights reserved. Licence number 100020449. Printed Scale - 1:10000

PassiM 320120402P



Developments Ltd

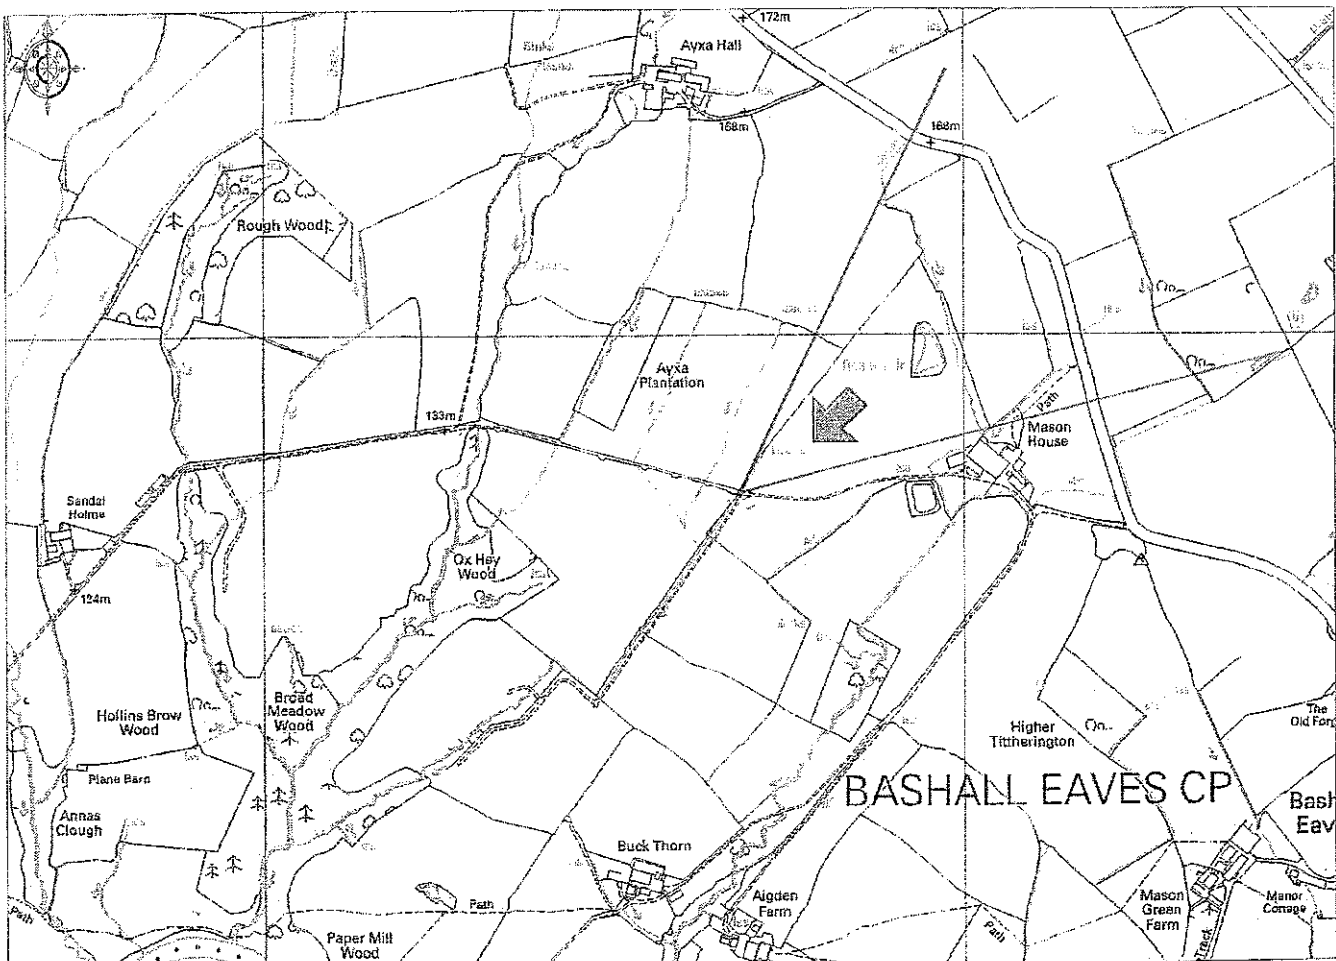

Ordnance Survey © Crown Copyright 2012. All rights reserved. Licence number 100020449. Plotted Scale 1:10000

PassiM
Developments Ltd


320120402P

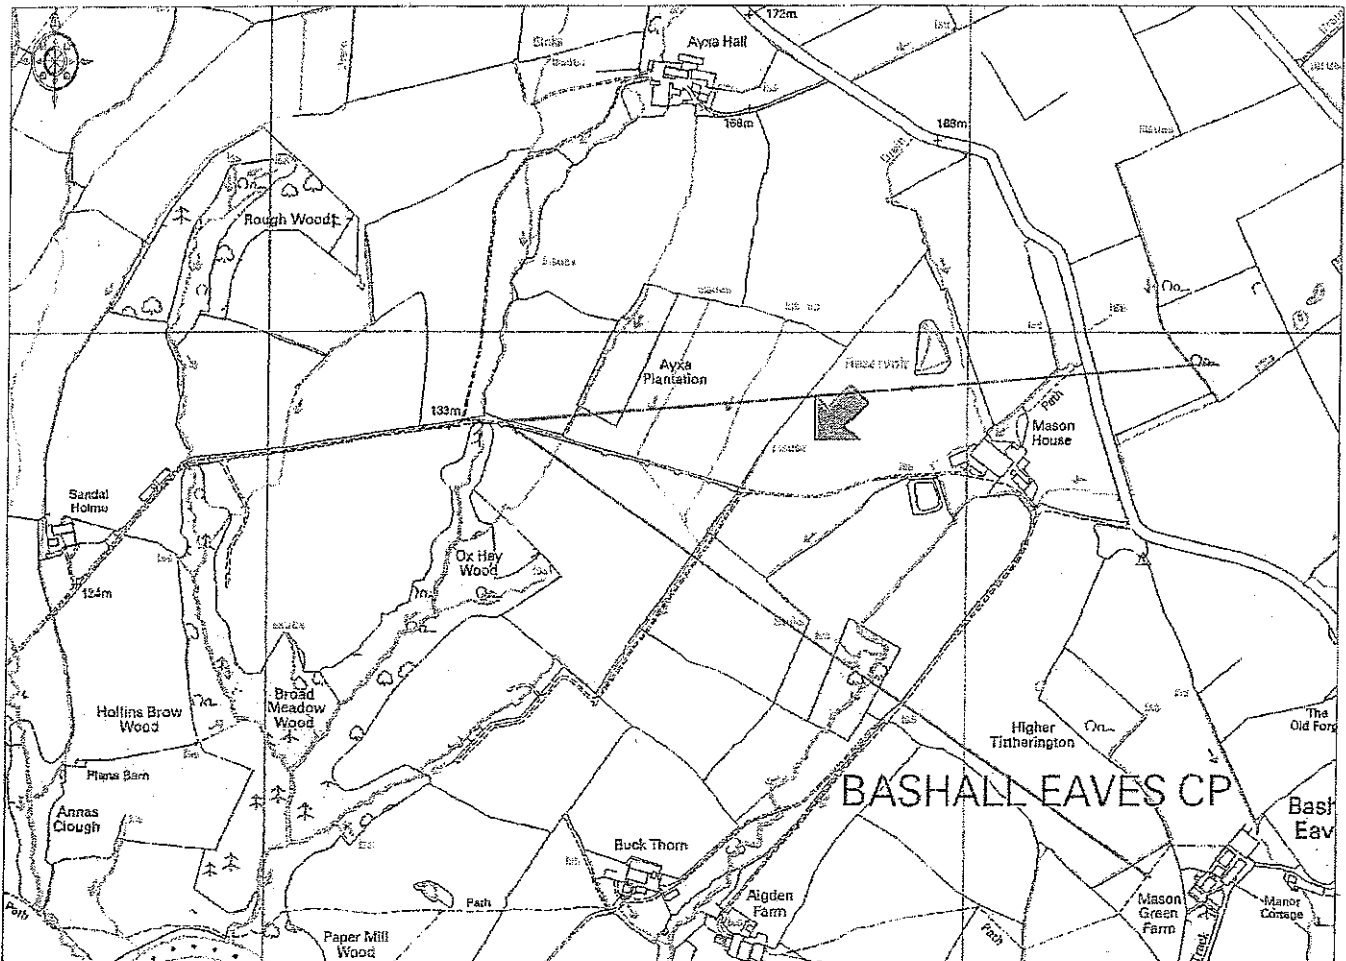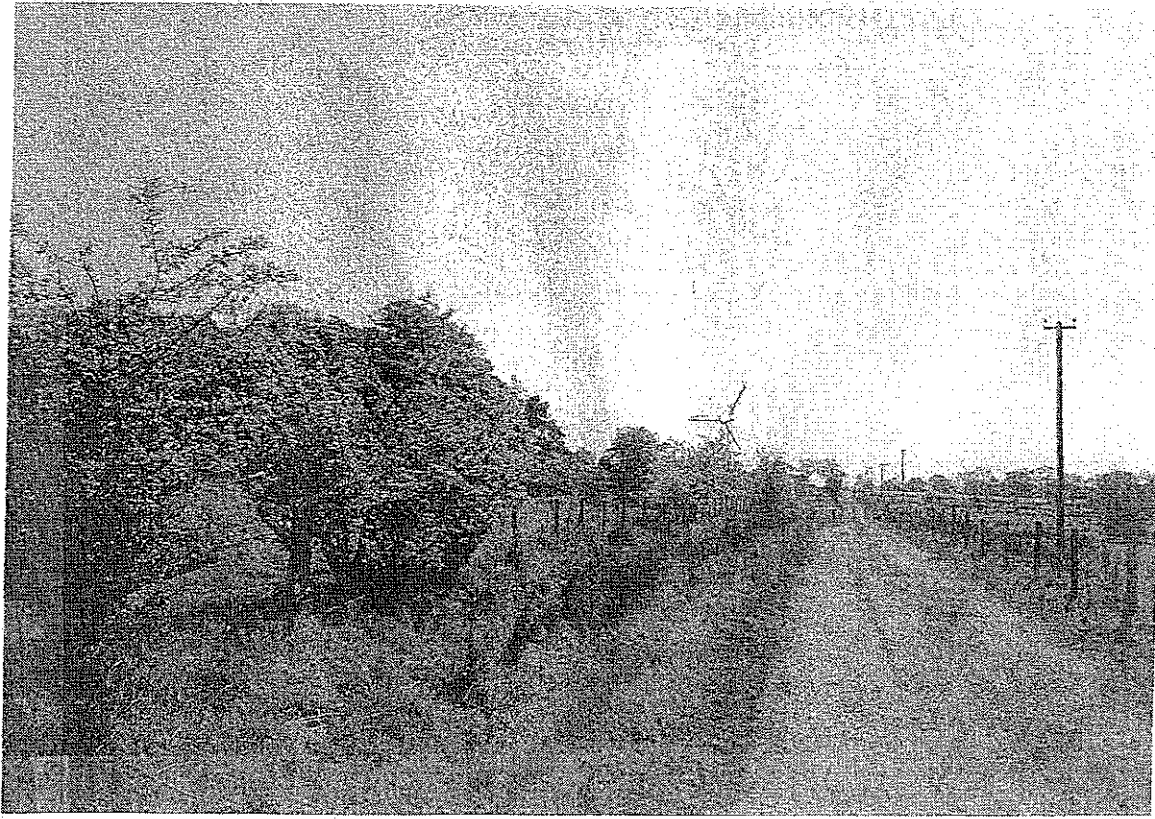

Location Plan Scale 1:2,500


PassiM Developments Ltd The Estate Office, Craigdarroch, Moniaive, Thornhill, Dumfriesshire, DG3 4JB 01848 200400 r schiller@virgin net	Client: Messrs: B Hartley & Sons, Mason House Farm, Bashall Eves, Clitheroe, Lancashire, BB7 3DD
Endurance E-3120 50kw Turbine Location plan 1:2,500 Block Plan 1:500	Grid E368783, N443847

320120402P

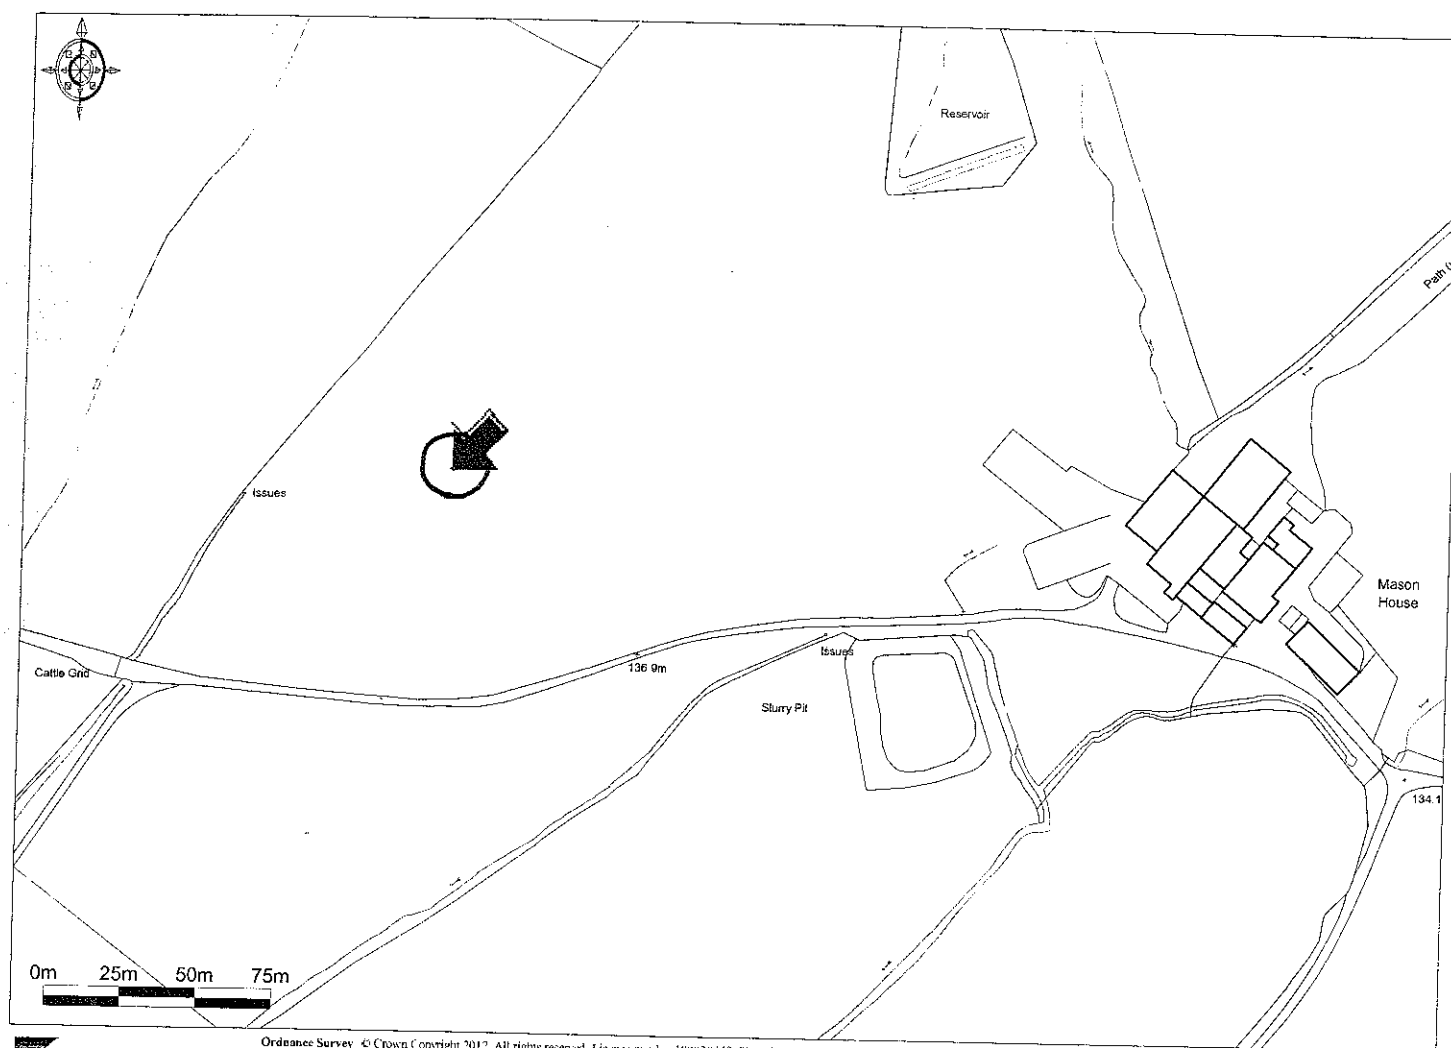

Promap

Location Plan Scale 1:2,500

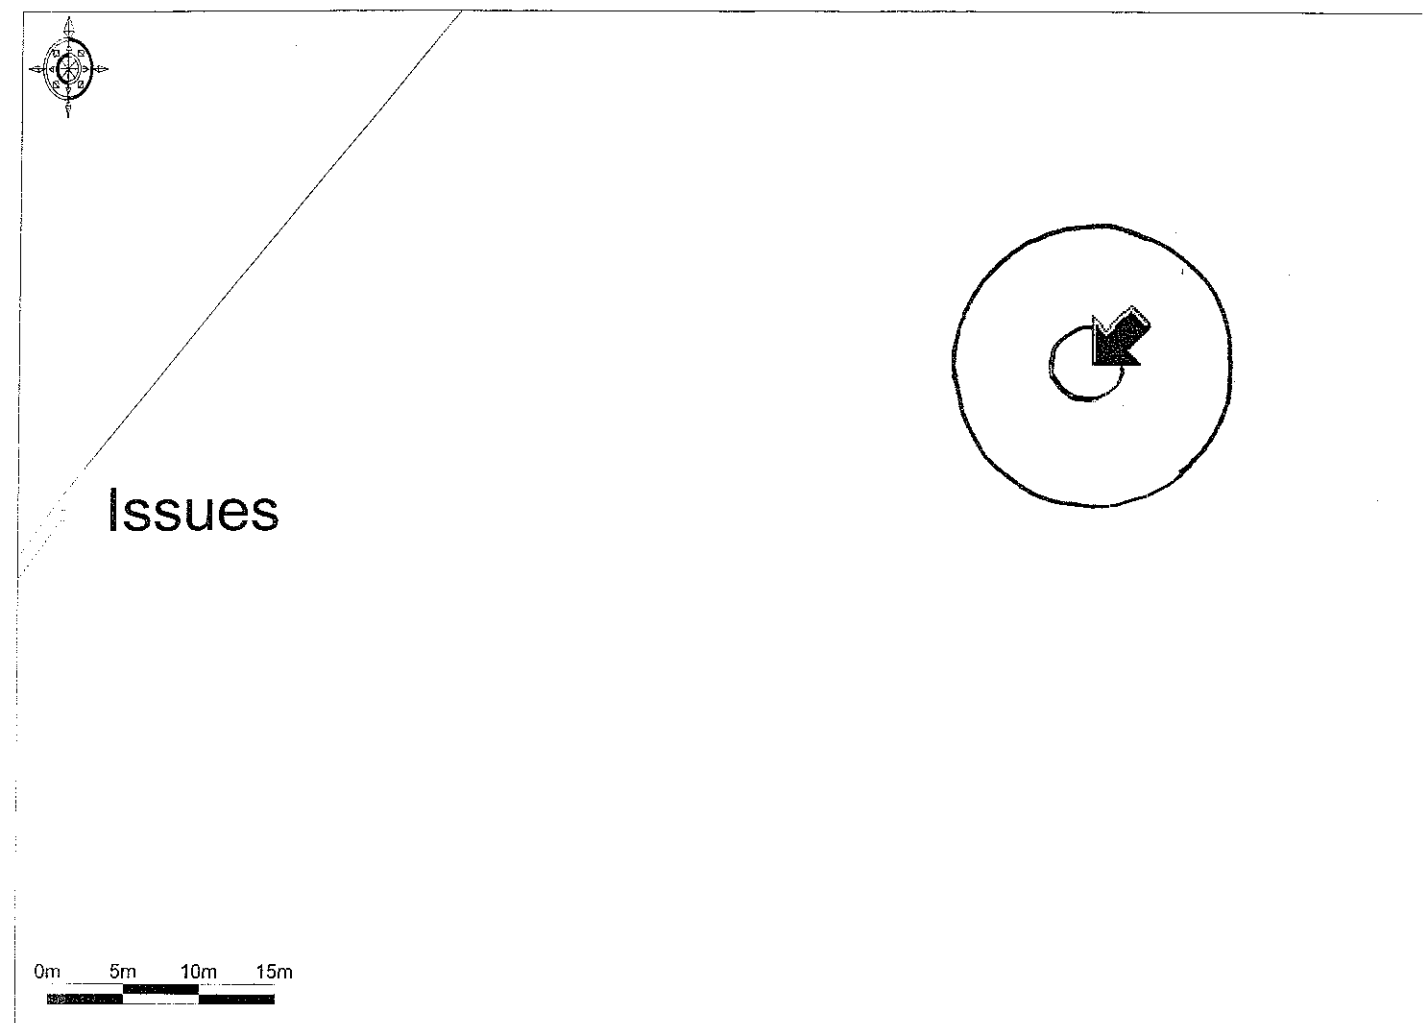

Promap

Block Plan 1:500

PassiM



Developments Ltd
The Estate Office, Craigdarroch, Moniaive,
Thornhill, Dumfriesshire, DG3 4JB
01848 200400 r schiller@virgin.net

Client:


Messrs: B Hartley & Sons,
Mason House Farm,
Bashall Eves,
Clitheroe,
Lancashire, BB7 3DD

Endurance E-3120 50kw Turbine
Location plan 1:2,500 Block Plan 1:500


Grid
E368783, N443847

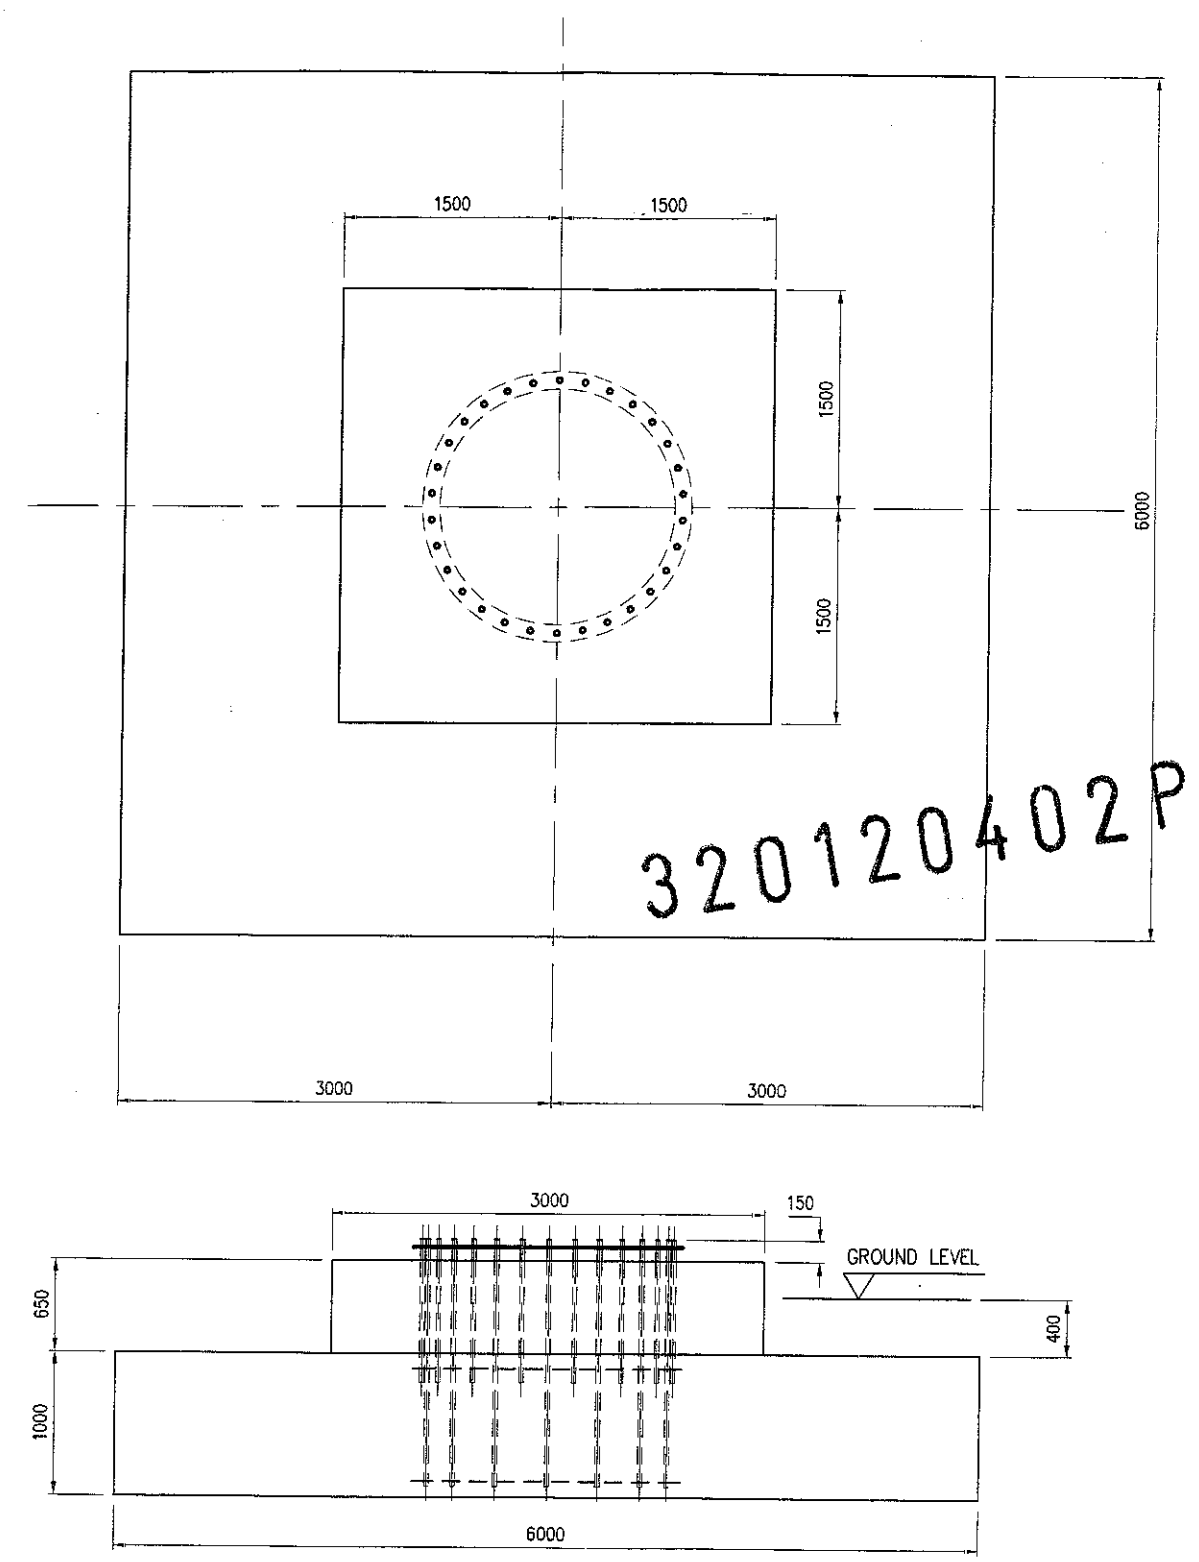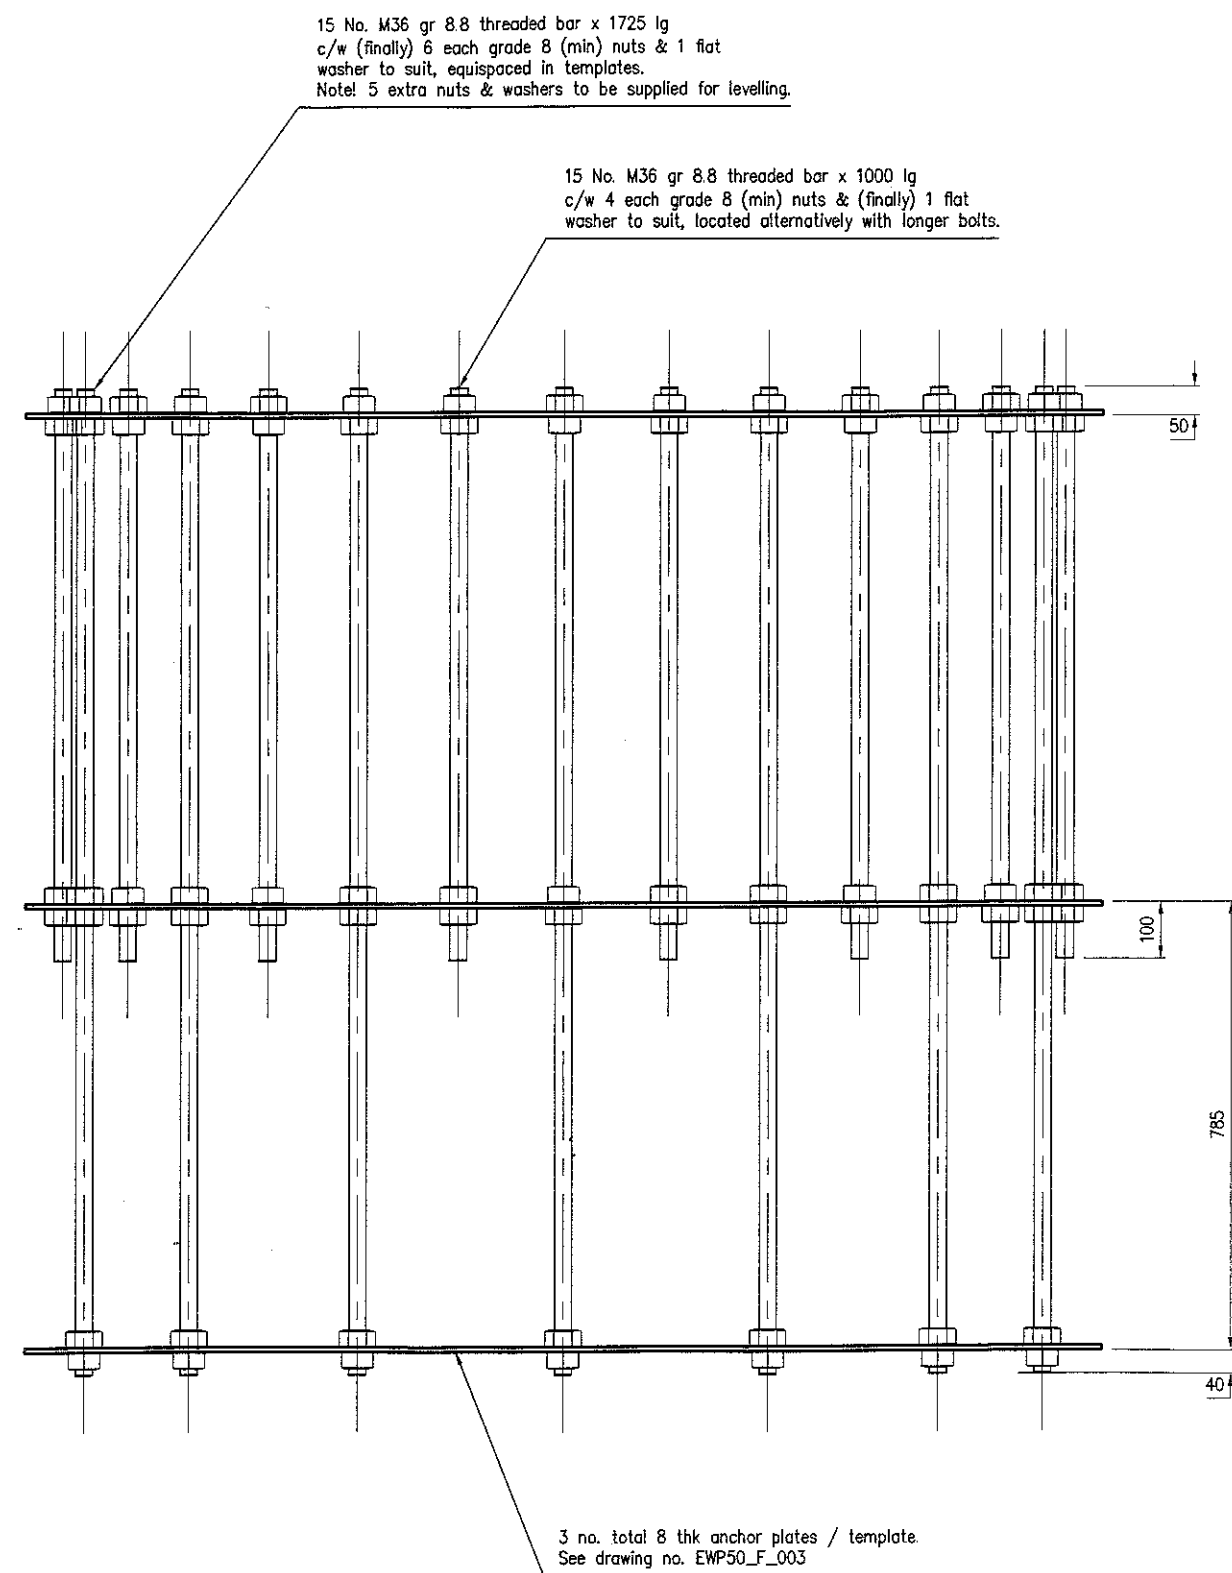

PassiM Developments Ltd The Estate Office, Craigdarroch, Moniaive, Thornhill, Dumfriesshire, DG3 4JB 01848 200400 r schiller@virgin net	Client: Messrs: B Hartley & Sons, Mason House Farm, Bashall Eves, Clitheroe, Lancashire, BB7 3DD
Endurance E-3120 50kw Turbine Foundations	Grid E368783, N443847

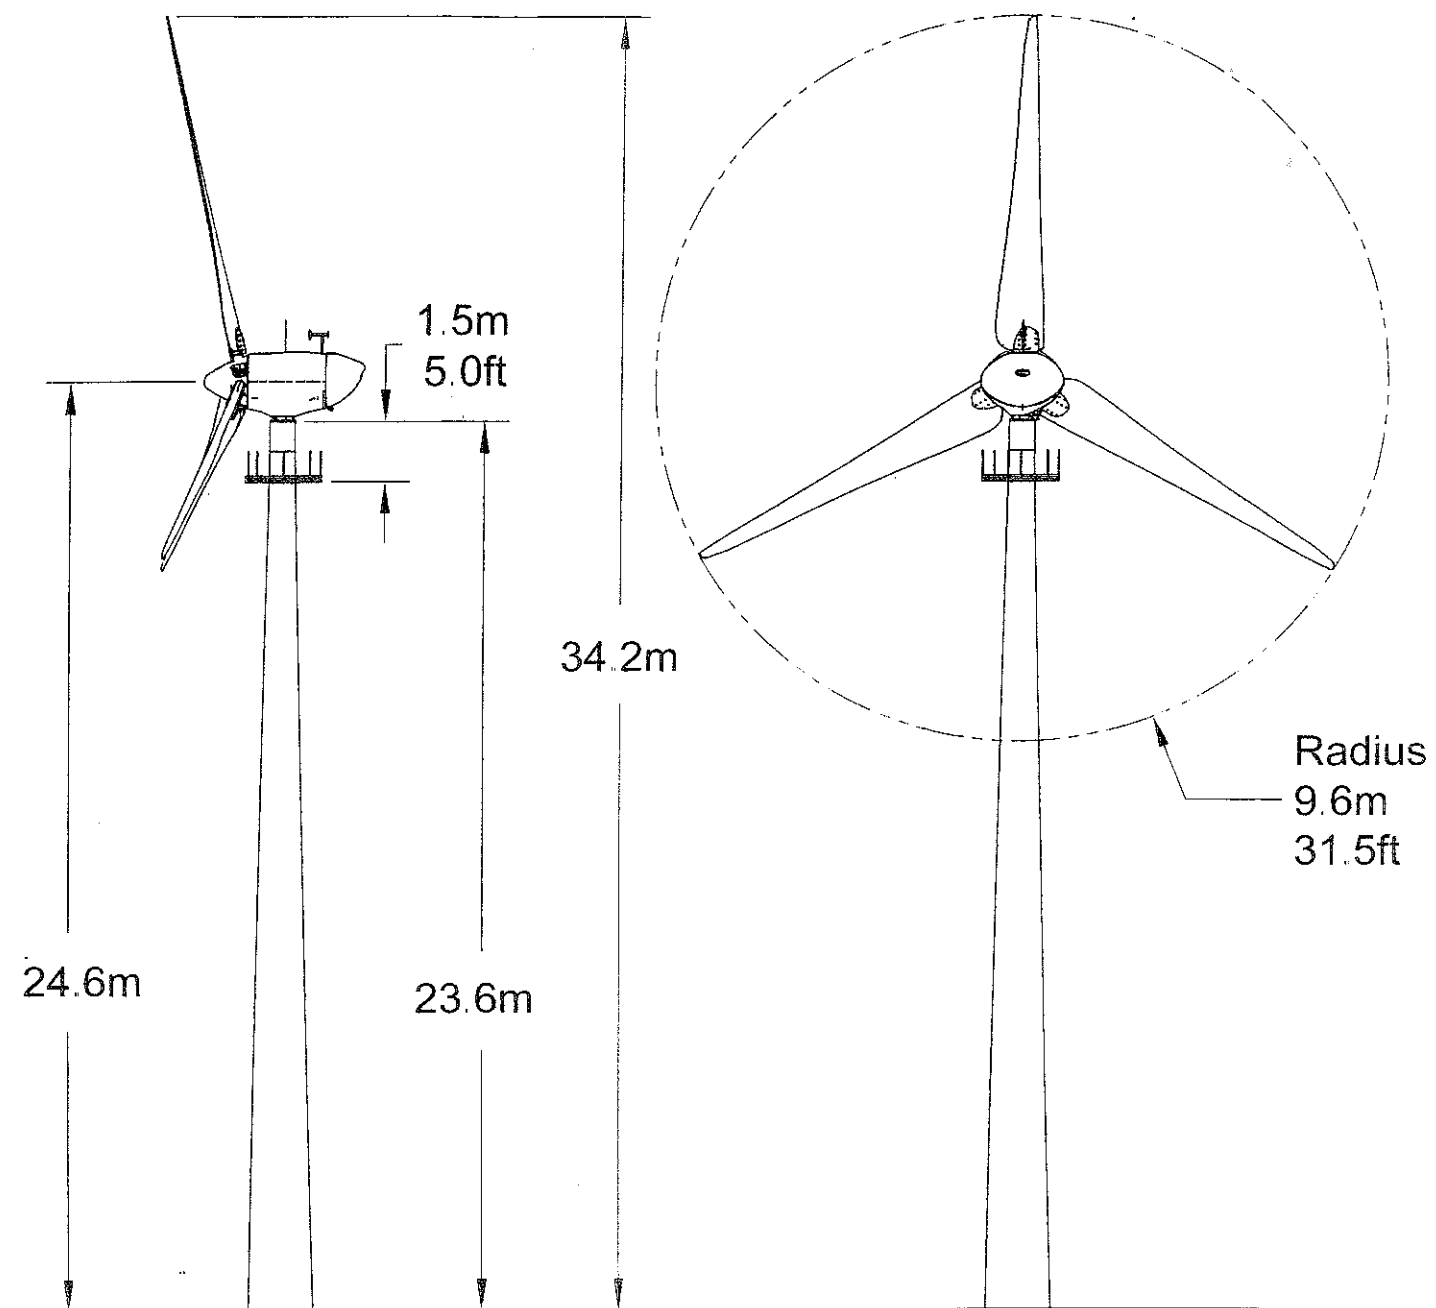

320120402P

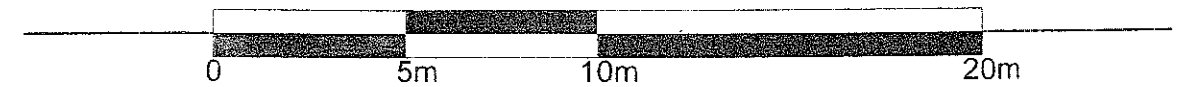

PassiM Developments Ltd The Estate Office, Craigdarroch, Moniaive, Thornhill, Dumfriesshire, DG3 4JB 01848 200400 r schiller@virgin.net	Client: Messrs: B Hartley & Sons, Mason House Farm, Bashall Eves, Clitheroe, Lancashire, BB7 3DD
Endurance E-3120 50kw Turbine SCALE 1:200	Grid E368783, N443847