



RIBBLE VALLEY
BOROUGH COUNCIL

25 APR 2012

For office use only

Application No.

320120412P

Date received

Fee paid £

Receipt No:

Council Offices, Church Walk, Clitheroe, Lancashire. BB7 2RA Tel: 01200 425111 www.ribblevalley.gov.uk

Application for consent to display an advertisement(s).
Town and Country Planning (Control of Advertisement) Regulations 2007

Publication of applications on planning authority websites.

Please note that the information provided on this application form and in supporting documents may be published on the Authority's website.
If you require any further clarification, please contact the Authority's planning department.

1. Applicant Name, Address and Contact Details

Title:	Mr	First name:		Surname:	
Company name:	Stonyhurst College				
Street address:	c/o Cassidy & Ashton Group Ltd.				
	7 East Cliff				
Town/City:	Preston				
County:					
Country:					
Postcode:	PR1 3JE				
Telephone number:	Country Code	National Number	Extension Number		
Mobile number:					
Fax number:					
Email address:					
Are you an agent acting on behalf of the applicant?					
☒ Yes ☐ No					

2. Agent Name, Address and Contact Details

Title:	Mr	First Name:	Michael	Surname:	Hartley
Company name:	Cassidy & Ashton Group Ltd.				
Street address:	7 East Cliff				
Town/City:	Preston				
County:					
Country:					
Postcode:	PR1 3JE				
Telephone number:	Country Code	National Number	Extension Number		
		01772 258356			
Mobile number:					
Fax number:					
Email address:	michaelheartley@cassidyashton.co.uk				

3. Site Address Details

Full postal address of the site (including full postcode where available)

House:		Suffix:	
House name:			
Street address:	Whalley Road		
	Clitheroe		
Town/City:			
County:			
Postcode:			

Description:

Land off Whalley Road, Clitheroe

Description of location or a grid reference
(must be completed if postcode is not known):

Easting:	370059
Northing:	438967

4. Pre-application Advice

Has assistance or prior advice been sought from the local authority about this application?

☐ Yes ☒ No

5. Neighbour and Community Consultation

Have you consulted your neighbours or the local community about the proposal?

☐ Yes ☒ No

6. Authority Employee/Member

With respect to the Authority, I am:

- (a) a member of staff
- (b) an elected member
- (c) related to a member of staff
- (d) related to an elected member

Do any of these statements apply to you?

☐ Yes ☒ No

7. Type of Proposed Advertisement(s)

Please describe the proposed advertisement(s):

2 no sign boards set in a 'V' facing both directions off Whalley Road.

How many of the following type of advertisements are you applying for?

Fascia sign(s) Projecting or hanging sign(s) Hoarding(s) Other

Please describe:

2 no small sign boards set 1.5m from ground level needed to raise the profile of the school from the road.

8. Location of Advertisement(s)

Is the advertisement(s) you are applying for already in place?

☐ Yes ☒ No

Is an existing advertisement(s) to be removed and replaced by the advertisement(s) in this proposal?

☐ Yes ☒ No ☐ Not Applicable

Will the proposed advertisement(s) project over a footpath or other public highway?

☐ Yes ☒ No

9. Advertisement(s) Period

Please state the period of time for which consent is sought for the advertisement

From: To:

10. Interest in the Land

Does the applicant own the land or buildings where the adverts are to be placed?

☒ Yes ☐ No

11 (d). Details of Proposed Advertisement(s) - Other Sign

320120412P

What is the height from the ground to the base of the advertisement (in metres)?

1.5 m

What is the maximum projection of the advertisement from face of building (in metres)?

0 m

What are the dimensions of the proposed advertisement?

Height: 1.355 x Width: 2 x Depth: 0.05 metres

What materials will the sign be made of?

aluminium

What is the maximum height of any of the individual letters and symbols (in centimetres)?

16.2 cm

The colour of text and background:

White/Gold text. Claret (PMS242) background

Will the sign be illuminated?

☐ Yes ☒ No

11 (d). Details of Proposed Advertisement(s) - Other Sign

What is the height from the ground to the base of the advertisement (in metres)?

1.5 m

What is the maximum projection of the advertisement from face of building (in metres)?

0 m

What are the dimensions of the proposed advertisement?

Height: 1.355 x Width: 2 x Depth: 0.05 metres

What materials will the sign be made of?

aluminium

What is the maximum height of any of the individual letters and symbols (in centimetres)?

16.2 cm

The colour of text and background:

White/Gold text. Claret (PMS242) background

Will the sign be illuminated?

☐ Yes ☒ No

12. Site Visit

Can the site be seen from a public road, public footpath, bridleway or other public land?

☒ Yes ☐ No

If the planning authority needs to make an appointment to carry out a site visit, whom should they contact? (Please select only one)


☒ The agent ☐ The applicant ☐ Other person

13. Declaration

I/we hereby apply for planning permission/consent as described in this form and the accompanying plans/drawings and additional information.



Date 25/04/2012

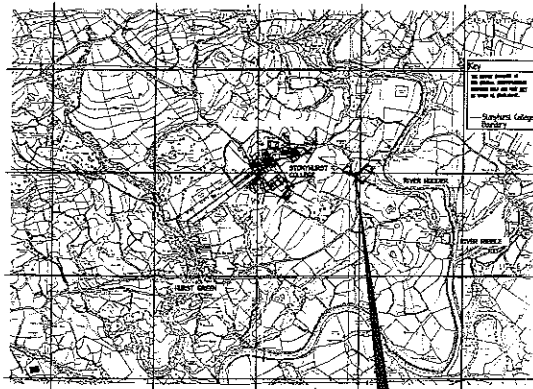

COLLEGE ESTATE BOUNDARY / OWNERSHIP PLAN
Scale 1:25000

PROPOSED LOCATION


TYPICAL LOCATION ELEVATION
Scale 1:50



PHOTO MONTAGE (View Looking South)




LOCATION PLAN
Scale 1:1250

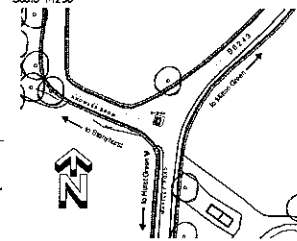


Site Plan
Scale 1:200

320120412P

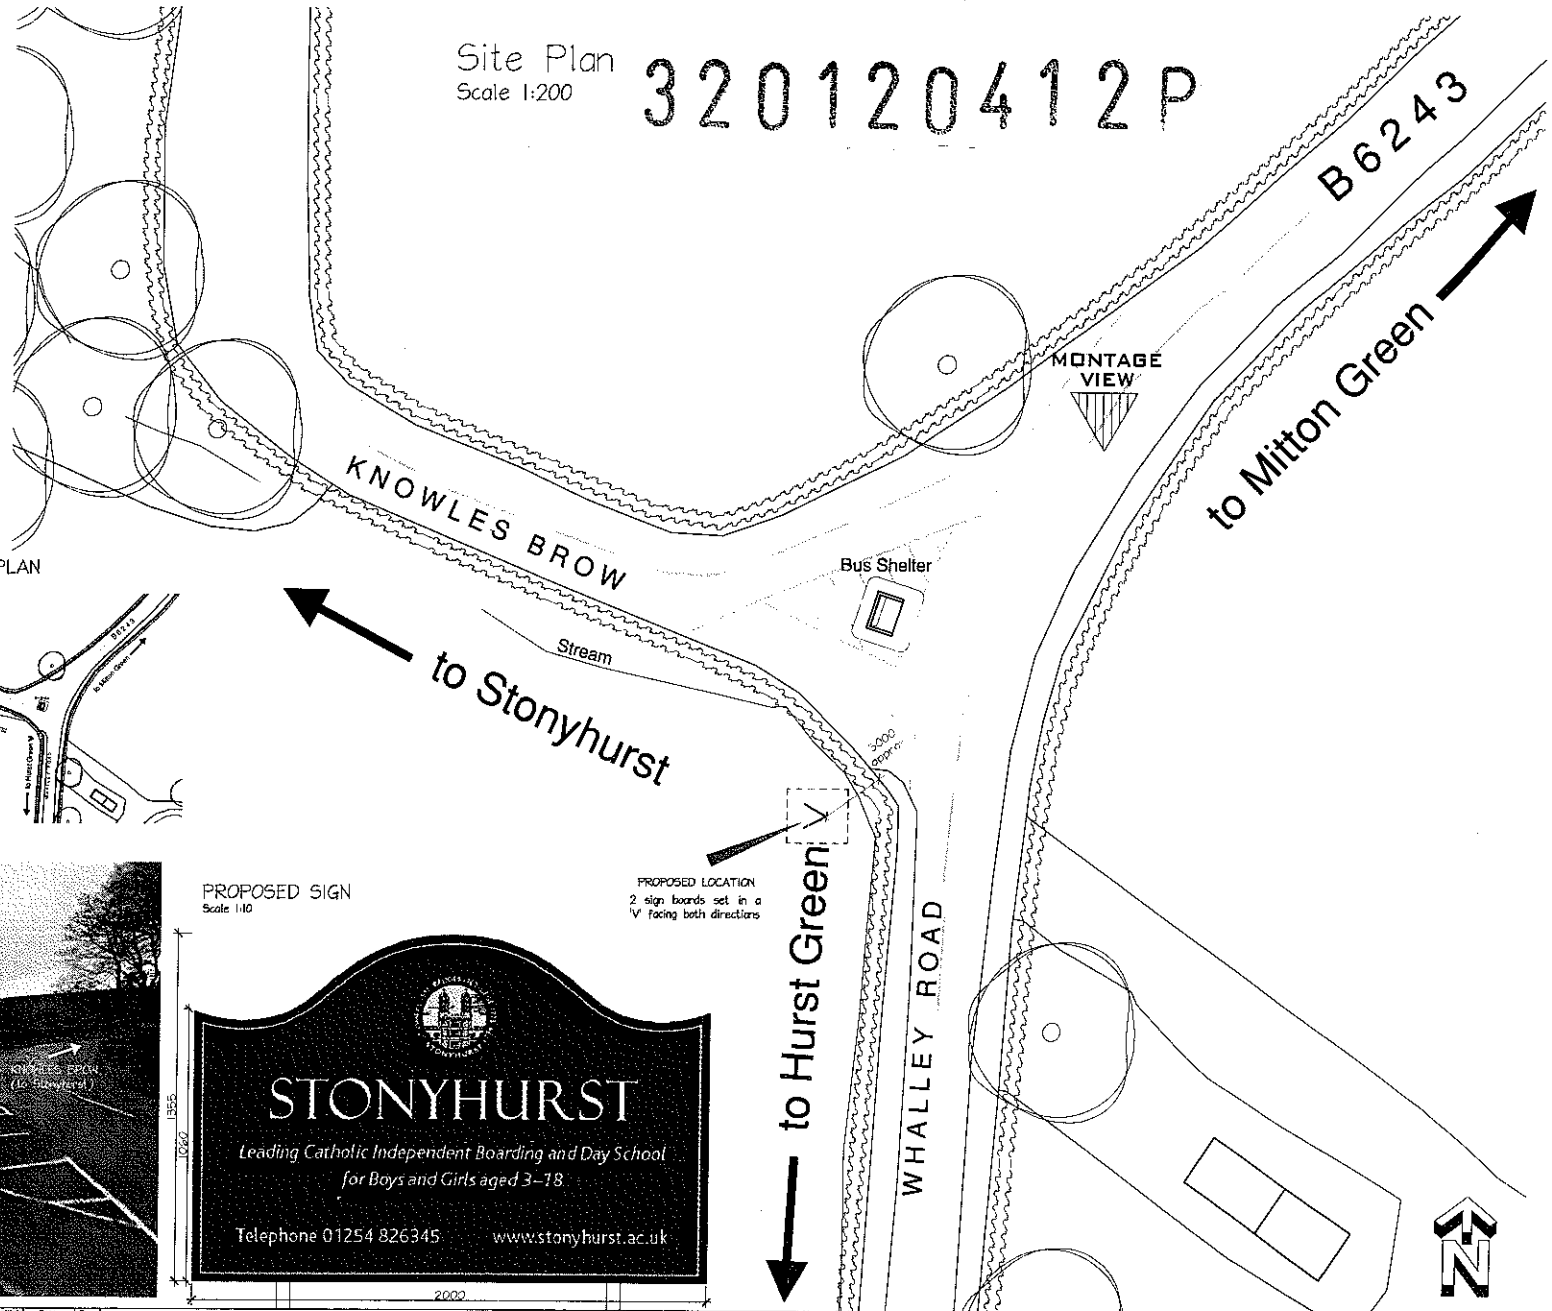


PROPOSED SIGN
Scale 1:10

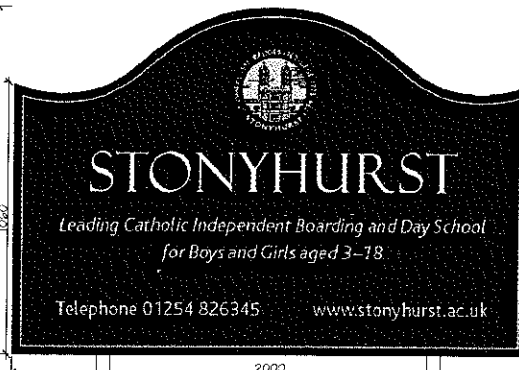

PROPOSED LOCATION
2 sign boards set in a 'V' facing both directions

Rev	Author	Date	Rev	Author	Date	Notes	Project	Client	Drawn	Checked	Rev
						1. This drawing is subject to copyright and is not to be reproduced in part or whole without approval. 2. Do not scale this drawing - Check of dimensions on site.	Stonyhurst College	Proposed Signage	18.04.2012	7938	
						Checked by:	Proposed Signage Plans and Elevations				L01
							CASSIDY + ASHTON				
							Architects Building Surveyors Planners Designers www.cassidy-ashton.co.uk				

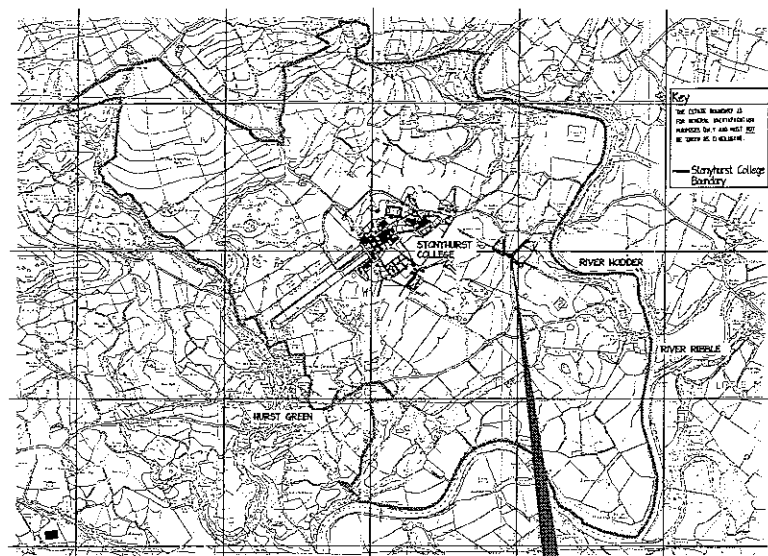

COLLEGE ESTATE BOUNDARY /
OWNERSHIP PLAN
Scale 1:25000

TYPICAL LOCATION ELEVATION
Scale 1:50


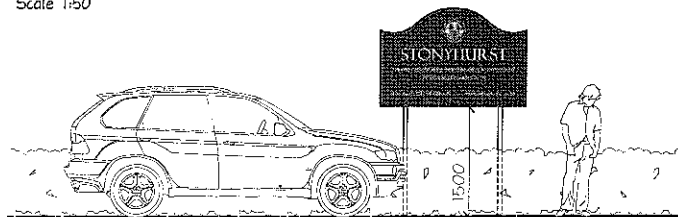



PHOTO MONTAGE (View Looking South)



LOCATION PLAN
Scale 1:1250

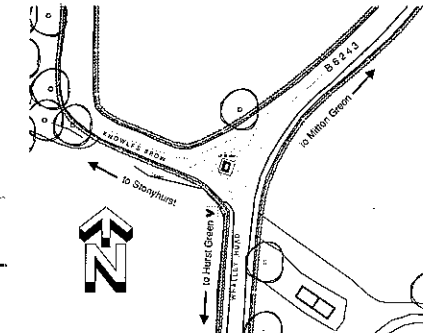

Site Plan
Scale 1:200

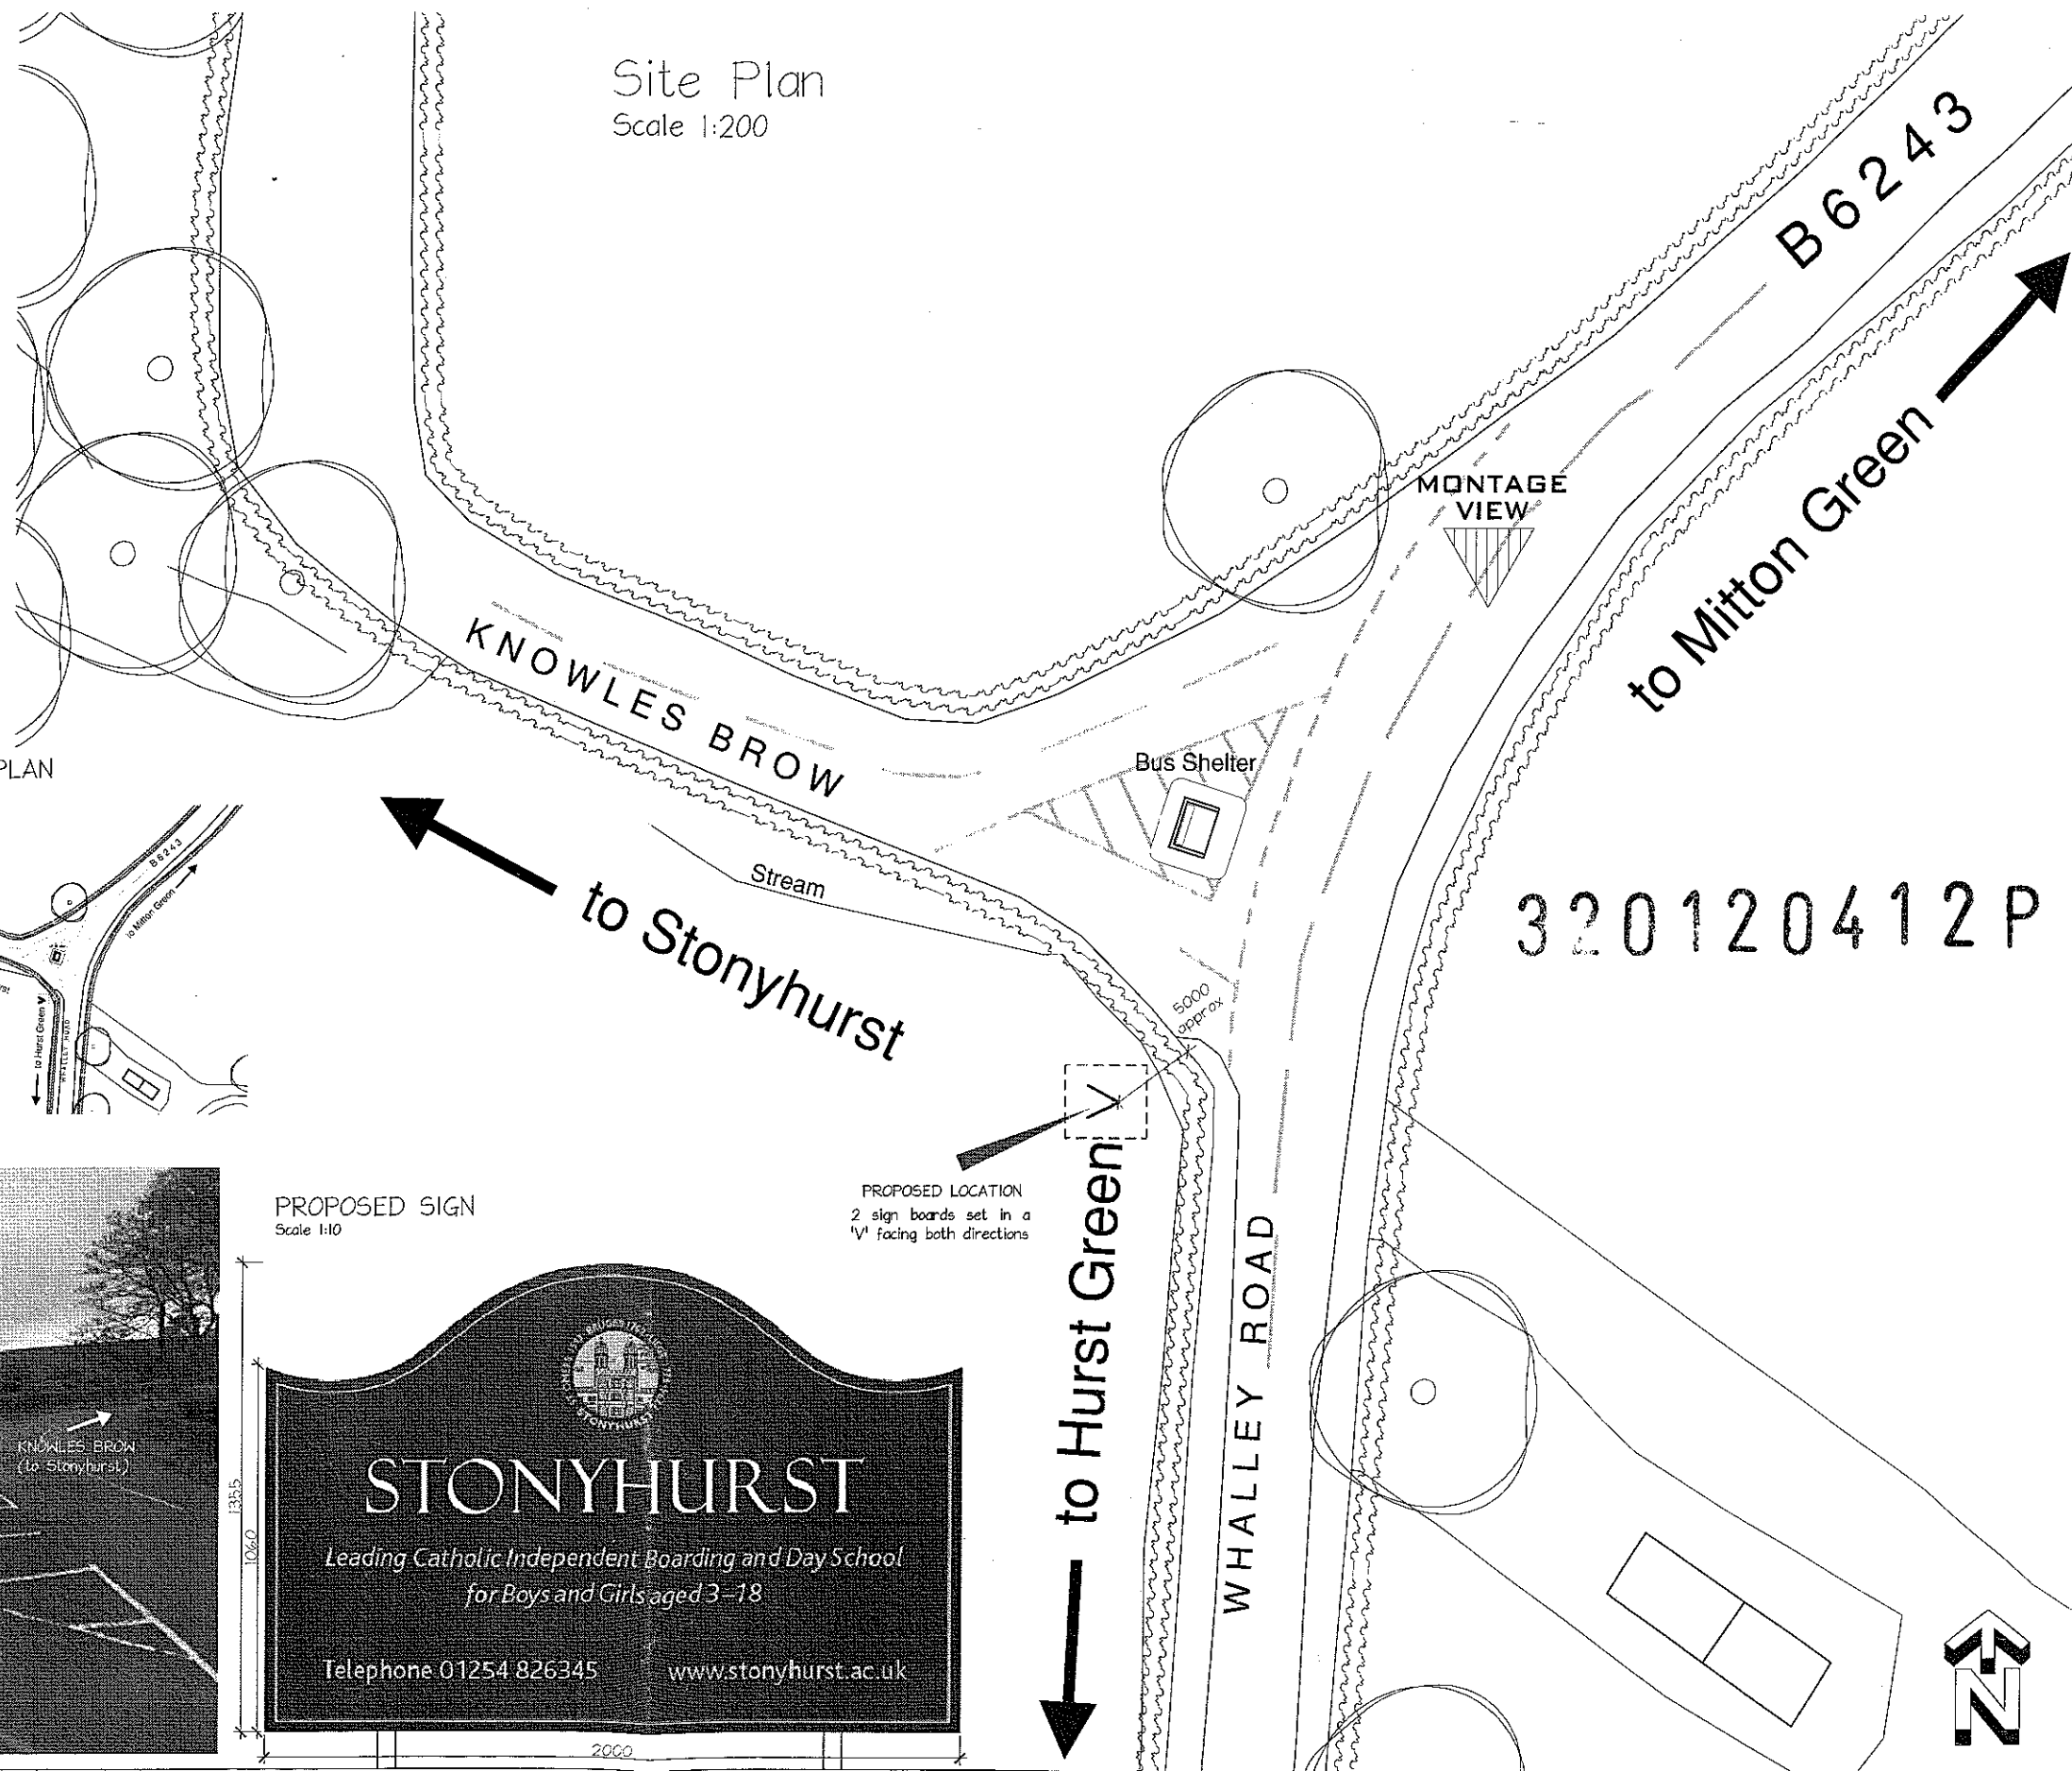

PROPOSED SIGN
Scale 1:10



PROPOSED LOCATION
2 sign boards set in a
'V' facing both directions

Rev.	Initials	Date	Rev.	Initials	Date	Notes	Project	Client
						1 This drawing is subject to copyright and is not to be reproduced in part or whole without approval.	Stonyhurst College	Proposed Signage
						2 Do not scale this drawing - Check all dimensions on site	Proposed Signage Plans and Elevations	Dwg No. 7838
						Checked by:	CASSIDY + ASHTON	Date 16.04.2012
							Architects Building Surveyors Planners Designers	Scale 1:10
							7 East Cliff Preston Lancashire PR1 3JL Tel: 01772 255256 Fax: 01772 255200	1 Begging Church Jubilee Way Gosport Hants GU14 7JL Tel: 0181 762 5800 Fax: 0181 762 5801
							Charles House Conveyance Woking Surrey GU24 0NP Tel: 01483 423614 Fax: 01483 423615	Dwg No. L01
							www.cassidyashton.co.uk	Scale 1:10