




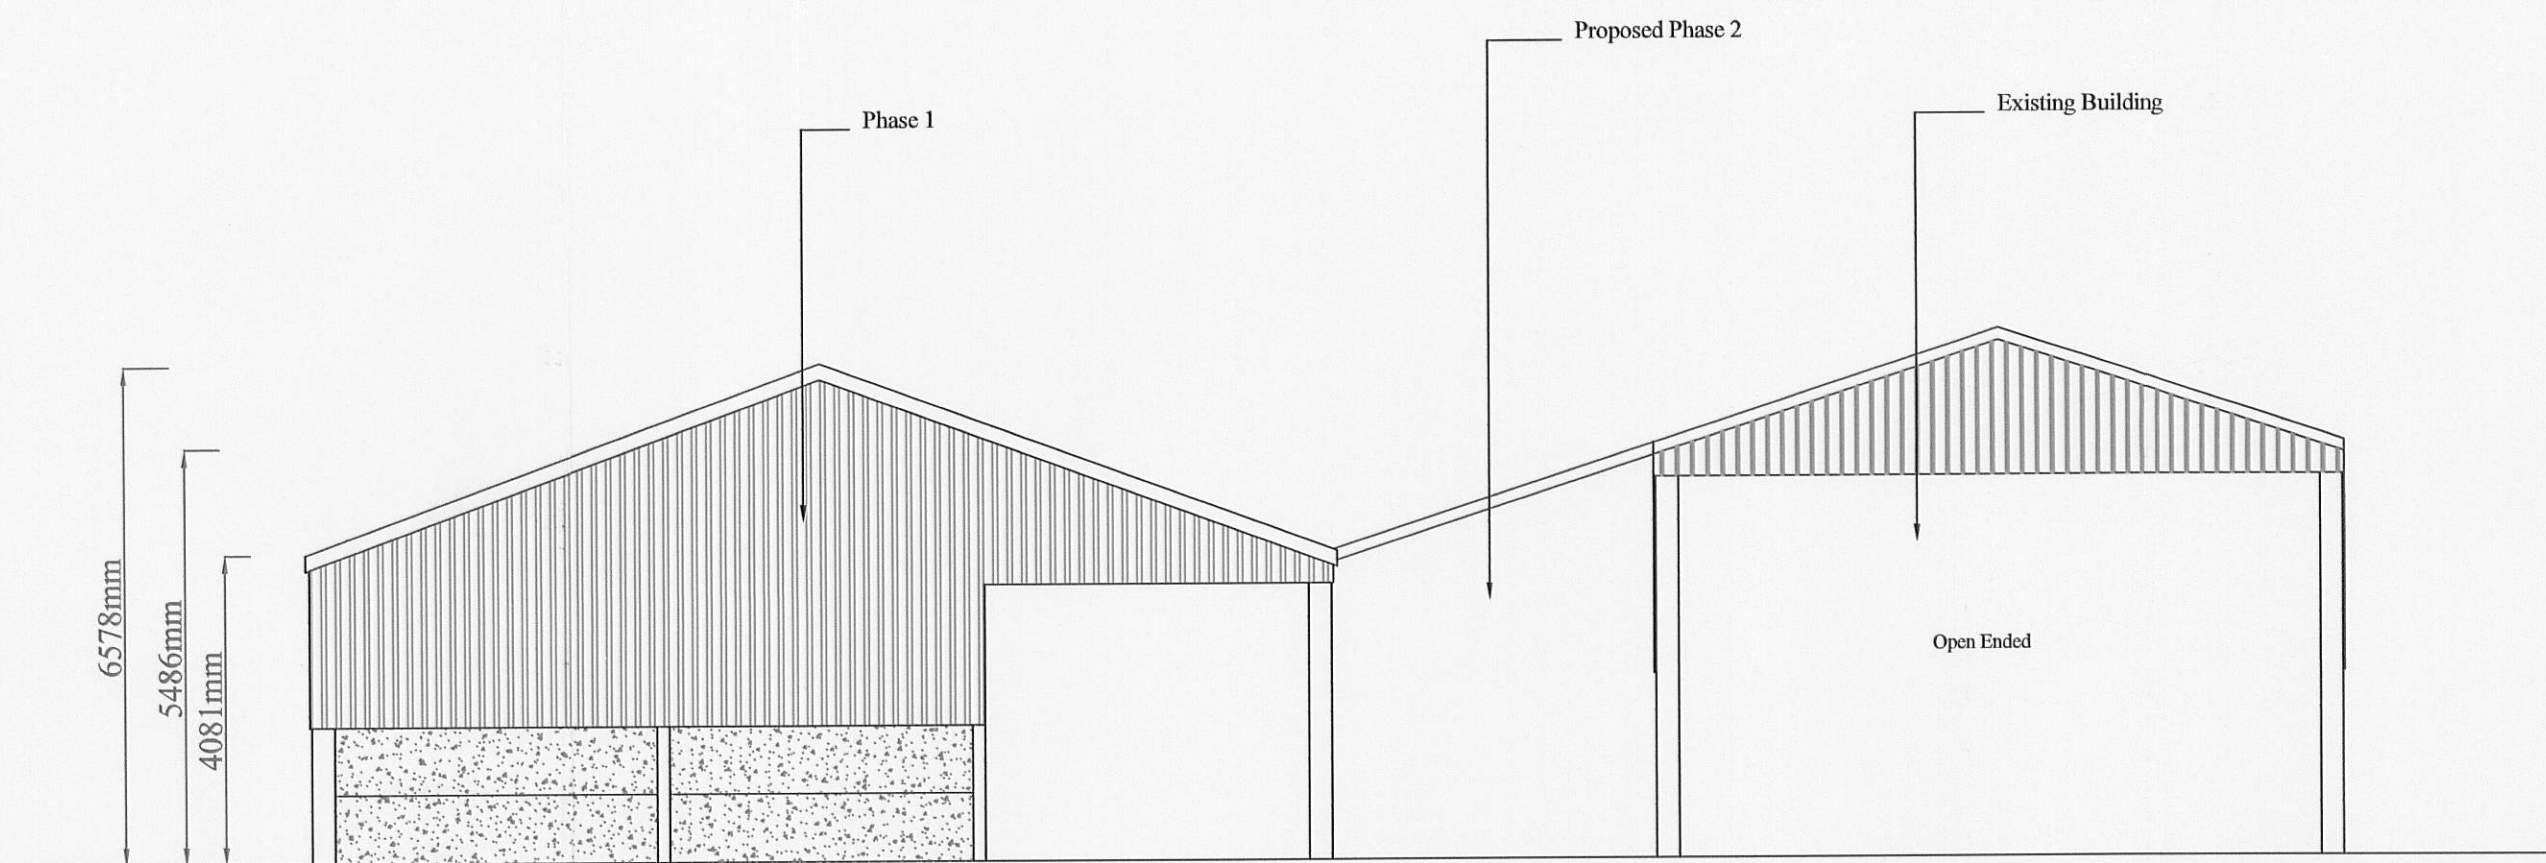


Front Elevation (South West)

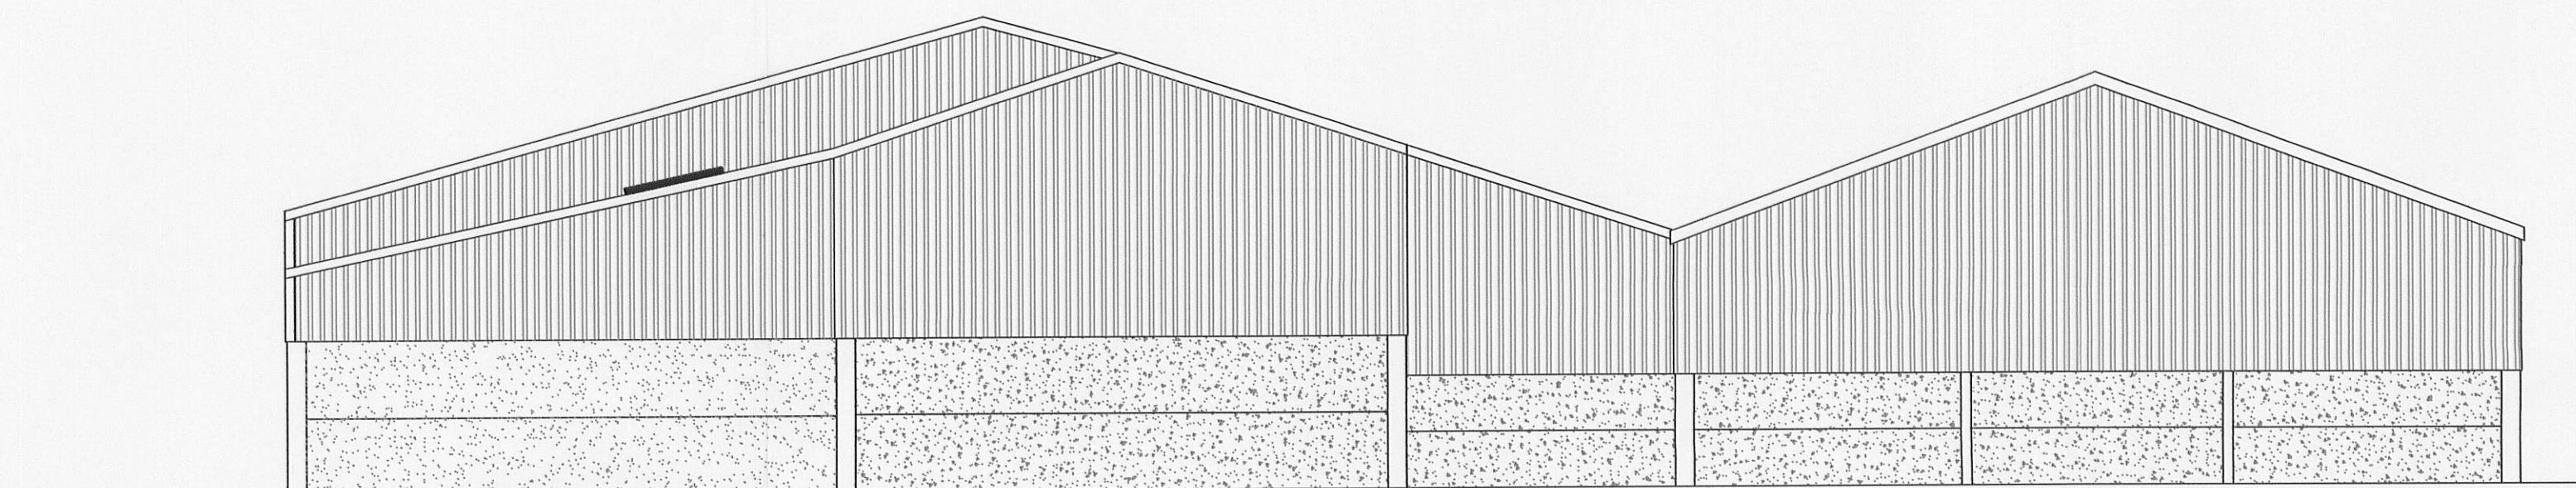

Rear Elevation (North East)

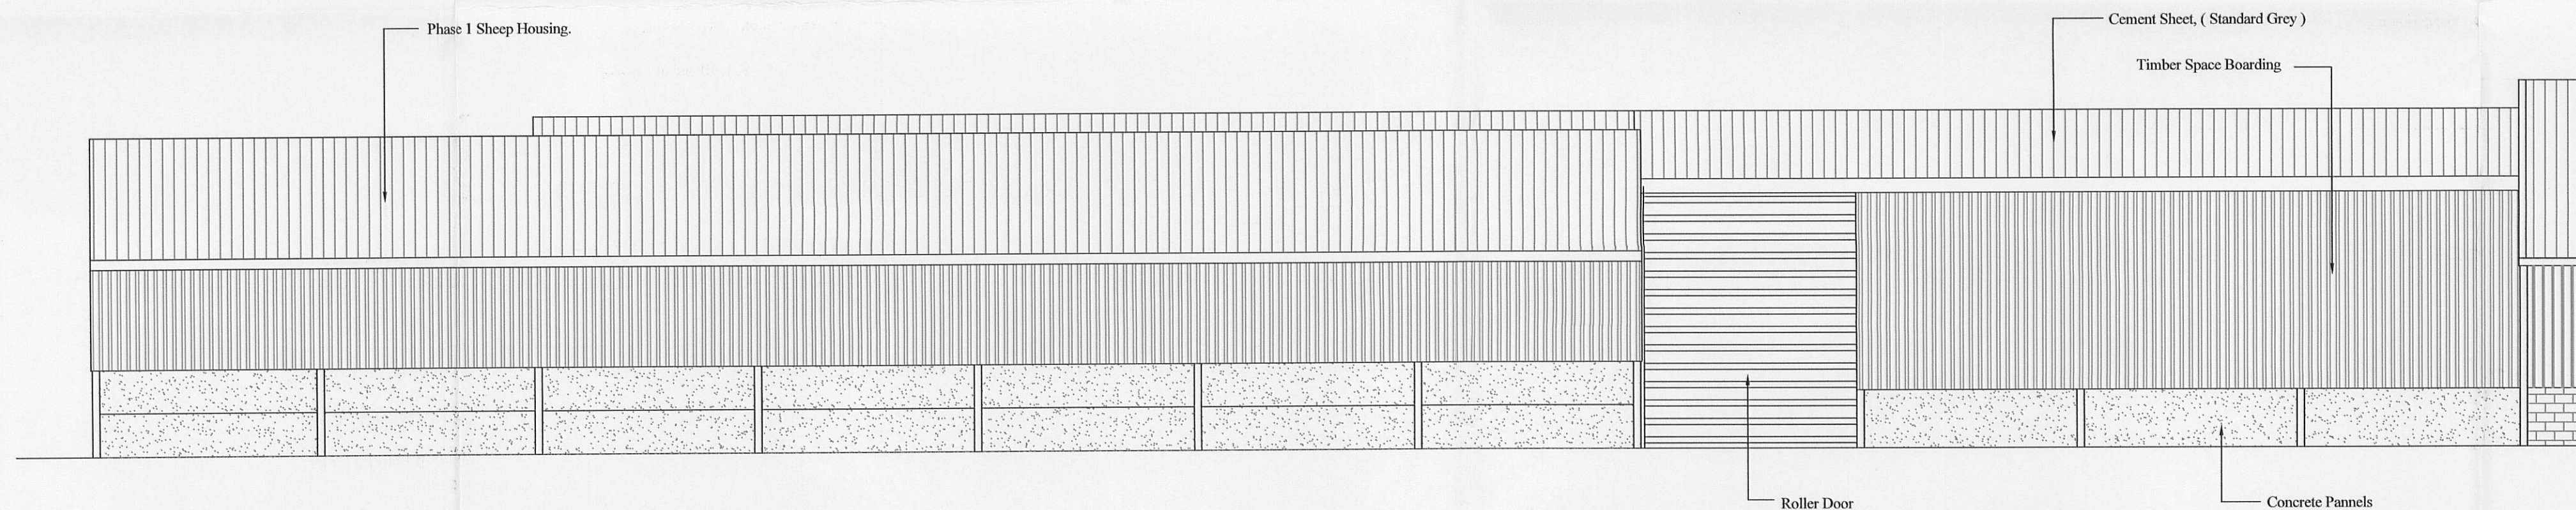

Side Elevation (North West)

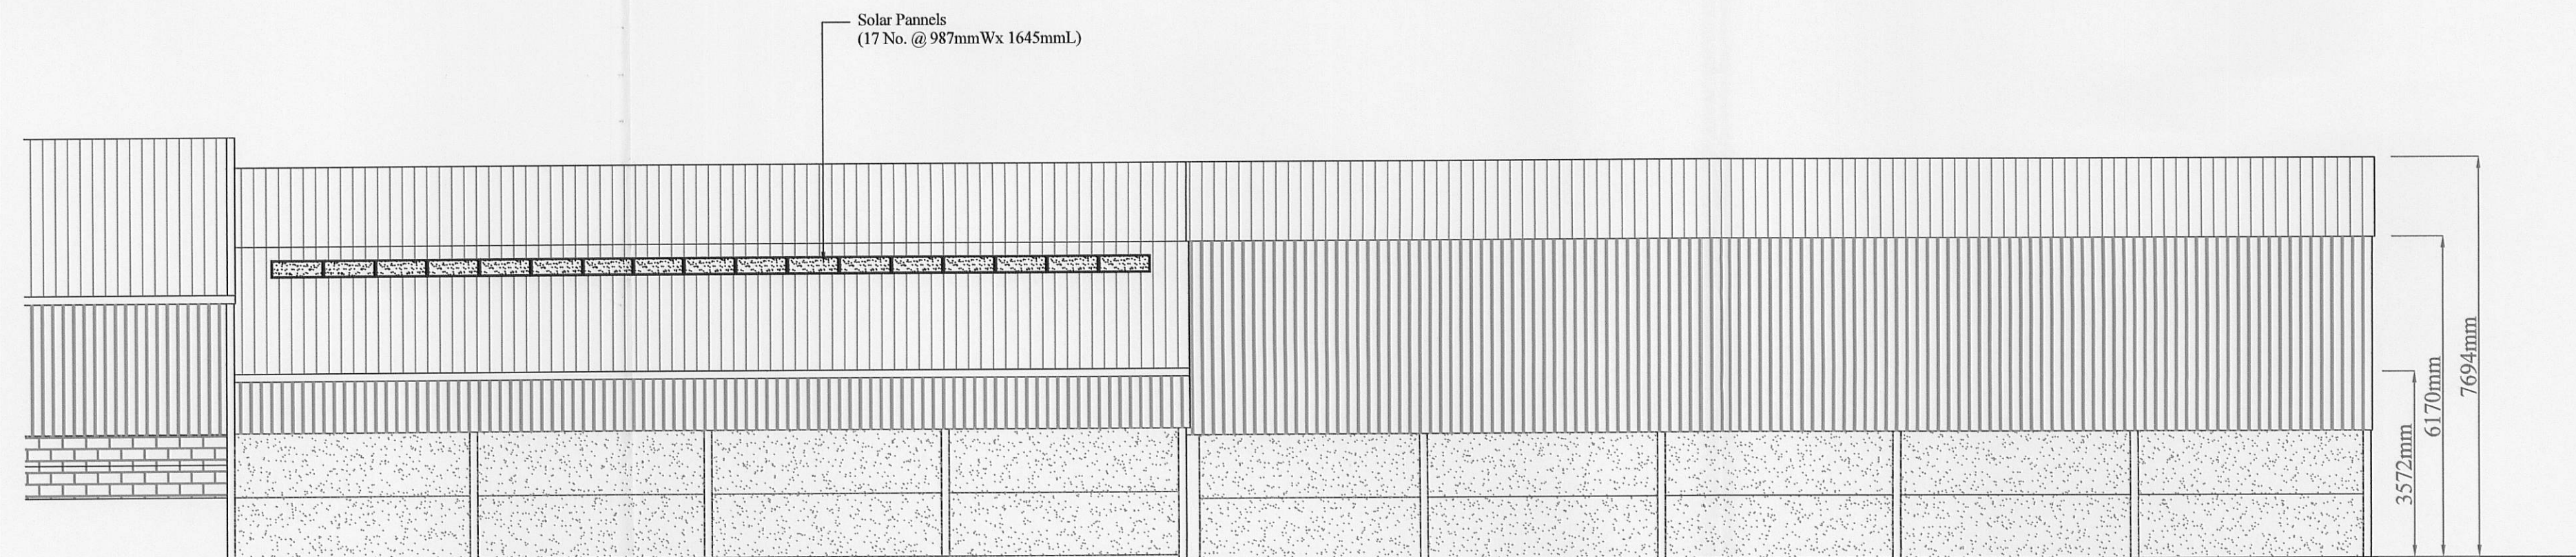

Side Elevation (South East)

J.HADFIELD.
ENGINEERING,SURVEYING.

Spring House, Chipping, Lancashire. PR3 2QG.
Tel 07740 929096. Fax 08708 362185

Client's Details,
Messers STOTT.

Project Details,
PROPOSED ELEVATIONS
PROPOSED SHEEP HOUSING - PHASE 2 of 2

Project Address,
LAUND FARM.
BOWLAND with LEAGRAM.

Project Number, 235/302	Date, JAN/12	Scale, 1:100	By, JH
----------------------------	-----------------	-----------------	-----------

DO NOT SCALE THIS DRAWING. CHECK ALL DIMENSIONS ON SITE.

THIS DRAWING IS PROTECTED BY COPYRIGHT. IT MAY NOT BE REPRODUCED IN ANY FORM OR BY ANY MEANS
FOR ANY PURPOSE, WITHOUT GAINING PRIOR WRITTEN PERMISSION FROM J.HADFIELD, ENGINEERING,SURVEYING.

320120417P