



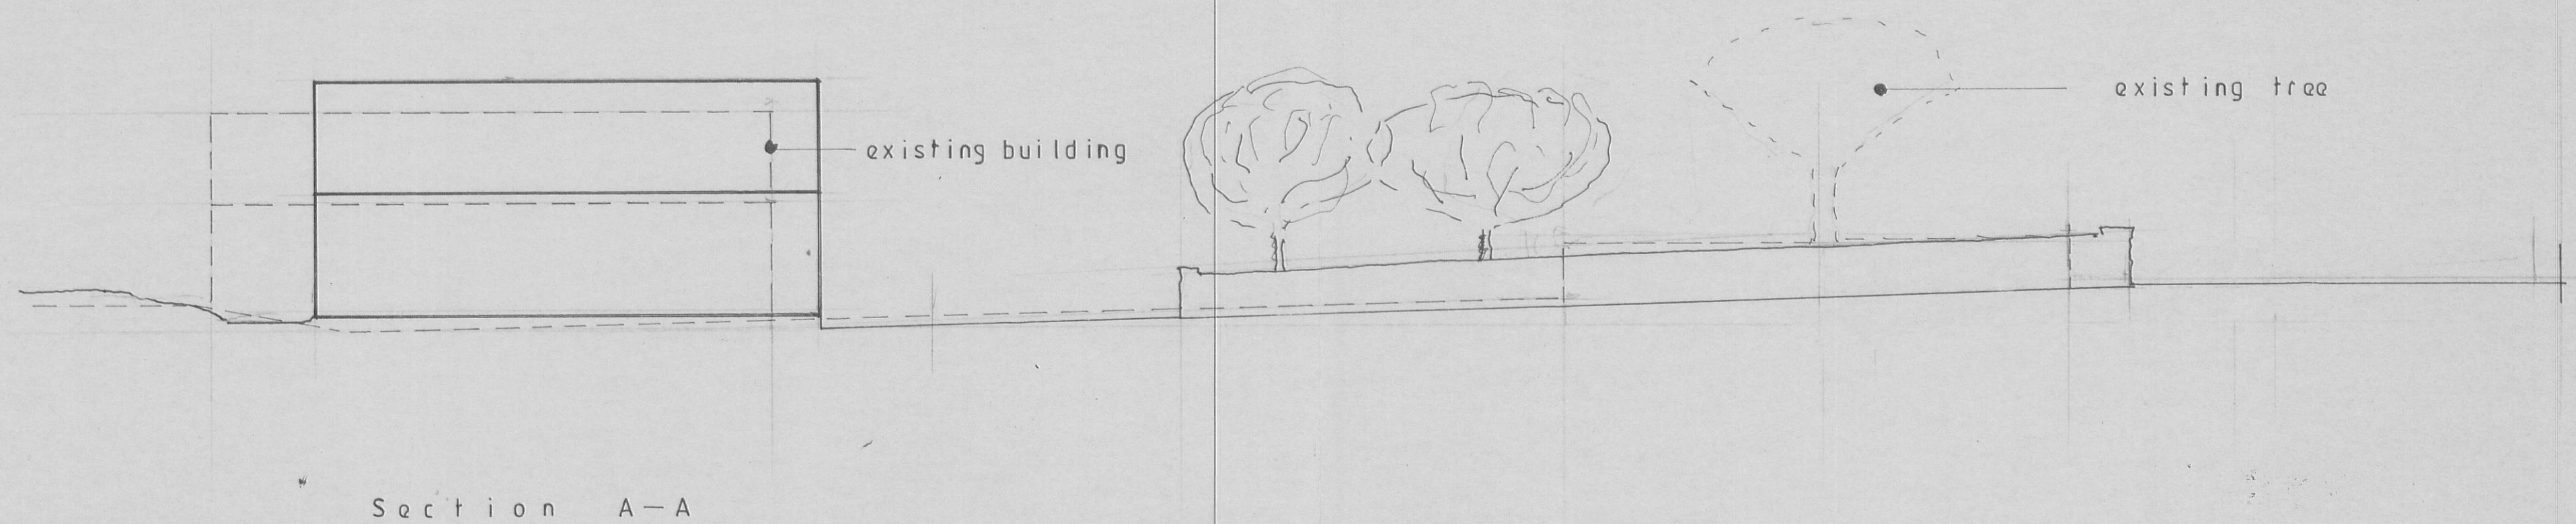

320120439P

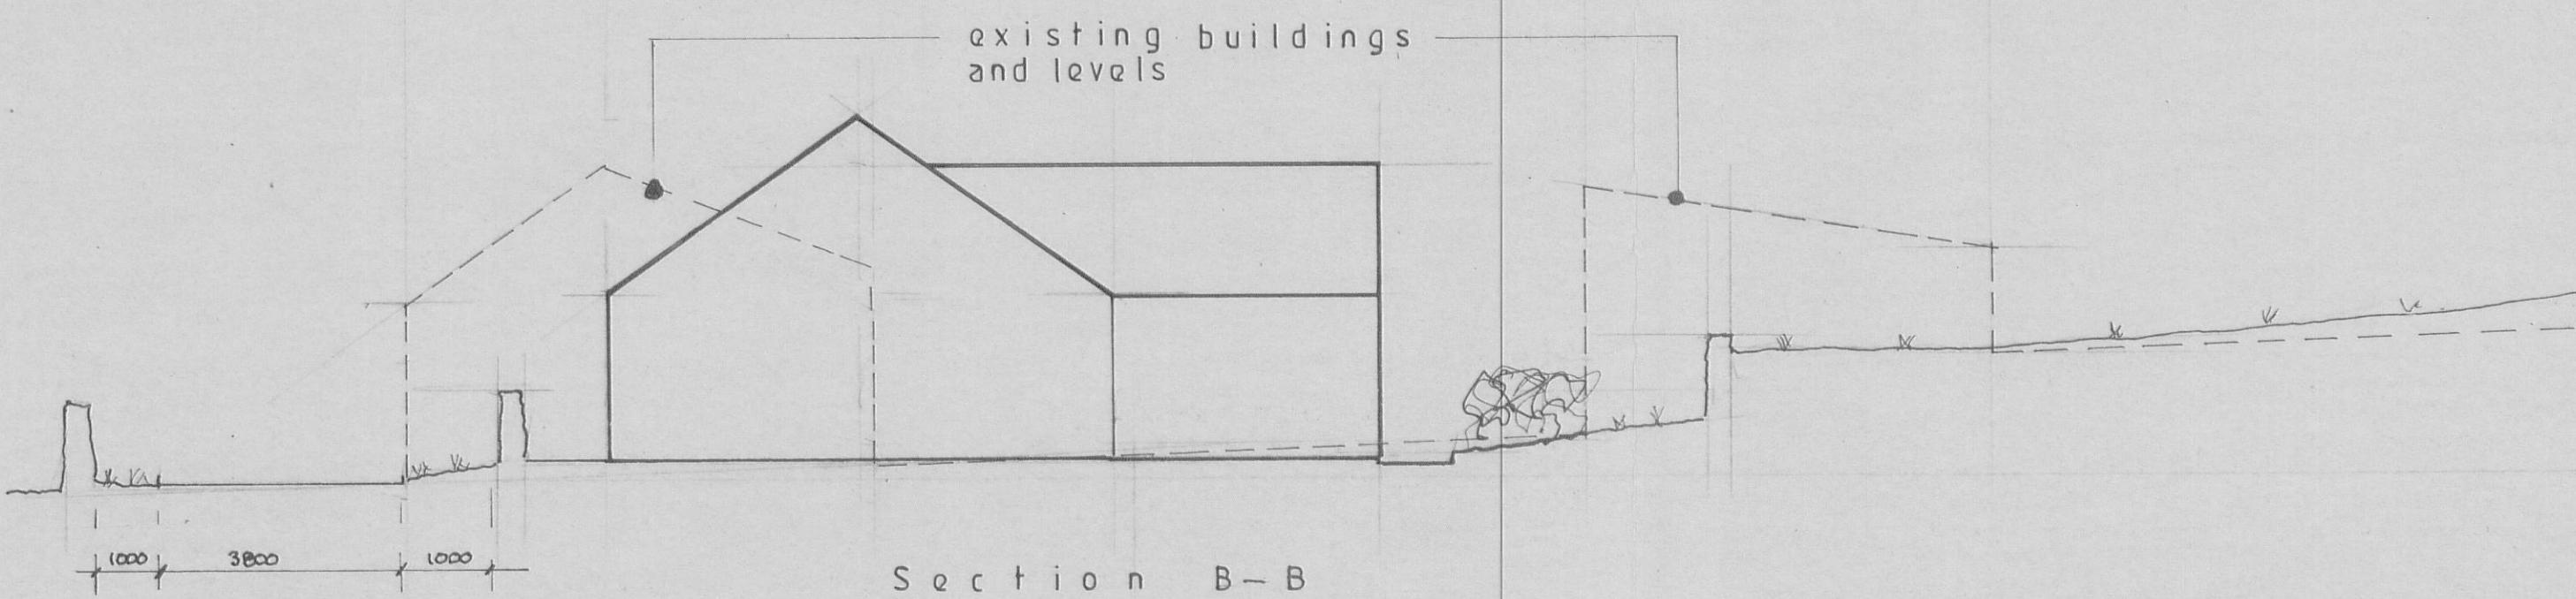

S.J. Bialecki Limited
Building Surveyors

Drawing no 8006

Scale 1:100

Proposed Sections

Proposed
Detached Bungalow
On Land at
Ramsgreave Hall Farm
Ramsgreave
Blackburn