



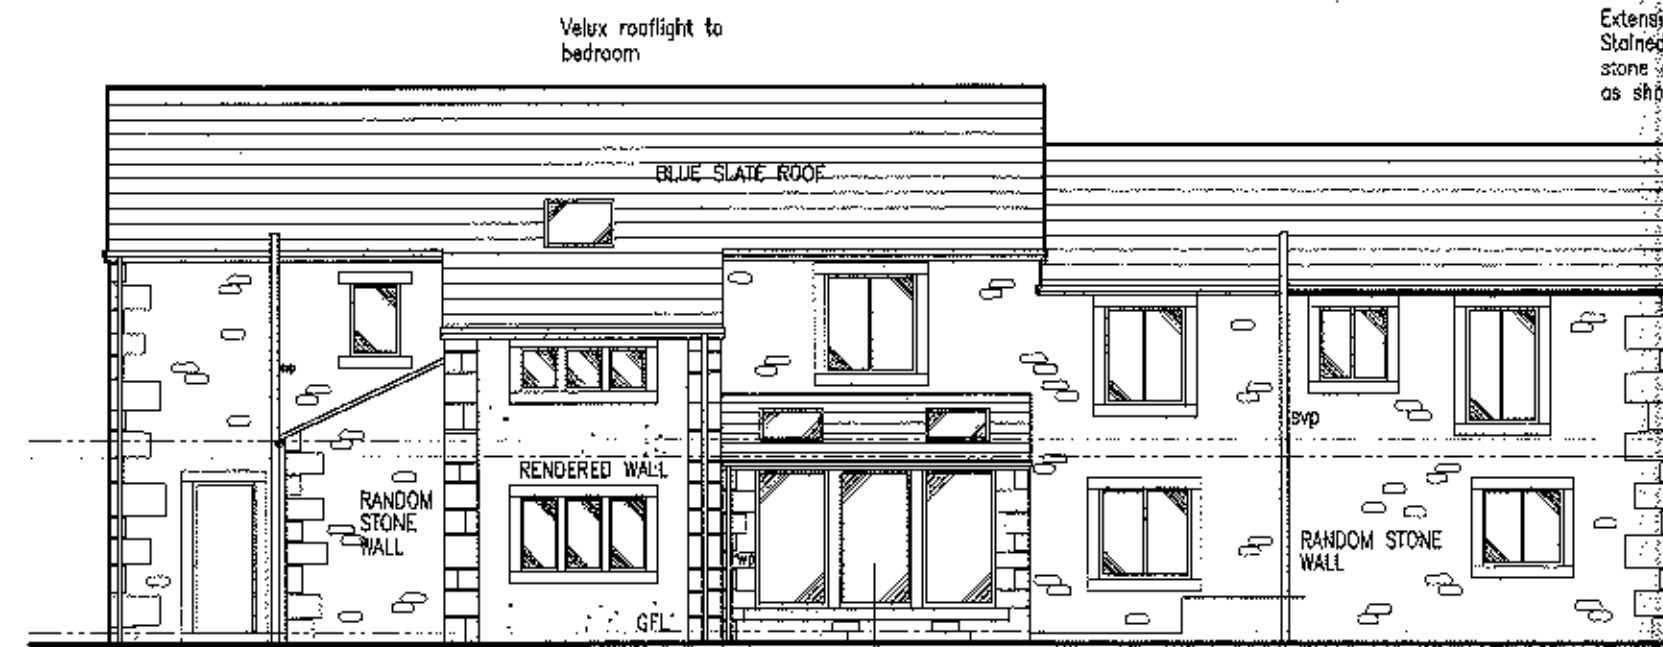


REAR ELEVATION

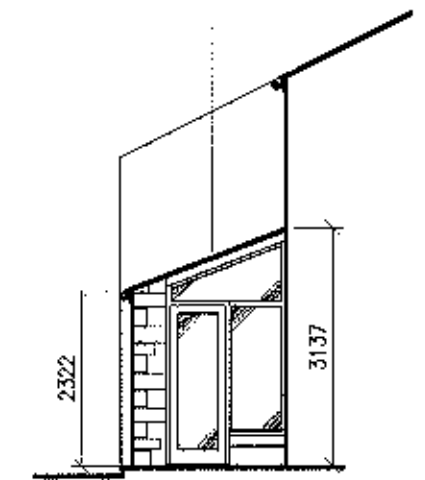


SIDE ELEVATION OF UTILITY



FRONT ELEVATION

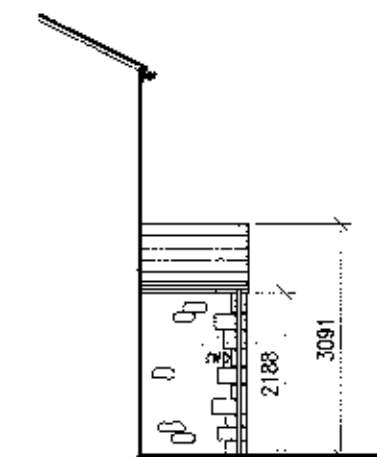

SIDE ELEVATION OF PORCH

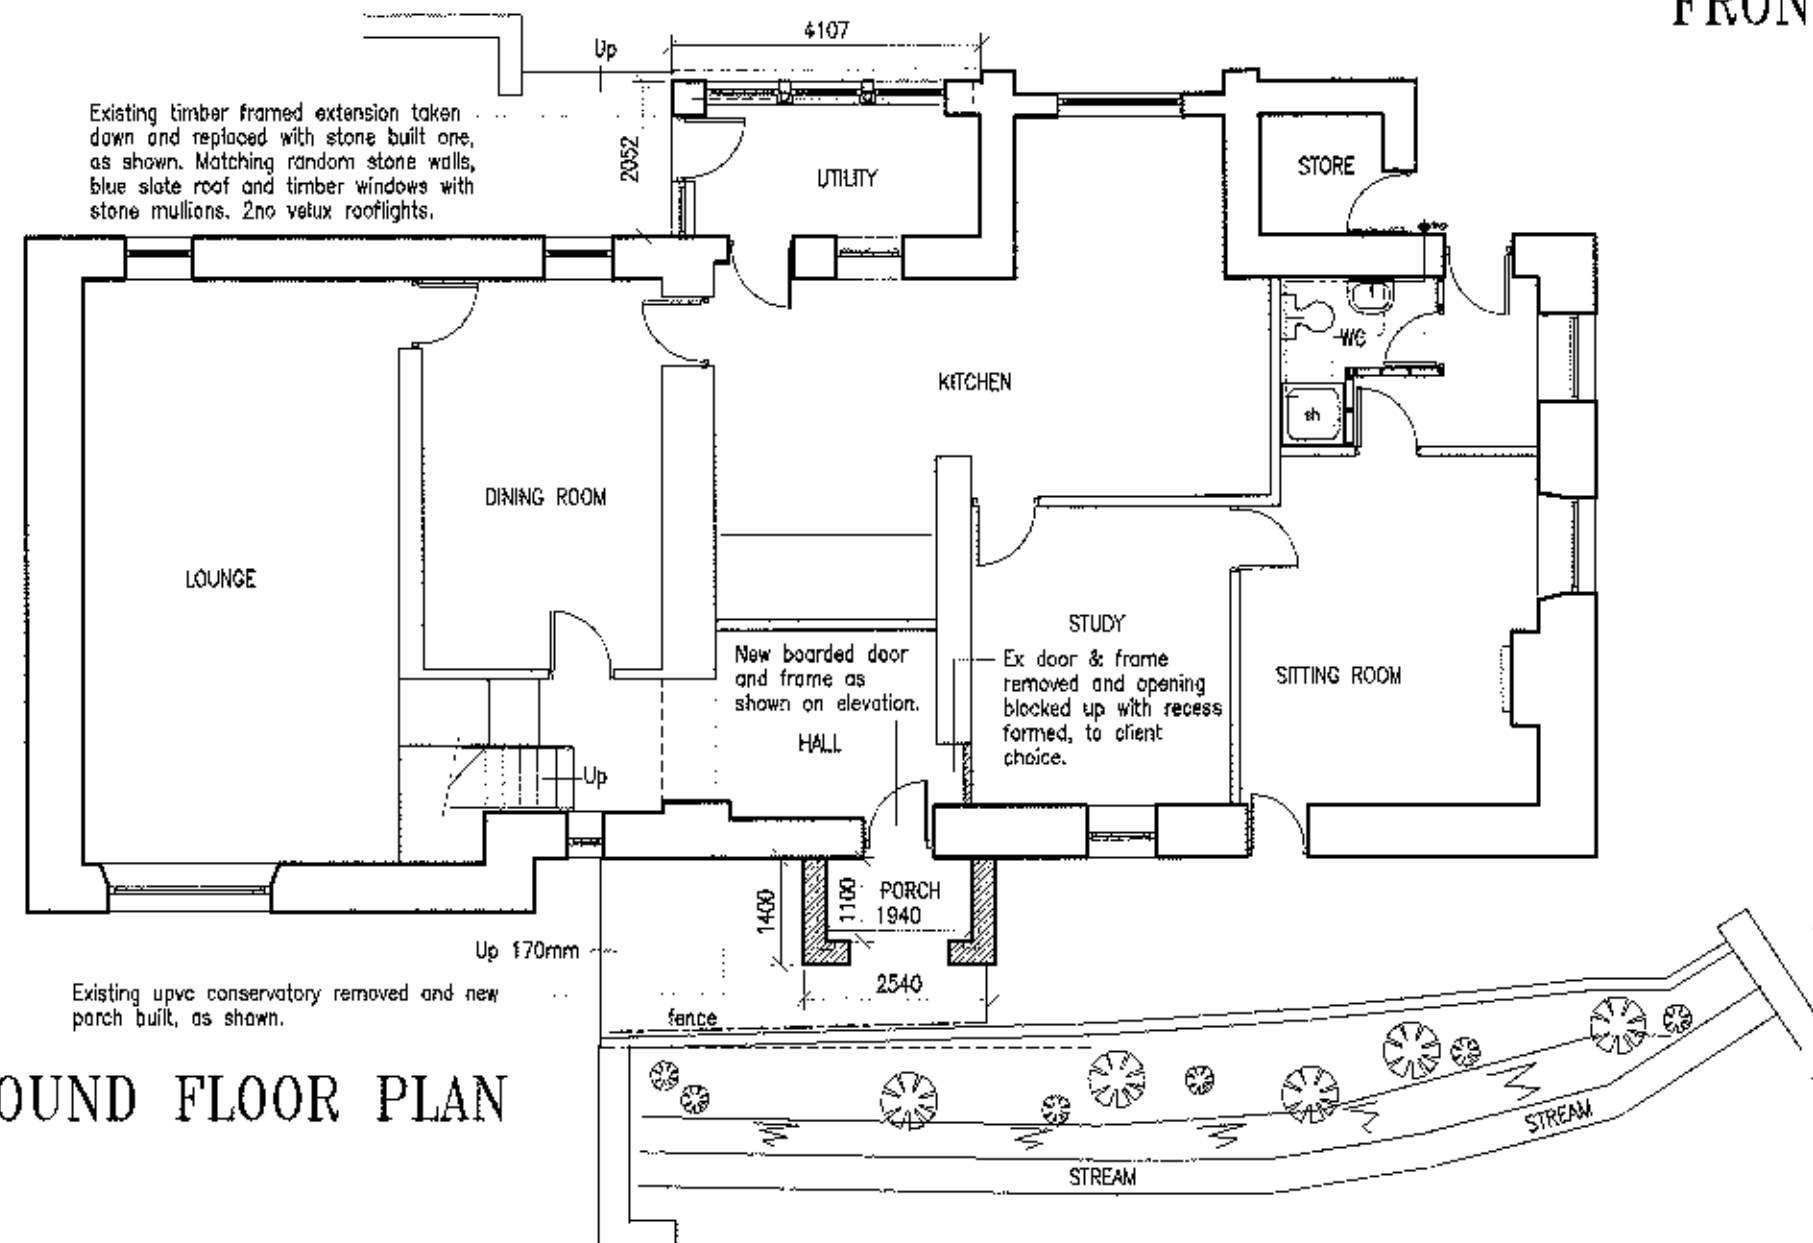

GROUND FLOOR PLAN

320120447P

PLANS AS APPROVED FOR APPLICATION
No 3/2011/0496. APPROVED 25/8/11
AT STEPHEN MOOR LODGE, TOSSIDE.
FOR MR S POPE.
Scale 1-100

Drwg No 378-4

Ron Valovin, Architectural Services..