




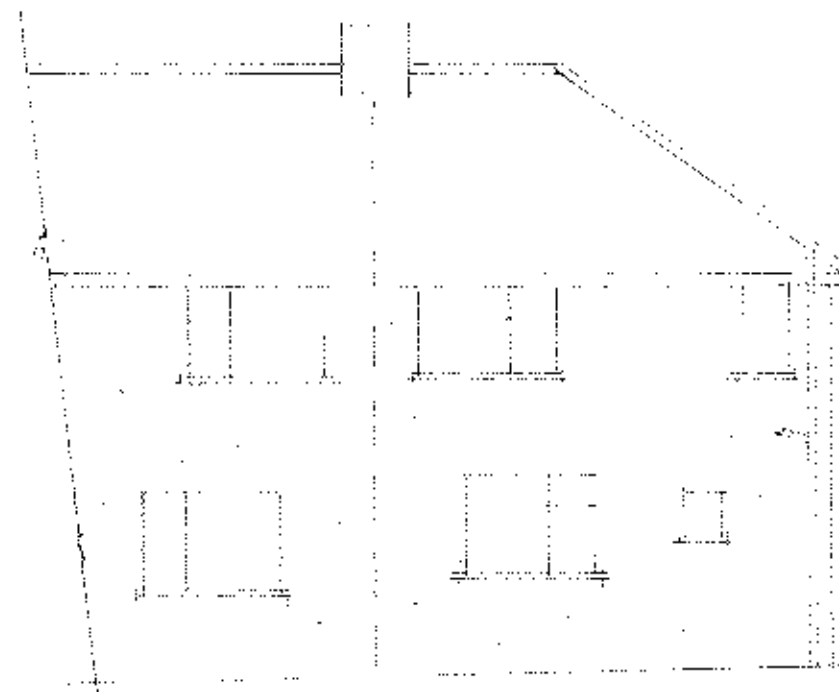


existing south west

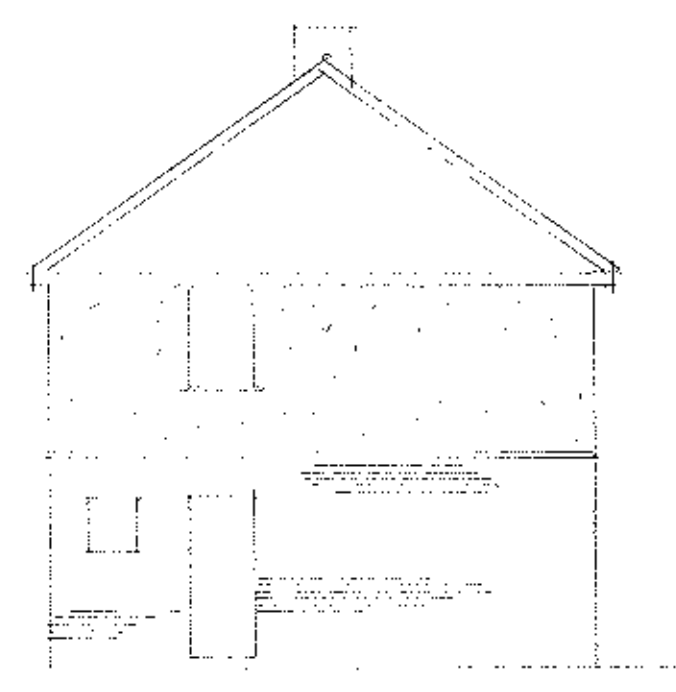


existing south east

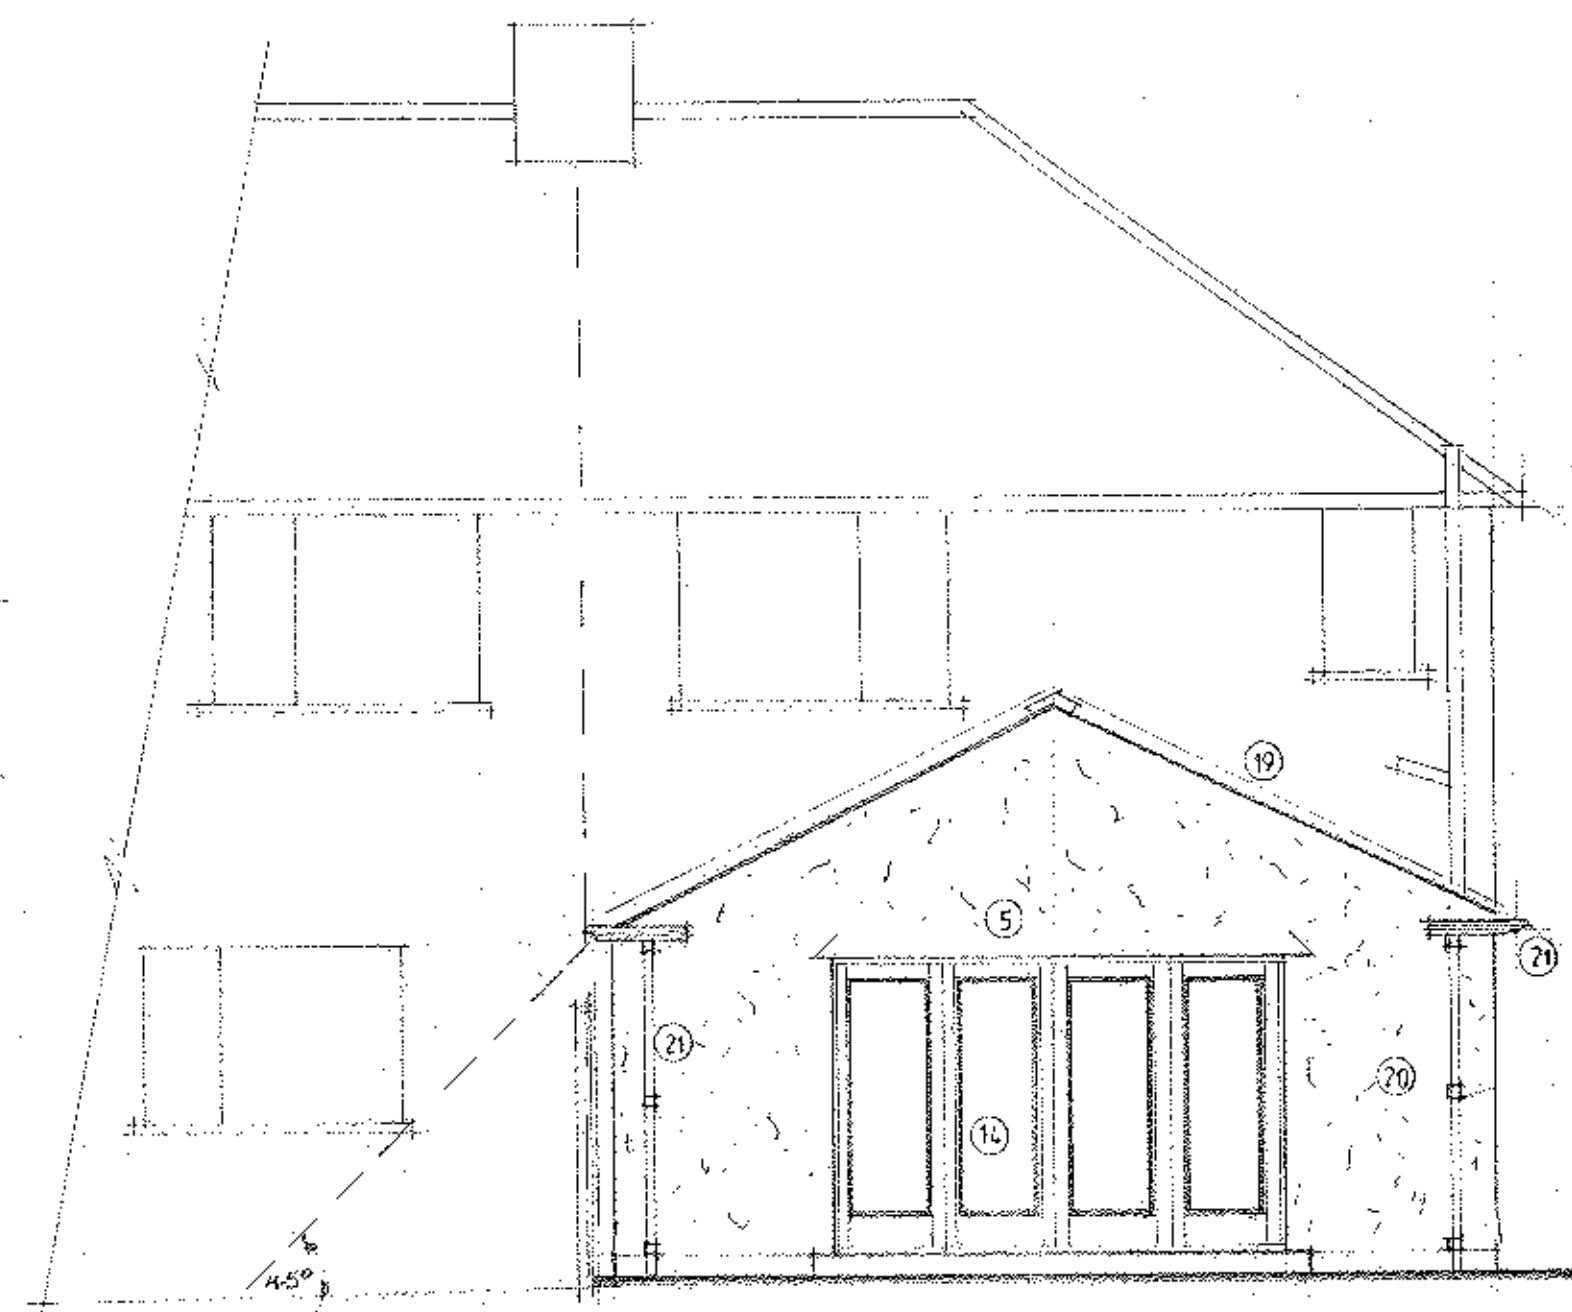


Proposed South West

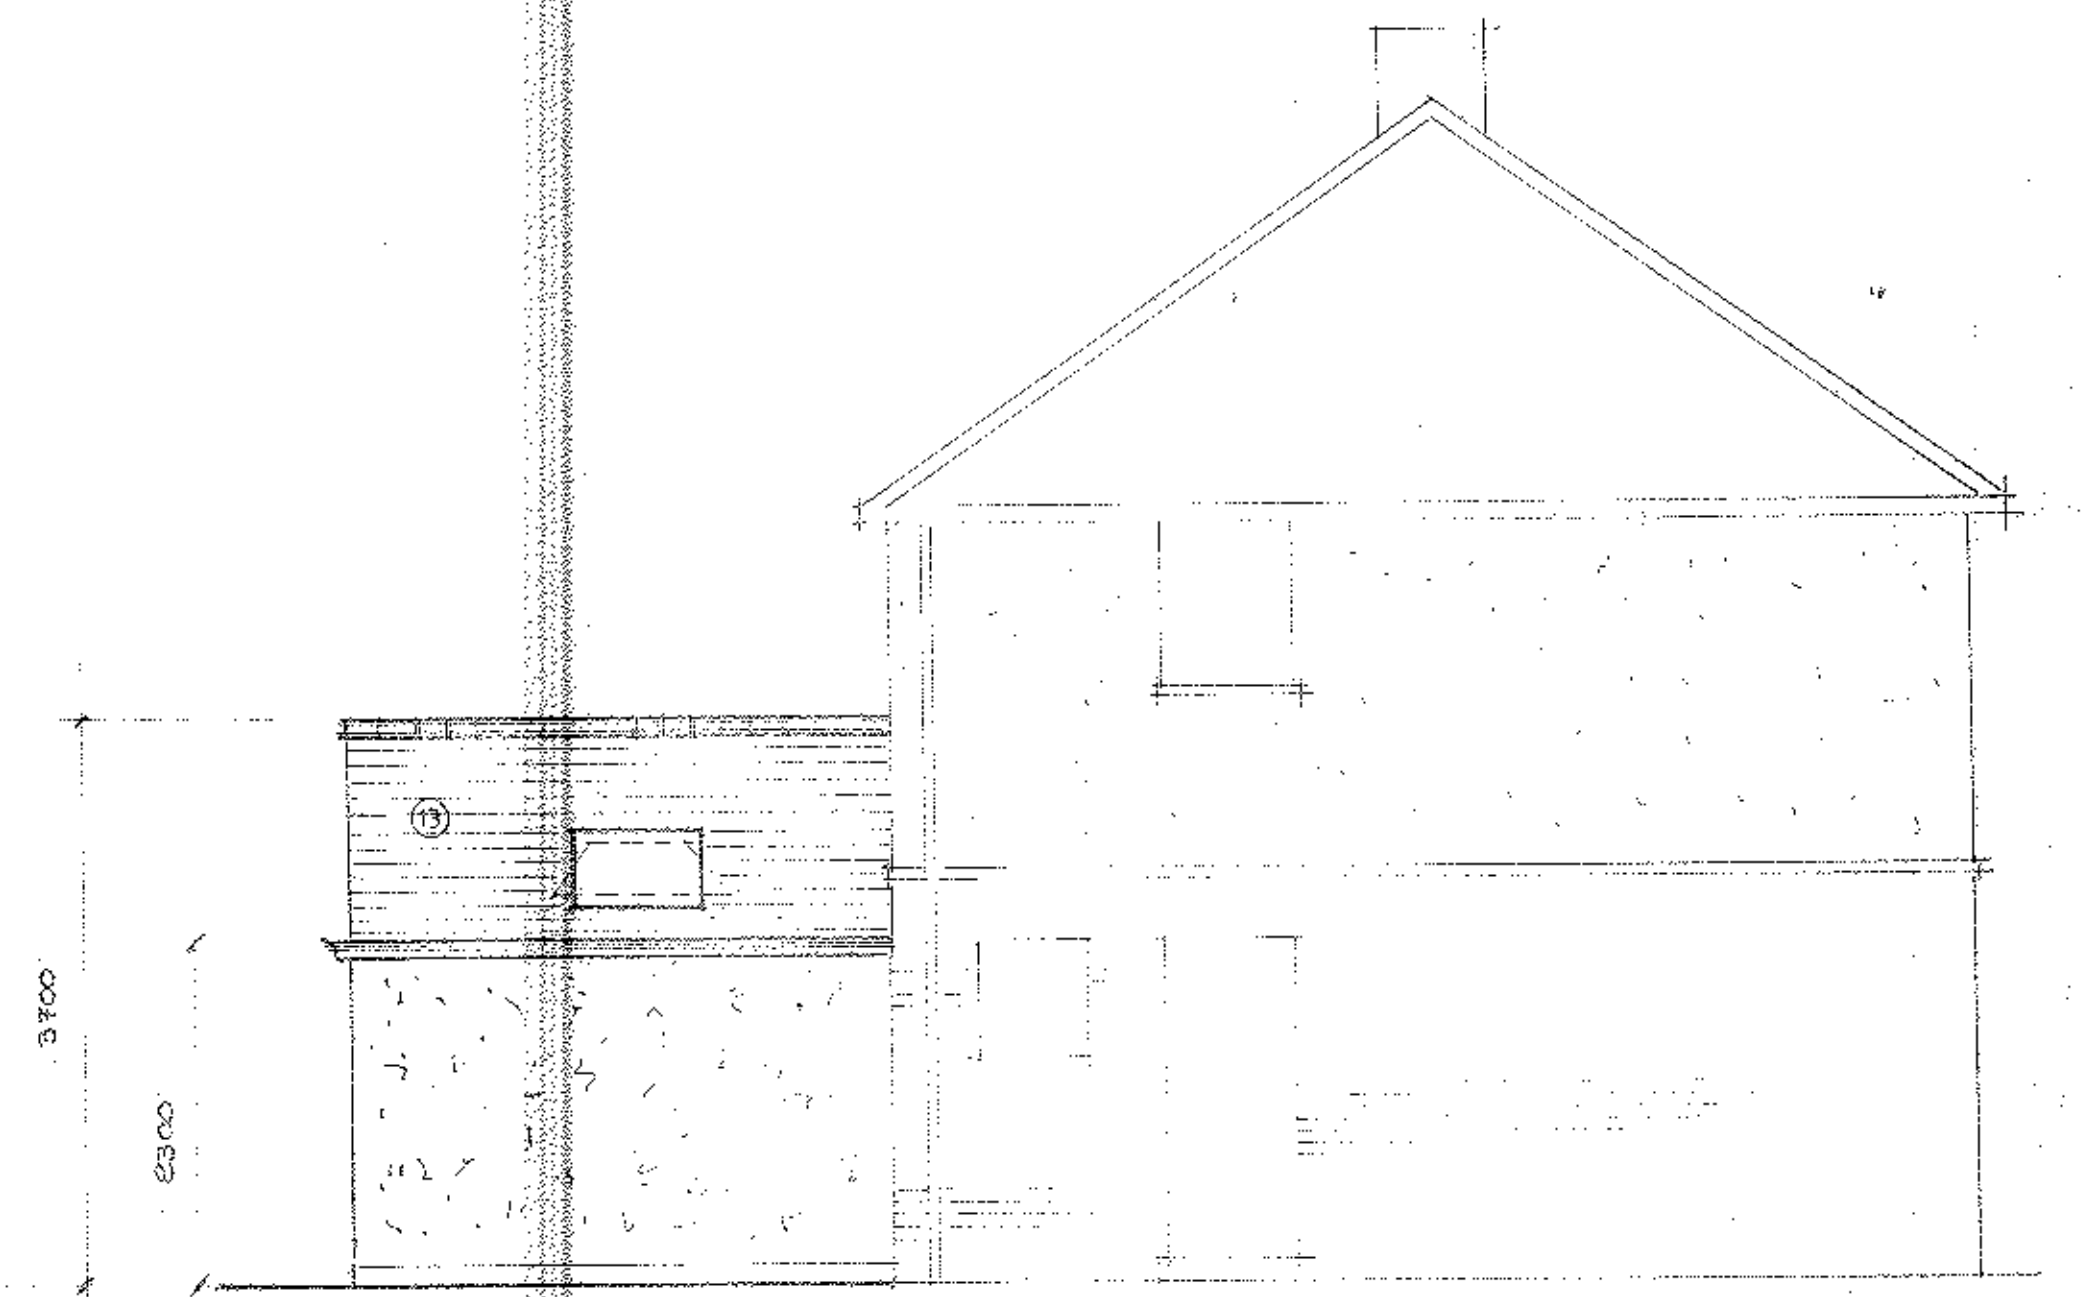


Proposed South East

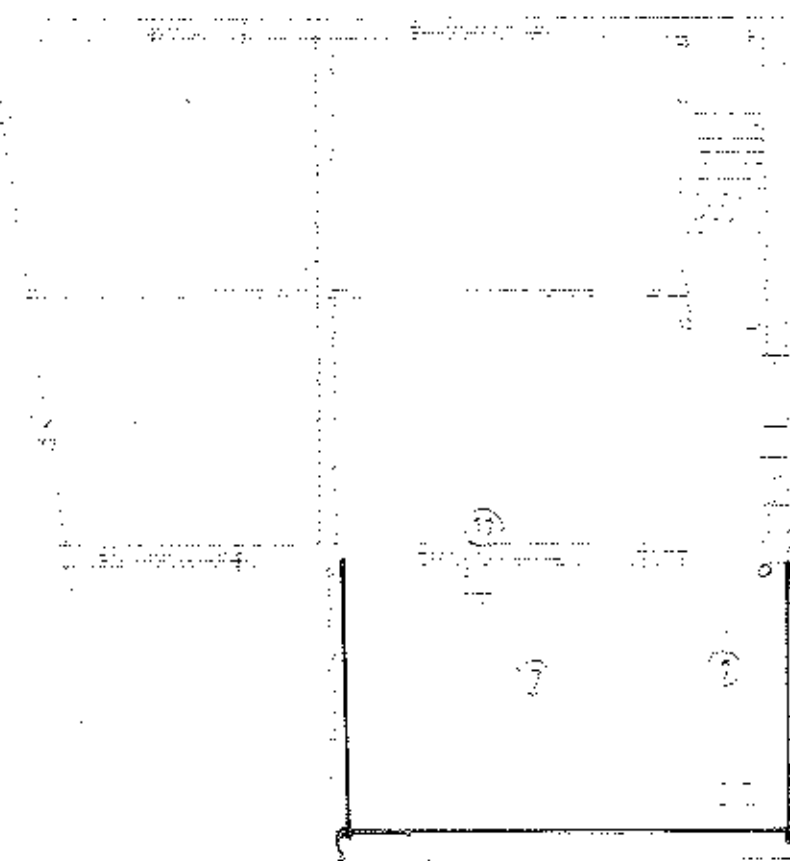


existing plan

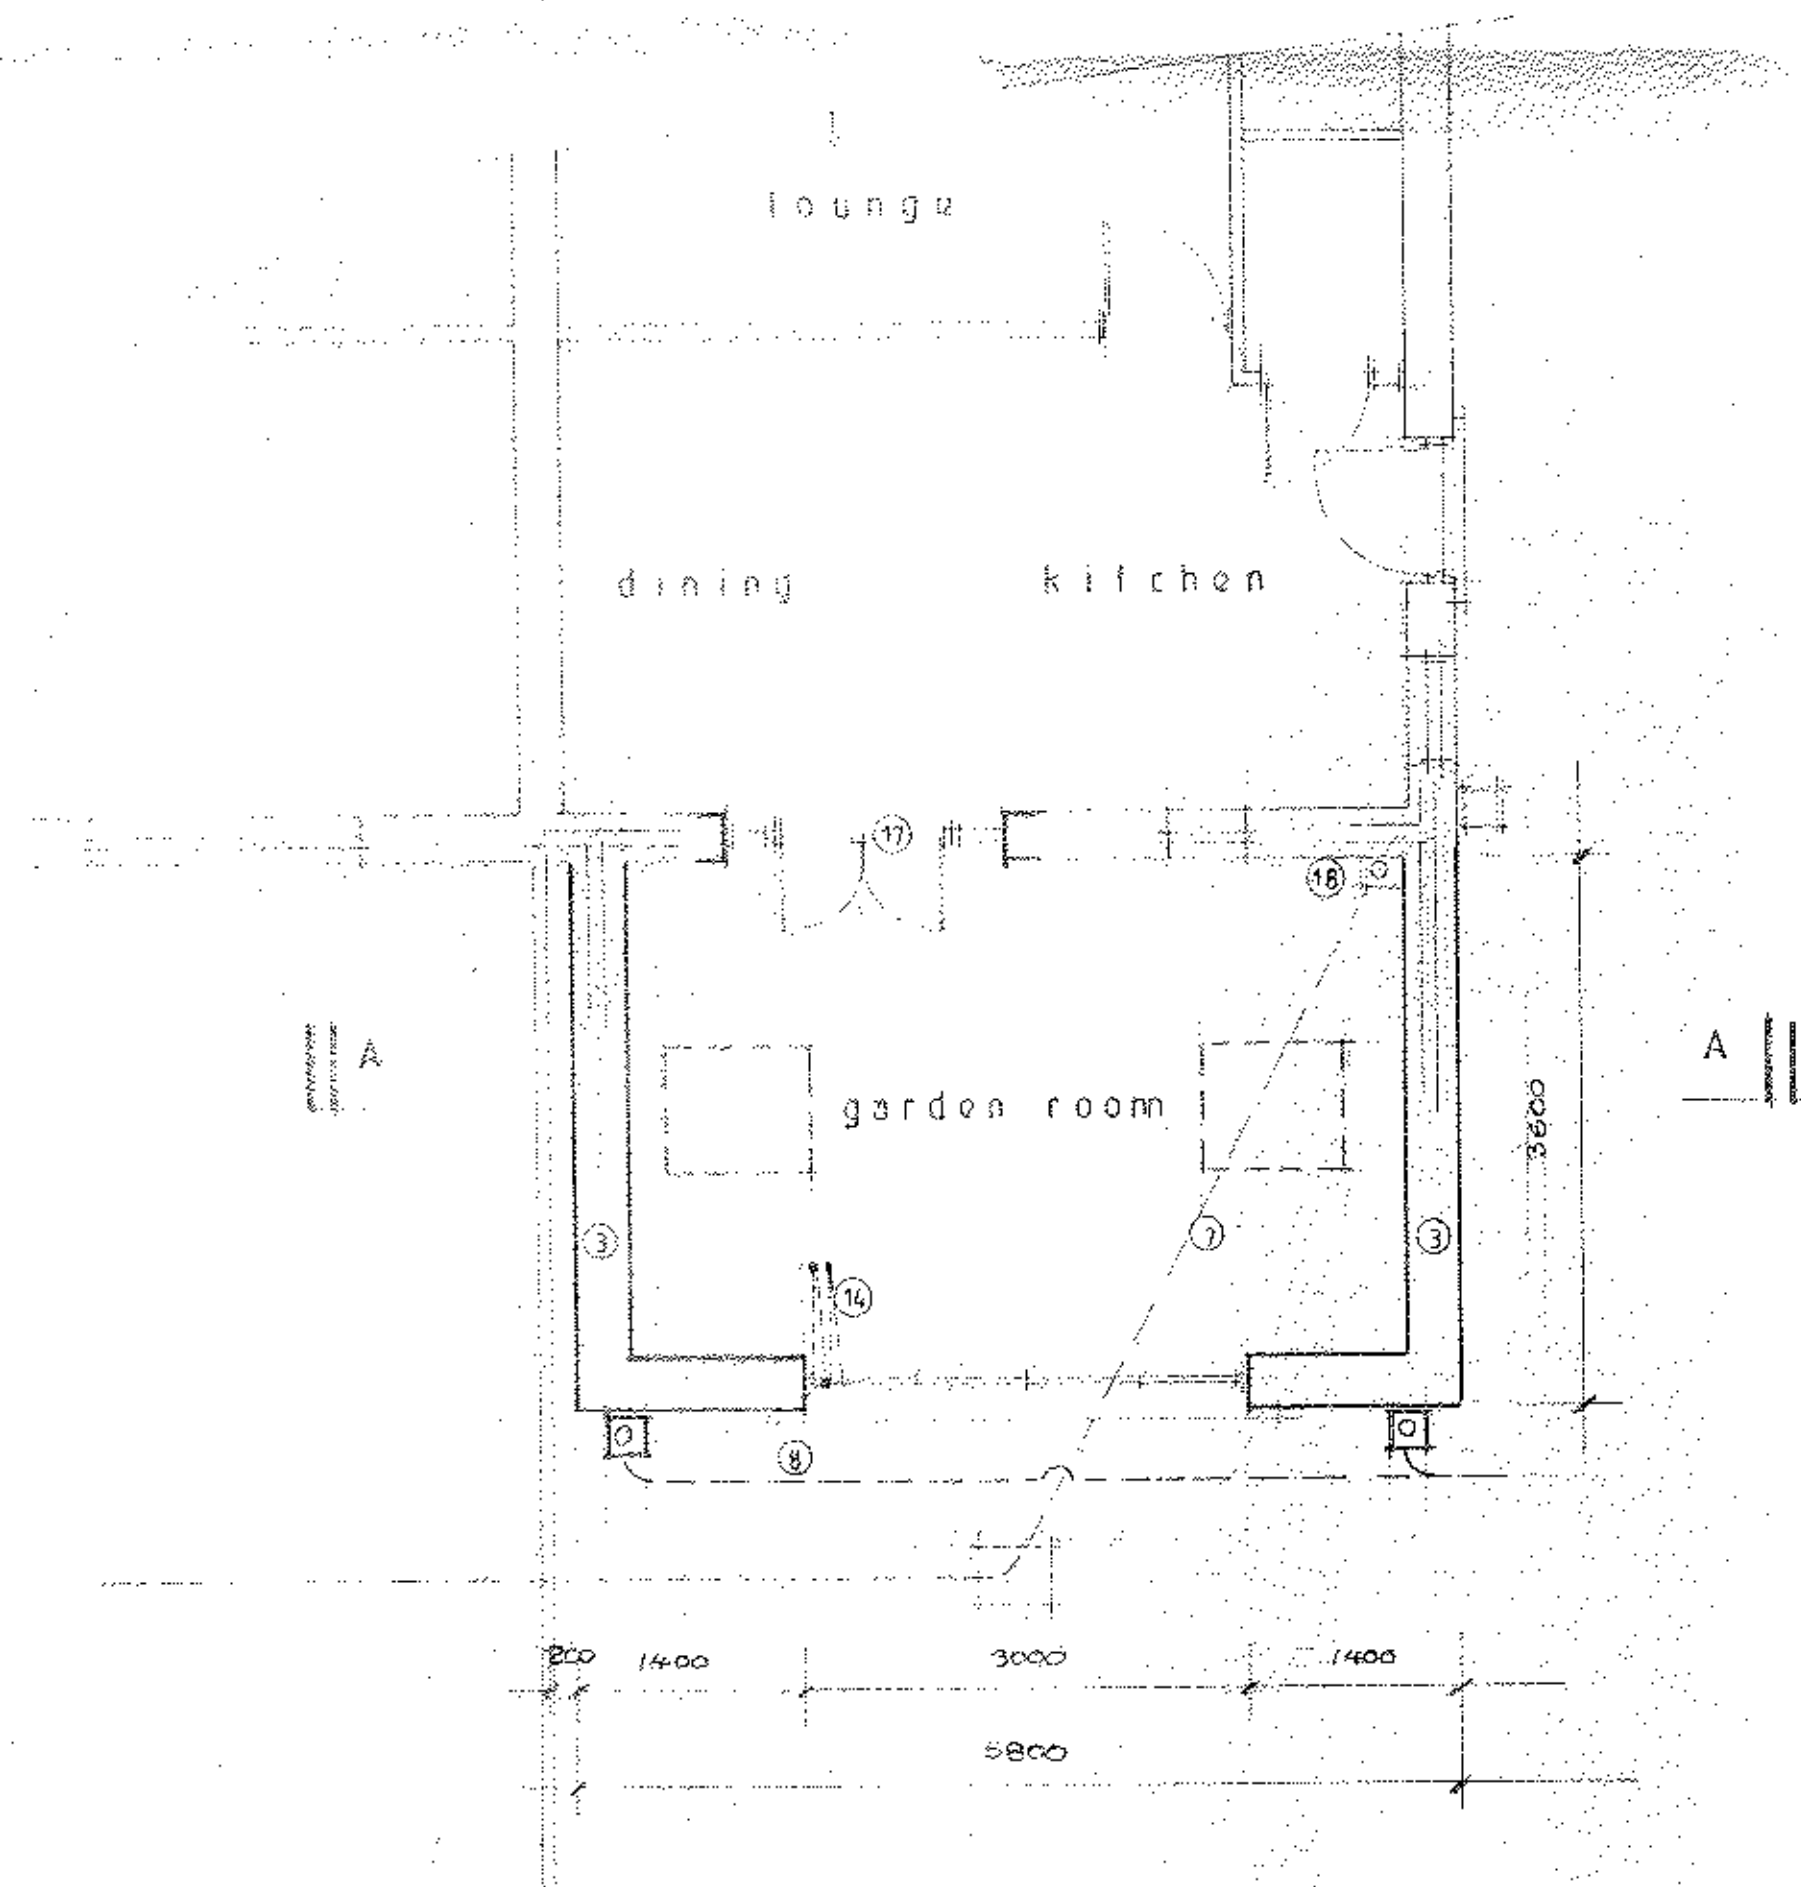

Proposed Plan

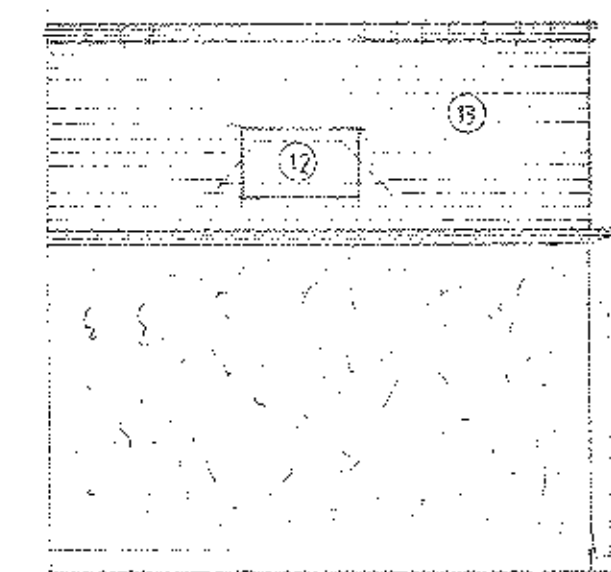

Proposed South West

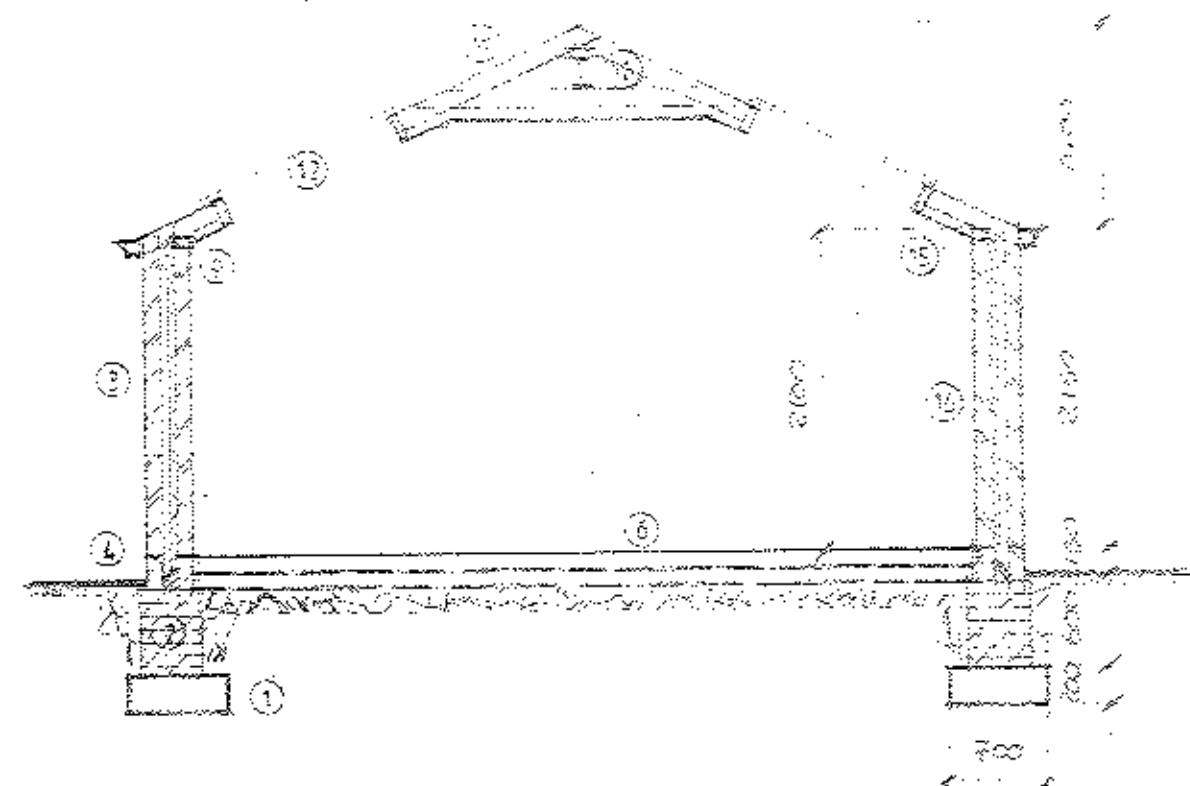

Section A-A

320120452P

S.J. Bialecki Limited
Building Surveyors

Drawing no 7006

Scale 1:100 & 1:50

Proposed
Single Storey Extension
At 32 Mytton View
Hanthorn
Clitheroe