




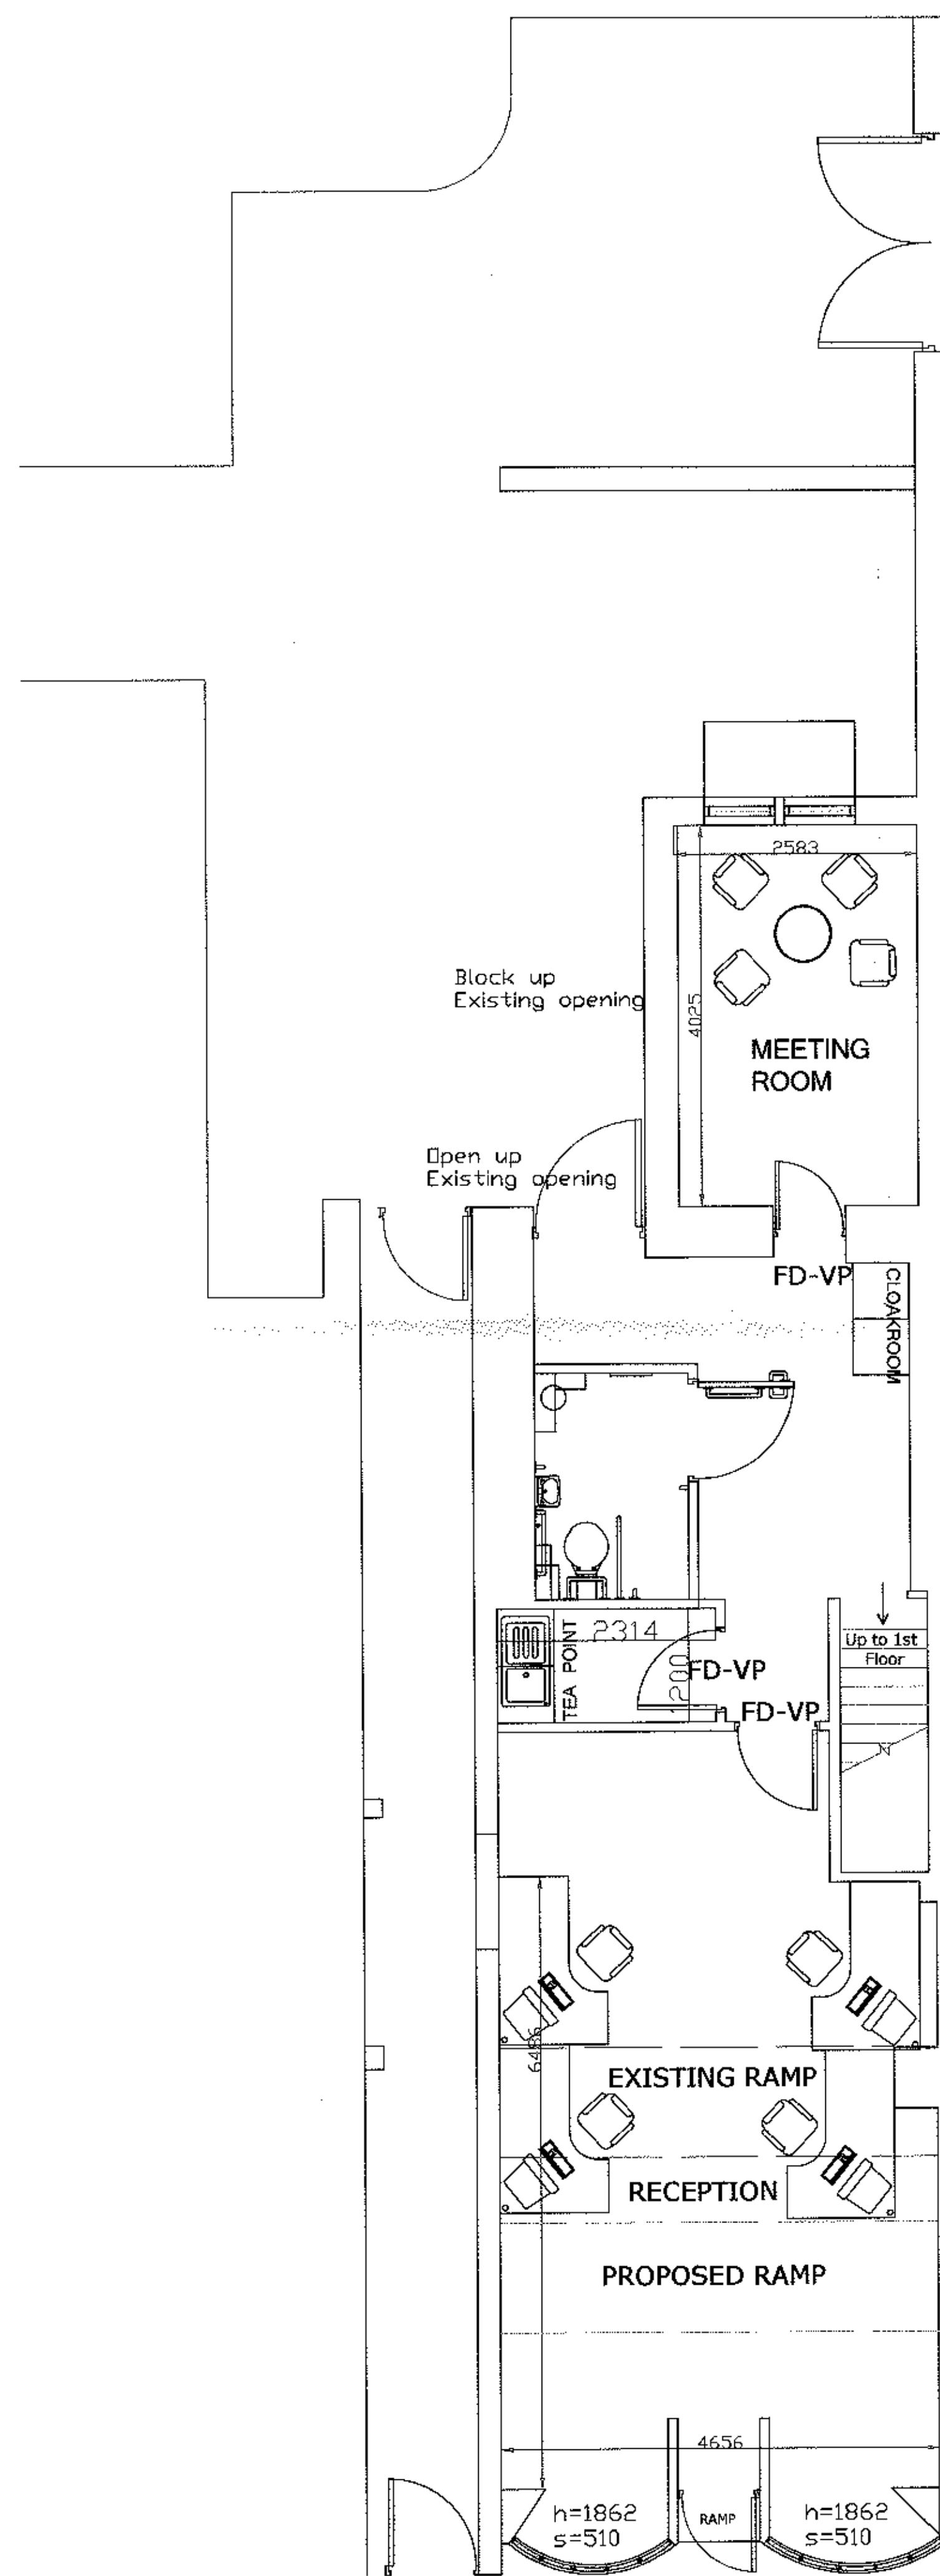

GROUND FLOOR

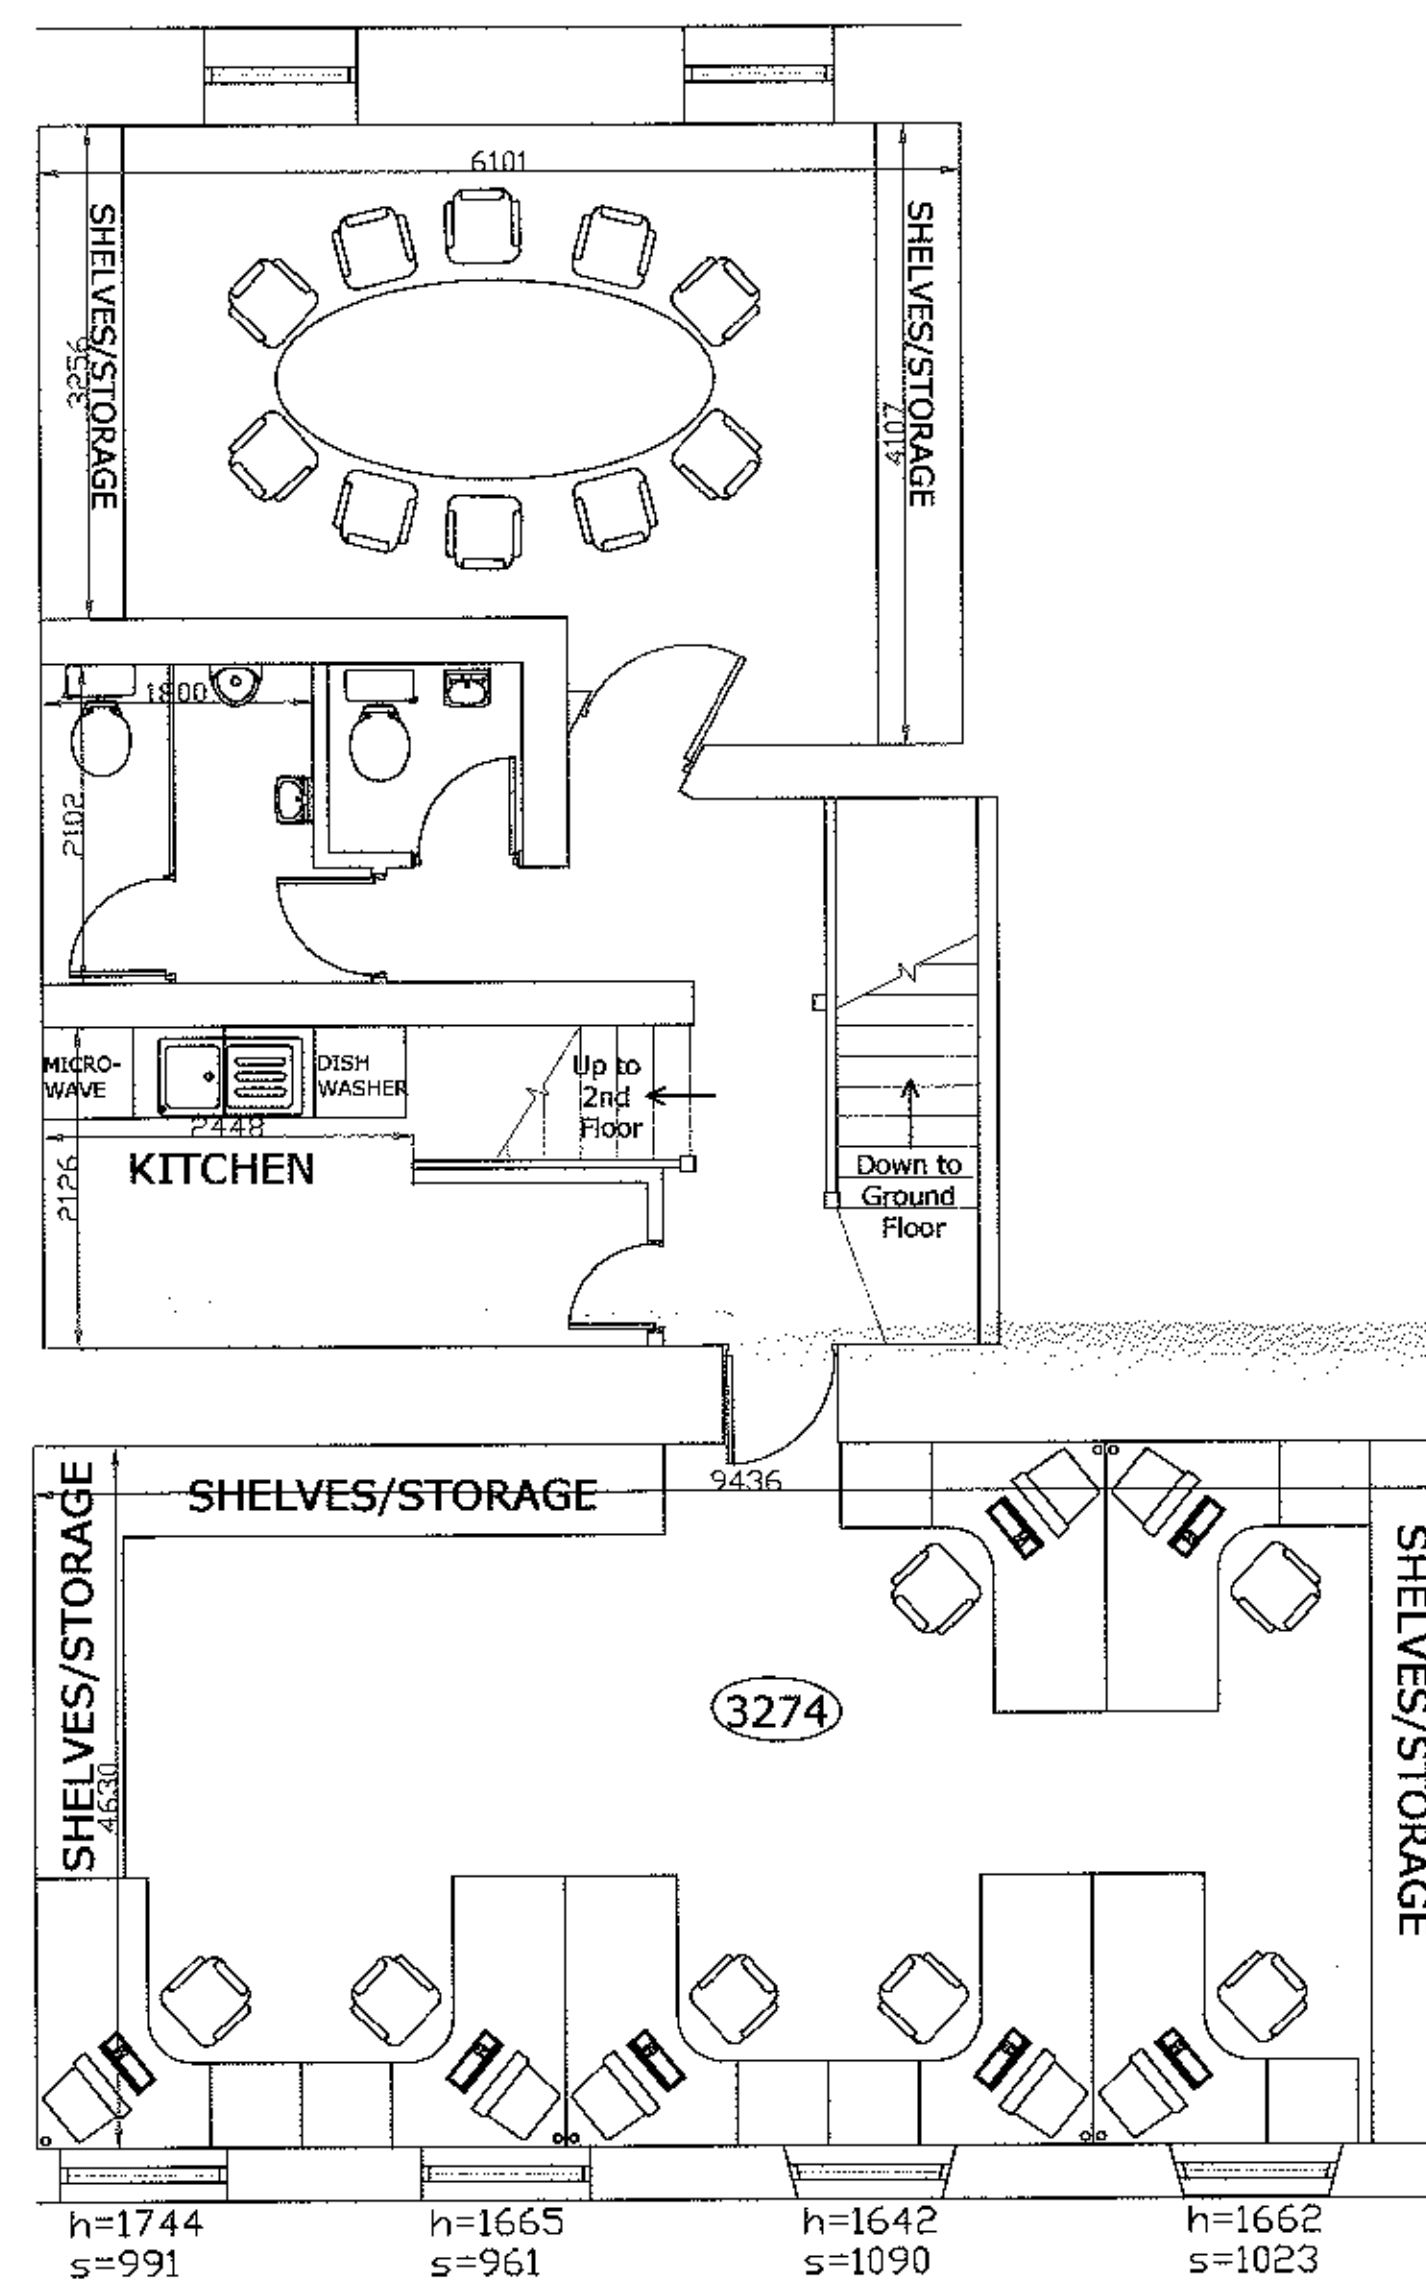

FIRST FLOOR

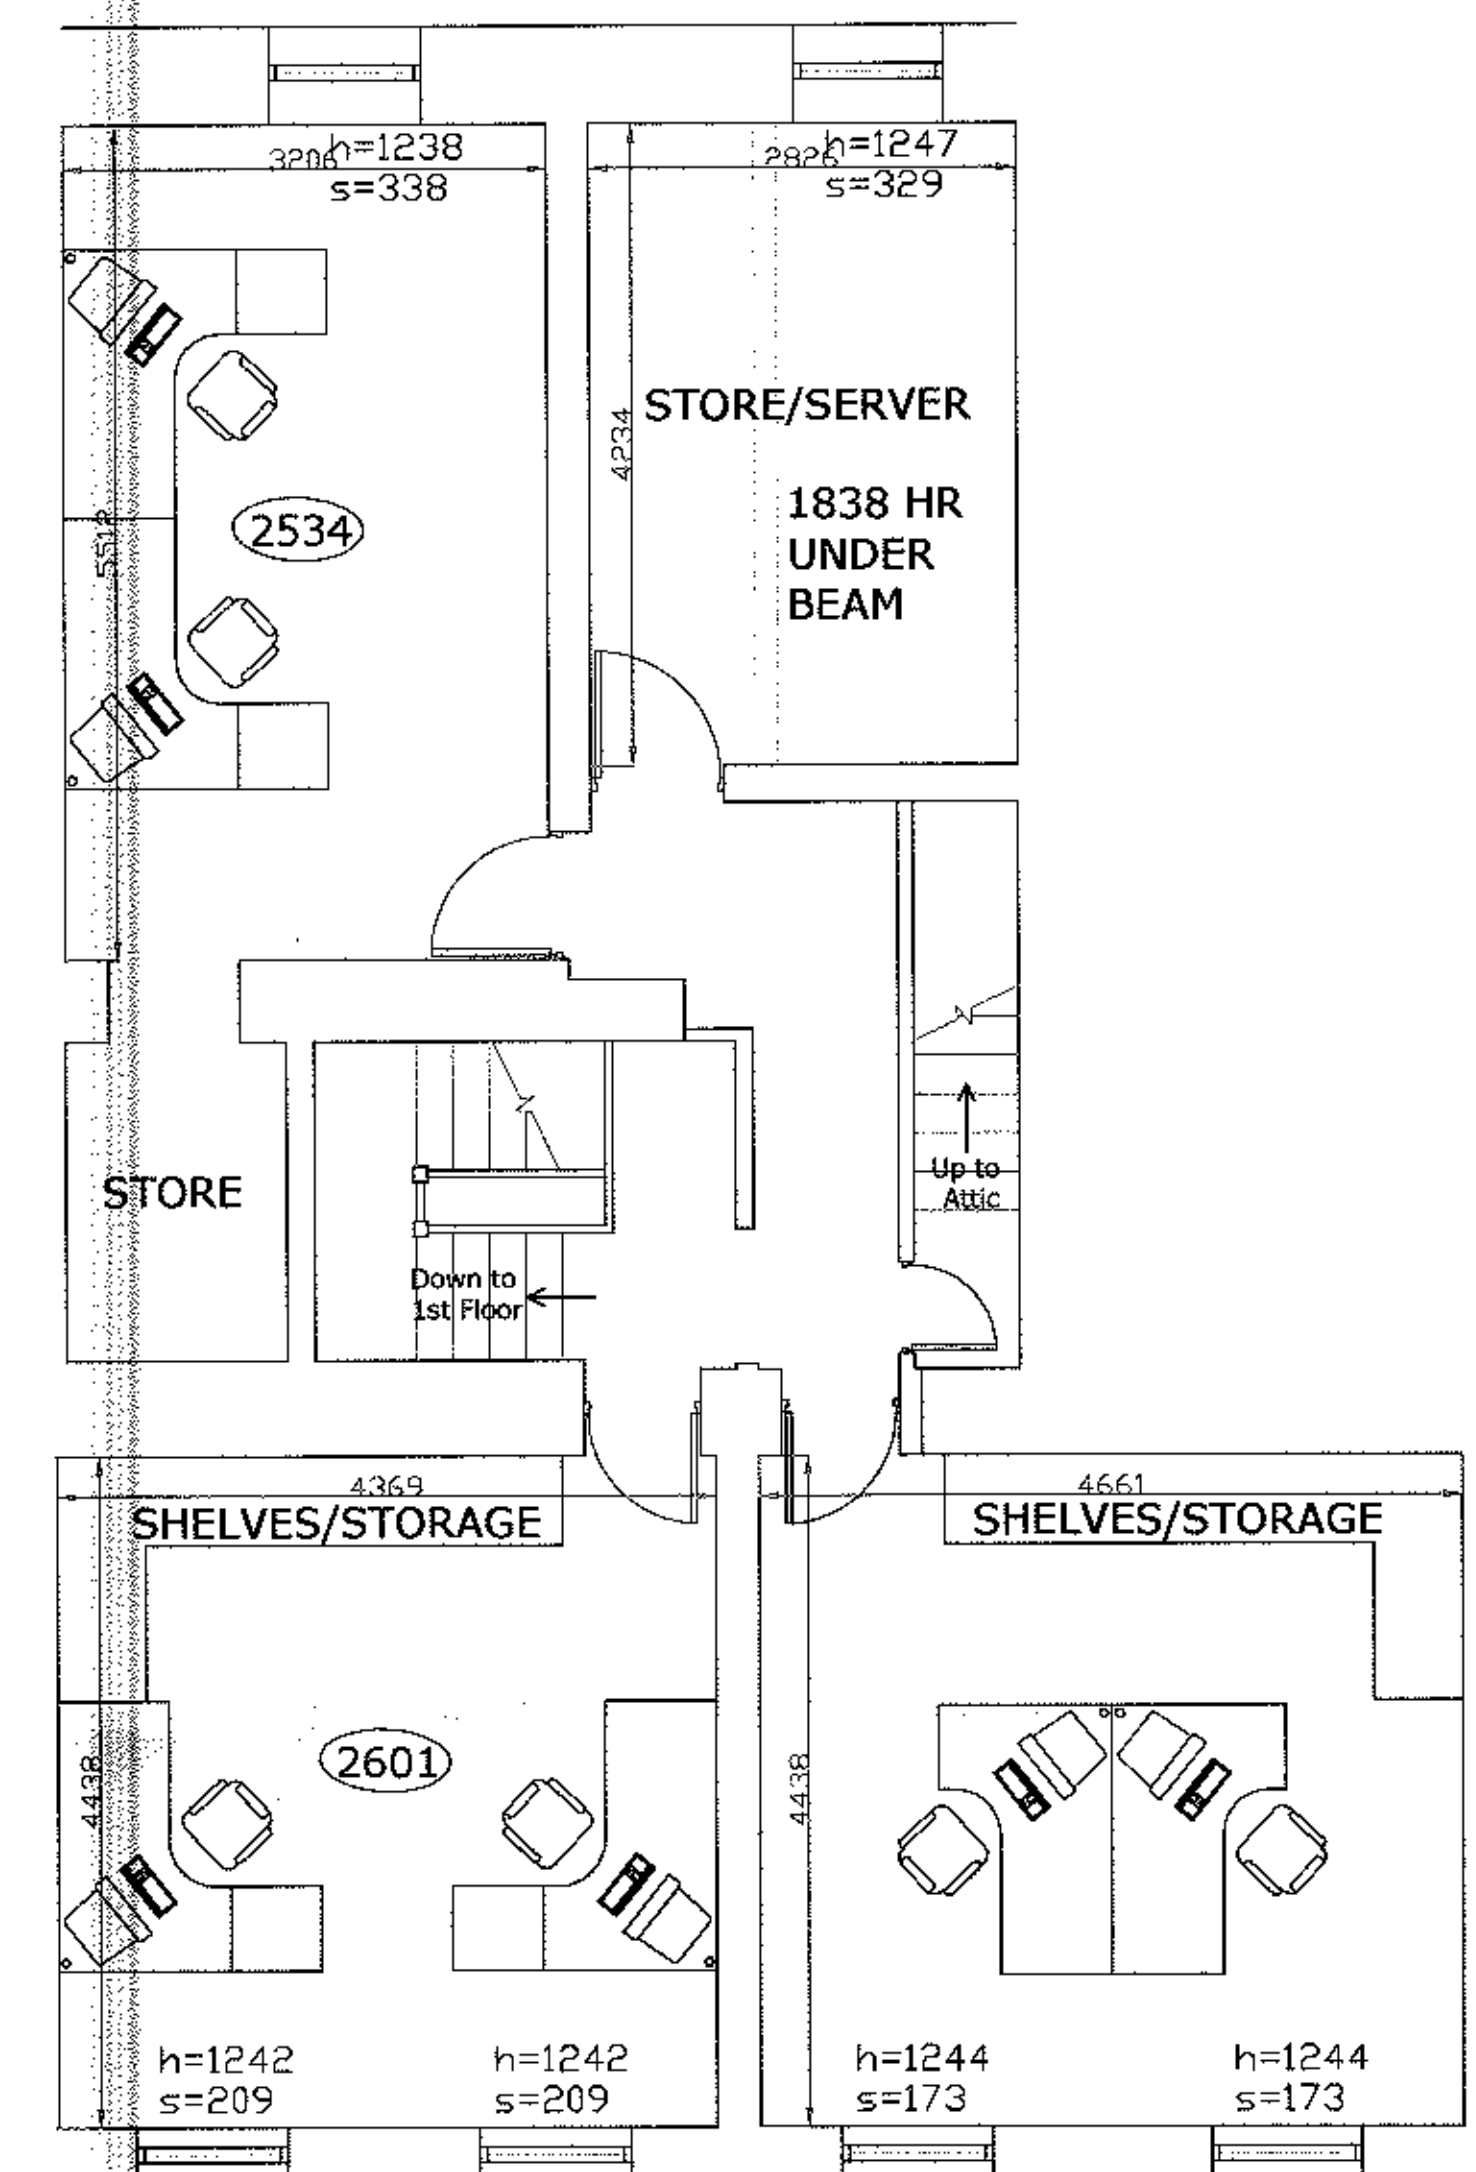

SECOND FLOOR

320120464P

REVISED FIRE EXIT		K 16/05/12 JT	
Description	Rev	Date	By
AJH ASSOCIATES Chartered Building Surveyors 21 Deanfield Court Frimley Park Road Clitheroe Lancashire BB7 1QS Tel: 01200 429967 Fax: 01200 439966 e-mail: info@ajh-associates.co.uk www.ajh-associates.co.uk			
Client	SMITHS GORE		Scale
Project	LLOYDS CHEMIST CLITHEROE		1:50
Description	PROPOSED PLANS GROUND, FIRST & SECOND FLOOR PLANNING		Date
		06/12/2011	By
		DW	Checked
		TH	No.
		2840/200	
DO NOT SCALE THIS DRAWING. CHECK ALL DIMENSIONS ON SITE.			
THIS DRAWING IS PROTECTED BY COPYRIGHT. IT MAY NOT BE REPRODUCED IN ANY FORM OR BY ANY MEANS FOR ANY PURPOSE, WITHOUT GAINING PRIOR WRITTEN PERMISSION FROM AJH ASSOCIATES.			