

320120476P

AMENDED PLANS RECEIVED


DATE 16/07/12

- 1 The contractor shall verify all levels and dimensions on site
- 2 All on site alterations to the construction or finishes shown or implied on this drawing must be drawn to the attention of the Supervising Officer before such work is implemented.


Rev	Date	Description	BY
A	16.07.12	New projecting sign to remain in same position as the old sign	P.M.



EXISTING SIGNAGE

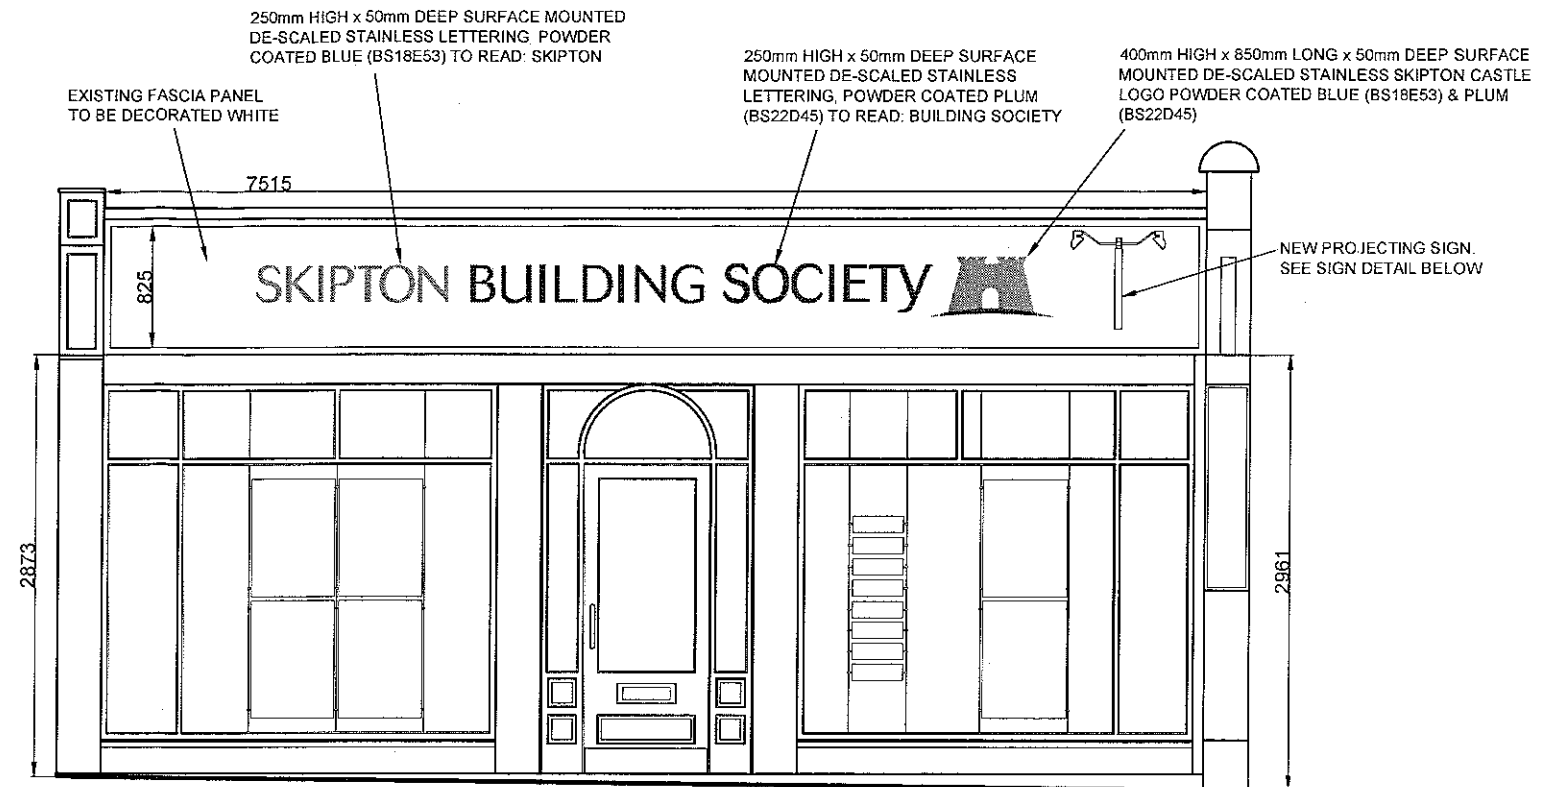

PROPOSED SIGNAGE

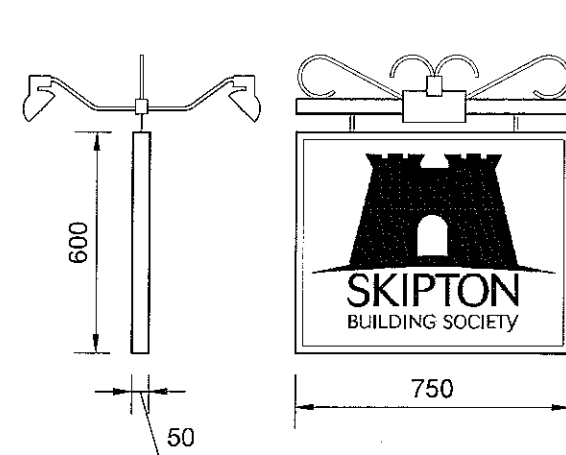

DOUBLE SIDED EXTERNALLY ILLUMINATED PROJECTING SIGN
UNIT CONSTRUCTED FROM DE-SCALED STAINLESS STEEL
OVERALL SIZE 750mm WIDE BY 600mm HIGH, WITH VINYL
GRAPHICS. WHITE POWDER COATED WITH WITH BLUE
(BS18E53) & PLUM (BS22D45) LOGO & LETTERING

PROJECTING SIGN DETAIL

Site location : Skipton Building Society
7 Market Place
Clitheroe

Drawing Title : Existing & Proposed Layout

Drawing No : AD(0)01 Rev : A Scale : 1:50 & 1:20

Date : 11.05.12 Sheet size : A3 Drawn : P Mathews Checked :



PRINCIPAL OFFICE
THE BAILEY
SKIPTON BD23 1DN
TELEPHONE:(01756) 705000