




Rear Elevation (South East) As Existing

320120491 P.

DRAWING	Rear Elevation as Existing				
DRAWN	WJ	DATE	27.05.2012	SCALE	1:50 @ A3

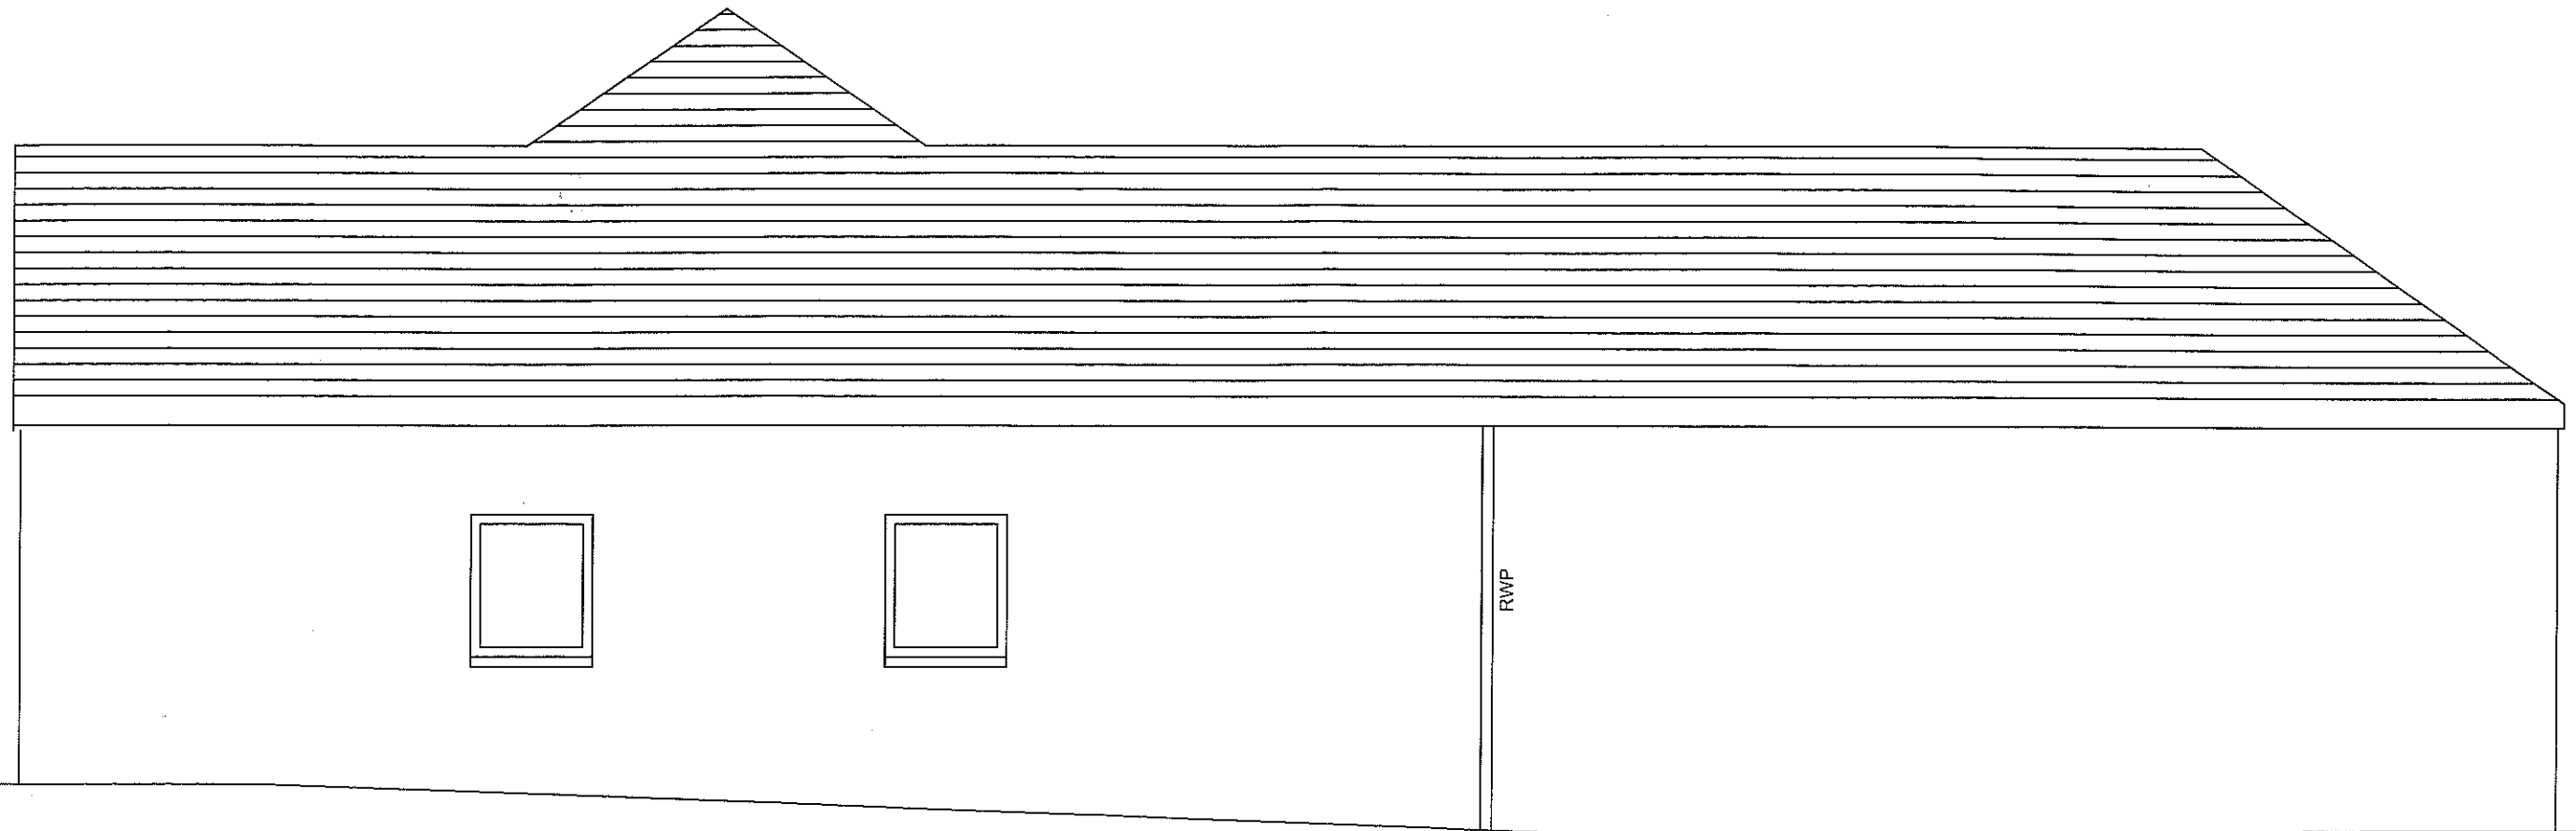

Side Elevation (North East) As Existing

320120491P

DRAWING	Side Elevation as Existing (garage)				
DRAWN	WJ	DATE	27.05.2012	SCALE	1:50 @ A3