


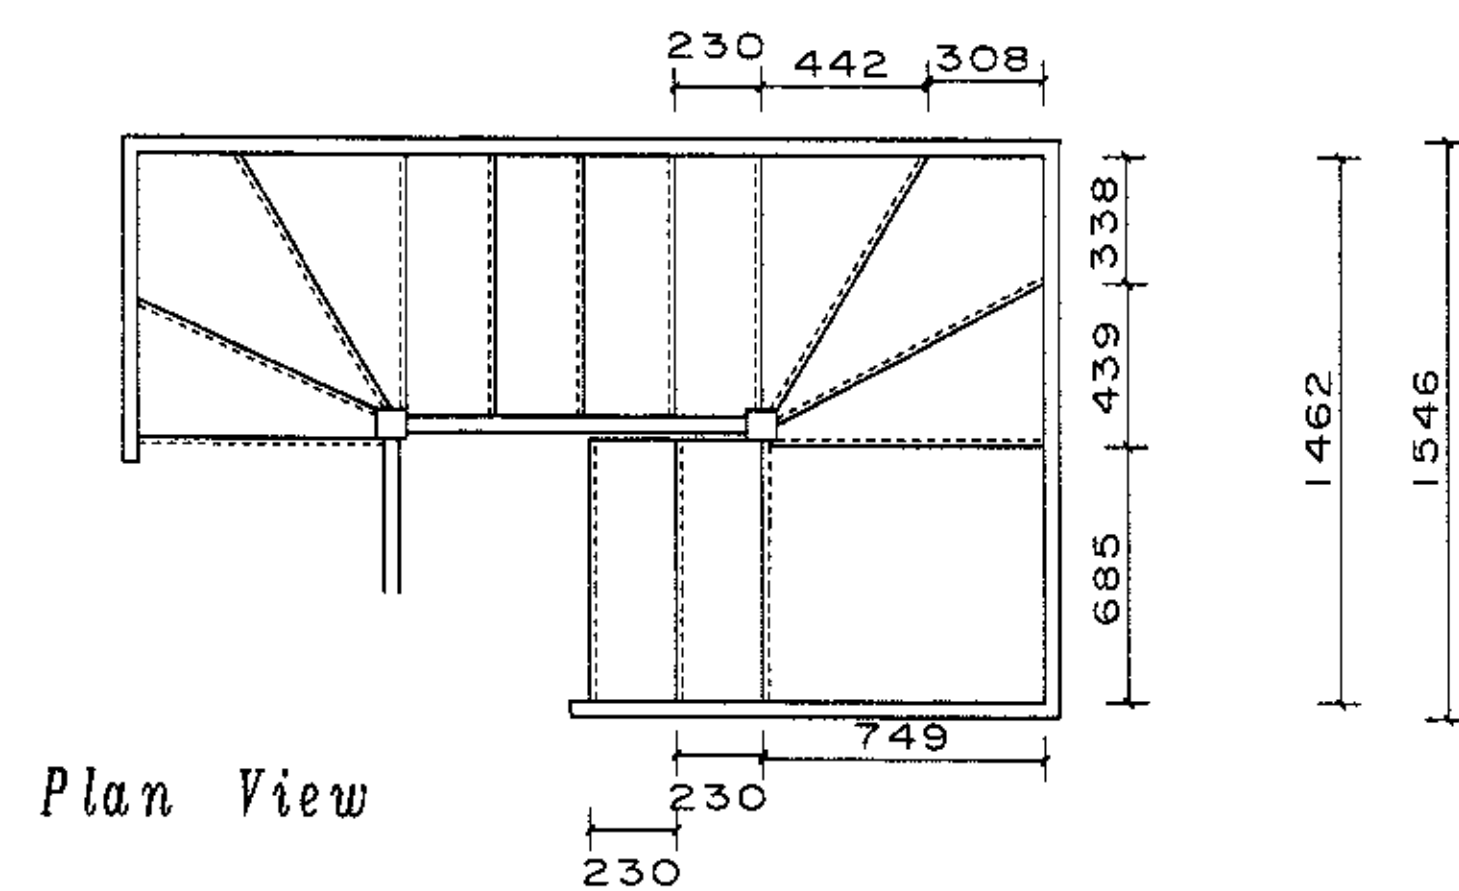


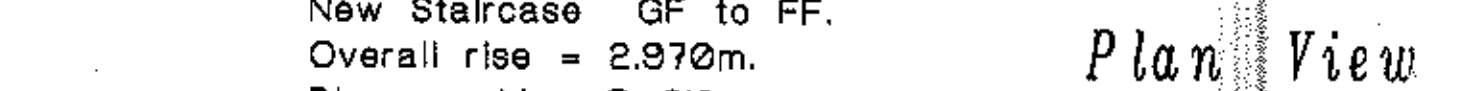


New Staircase GF to FF.
Overall rise = 3.005m.
Risers = 14no @ 215mm each.
Going = 230mm + Nosing 10mm
Width of flight = 700mm between strings.
Handrail = set between 900 & 1000mm vertical above pitch line.
Headroom = 2.000m measured vertical above pitch line.
Spindles = set with a maximum space of 100mm between each.
Stairs soffitt underlined with 2no layers of 12mm fireline board with staggered joints and skim finish to provide 1-hr fire resistance.
Pitch of stairs = 42 degrees.
Tapered Treads = 50mm at newel post & 230mm at centre of tread.

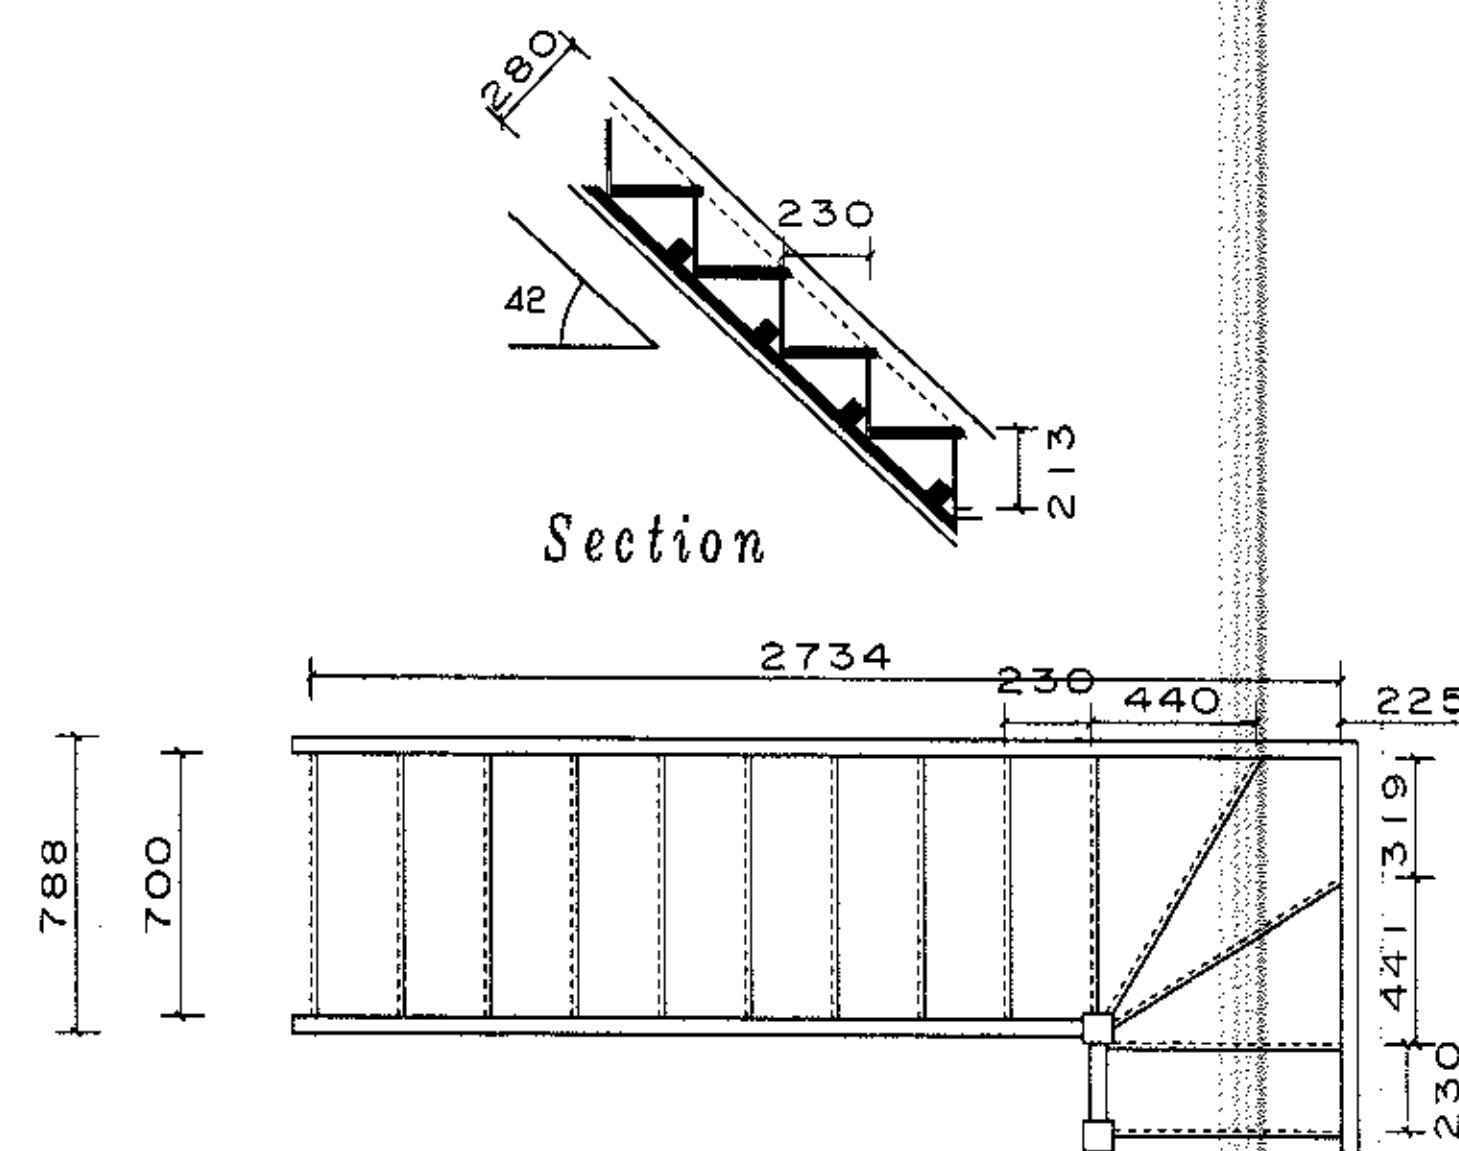

New Staircase GF to FF.
Overall rise = 2.970m.
Risers = 14no @ 213mm each.
Going = 230mm + Nosing 16mm
Width of flight = 700mm between strings.
Handrail = set between 900 & 1000mm vertical above pitch line.
Headroom = 2.000m measured vertical above pitch line.
Spindles = set with a maximum space of 100mm between each.
Stairs soffit underlined with 2no layers of 12mm fireline board with staggered joints and skim finish to provide 1-hr fire resistance.
Pitch of stairs = 42 degrees.
Tapered Treads = 50mm at newel post & 230mm at centre of tread.

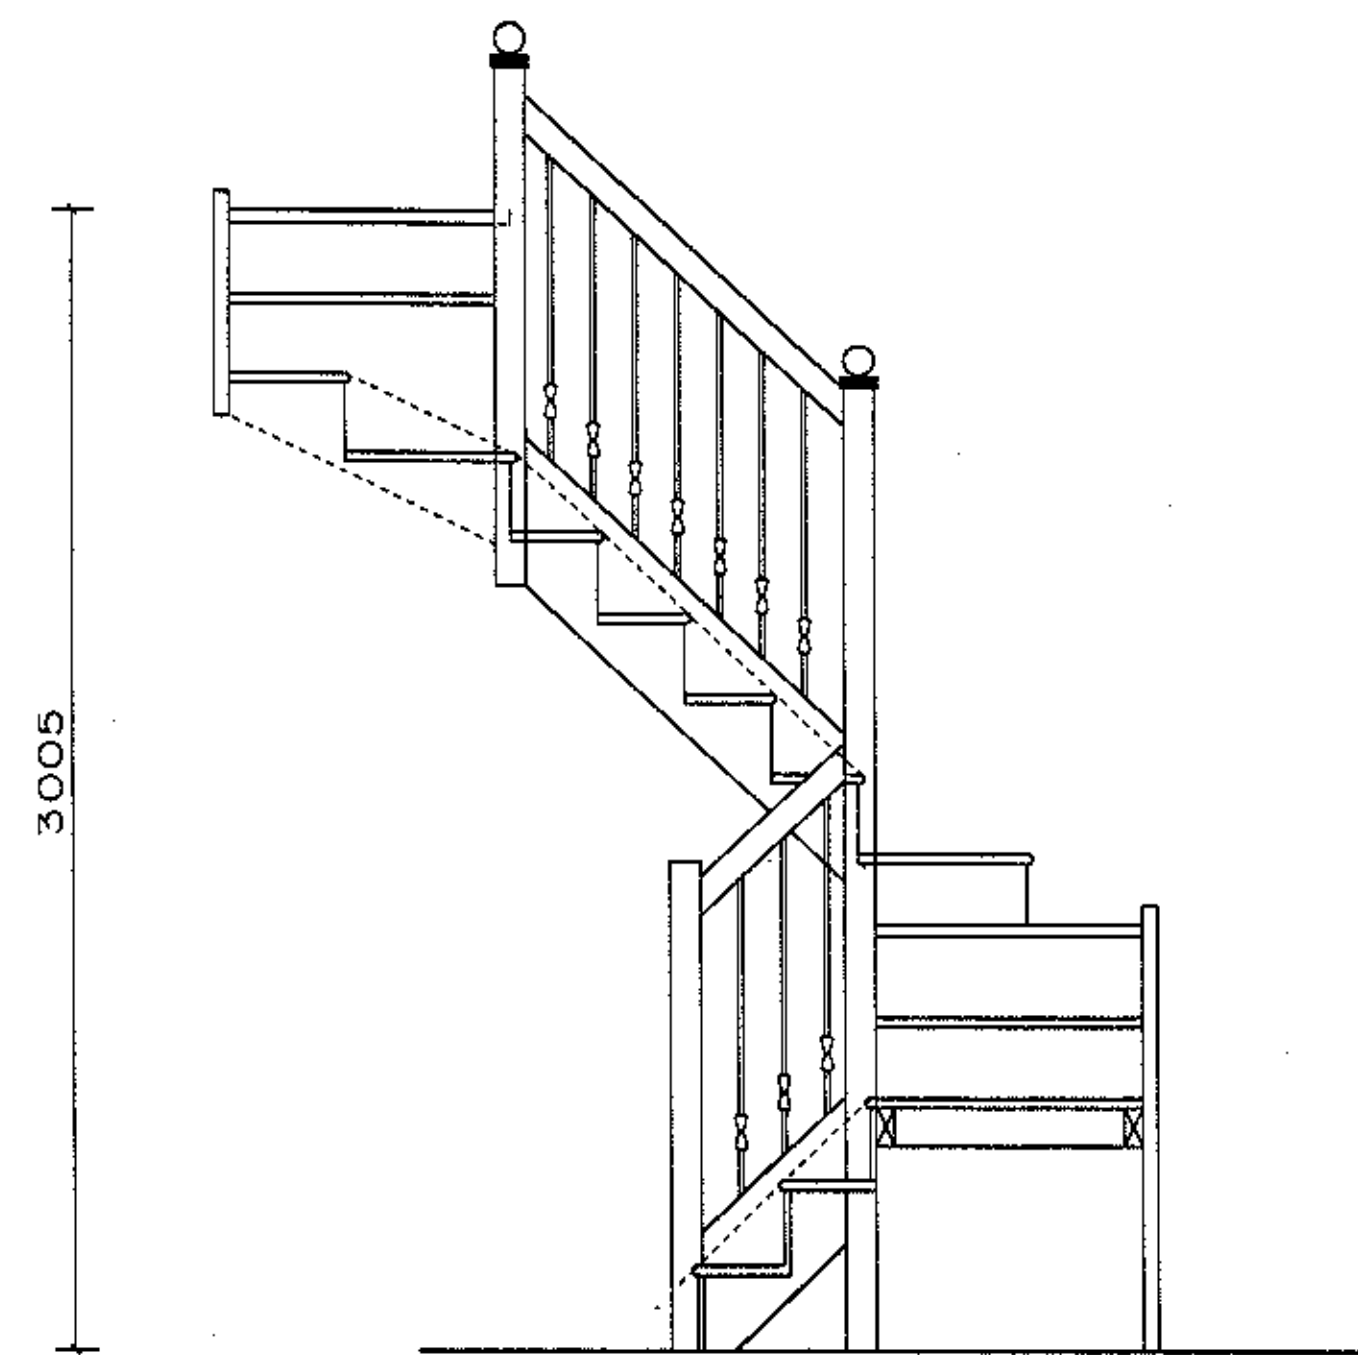

Elevation of Staircase f/f to S/F .

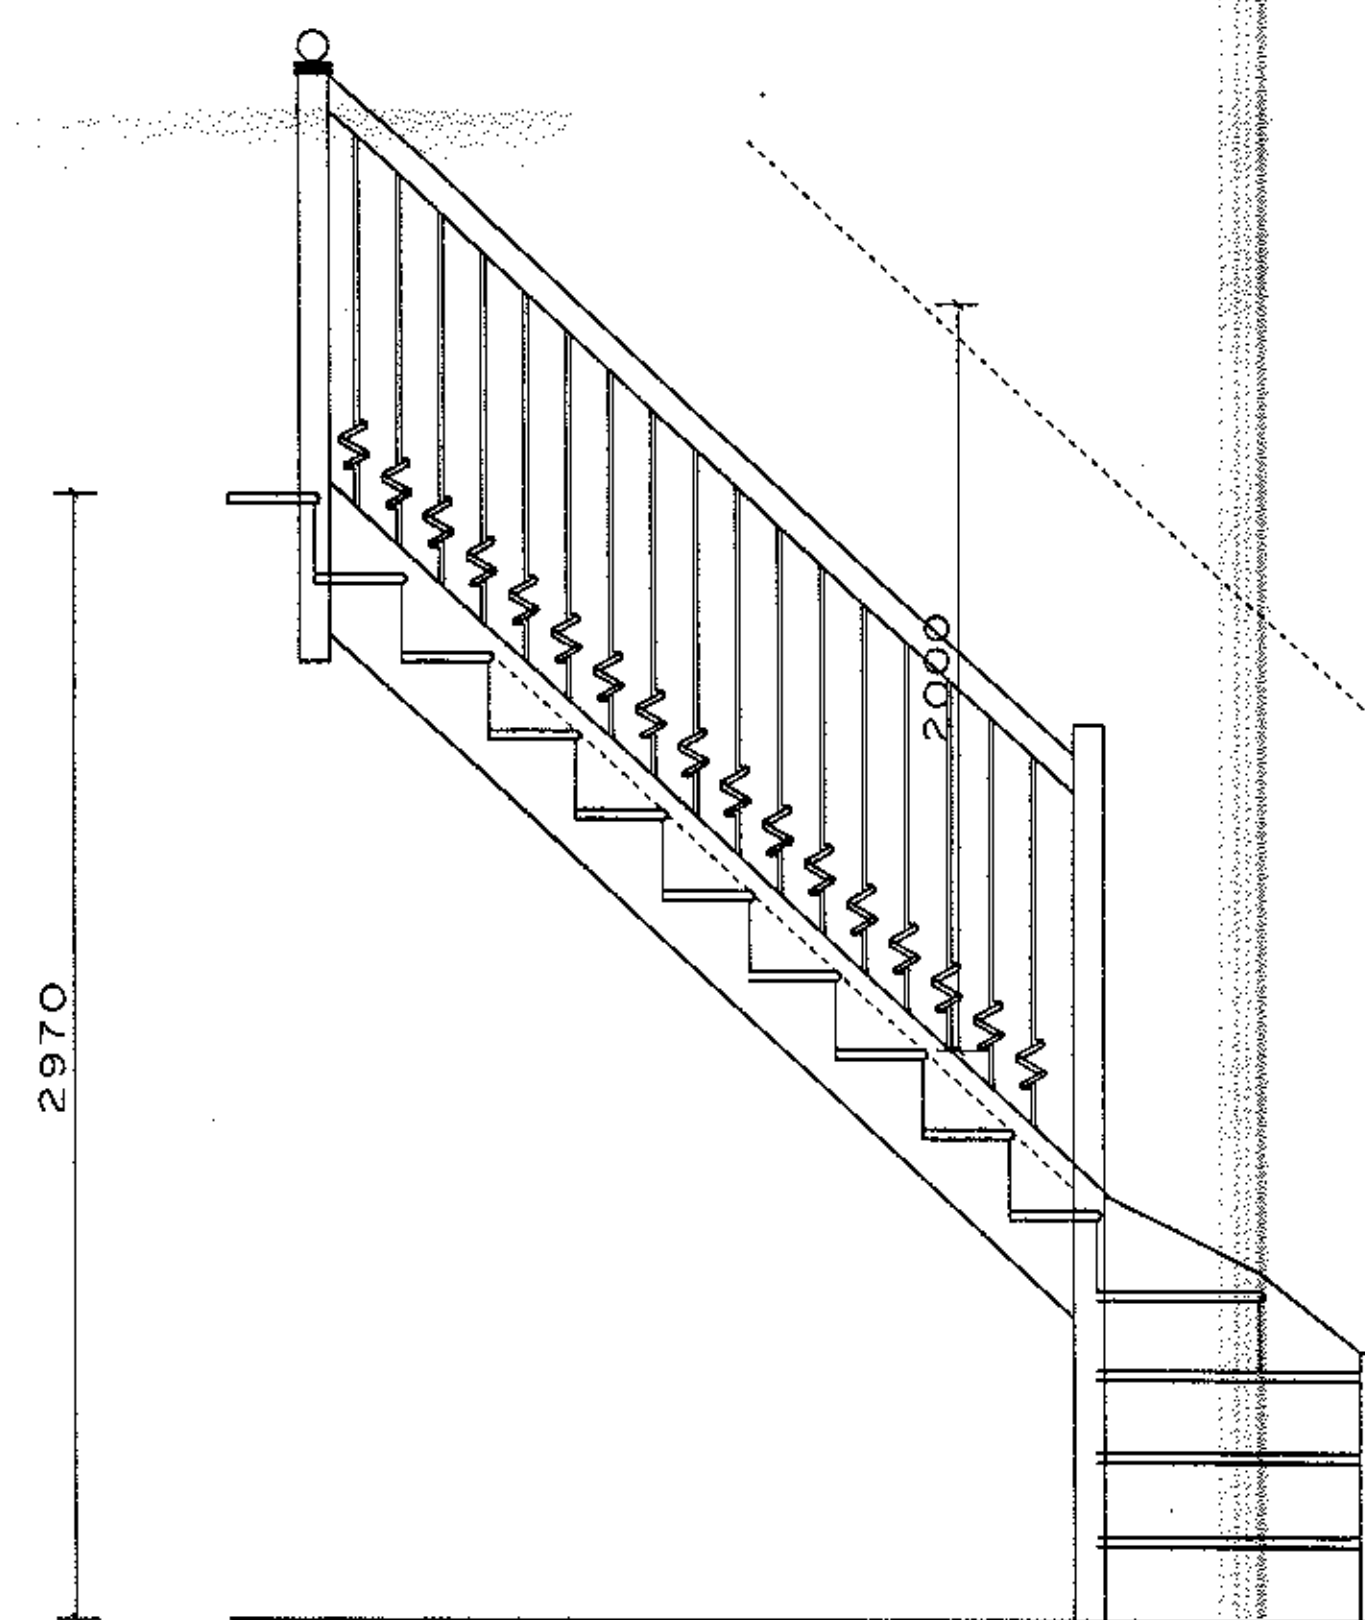

Elevation of Staircase to F/F.

[illegible]

client
X

320120516P

Anthony Flanagan
Architectural Designer & Surveyor

Spring House 194/196 Union Road, Oswaldtwistle, Lancashire BB5 3EG
Telephone 01254 385095 Fax 01254 398100

client

Mr. P. Fletcher & Miss S. Wilk.
89, Church Street
Great Harwood

project

Proposed Internal and external alterations to Grade II Listed Building.
2. Abbey Croft
The Sands, Whalley.

title	Details of Staircases
-------	-----------------------

scale 1:20	drawn AF	date 09/05/12
drwg. no 12/2009/04A		rev. 0