



RIBBLE VALLEY
BOROUGH COUNCIL

Council Offices, Church Walk, Clitheroe, Lancashire. BB7 2RA Tel: 01200 425111 www.ribblevalley.gov.uk

28 MAY 2012

FOR THE
ATTENTION OF

For office use only

Application No: 320120547P

Date received

Fee paid £

Receipt No:

Application for Outline Planning Permission with all matters reserved Town and Country Planning Act 1990

You can complete and submit this form electronically via the Planning Portal by visiting www.planningportal.gov.uk/apply

Publication of applications on planning authority websites

Please note that the information provided on this application form and in supporting documents may be published on the Authority's website. If you require any further clarification, please contact the Authority's planning department.

Please complete using block capitals and black ink.

It is important that you read the accompanying guidance notes as incorrect completion will delay the processing of your application

1. Applicant Name and Address

Title: First name:
Last name:
Company (optional):
Unit: House number: House suffix:
House name:
Address 1:
Address 2:
Address 3:
Town:
County:
Country:
Postcode:

2. Agent Name and Address

Title: First name:
Last name:
Company (optional):
Unit: House number: House suffix:
House name:
Address 1:
Address 2:
Address 3:
Town:
County:
Country:
Postcode:

3. Description of the Proposal

Please describe the proposal:

ERECTION OF NEW BUILD 3/4 BED DETACHED DWELLING
HOUSE WITH DETACHED GARAGE, WITHIN EXISTING
GARDEN AREA OF EXISTING PROPERTY

3. Description of the Proposal (continued)

Has building or works already been carried out?

☐ Yes ☒ No

If Yes, please state the date when building or works were started (DD/MM/YYYY):

(date must be pre-application submission)

Have the works been completed?

☐ Yes ☒ No

If Yes, please state when the works were completed (DD/MM/YYYY):

(date must be pre-application submission)

4. Site Address Details

Please provide the full postal address of the application site.

Unit: House number: House suffix:

House name: POLICE RURAL BEAT HOUSE

Address 1: MANOR AVENUE / PRESTON RD

Address 2: RIBCHESTER

Address 3:

Town: PRESTON

County: LANCASHIRE

Postcode (optional):

Description of location or a grid reference (must be completed if postcode is not known):

Easting: Northing:

Description:

GARDEN OF FORMER POLICE RURAL BEAT HOUSE

5. Assessment of Flood Risk

Is the site within an area at risk of flooding? (Refer to the Environment Agency's Flood Map showing flood zones 2 and 3 and consult Environment Agency standing advice and your local planning authority requirements for information as necessary)

☐ Yes ☒ No

If yes, you will need to submit a Flood Risk Assessment to consider the risk to the proposed site

Is your proposal within 20 metres of a watercourse (e.g. river, stream or beck)?

☒ Yes ☐ No

Will the proposal increase the flood risk elsewhere? ☐ Yes ☒ No

How will surface water be disposed of?

☐ Sustainable drainage system ☐ Existing watercourse

☐ Soakaway ☐ Pond/lake

☒ Main sewer

6. Pre-application Advice

Has assistance or prior advice been sought from the local authority about this application? ☐ Yes ☒ No

If Yes, please complete the following information about the advice you were given (This will help the authority to deal with this application more efficiently)

Please tick if the full contact details are not known, and then complete as much as possible: ☐

Officer name:

Reference:

Date (DD/MM/YYYY): (must be pre-application submission)

Details of pre-application advice received?

7. Authority Employee / Member

With respect to the Authority, I am: (a) a member of staff
(b) an elected member
(c) related to a member of staff
(d) related to an elected member

Do any of these statements apply to you? ☐ Yes ☒ No

If Yes, please provide details of the name, relationship and role

8. Site Area

Please state the site area in hectares (ha) 0.0532

9. Residential Units (Including Conversion)

Does your proposal include the gain, loss or change of use of residential units?
If Yes, please complete details of the changes in the tables below:

☒ Yes☐ No**Proposed Housing**

Market Housing	Not known	Number of Bedrooms					Total
		1	2	3	4+	Unknown	
Houses	☐			✓	✓		1
Flats and maisonettes	☐						
Live-work units	☐						
Cluster flats	☐						
Sheltered housing	☐						
Bedsit/studios	☐						
Unknown type	☐						
Totals (a+b+c+d+e+f+g)=							1

Social Rented	Not known	Number of Bedrooms					Total
		1	2	3	4+	Unknown	
Houses	☐						
Flats and maisonettes	☐						
Live-work units	☐						
Cluster flats	☐						
Sheltered housing	☐						
Bedsit/studios	☐						
Unknown type	☐						
Totals (a+b+c+d+e+f+g)=							

Intermediate	Not known	Number of Bedrooms					Total
		1	2	3	4+	Unknown	
Houses	☐						
Flats and maisonettes	☐						
Live-work units	☐						
Cluster flats	☐						
Sheltered housing	☐						
Bedsit/studios	☐						
Unknown type	☐						
Totals (a+b+c+d+e+f+g)=							

Key worker	Not known	Number of Bedrooms					Total
		1	2	3	4+	Unknown	
Houses	☐						
Flats and maisonettes	☐						
Live-work units	☐						
Cluster flats	☐						
Sheltered housing	☐						
Bedsit/studios	☐						
Unknown type	☐						
Totals (a+b+c+d+e+f+g)=							

Total proposed residential units (A+B+C+D)= 1

Existing Housing

Market Housing	Not known	Number of Bedrooms					Total
		1	2	3	4+	Unknown	
Houses	☐						
Flats and maisonettes	☐						
Live-work units	☐						
Cluster flats	☐						
Sheltered housing	☐						
Bedsit/studios	☐						
Unknown type	☐						
Totals (a+b+c+d+e+f+g)=							

Social Rented	Not known	Number of Bedrooms					Total
		1	2	3	4+	Unknown	
Houses	☐						
Flats and maisonettes	☐						
Live-work units	☐						
Cluster flats	☐						
Sheltered housing	☐						
Bedsit/studios	☐						
Unknown type	☐						
Totals (a+b+c+d+e+f+g)=							

Intermediate	Not known	Number of Bedrooms					Total
		1	2	3	4+	Unknown	
Houses	☐						
Flats and maisonettes	☐						
Live-work units	☐						
Cluster flats	☐						
Sheltered housing	☐						
Bedsit/studios	☐						
Unknown type	☐						
Totals (a+b+c+d+e+f+g)=							

Key worker	Not known	Number of Bedrooms					Total
		1	2	3	4+	Unknown	
Houses	☐						
Flats and maisonettes	☐						
Live-work units	☐						
Cluster flats	☐						
Sheltered housing	☐						
Bedsit/studios	☐						
Unknown type	☐						
Totals (a+b+c+d+e+f+g)=							

Total existing residential units (E+F+G+H)=

TOTAL NET GAIN or LOSS of RESIDENTIAL UNITS (Proposed Housing Grand Total - Existing Housing Grand Total): 1

10. All Types of Development: Non-residential FloorspaceDoes your proposal involve the loss, gain or change of use of non-residential floorspace? ☐ Yes ☒ No ☐ Unknown

If you have answered Yes to the question above please add details in the following table:

Use class/type of use	Not applicable	Existing gross internal floorspace (square metres)	Gross internal floorspace to be lost by change of use or demolition (square metres)	Unknown	Total gross internal floorspace proposed (including change of use)(square metres)	Unknown	Net additional gross internal floorspace following development (square metres)
A1	☐			☐		☐	
Shops	☐			☐		☐	
Net tradable area:	☐			☐		☐	
A2	☐			☐		☐	
Financial and professional services	☐			☐		☐	
A3	☐			☐		☐	
Restaurants and cafes	☐			☐		☐	
A4	☐			☐		☐	
Drinking establishments	☐			☐		☐	
A5	☐			☐		☐	
Hot food takeaways	☐			☐		☐	
B1 (a)	☐			☐		☐	
Office (other than A2)	☐			☐		☐	
B1 (b)	☐			☐		☐	
Research and development	☐			☐		☐	
B1 (c)	☐			☐		☐	
Light industrial	☐			☐		☐	
B2	☐			☐		☐	
General industrial	☐			☐		☐	
B8	☐			☐		☐	
Storage or distribution	☐			☐		☐	
C1	☐			☐		☐	
Hotels and halls of residence	☐			☐		☐	
C2	☐			☐		☐	
Residential institutions	☐			☐		☐	
D1	☐			☐		☐	
Non-residential institutions	☐			☐		☐	
D2	☐			☐		☐	
Assembly and leisure	☐			☐		☐	
OTHER	☐			☐		☐	
Please Specify	☐			☐		☐	
Total							

In addition, for hotels, residential institutions and hostels, please additionally indicate the loss or gain of rooms

Use class	Type of use	Not applicable	Existing rooms to be lost by change of use or demolition	Unknown	Total rooms proposed (including changes of use)	Unknown	Net additional rooms
C1	Hotels	☐		☐		☐	
C2	Residential Institutions	☐		☐		☐	
OTHER		☐		☐		☐	
Please Specify		☐		☐		☐	

11. Employment

Please complete the following information regarding employees:

	Full-time	Part-time	Total full-time equivalent
Existing employees	N/A		
Proposed employees			

12. Hours of Opening

Please state the hours of opening for each non-residential use proposed:

Use	Monday to Friday	Saturday	Sunday and Bank Holidays	Not known
	N/A			

13. Industrial or Commercial Processes and Machinery

Please describe the activities and processes which would be carried out on the site and the end products including plant, ventilation or air conditioning. Please include the type of machinery which may be installed on site:

Is the proposal a waste management development? ☐ Yes ☐ No ☐ Unknown

If the answer is Yes, please complete the following table:

	Not applicable	The total capacity of the void in cubic metres, including engineering surcharge and making no allowance for cover or restoration material (or tonnes if solid waste or litres if liquid waste)	Unknown	Maximum annual operational throughput in tonnes (or litres if liquid waste)	Unknown
Inert landfill	☐		☐		☐
Non-hazardous landfill	☐		☐		☐
Hazardous landfill	☐		☐		☐
Energy from waste incineration	☐		☐		☐
Other incineration	☐		☐		☐
Landfill gas generation plant	☐		☐		☐
Pyrolysis/gasification	☐		☐		☐
Metal recycling site	☐		☐		☐
Transfer stations	☐		☐		☐
Material recovery/recycling facilities (MRFs)	☐		☐		☐
Household civic amenity sites	☐		☐		☐
Open windrow composting	☐		☐		☐
In-vessel composting	☐		☐		☐
Anaerobic digestion	☐		☐		☐
Any combined mechanical, biological and/or thermal treatment (MBT)	☐		☐		☐
Sewage treatment works	☐		☐		☐
Other treatment	☐		☐		☐
Recycling facilities construction, demolition and excavation waste	☐		☐		☐
Storage of waste	☐		☐		☐
Other waste management	☐		☐		☐
Other developments	☐		☐		☐

Please provide the maximum annual operational throughput of the following waste streams:

Municipal	
Construction, demolition and excavation	
Commercial and industrial	
Hazardous	

If this is a landfill application you will need to provide further information before your application can be determined. Your waste planning authority should make clear what information it requires on its website.

14. Existing Use

Please describe the current use of the site:

GARDEN AREA

Is the site currently vacant? ☒ Yes ☐ No

If Yes, please describe the last use of the site:

GARDEN AREA

When did this use end (if known)? DD/MM/YYYY

(date where known may be approximate)

Does the proposal involve any of the following?

If yes, you will need to submit an appropriate contamination assessment with your application

Land which is known to be contaminated?

☐ Yes ☒ No

Land where contamination is suspected for all or part of the site?

☐ Yes ☒ No

A proposed use that would be particularly vulnerable to the presence of contamination?

☐ Yes ☒ No

15. Ownership Certificates

One Certificate A, B, C, or D, must be completed, together with the Agricultural Holdings Certificate with this application form
CERTIFICATE OF OWNERSHIP - CERTIFICATE A

Town and Country Planning (Development Management Procedure) (England) Order 2010 Certificate under Article 12

I certify/ The applicant certifies that on the day 21 days before the date of this application nobody except myself/ the applicant was the owner (owner is a person with a freehold interest or leasehold interest with at least 7 years left to run) of any part of the land or building to which the application relates.

Signed - Applicant:

Or signed - Agent:

Date (DD/MM/YYYY):

CERTIFICATE OF OWNERSHIP - CERTIFICATE B

Town and Country Planning (Development Management Procedure) (England) Order 2010 Certificate under Article 12

I certify/ The applicant certifies that I have/ the applicant has given the requisite notice to everyone else (as listed below) who, on the day 21 days before the date of this application, was the owner (owner is a person with a freehold interest or leasehold interest with at least 7 years left to run) of any part of the land or building to which this application relates.

Name of Owner	Address	Date Notice Served

Signed - Applicant:

Or signed - Agent:

Date (DD/MM/YYYY):

CERTIFICATE OF OWNERSHIP - CERTIFICATE C

Town and Country Planning (Development Management Procedure) (England) Order 2010 Certificate under Article 12

I certify/ The applicant certifies that:

- Neither Certificate A or B can be issued for this application
- All reasonable steps have been taken to find out the names and addresses of the other owners (owner is a person with a freehold interest or leasehold interest with at least 7 years left to run) of the land or building, or of a part of it, but I have/ the applicant has been unable to do so

The steps taken were:

Name of Owner	Address	Date Notice Served

Notice of the application has been published in the following newspaper (circulating in the area where the land is situated):

On the following date (which must not be earlier than 21 days before the date of the application):

Signed - Applicant:

Or signed - Agent:

Date (DD/MM/YYYY):

320120547P

15. Ownership Certificates (continued)**CERTIFICATE OF OWNERSHIP - CERTIFICATE D****Town and Country Planning (Development Management Procedure) (England) Order 2010 Certificate under Article 12**

I certify/ The applicant certifies that:

- Certificate A cannot be issued for this application
- All reasonable steps have been taken to find out the names and addresses of everyone else who, on the day 21 days before the date of this application, was the owner (*owner is a person with a freehold interest or leasehold interest with at least 7 years left to run*) of any part of the land to which this application relates, but I have/ the applicant has been unable to do so

The steps taken were:

--

Notice of the application has been published in the following newspaper (circulating in the area where the land is situated):

--

On the following date (which must not be earlier than 21 days before the date of the application):

--

Signed - Applicant:

Or signed - Agent:

Date (DD/MM/YYYY):

--

--

--

16. Agricultural Land Declaration**AGRICULTURAL LAND DECLARATION****Town and Country Planning (Development Management Procedure) (England) Order 2010 Certificate under Article 12**

Agricultural Land Declaration - You Must Complete Either A or B

(A) None of the land to which the application relates is, or is part of, an agricultural holding

Signed - Applicant:

Or signed - Agent:

Date (DD/MM/YYYY):

--

--

11/5/12

(B) I have/ The applicant has given the requisite notice to every person other than myself/ the applicant who, on the day 21 days before the date of this application, was a tenant of an agricultural holding on all or part of the land to which this application relates, as listed below:

Name of Tenant	Address	Date Notice Served

Signed - Applicant:

Or signed - Agent:

Date (DD/MM/YYYY):

--

--

--

17. Planning Application Requirements - Checklist

Please read the following checklist to make sure you have sent all the information in support of your proposal. Failure to submit all information required will result in your application being deemed invalid. It will not be considered valid until all information required by the Local Planning Authority has been submitted.

The original and 3 copies of a completed and dated application form:

☐

The correct fee:

☐

The original and 3 copies of the plan which identifies the land to which the application relates drawn to an identified scale and showing the direction of North:

☐

The original and 3 copies of a design and access statement, if required (see help text and guidance notes for details):

☐

The original and 3 copies of other plans and drawings or information necessary to describe the subject of the application:

☐

The original and 3 copies of the completed, dated Ownership Certificate (A, B, C, or D - as applicable):

☐

The original and 3 copies of the completed, dated Article 12 Certificate (Agricultural Holdings):

☐

320120547 P

18. Declaration

I/we hereby apply for planning permission/consent as described in this form and the accompanying plans/drawings and additional information

Signed - Applicant:

Or signed - Agent:

Date (DD/MM/YYYY):

1/5/12

(date cannot be pre-application)

19. Applicant Contact Details

Telephone numbers

Country code:

National number:

Extension number:

Country code:

Mobile number (optional):

Country code:

Fax number (optional):

Email address (optional):

20. Agent Contact Details

Telephone numbers

Country code:

National number:

Extension number:

Country code:

Mobile number (optional):

Country code:

Fax number (optional):

Email address (optional):

21. Site Visit

Can the site be seen from a public road, public footpath, bridleway or other public land?

☒ Yes☐ No

If the planning authority needs to make an appointment to carry out a site visit, whom should they contact? (Please select only one)


☐ Agent☒ Applicant☐ Other (if different from the agent/applicant's details)

If Other has been selected, please provide:

Contact name:

Telephone number:

Email address:

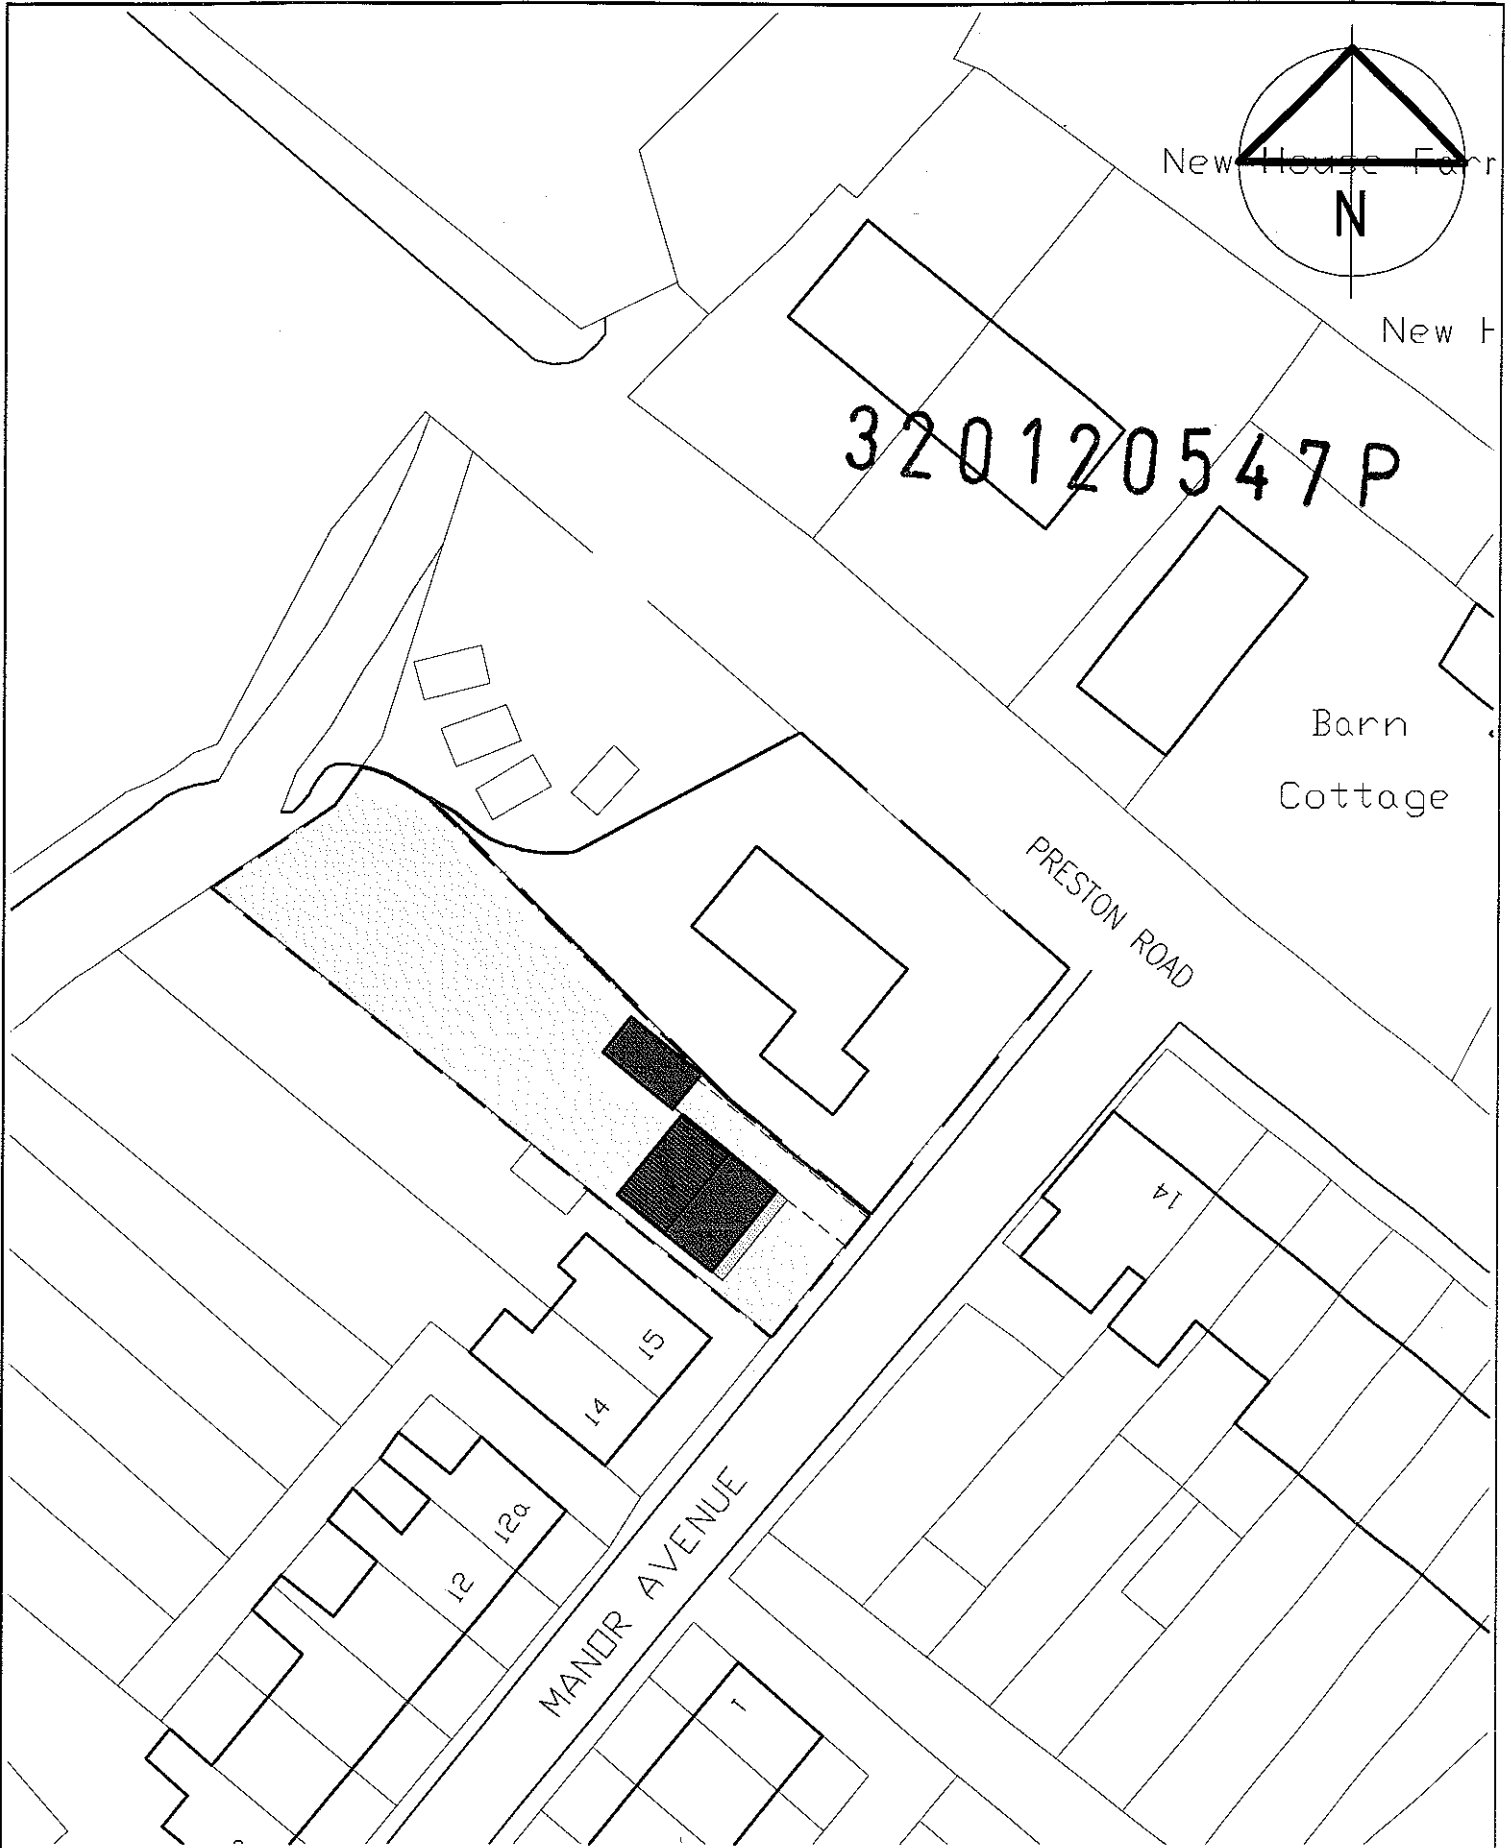

Lancashire Constabulary

Resources Directorate: Estates



Steve Hodgkinson MRICS
Property Services Manager

PO Box 77 Saunders Lane
Hutton Preston PR4 5SB
Tel: 01772 413606 Fax: 01772 412552

Address:
**Former Police Rural Beat
Manor Avenue
Ribchester**

Scale:
1/500 @ A4

Drawn:
Nicola Ogden

Date:
April 2012

Checked:

Title:
Proposed site plan

Drawing Number:
116-01-00

DESIGN AND ACCESS STATEMENT

320120547P

**Former Ribchester Rural Beat, Preston Road/Manor Avenue,
Ribchester**

**Outline Planning Application to provide New Build Detached Dwelling
House**

General

Lancashire Police Authority has a strategic objective to dispose of the former Ribchester Rural Beat. The existing property on Preston Road is no longer suitable for modern policing, requires considerable capital investment for refurbishment and modernisation and is now surplus to requirement.

To help facilitate this objective it is proposed to gain outline planning permission to provide a new build detached 2 storey dwelling house within the garden area of the former rural beat property.

1. Amount

The proposed property boundary is identified on the drawings associated with this application. The proposals are for a 2 storey 3/4 bed dwelling house with detached garage and off street parking. The proposed building footprint has been positioned to maximise the available developable area whilst utilising access from Manor Avenue.

2. Layout

Utilisation of the building line of the existing property has determined the development layout. Access is most suitable from Manor Avenue, giving direct access to adequate parking provision. The plan shows an indicative layout for the proposed site to accommodate a detached property to maintain the overall appearance of the location. The position of the property allows easy access to all sides of the building and provides a substantial garden both front and rear.

3. Scale

The scale of the property is approximately 110sqm which is in keeping with the scale of the surrounding properties. Approximate property size: width 6.8m, length 8.0m and height 7.6m. Detached garage size: width 3m, length 6m, height 3.5m

4. Landscaping

The proposed layout provides scope for soft landscaping to the front of the dwelling; this will enhance the immediate locality and help soften the visual impact of the new development. To the front and rear will be garden comprising; grassed areas. The property is detached from the adjacent with a vehicular/pedestrian access passage.

The proposal incorporates forming off street parking to the side of the property.

5. Appearance

The proposed property is to be designed and constructed to be sympathetic with the existing area, externally of brick masonry walls, tile pitched roof with detached garage to side of similar construction.

6. Use

This application is for the erection of a new 2 storey detached dwelling house with detached garage.

7. Access

The property uses vehicular and pedestrian access from Manor Avenue to the front.

It is proposed to form off street parking, incorporating pedestrian access to the front of the property accessed directly off Manor Avenue.