
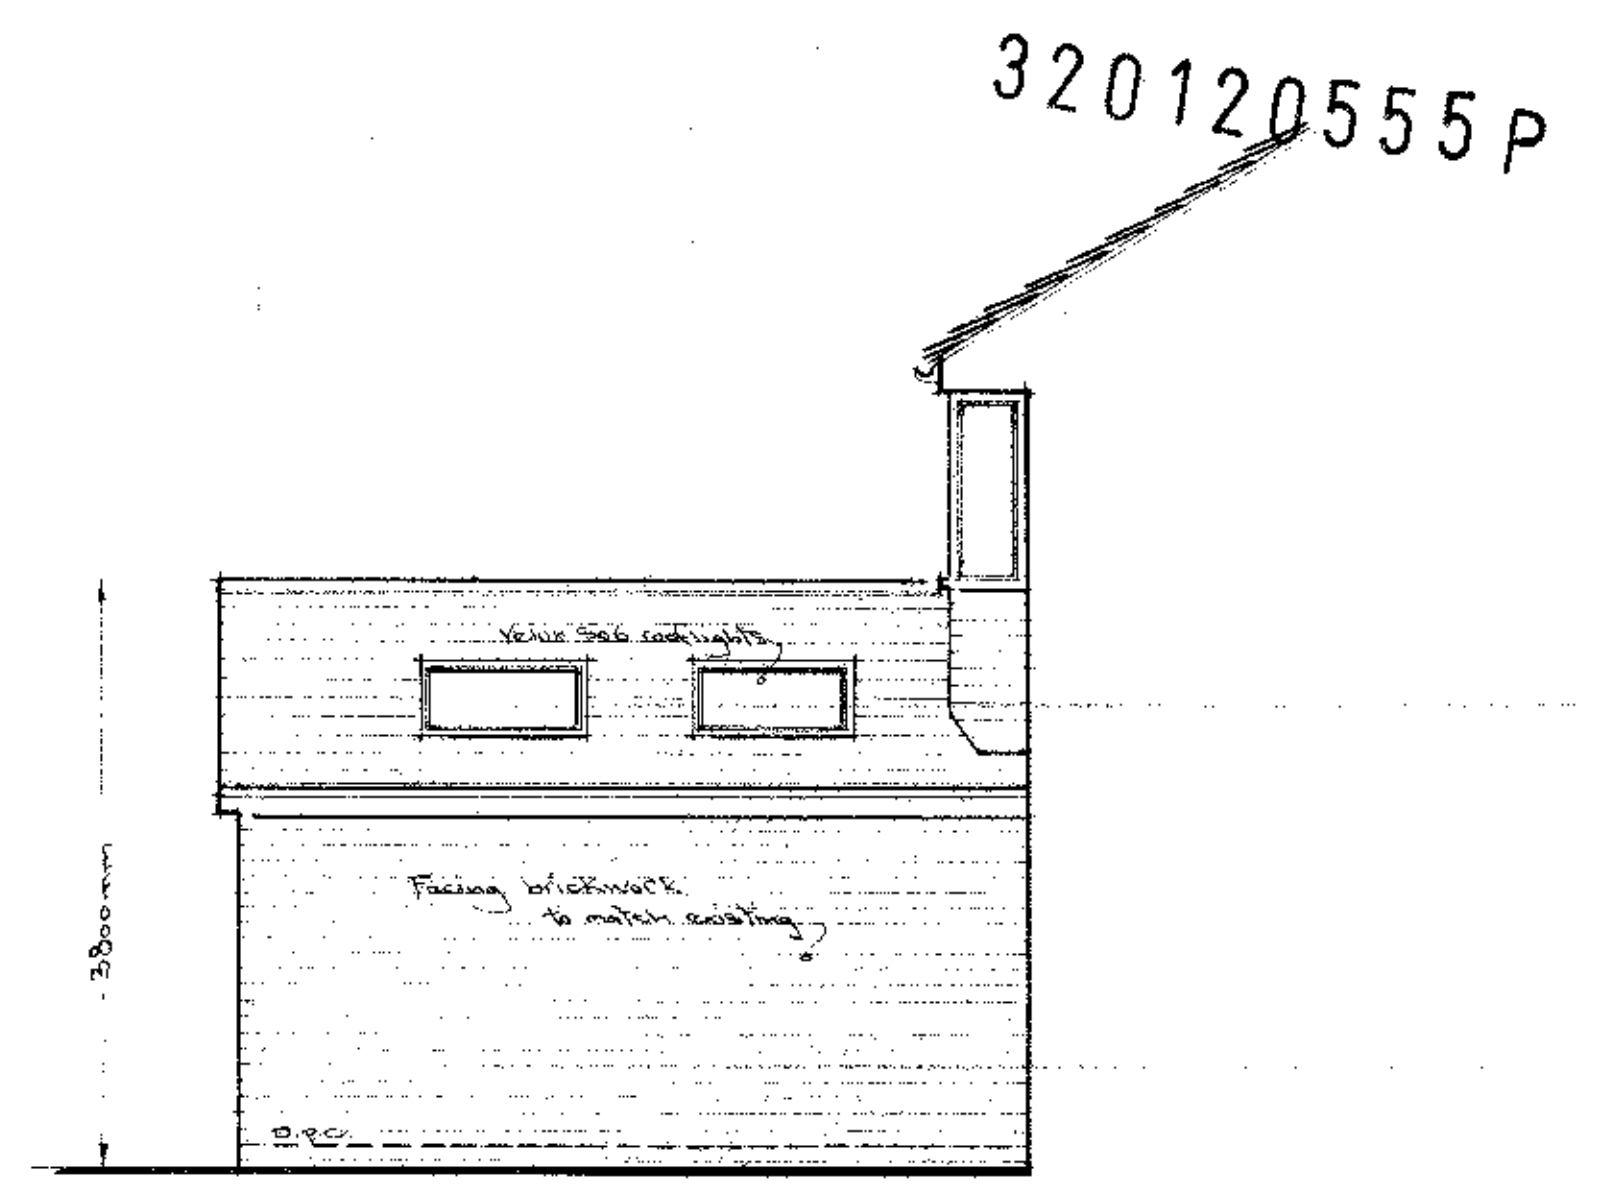
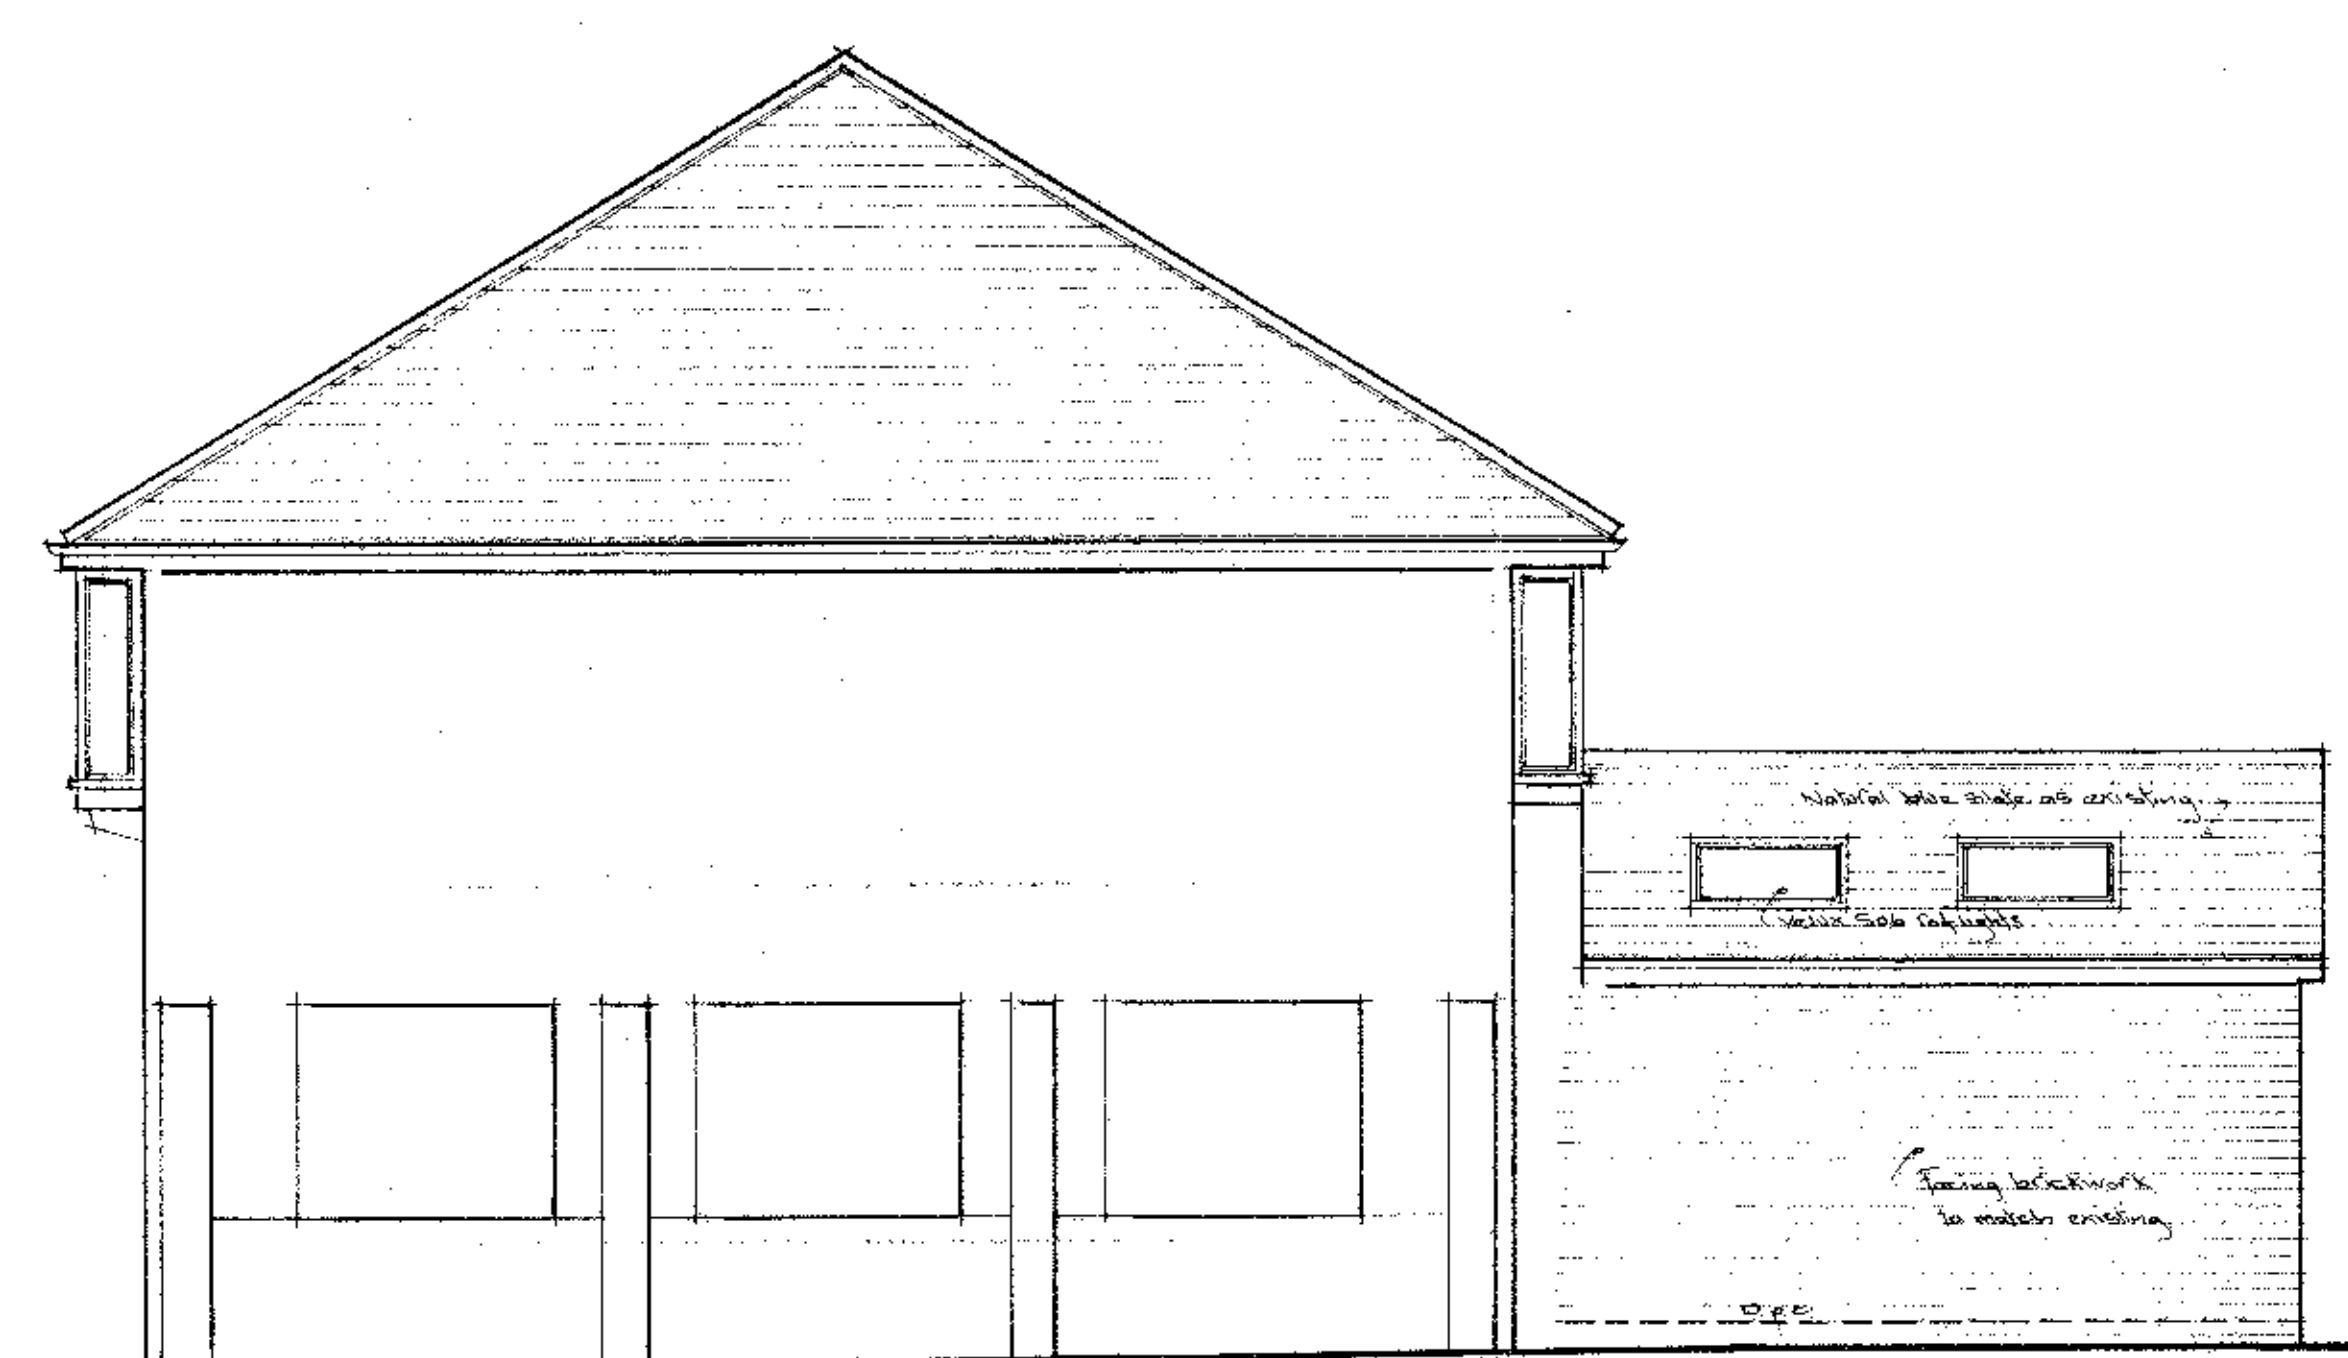
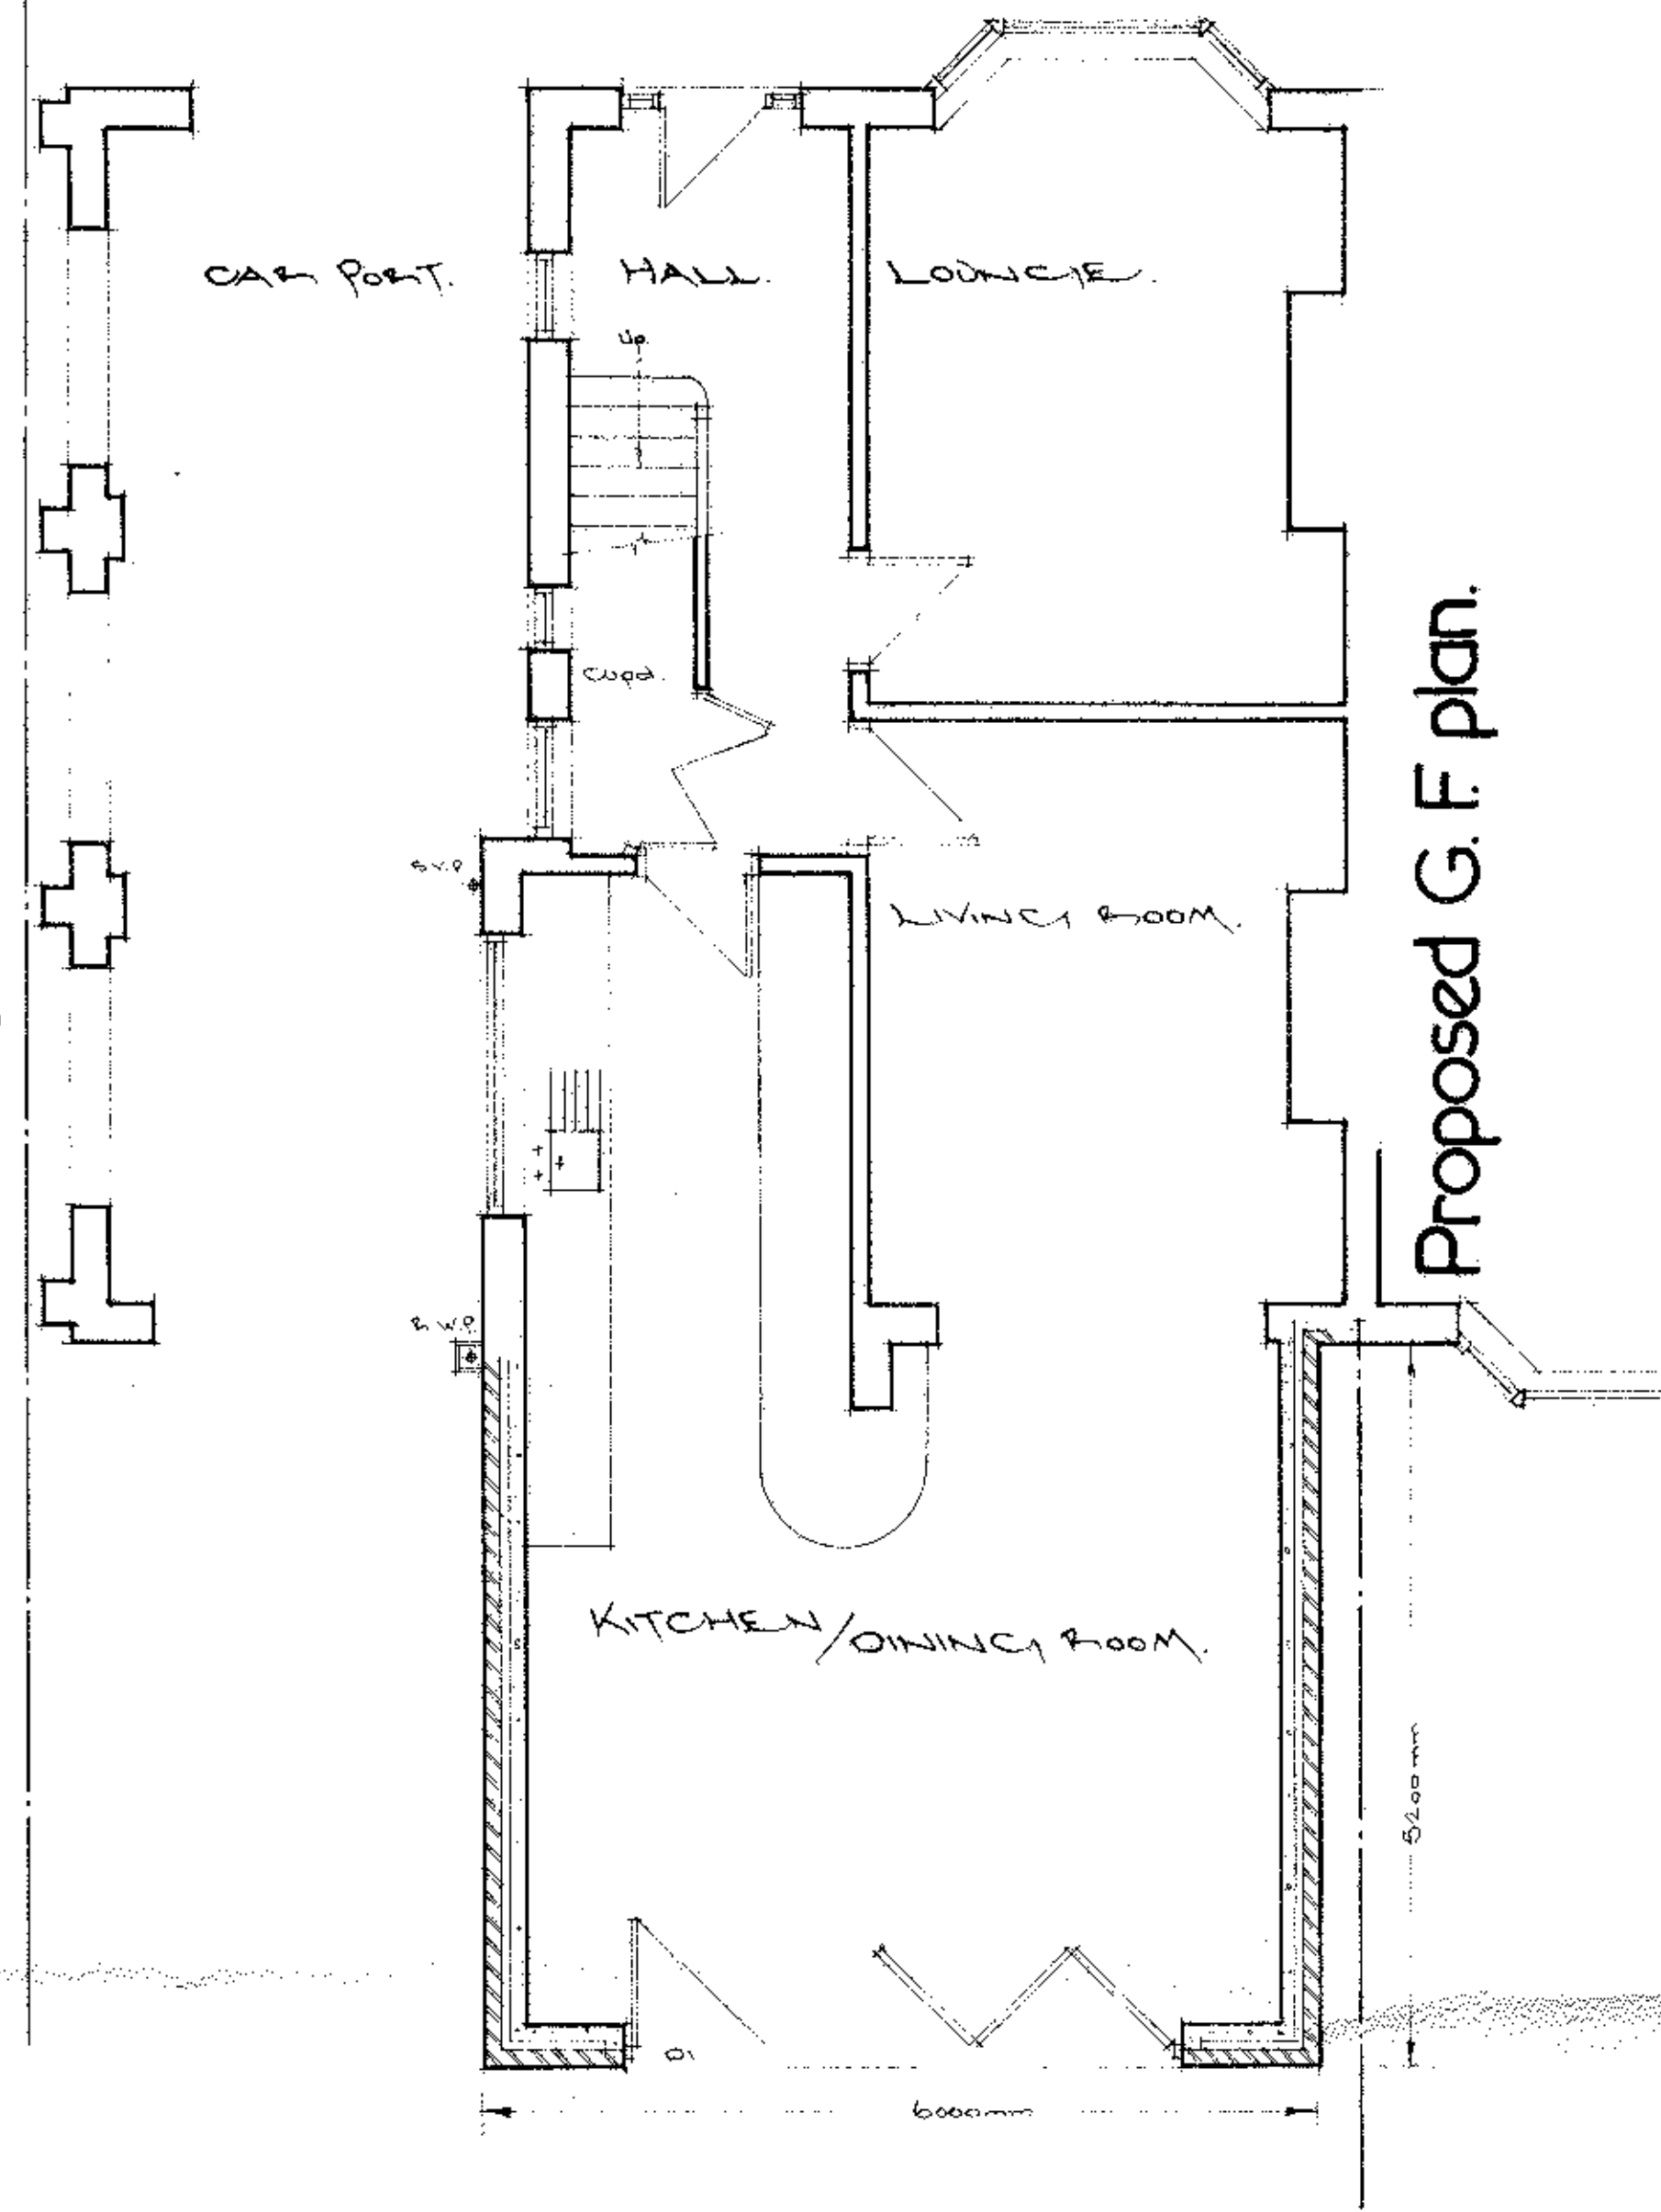


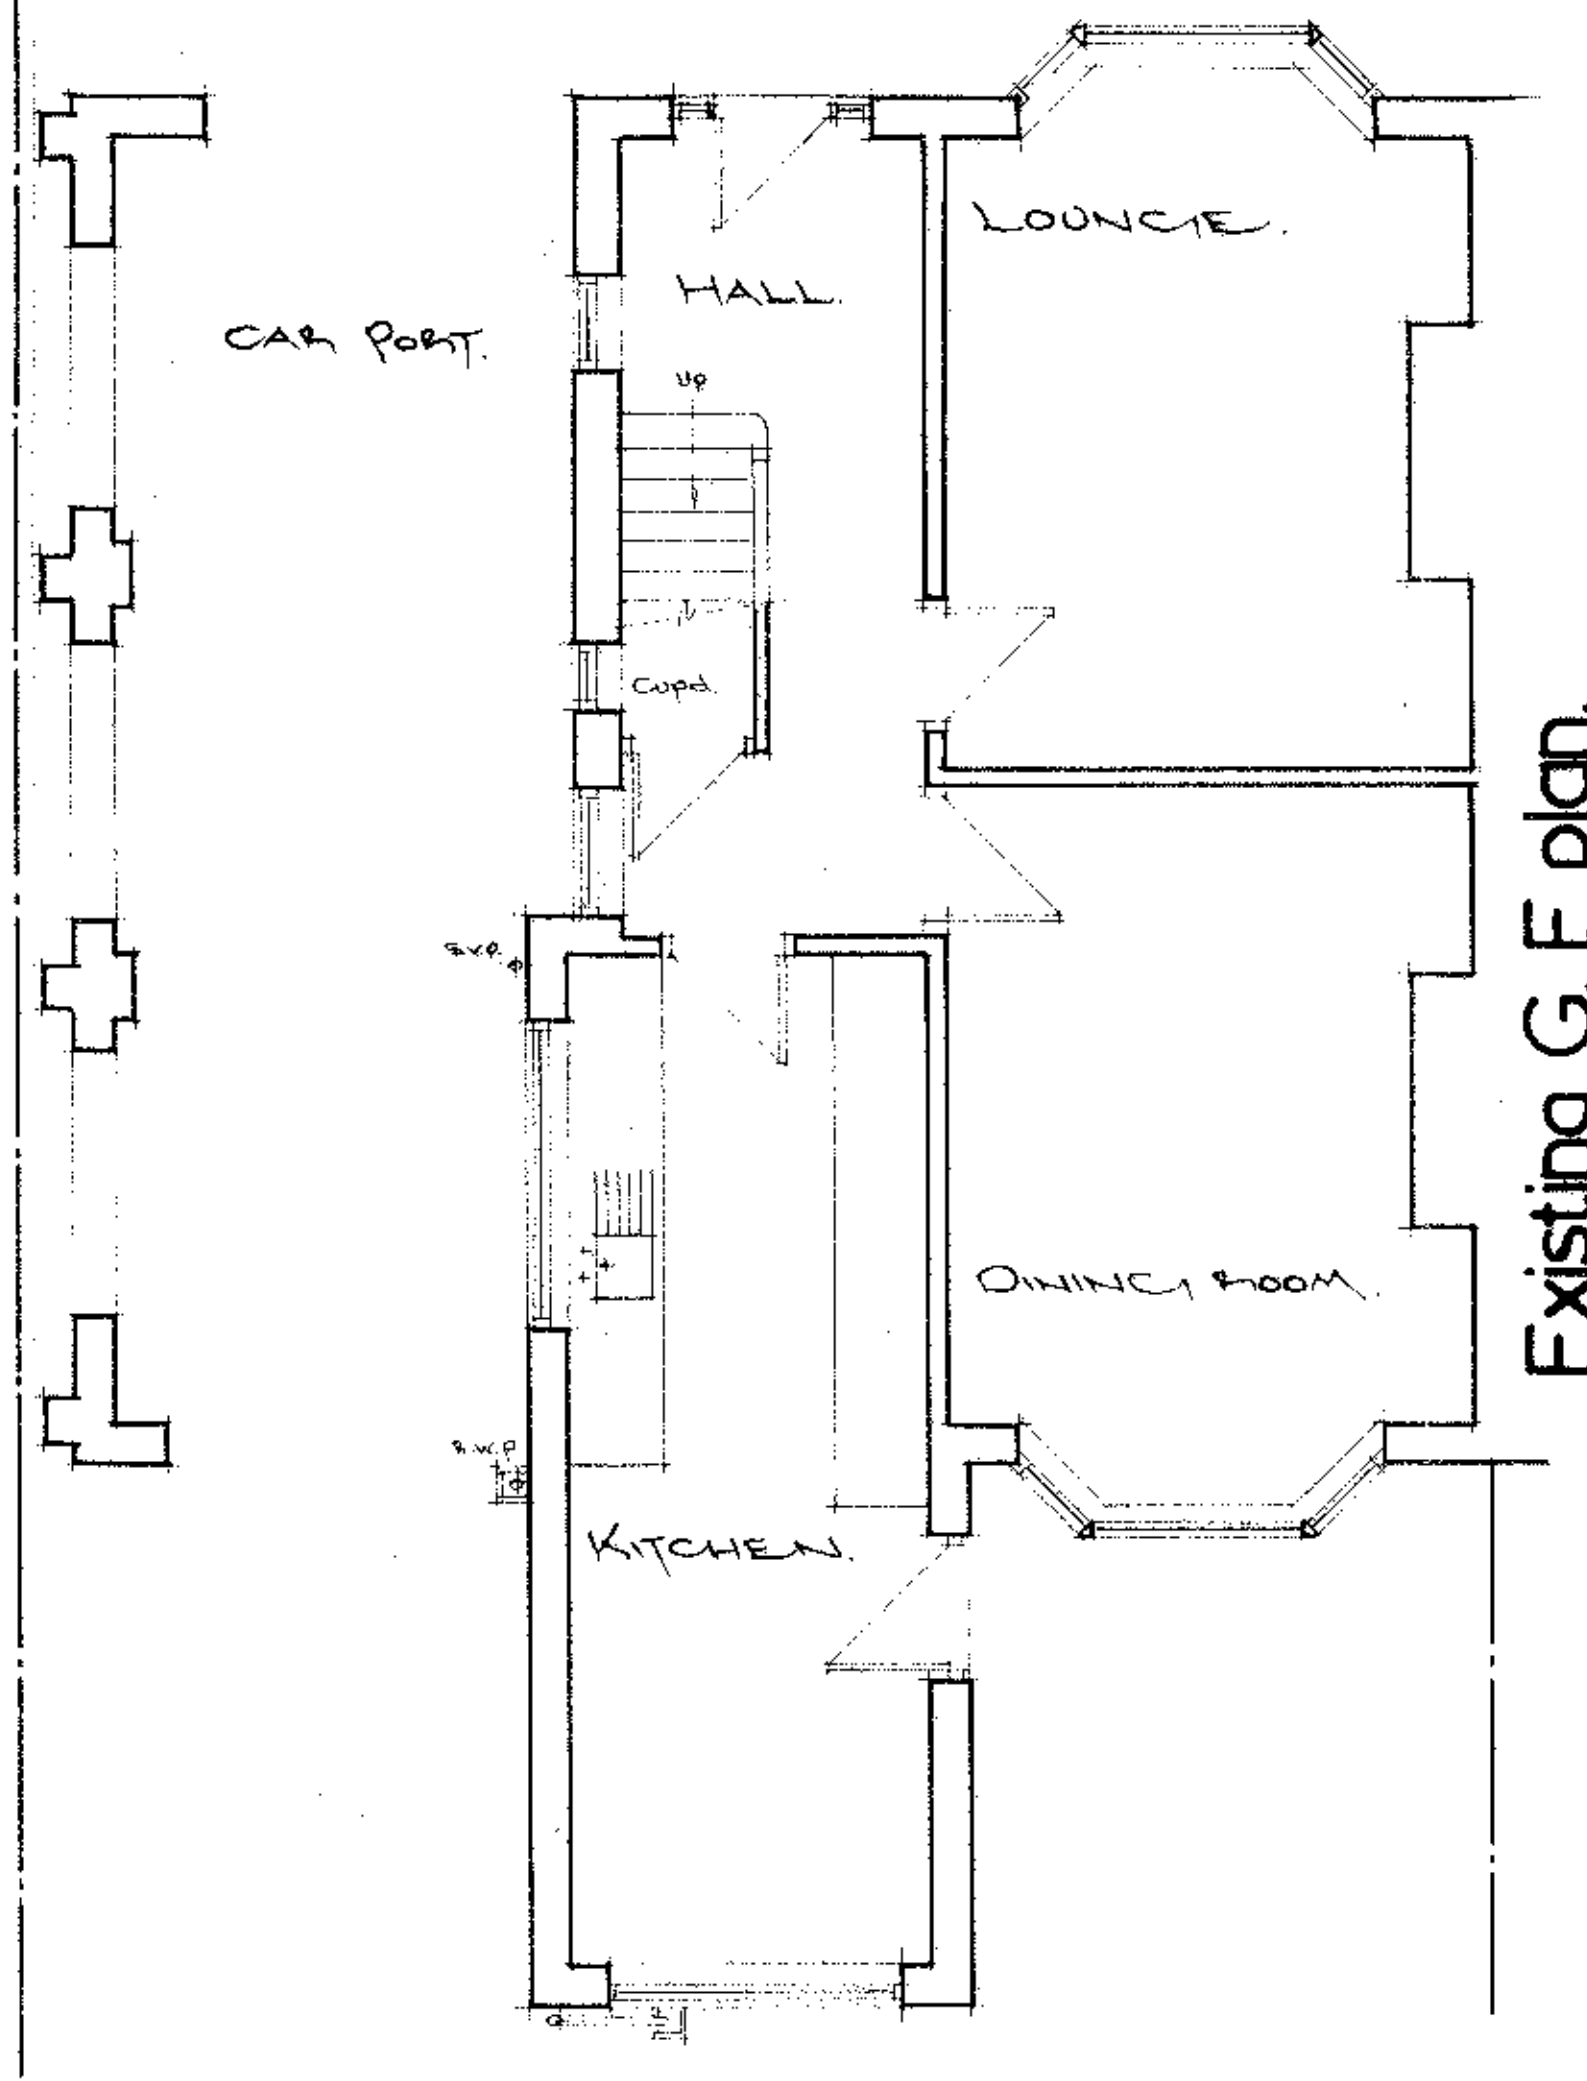

Proposed South West Elevation.

Proposed South East Elevation.

Proposed North East Elevation.

Proposed Rear Extension at - 22 Vicarage Lane, Wilpshire. for - Mr. P Iddon.

Scale: 1 to 50.

Dwg. PI/12/OI.

320120555 P