



RIBBLE VALLEY
BOROUGH COUNCIL

FOR THE
ATTENTION OF

31 MAY 2012

For office use only

Application No

Date received

Fee paid £

Receipt No:

320120558P

Council Offices, Church Walk, Clitheroe, Lancashire. BB7 2RA Tel: 01200 425111 www.ribblevalley.gov.uk

Application for Planning Permission. Town and Country Planning Act 1990

Publication of planning applications on council websites

Please note that with the exception of applicant contact details and Certificates of Ownership, the information provided on this application form and in supporting documents may be published on the council's website.

If you have provided any other information as part of your application which falls within the definition of personal data under the Data Protection Act which you do not wish to be published on the council's website, please contact the council's planning department.

Please complete using block capitals and black ink.

It is important that you read the accompanying guidance notes as incorrect completion will delay the processing of your application.

1. Applicant Name and Address

Title: MR First name: R
Last name: STEPHENSON
Company (optional):
Unit: House number: House suffix:
House name: PRIMROSE HOUSE
Address 1: PRIMROSE ROAD
Address 2: CLITHEROE
Address 3:
Town:
County: LANCASHIRE
Country:
Postcode: BB7 1DR

2. Agent Name and Address

Title: First name:
Last name:
Company (optional): SUNDERLAND PEACOCK
Unit: House number: House suffix:
House name: HAZELMERE
Address 1: PIMLICO ROAD
Address 2:
Address 3:
Town: CLITHEROE
County: LANCS
Country:
Postcode: BB7 1AG

3. Description of the Proposal

Please describe the proposed development, including any change of use:

PROPOSED CONVERSION OF FORMER MILL BUILDING INTO AN APARTMENT, DESIGN WORKSHOP AND INTERNAL GARDEN

Has the building, work or change of use already started?

☐ Yes

☒ No

If Yes, please state the date when building, work or use were started (DD/MM/YYYY):

(date must be pre-application submission)

Has the building, work or change of use been completed?

☐ Yes

☒ No

If Yes, please state the date when the building, work or change of use was completed: (DD/MM/YYYY):

(date must be pre-application submission)

4. Site Address Details

Please provide the full postal address of the application site

Unit: House number: House suffix:

House name: **FORMER MILL BUILDING**

Address 1: **ADJ TO PRIMROSE HOUSE**

Address 2: **PRIMROSE RD**

Address 3:

Town: **CLITHEROE**

County: **LANCS**

Postcode (optional): **BB7 1DR**

Description of location or a grid reference
(must be completed if postcode is not known):

Easting: Northing:

Description:

THE MILL BUILDING HAS ONLY 2 EXTERNAL ELEVATIONS (2 WITHIN PRIMROSE MILL COMPLEX)

5. Pre-application Advice

Has assistance or prior advice been sought from the local authority about this application? ☒ Yes ☐ No

If Yes, please complete the following information about the advice you were given. (This will help the authority to deal with this application more efficiently)

Please tick if the full contact details are not known, and then complete as much as possible: ☐

Officer name:

MR. J. MACHOVE

Reference:

OFFICE DISCUSSION

Date (DD/MM/YYYY): **27. 01. 2012**
(must be pre-application submission)

Details of pre-application advice received?

CONVERSION OF THIS BUILDING (SUBJECT TO PROPOSALS) SHOULD RECEIVE PLANNING APPROVAL

6. Pedestrian and Vehicle Access, Roads and Rights of Way

Is a new or altered vehicle access proposed to or from the public highway? ☐ Yes ☒ No


Is a new or altered pedestrian access proposed to or from the public highway? ☐ Yes ☒ No

Are there any new public roads to be provided within the site? ☐ Yes ☒ No

Are there any new public rights of way to be provided within or adjacent to the site? ☐ Yes ☒ No

Do the proposals require any diversions /extinguishments and/or creation of rights of way? ☐ Yes ☒ No

If you answered Yes to any of the above questions, please show details on your plans/drawings and state the reference of the plan (s)/drawings(s)

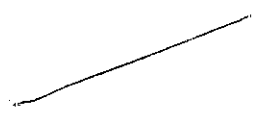

7. Waste Storage and Collection

Do the plans incorporate areas to store and aid the collection of waste? ☒ Yes ☐ No

If Yes, please provide details:

WHEELIE BIN STORE

Have arrangements been made for the separate storage and collection of recyclable waste? ☒ Yes ☐ No

If Yes, please provide details:

SEE STORE DESIGN

8. Neighbour and Community Consultation

Have you consulted your neighbours or the local community about the proposal? ☐ Yes ☒ No

If Yes, please provide details:

9. Council Employee / Member

Is the applicant or agent related to any member of staff or elected member of the council? ☐ Yes ☒ No

If Yes, please provide details:

12. Foul Sewage

Please state how foul sewage is to be disposed of:

- ☒ Mains sewer ☐ Cess pit
☐ Septic tank ☐ Other
☐ Package treatment plant

Are you proposing to connect to the existing drainage system? ☒ Yes ☐ No

If Yes, please include the details of the existing system on the application drawings and state references for the plan(s)/drawing(s):

DRAINS ARE LOCATED IN THE COURTYARD

13. Assessment of Flood Risk

Is the site within an area at risk of flooding? (Refer to the Environment Agency's Flood Map showing flood zones 2 and 3 and consult Environment Agency standing advice and your local planning authority requirements for information as necessary)

☐ Yes ☒ No

If Yes, you will need to submit a Flood Risk Assessment to consider the risk to the proposed site.

Is your proposal within 20 metres of a watercourse (e.g. river, stream or beck)? ☒ Yes ☐ No

Will the proposal increase the flood risk elsewhere? ☐ Yes ☒ No

How will surface water be disposed of?

- ☐ Sustainable drainage system ☒ Existing watercourse
☐ Soakaway ☐ Pond/lake
☐ Main sewer

14. Biodiversity and Geological Conservation

Is there a reasonable likelihood of the following being affected adversely or conserved and enhanced within the application site, or on land adjacent to or near the application site?

a) Protected and priority species:

- ☐ Yes, on the development site
☐ Yes, on land adjacent to or near the proposed development
☒ No

b) Designated sites, important habitats or other biodiversity features:

- ☐ Yes, on the development site
☐ Yes, on land adjacent to or near the proposed development
☒ No

c) Features of geological conservation importance:

- ☐ Yes, on the development site
☐ Yes, on land adjacent to or near the proposed development
☒ No

15. Existing Use

Please describe the current use of the site:

REDUNDANT MILL BUILDING

Is the site currently vacant? ☒ Yes ☐ No

If Yes, please describe the last use of the site:

UNKNOWN

When did this use end (if known)?
 DD/MM/YYYY (date where known may be approximate)

Does the proposal involve any of the following:

Land which is known to be contaminated? ☐ Yes ☒ No

Land where contamination is suspected for all or part of the site? ☐ Yes ☒ No

A proposed use that would be particularly vulnerable to the presence of contamination? ☐ Yes ☒ No

If you have answered Yes to any of the above, you will need to submit an appropriate contamination assessment

16. Trees and Hedges

Are there trees or hedges on the proposed development site? ☐ Yes ☒ No

And/or: Are there trees or hedges on land adjacent to the proposed development site that could influence the development or might be important as part of the local landscape character? ☐ Yes ☒ No

If Yes to either or both of the above, you will need to provide a full Tree Survey, with accompanying plan before your application can be determined. Your Local Planning Authority should make clear on its website what the survey should contain, in accordance with the current 'BS5837: Trees in relation to construction - Recommendations'

17. Trade Effluent

Does the proposal involve the need to dispose of trade effluents or waste? ☐ Yes ☒ No

If Yes, please describe the nature, volume and means of disposal of trade effluents or waste

10. Materials

If applicable, please state what materials are to be used externally. Include type, colour and name for each material:

	Existing (where applicable)	Proposed	Not applicable	Don't Know	Drawing references if applicable
Walls	STONE	STONE (NO CHANGE)	☐	☐	
Roof	SLATE / GLASS	SLATE / GLASS	☐	☐	
Windows	PAINTED TIMBER	PAINTED TIMBER	☐	☐	
Doors	TIMBER	TIMBER	☐	☐	
Boundary treatments (e.g. fences, walls)			☒	☐	
Vehicle access and hard-standing			☒	☐	
Lighting			☒	☐	
Others (please specify)			☒	☐	

Are you supplying additional information on submitted plan(s)/drawing(s)/design and access statement?

☒ Yes

☐ No

If Yes, please state references for the plan(s)/drawing(s)/design and access statement:

PROPOSED PLANS AND ELEVATIONS
DESIGN + ACCESS STATEMENT
HERITAGE STATEMENT

11. Vehicle Parking

Please provide information on the existing and proposed number of on-site parking spaces:

Type of Vehicle	Total Existing	Total proposed (including spaces retained)	Difference in spaces
Cars	5	5	
Light goods vehicles/ public carrier vehicles			
Motorcycles			
Disability spaces			
Cycle spaces			
Other (e.g. Bus)			
Other (e.g. Bus)			

18. Residential Units (Including Conversion)

Does your proposal include the gain, loss or change of use of residential units?
If Yes, please complete details of the changes in the tables below:

☒ Yes

☐ No

Proposed Housing

Existing Housing

Market Housing	Not known	Number of Bedrooms					Total
		1	2	3	4+	Unknown	
Houses	☐						
Flats and maisonettes	☐						
Live-work units	☒		✓				
Cluster flats	☐						
Sheltered housing	☐						
Bedsit/studios	☐						
Unknown type	☐						
Totals (a + b + c + d + e + f + g) =							

Market Housing	Not known	Number of Bedrooms					Total
		1	2	3	4+	Unknown	
Houses	☐						
Flats and maisonettes	☐						
Live-work units	☐						
Cluster flats	☐						
Sheltered housing	☐						
Bedsit/studios	☐						
Unknown type	☐						
Totals (a + b + c + d + e + f + g) =							

Social Rented	Not known	Number of Bedrooms					Total
		1	2	3	4+	Unknown	
Houses	☐						
Flats and maisonettes	☐						
Live-work units	☐						
Cluster flats	☐						
Sheltered housing	☐						
Bedsit/studios	☐						
Unknown type	☐						
Totals (a + b + c + d + e + f + g) =							

Social Rented	Not known	Number of Bedrooms					Total
		1	2	3	4+	Unknown	
Houses	☐						
Flats and maisonettes	☐						
Live-work units	☐						
Cluster flats	☐						
Sheltered housing	☐						
Bedsit/studios	☐						
Unknown type	☐						
Totals (a + b + c + d + e + f + g) =							

Intermediate	Not known	Number of Bedrooms					Total
		1	2	3	4+	Unknown	
Houses	☐						
Flats and maisonettes	☐						
Live-work units	☐						
Cluster flats	☐						
Sheltered housing	☐						
Bedsit/studios	☐						
Unknown type	☐						
Totals (a + b + c + d + e + f + g) =							

Intermediate	Not known	Number of Bedrooms					Total
		1	2	3	4+	Unknown	
Houses	☐						
Flats and maisonettes	☐						
Live-work units	☐						
Cluster flats	☐						
Sheltered housing	☐						
Bedsit/studios	☐						
Unknown type	☐						
Totals (a + b + c + d + e + f + g) =							

Key worker	Not known	Number of Bedrooms					Total
		1	2	3	4+	Unknown	
Houses	☐						
Flats and maisonettes	☐						
Live-work units	☐						
Cluster flats	☐						
Sheltered housing	☐						
Bedsit/studios	☐						
Unknown type	☐						
Totals (a + b + c + d + e + f + g) =							

Key worker	Not known	Number of Bedrooms					Total
		1	2	3	4+	Unknown	
Houses	☐						
Flats and maisonettes	☐						
Live-work units	☐						
Cluster flats	☐						
Sheltered housing	☐						
Bedsit/studios	☐						
Unknown type	☐						
Totals (a + b + c + d + e + f + g) =							

Total proposed residential units (A + B + C + D) =

Total existing residential units (E + F + G + H) =

TOTAL NET GAIN or LOSS of RESIDENTIAL UNITS (Proposed Housing Grand Total - Existing Housing Grand Total):

19. All Types of Development: Non-residential Floorspace

Does your proposal involve the loss, gain or change of use of non-residential floorspace?

☒ Yes

☐ No

If you have answered Yes to the question above please add details in the following table:

Use class/type of use	Not applicable	Existing gross internal floorspace (square metres)	Gross internal floorspace to be lost by change of use or demolition (square metres)	Total gross internal floorspace proposed (including change of use) (square metres)	Net additional gross internal floorspace following development (square metres)
A1 Shops	☐				
Net tradable area:	☐				
A2 Financial and professional services	☐				
A3 Restaurants and cafes	☐				
A4 Drinking establishments	☐				
A5 Hot food takeaways	☐				
B1 (a) Office (other than A2)	☐				
B1 (b) Research and development	☒	370		240	
B1 (c) Light industrial	☐				
B2 General industrial	☐				
B8 Storage or distribution	☐				
C1 Hotels and halls of residence	☐				
C2 Residential institutions	☐				
D1 Non-residential institutions	☐				
D2 Assembly and leisure	☐				
OTHER Please specify	☐				
	☐				
Total		370		240	

In addition, for hotels, residential institutions and hostels, please additionally indicate the loss or gain of rooms

Use class	Type of use	Not applicable	Existing rooms to be lost by change of use or demolition	Total rooms proposed (including changes of use)	Net additional rooms
C1	Hotels	☐			
C2	Residential institutions	☐			
Other	Hostels	☐			

20. Employment

Please complete the following information regarding employees:

	Full-time	Part-time	Total full-time equivalent	Not known
Existing employees	0	0	0	0
Proposed employees	1/2		2	

21. Hours of Opening

Please state the hours of opening for each non-residential use proposed:

Use	Monday to Friday	Saturday	Sunday and Bank Holidays	Not known
N/A				

22. Site Area

Please state the site area in hectares (ha)

• 420 H

23. Industrial or Commercial Processes and Machinery

Please describe the activities and processes which would be carried out on the site and the end products including plant, ventilation or air conditioning. Please include the type of machinery which may be installed on site:

PRODUCT DEVELOPMENT

Is the proposal a waste management development? ☐ Yes ☒ No

If the answer is Yes, please complete the following table:

	Not applicable	The total capacity of the void in cubic metres, including engineering surcharge and making no allowance for cover or restoration material (or tonnes if solid waste or litres if liquid waste)	Maximum annual operational throughput in tonnes (or litres if liquid waste)
Inert landfill	☒		
Non-hazardous landfill	☒		
Hazardous landfill	☒		
Energy from waste incineration	☒		
Other incineration	☒		
Landfill gas generation plant	☒		
Pyrolysis/gasification	☒		
Metal recycling site	☒		
Transfer stations	☒		
Material recovery/recycling facilities (MRFs)	☒		
Household civic amenity sites	☒		
Open windrow composting	☒		
In-vessel composting	☒		
Anaerobic digestion	☒		
Any combined mechanical, biological and/or thermal treatment (MBT)	☒		
Sewage treatment works	☒		
Other treatment	☒		
Recycling facilities construction, demolition and excavation waste	☒		
Storage of waste	☒		
Other waste management	☒		
Other developments	☒		

Please provide the maximum annual operational throughput of the following waste streams:

Municipal	
Construction, demolition and excavation	
Commercial and industrial	
Hazardous	

If this is a landfill application you will need to provide further information before your application can be determined. Your waste planning authority should make clear what information it requires on its website.

24. Hazardous Substances

Does the proposal involve the use or storage of any of the following materials in the quantities stated below? ☐ Yes ☒ No ☐ Not applicable

If Yes, please provide the amount of each substance that is involved:

Acrylonitrile (tonnes)		Ethylene oxide (tonnes)		Phosgene (tonnes)	
Ammonia (tonnes)		Hydrogen cyanide (tonnes)		Sulphur dioxide (tonnes)	
Bromine (tonnes)		Liquid oxygen (tonnes)		Flour (tonnes)	
Chlorine (tonnes)		Liquid petroleum gas (tonnes)		Refined white sugar (tonnes)	

Other:

Other:

Amount (tonnes):

Amount (tonnes):

25. Certificates

One Certificate A, B, C, or D, must be completed, together with the Agricultural Holdings Certificate with this application form

CERTIFICATE OF OWNERSHIP - CERTIFICATE A

Town and Country Planning (General Development Procedure) Order 1995 Certificate under Article 7

I certify/The applicant certifies that on the day 21 days before the date of this application nobody except myself/ the applicant was the owner (owner is a person with a freehold interest or leasehold interest with at least 7 years left to run) of any part of the land or building to which the application relates

Signed - Applicant:

Or signed - Agent:

Date (DD/MM/YYYY):

Anna Benford

15/01/12

CERTIFICATE OF OWNERSHIP - CERTIFICATE B

Town and Country Planning (General Development Procedure) Order 1995 Certificate under Article 7

I certify/ The applicant certifies that I have/the applicant has given the requisite notice to everyone else (as listed below) who, on the day 21 days before the date of this application, was the owner (owner is a person with a freehold interest or leasehold interest with at least 7 years left to run) of any part of the land or building to which this application relates

Name of Owner	Address	Date Notice Served

Signed - Applicant:

Or signed - Agent:

Date (DD/MM/YYYY):

CERTIFICATE OF OWNERSHIP - CERTIFICATE C

Town and Country Planning (General Development Procedure) Order 1995 Certificate under Article 7

I certify/ The applicant certifies that:

§ Neither Certificate A or B can be issued for this application

§ All reasonable steps have been taken to find out the names and addresses of the other owners (owner is a person with a freehold interest or leasehold interest with at least 7 years left to run) of the land or building, or of a part of it, but I have/ the applicant has been unable to do so

The steps taken were:

Name of Owner	Address	Date Notice Served

Notice of the application has been published in the following newspaper (circulating in the area where the land is situated):

On the following date (which must not be earlier than 21 days before the date of the application):

Signed - Applicant:

Or signed - Agent:

Date (DD/MM/YYYY):

25. Certificates (continued)**CERTIFICATE OF OWNERSHIP - CERTIFICATE D**

Town and Country Planning (General Development Procedure) Order 1995 Certificate under Article 7

I certify/ The applicant certifies that:

§ Certificate A cannot be issued for this application

§ All reasonable steps have been taken to find out the names and addresses of everyone else who, on the day 21 days before the date of this application, was the owner (*owner is a person with a freehold interest or leasehold interest with at least 7 years left to run*) of any part of the land to which this application relates, but I have/ the applicant has been unable to do so

The steps taken were:

Notice of the application has been published in the following newspaper (circulating in the area where the land is situated):

On the following date (which must not be earlier than 21 days before the date of the application):

Signed - Applicant:

Or signed - Agent:

Date (DD/MM/YYYY):

AGRICULTURAL HOLDINGS CERTIFICATE

Town and Country Planning (General Development Procedure) Order 1995 Certificate under Article 7



Agricultural Land Declaration - You Must Complete Either A or B

(A) None of the land to which the application relates is, or is part of, an agricultural holding

Signed - Applicant:

Or signed - Agent:

Date (DD/MM/YYYY):

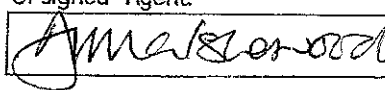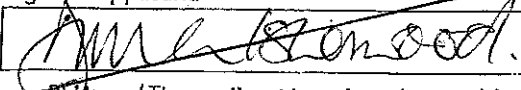

15/05/2012

(B) I have/ The applicant has given the requisite notice to every person other than myself/ the applicant who, on the day 21 days before the date of this application, was a tenant of an agricultural holding on all or part of the land to which this application relates, as listed below:

Name of Tenant	Address	Date Notice Served

Signed - Applicant:

Or signed - Agent:

Date (DD/MM/YYYY):

26. Planning Application Requirements - Checklist

Please read the following checklist to make sure you have sent all the information in support of your proposal. Failure to submit all information required will result in your application being deemed invalid. It will not be considered valid until all information required by the Local Planning Authority has been submitted.

3 copies of a completed and dated application form:



The correct fee:



3 copies of the plan which identifies the land to which the application relates drawn to an identified scale and showing the direction of North:



3 copies of a design and access statement:



3 copies of the completed, dated Article 7 Certificate (Agricultural Holdings):



3 copies of other plans and drawings or information necessary to describe the subject of the application:



3 copies of the completed, dated Ownership Certificate (A, B, C, or D - as applicable):



**27. Declaration**

I/we hereby apply for planning permission/consent as described in this form and the accompanying plans/drawings and additional information.

Signed - Applicant:

Or signed - Agent:

Date (DD/MM/YYYY):

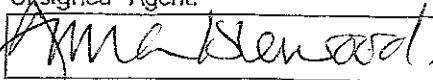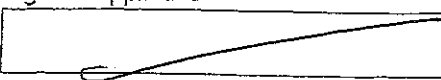

15/05/2012

(date cannot be pre-application)

28. Applicant Contact Details

Telephone numbers

Country code:

National number:

Extension number:

Country code:

Mobile number (optional):

Country code:

Fax number (optional):

Email address (optional):

29. Agent Contact Details

Telephone numbers

Country code:

National number:

Extension number:

Country code:

Mobile number (optional):

Country code:

Fax number (optional):

Email address (optional):

30. Site Visit

Can the site be seen from a public road, public footpath, bridleway or other public land?

☐ Yes☒ No

If the planning authority needs to make an appointment to carry out a site visit, whom should they contact? (Please select only one)


☒ Agent☐ Applicant☐ Other (if different from the agent/applicant's details)

If Other has been selected, please provide:

Contact name:

Telephone number:

Email address:

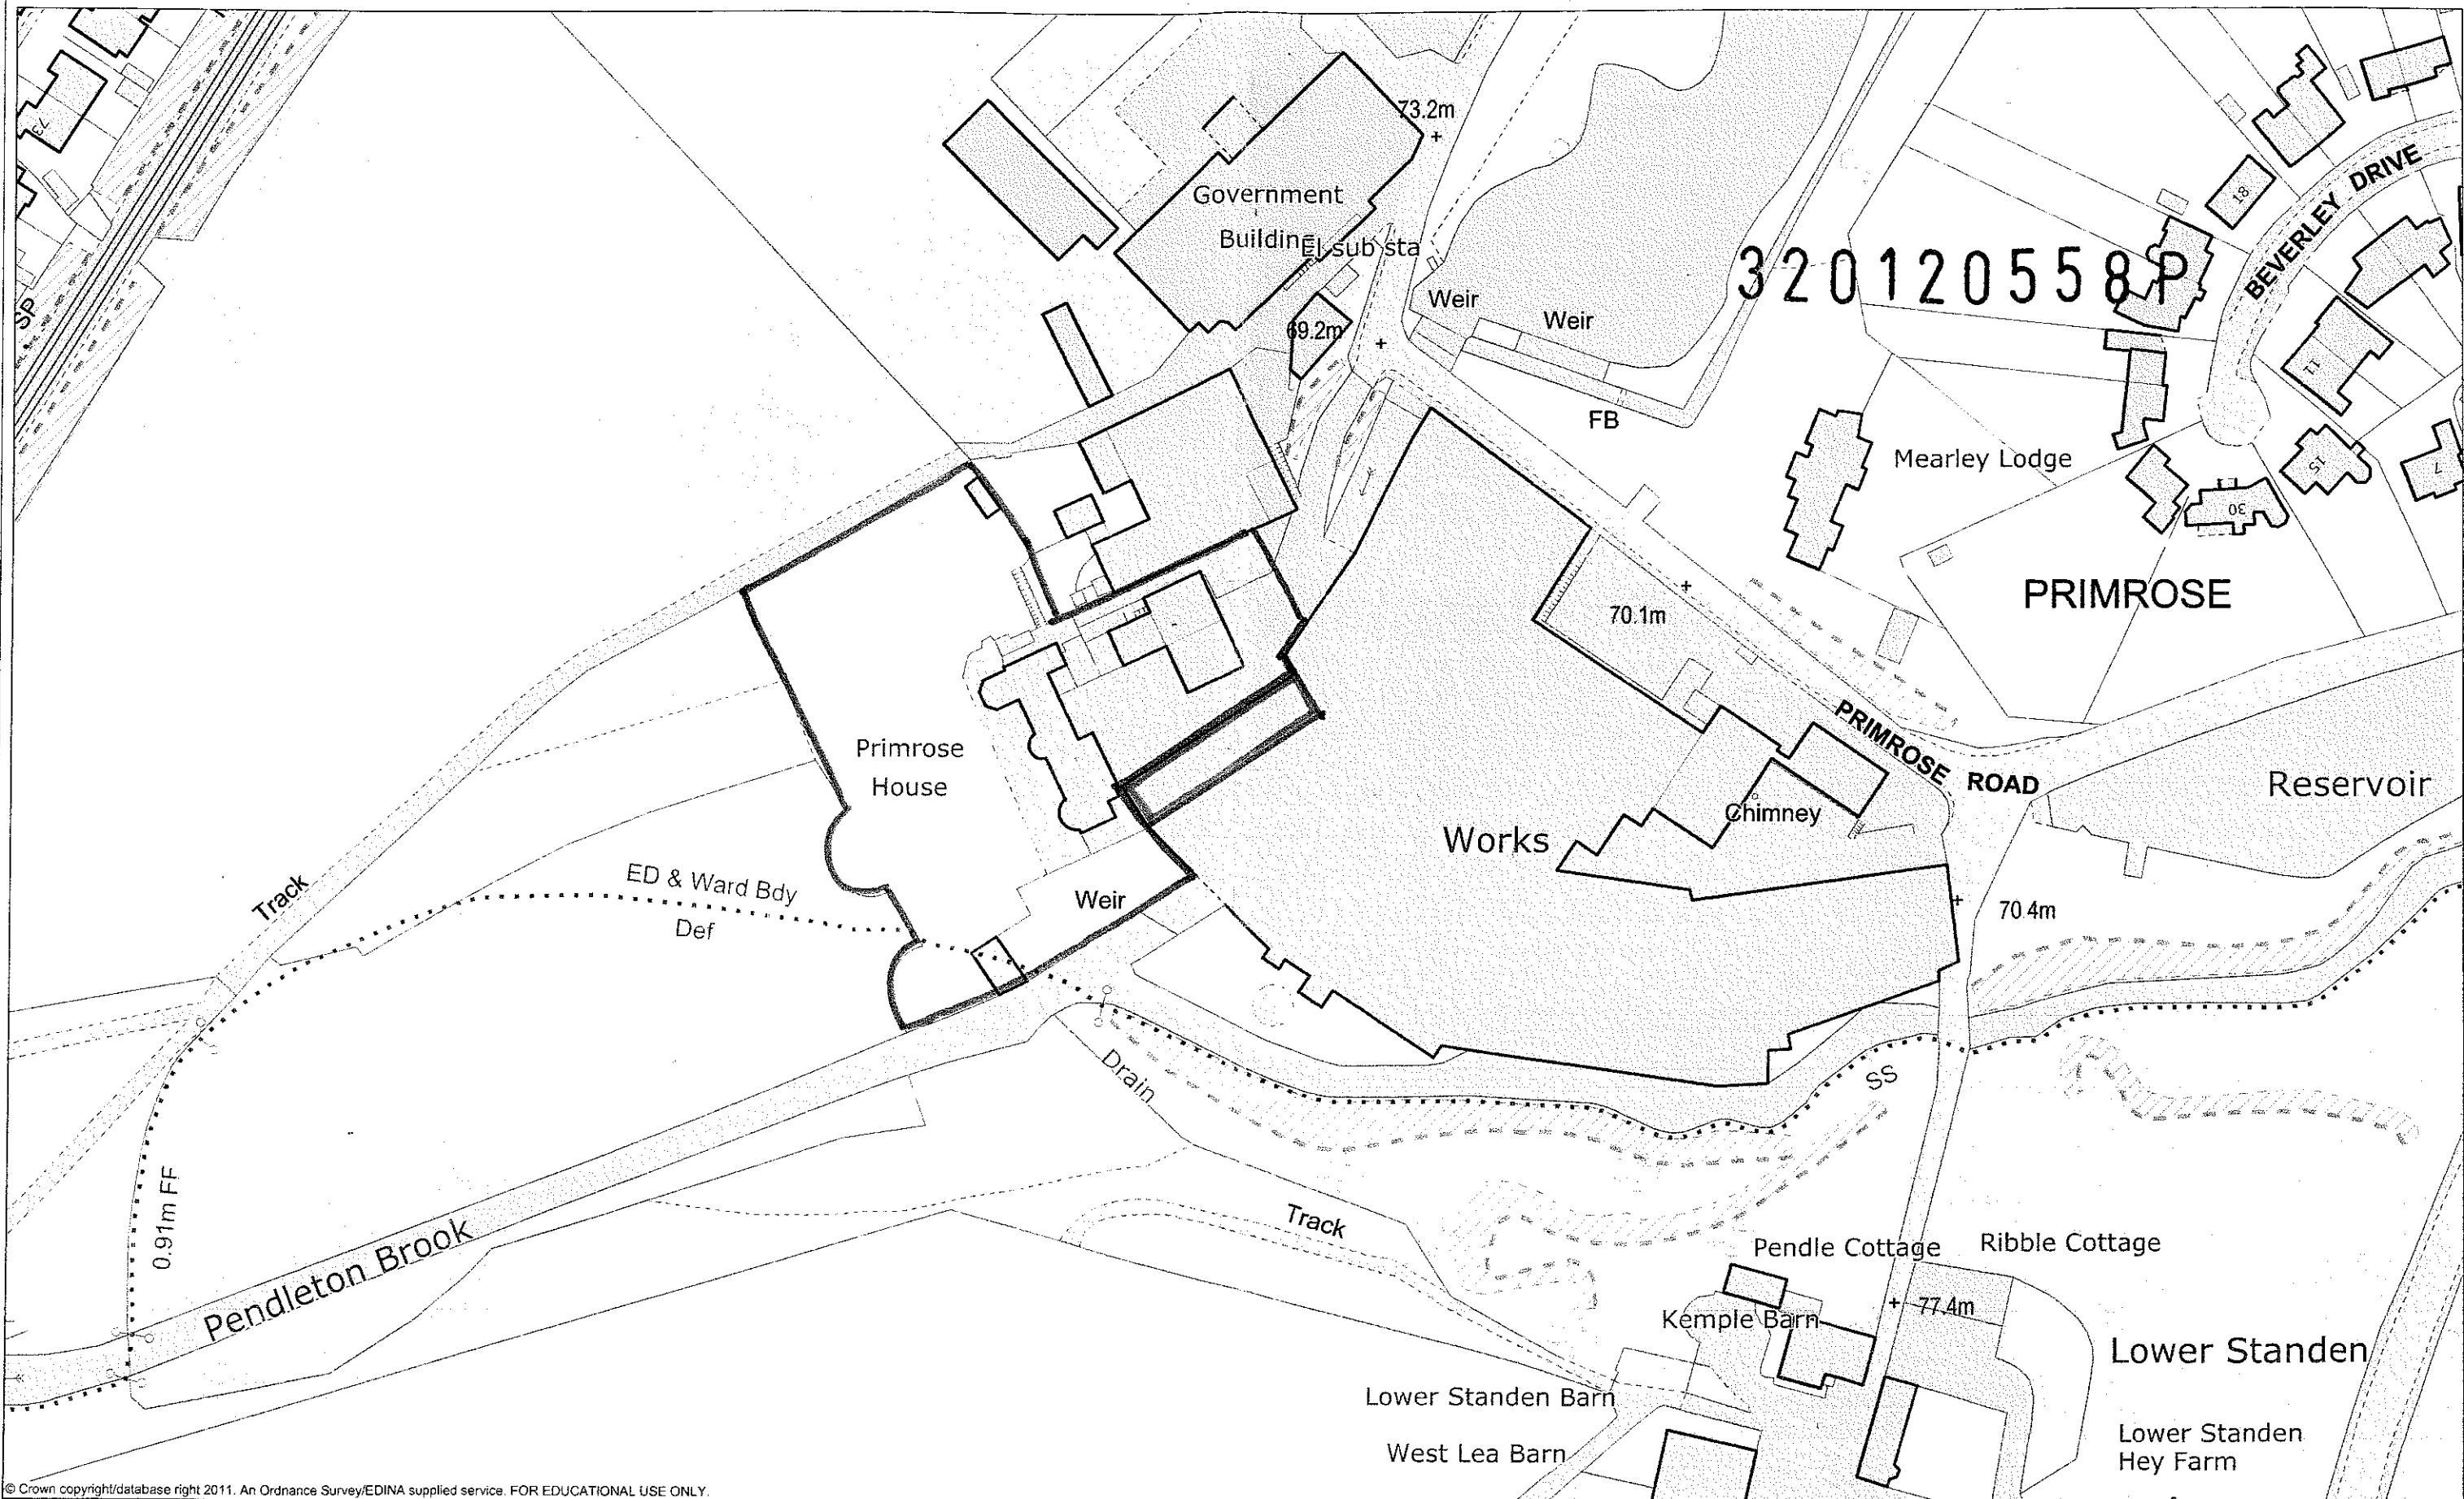

© Crown copyright/database right 2011. An Ordnance Survey/EDINA supplied service. FOR EDUCATIONAL USE ONLY.

EDINA Digimap




Ordnance Survey

Scale 1:1250 @ A3

LOCATION PLAN. FORMER MILL BUILDING PRIMROSE HOUSE SITE. CLITHEROE.



Jan 25 2012 14:11

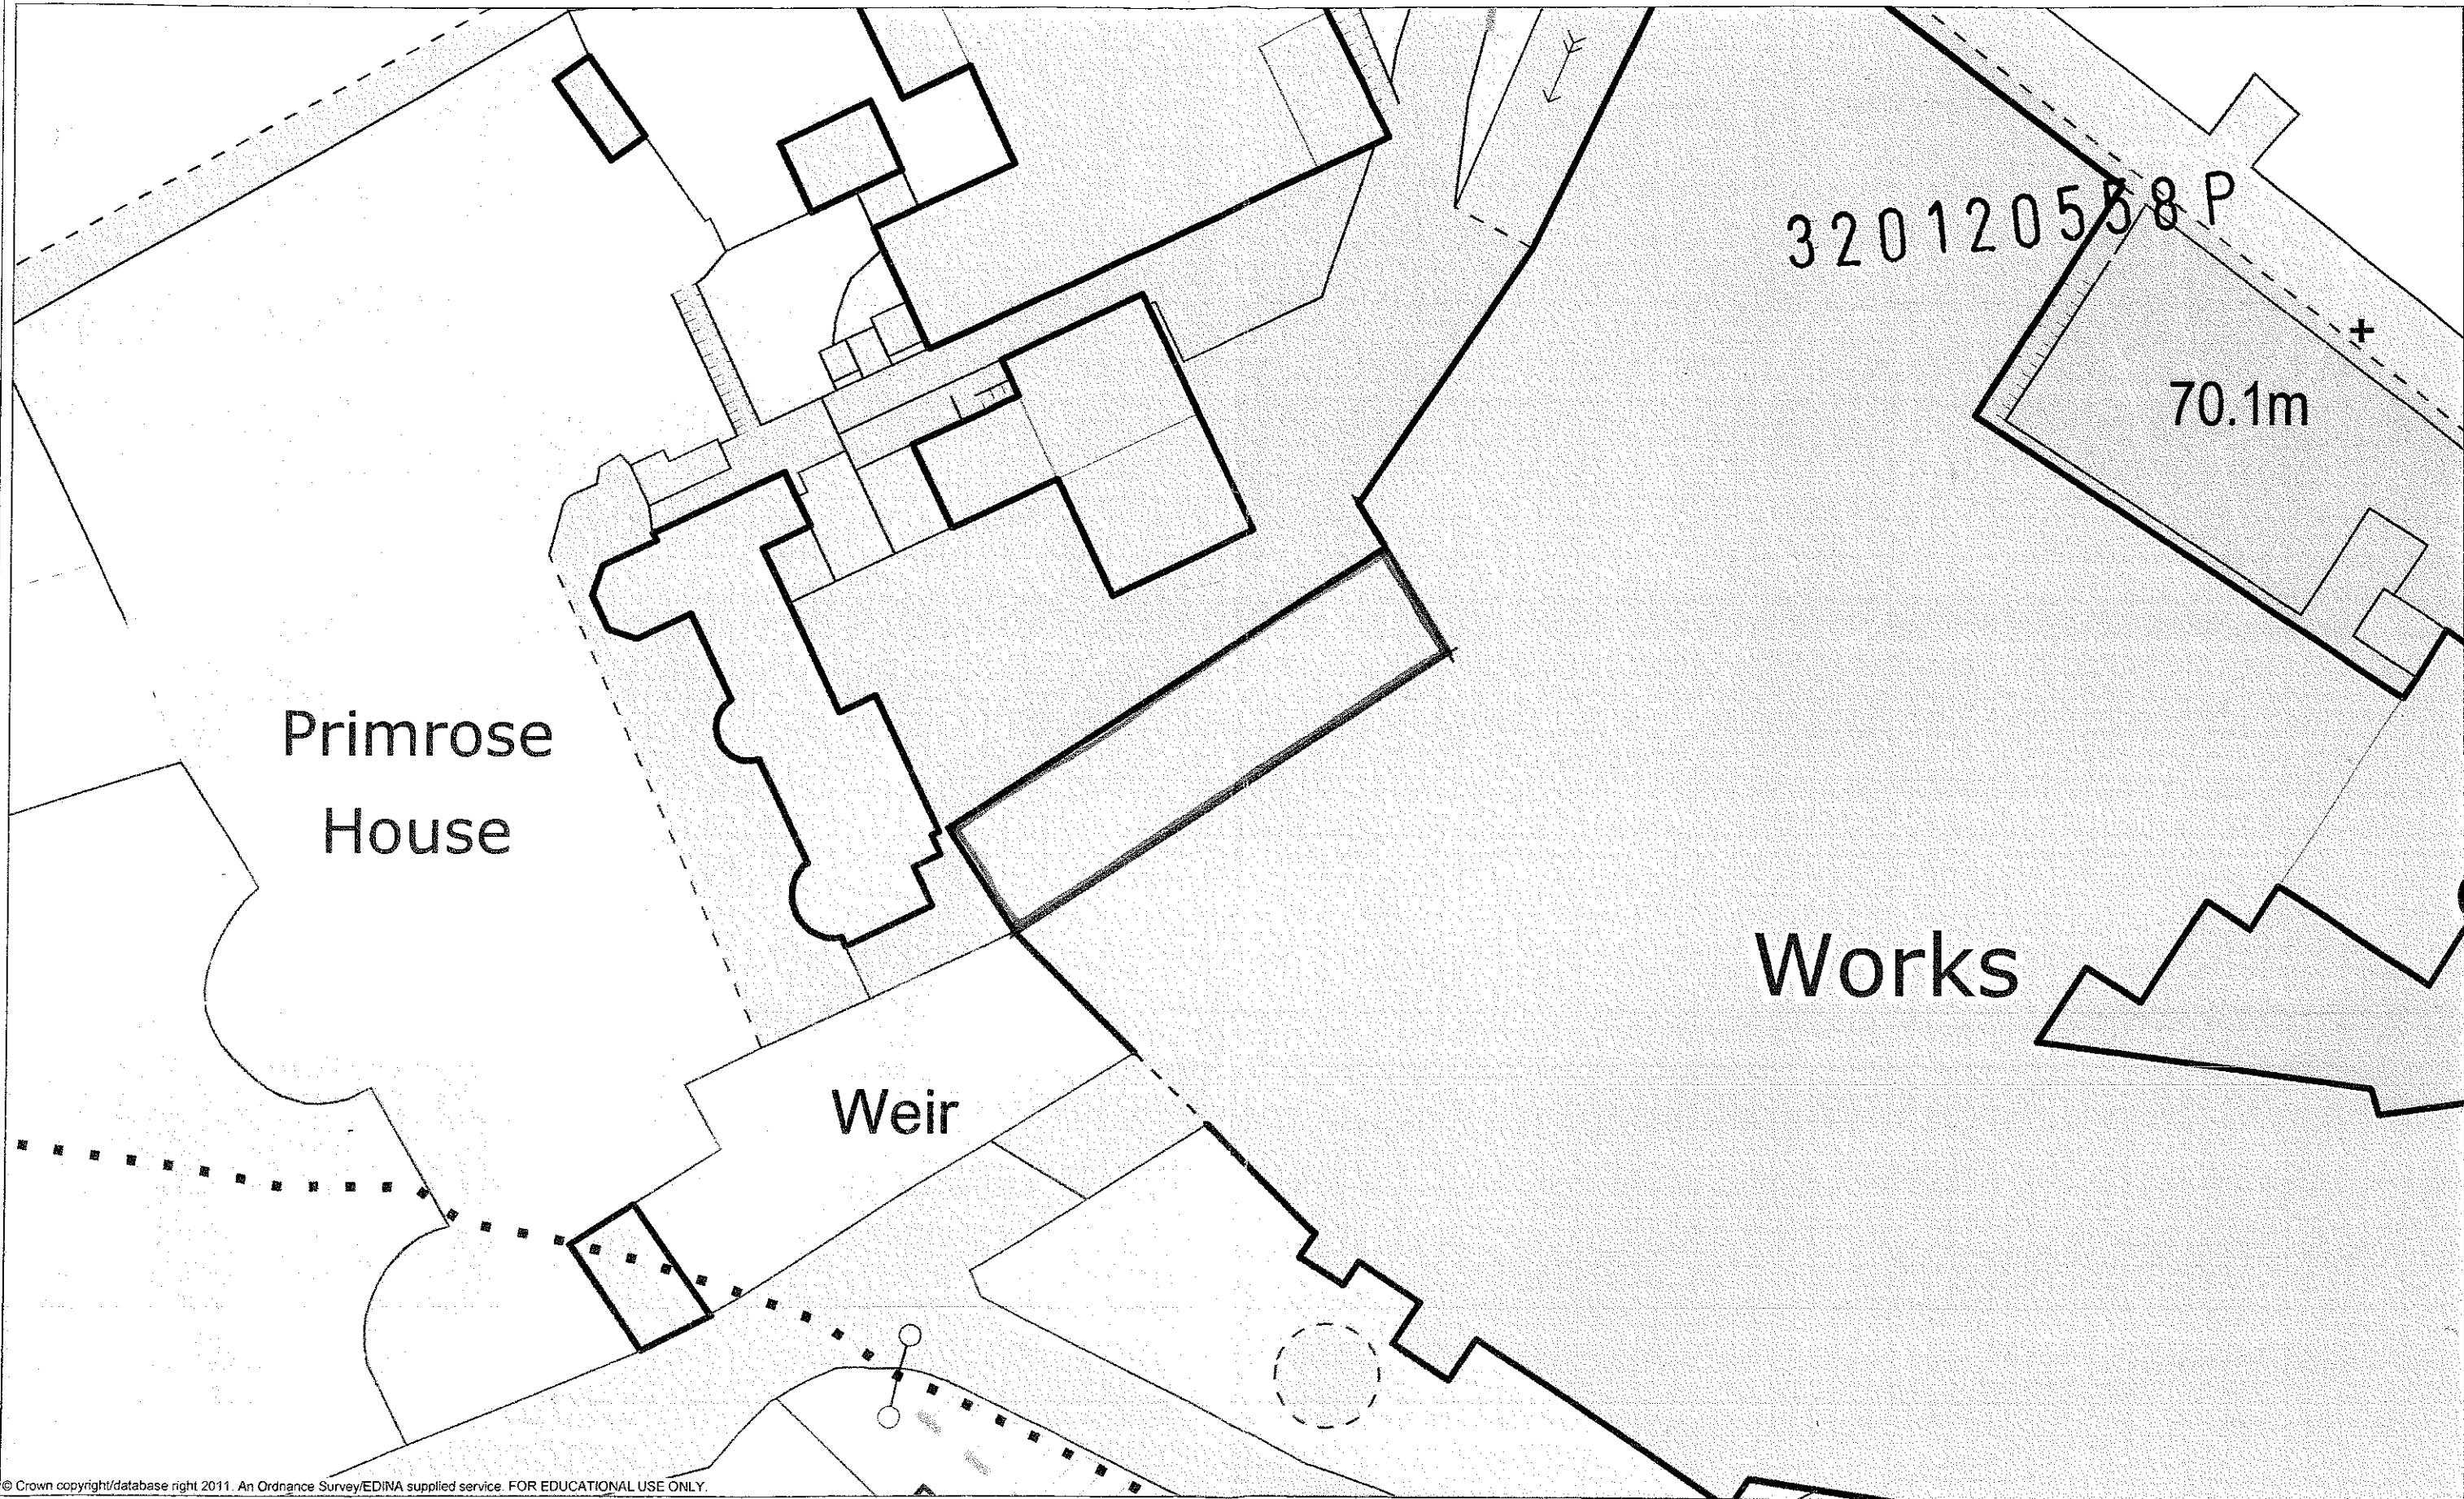

© Crown copyright/database right 2011. An Ordnance Survey/EDINA supplied service. FOR EDUCATIONAL USE ONLY.


EDINA Digimap





Scale 1:500 @ A3
SITE PLAN . FORMER MILL BUILDING PRIMROSE HOUSE SITE . CLITHEROE.




Jan 25 2012 14:10

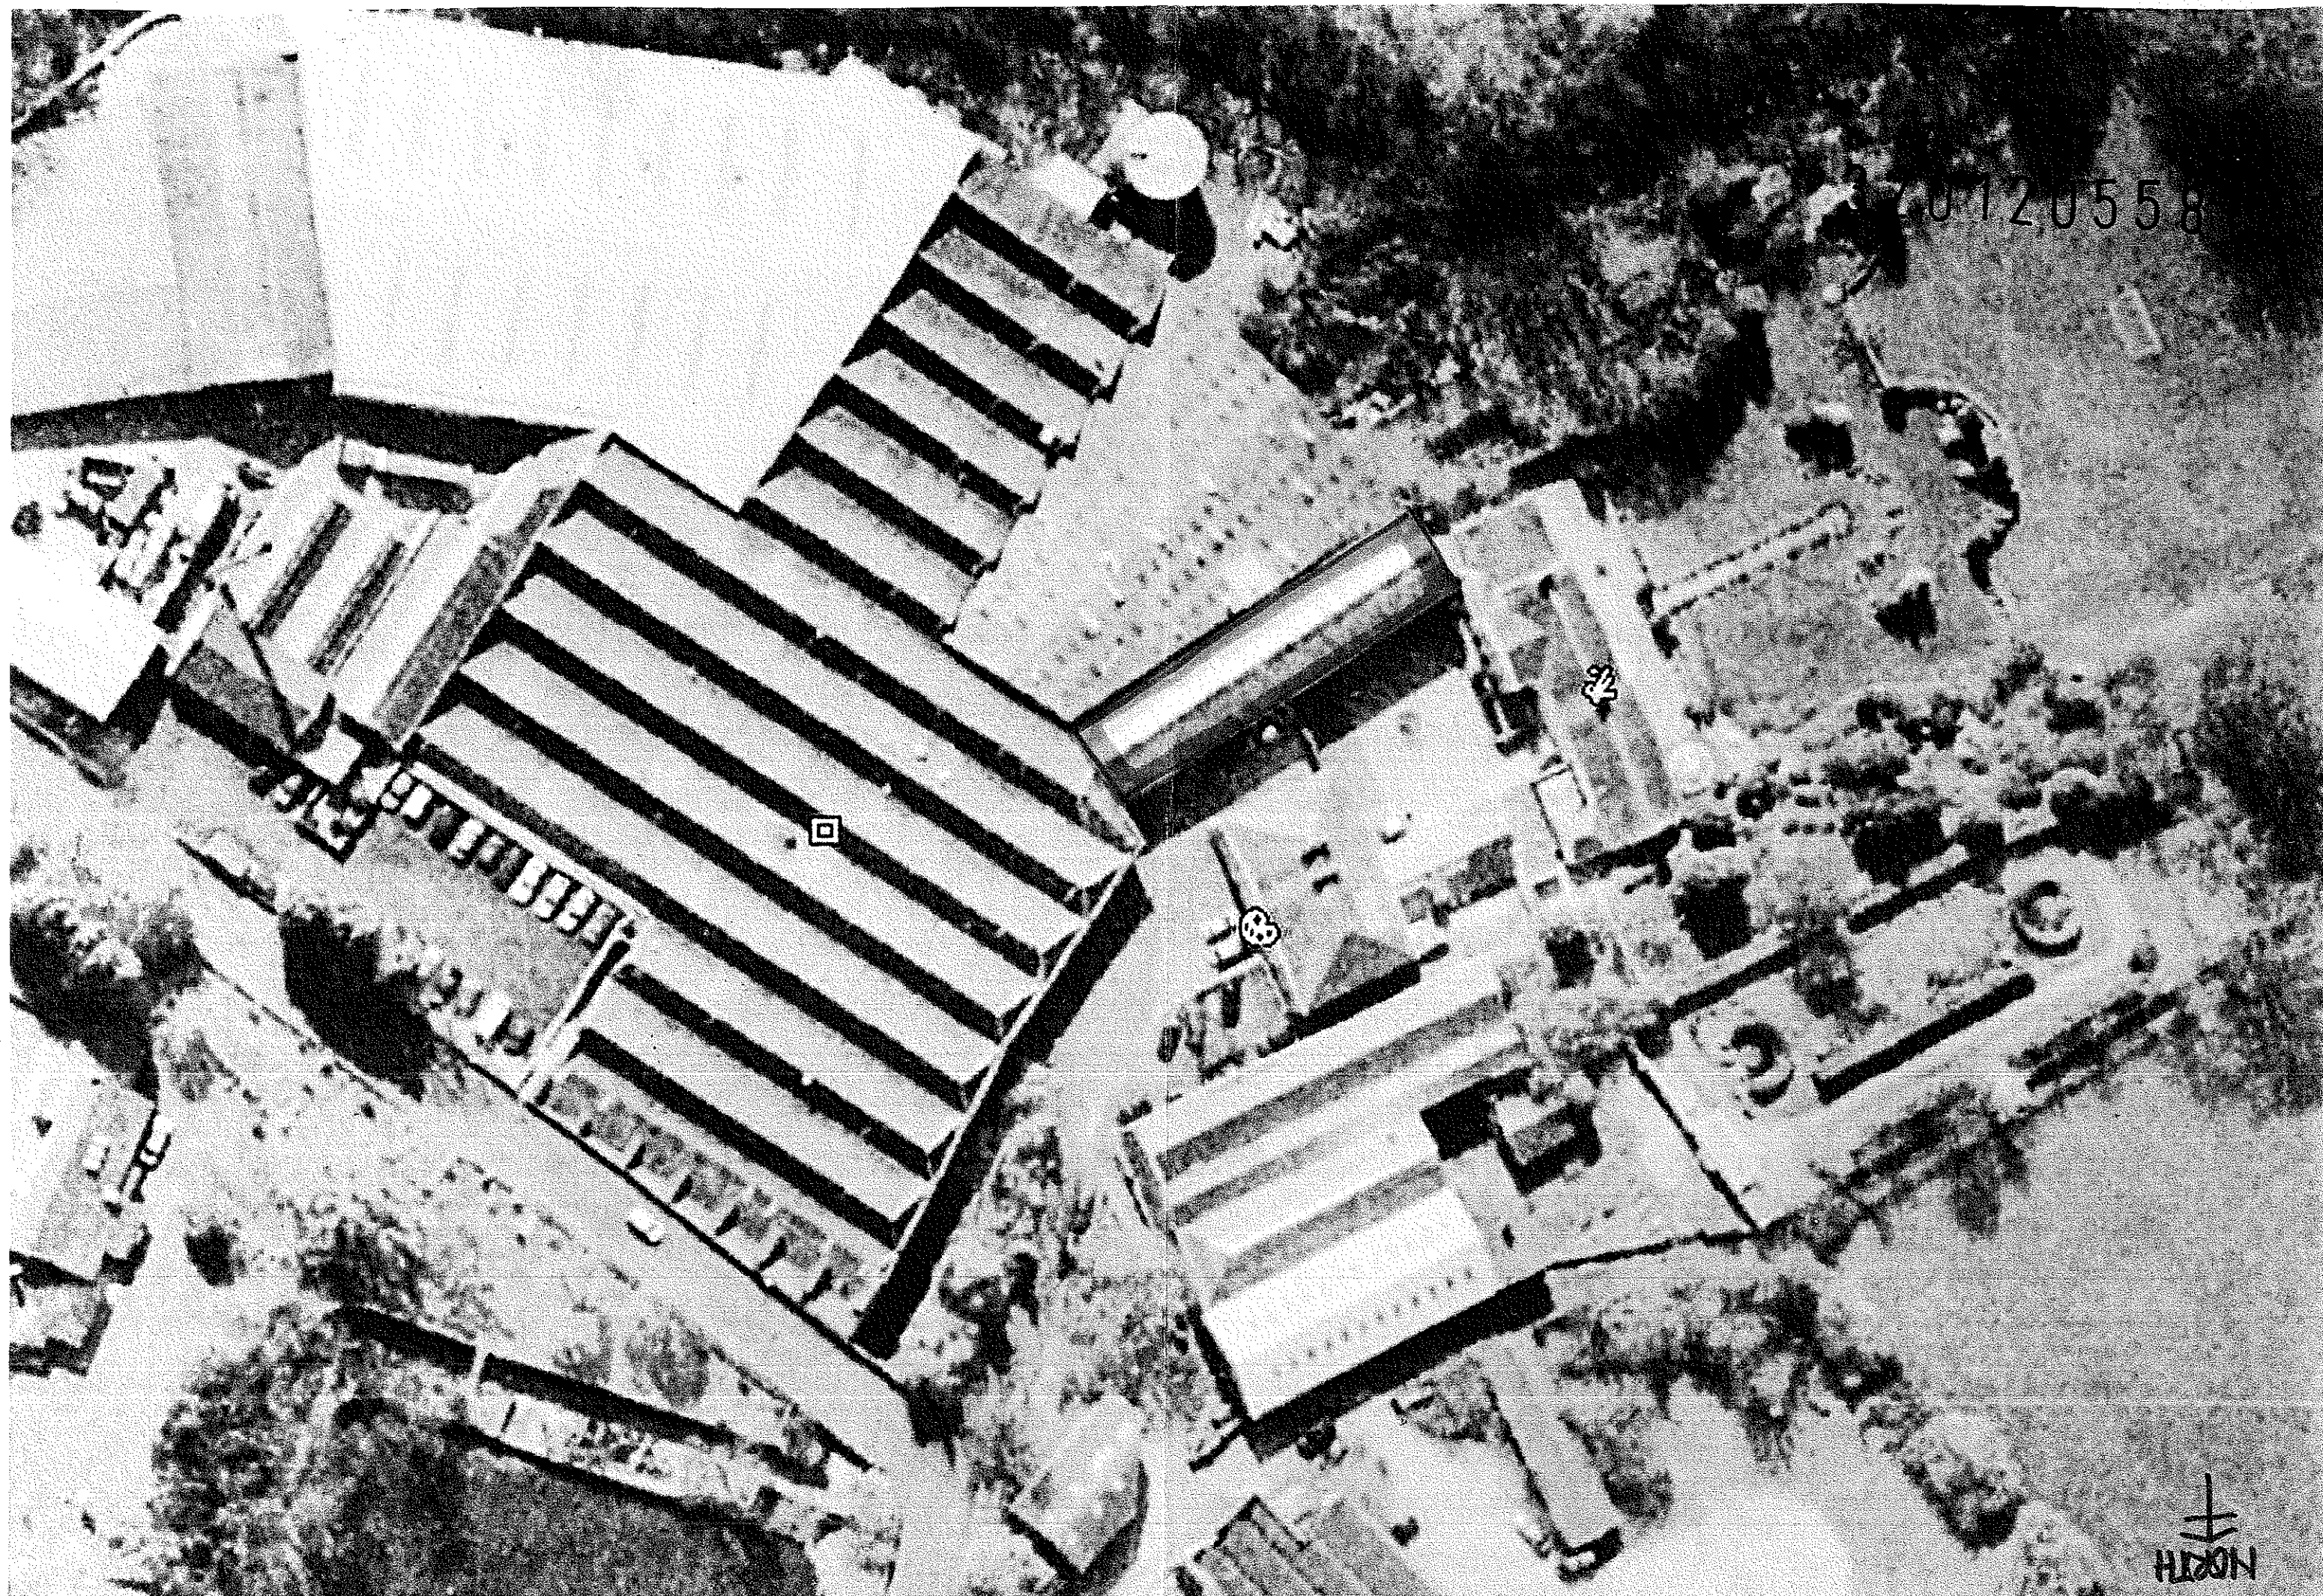


MRIM, PHOTO. FORMER MILL SITE PRIMROSE HOUSE. PRIMROSE ROAD CLITHORSE. NTS.

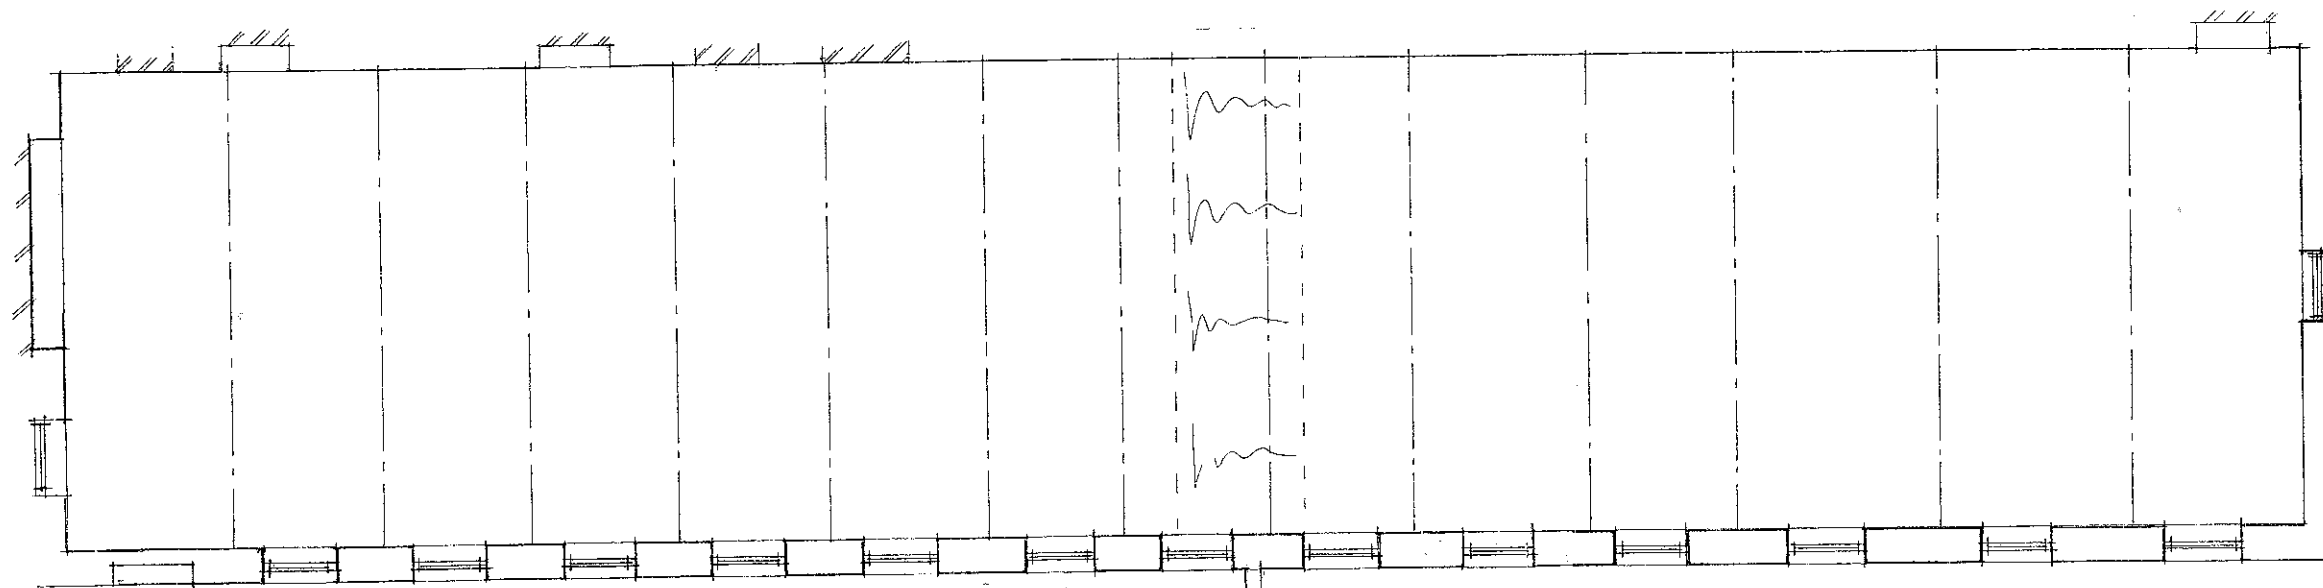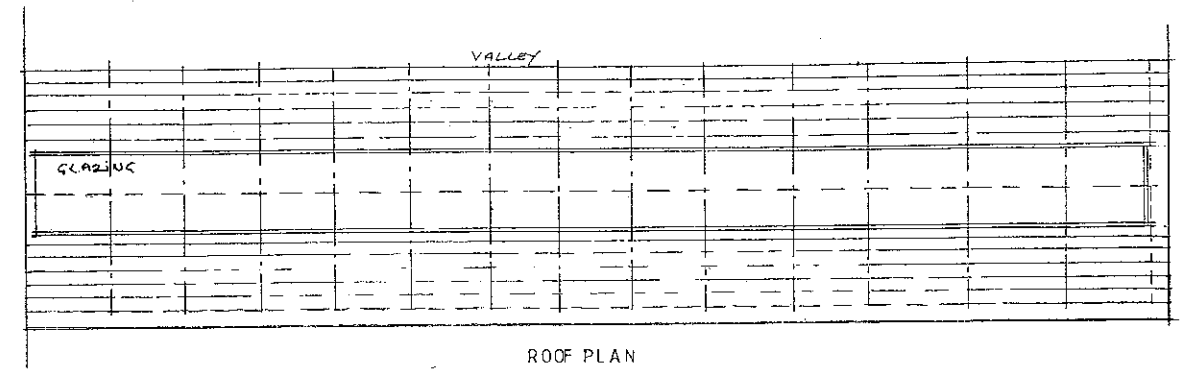

320120558 P

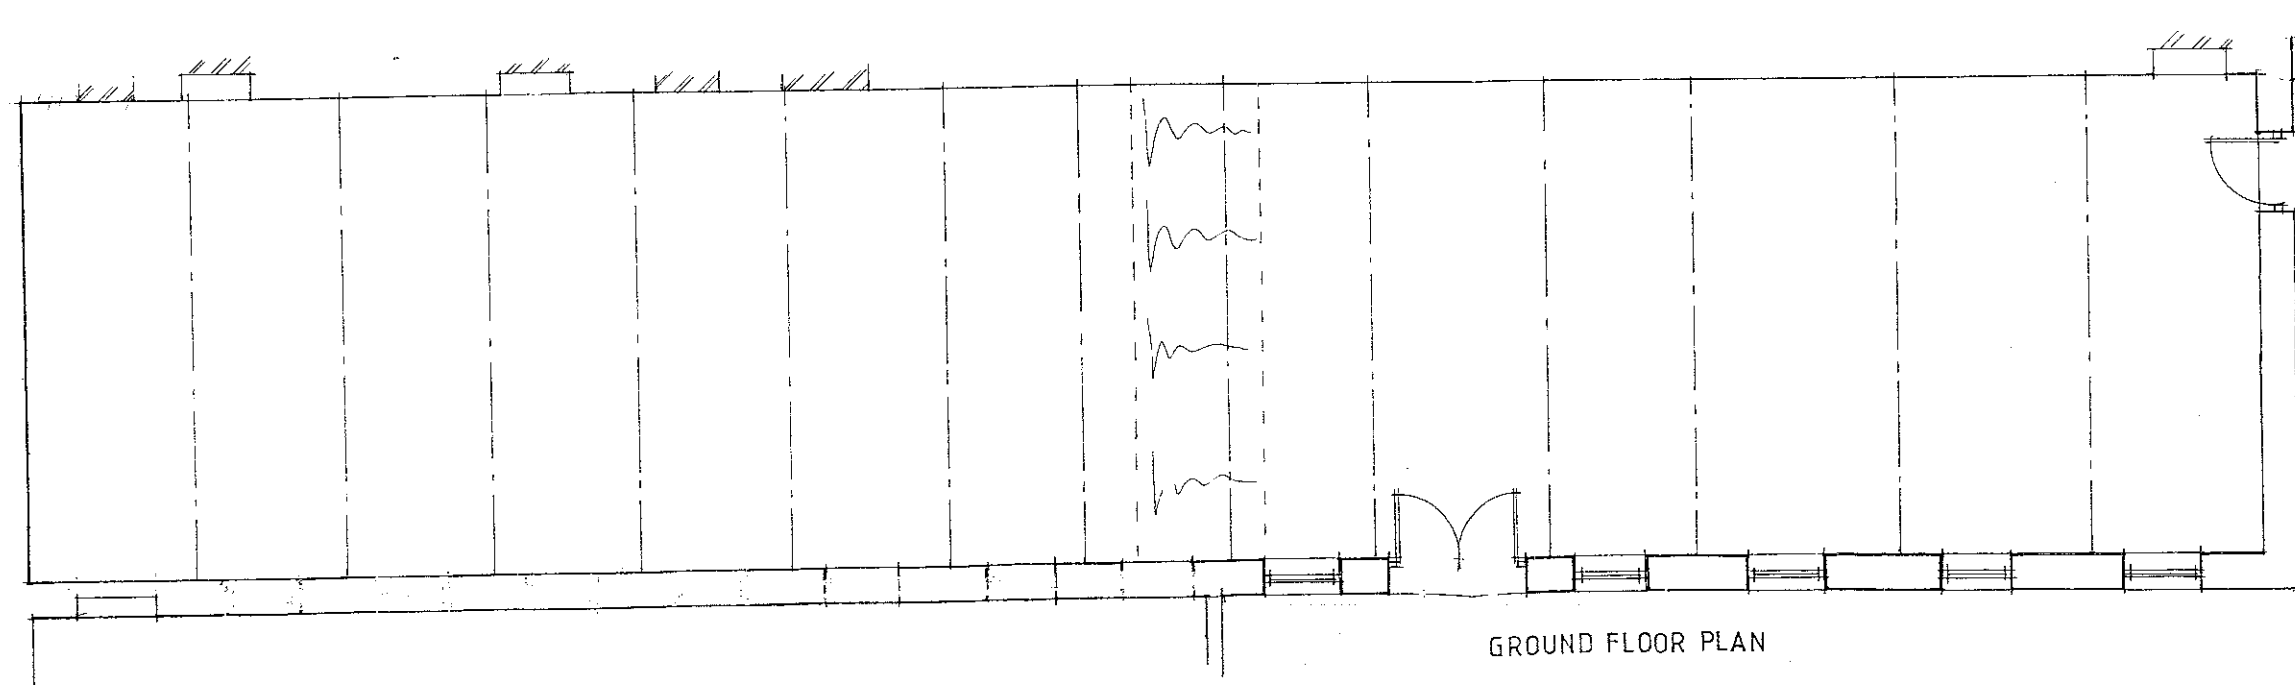


Client		
Mr STEPHENSON		
Job Title		
PROPOSED ALTERATIONS TO FORMER TEXTILE MILL PRIMROSE HOUSE		
Drawing Title		
EXISTING PLANS		
Scale	Date	Drawn
1:100	FEB 12	LKR
		
SUNDERLAND PEACOCK & ASSOCIATES LTD. HAZELMERE, PINLICO ROAD, CLITHEROE LANCASHIRE, BB7 2AG T 01200 423178 F 01200 427328 E info@sunderlandpeacock.com www.sunderlandpeacock.com		
4221 - 1		

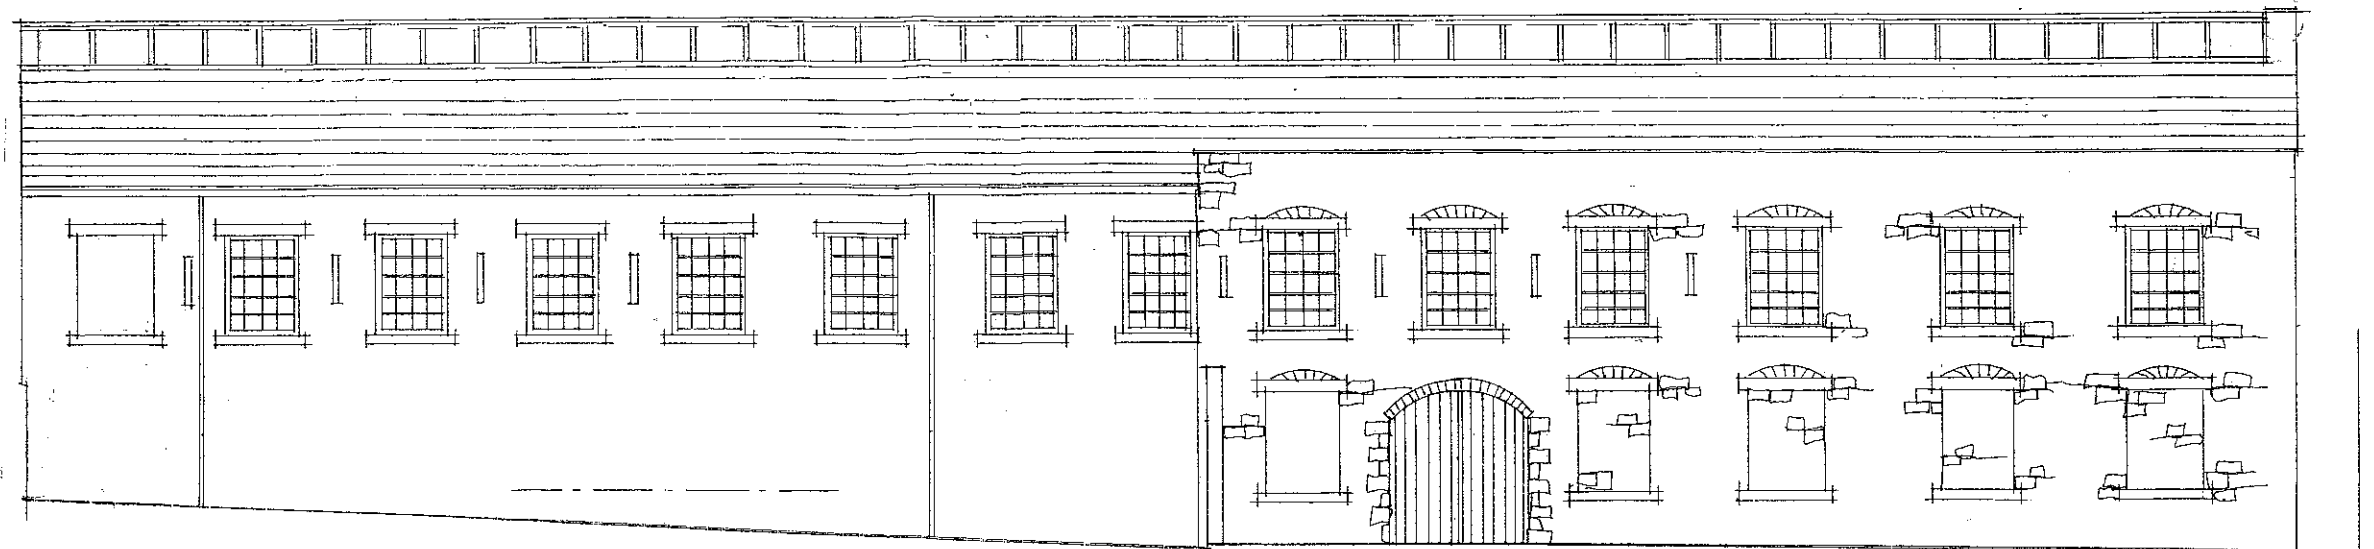


NORTH WEST ELEVATION


320120558P

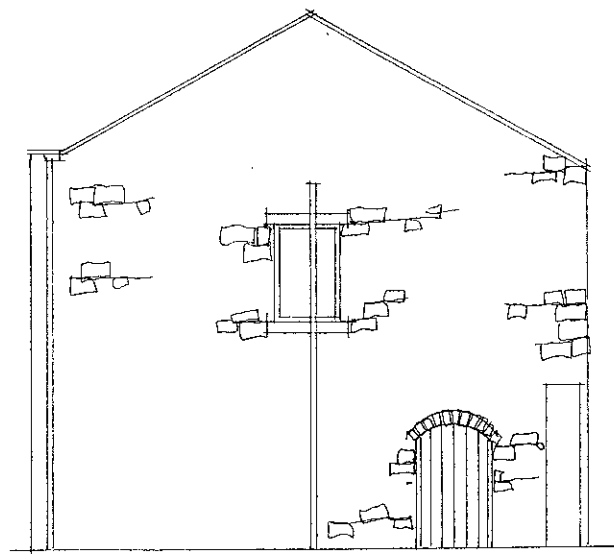

SOUTH WEST ELEVATION

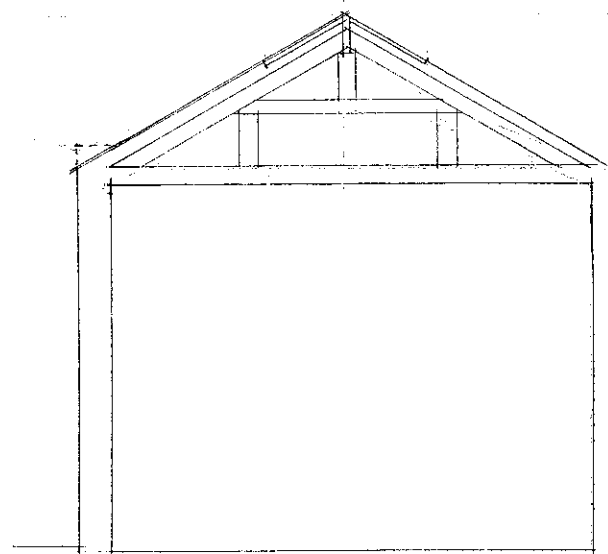


SECTION A-A

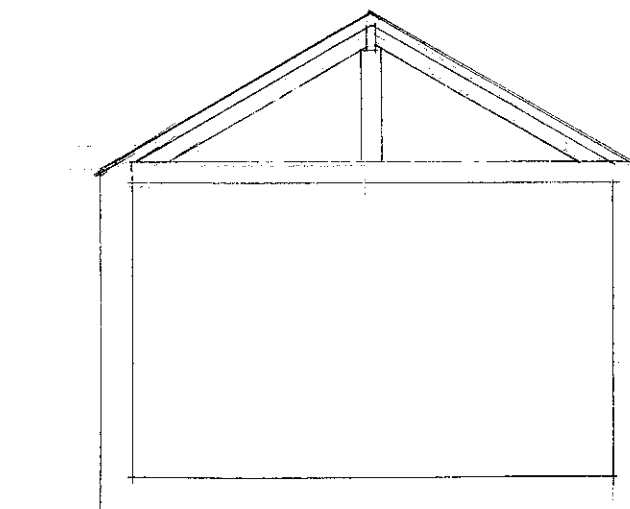

SECTION B-B

Client			
Mr STEPHENSON			
Job Title			
PROPOSED ALTERATIONS TO FORMER TEXTILE MILL PRIMROSE MILL			
Drawing Title			
EXISTING ELEVATIONS AND SECTIONS			
Scale	1:100	Date	FEB 12
		Drawn	LKR
spa ARCHITECTS SUNDERLAND PEACOCK & ASSOCIATES LTD HAZEL MERE, PIMLICO ROAD, CLITHEROE LANCASHIRE, BB7 2AG T 01200 423178 F 01200 427328 E info@sunderlandpeacock.com www.sunderlandpeacock.com			
4221 - 2			

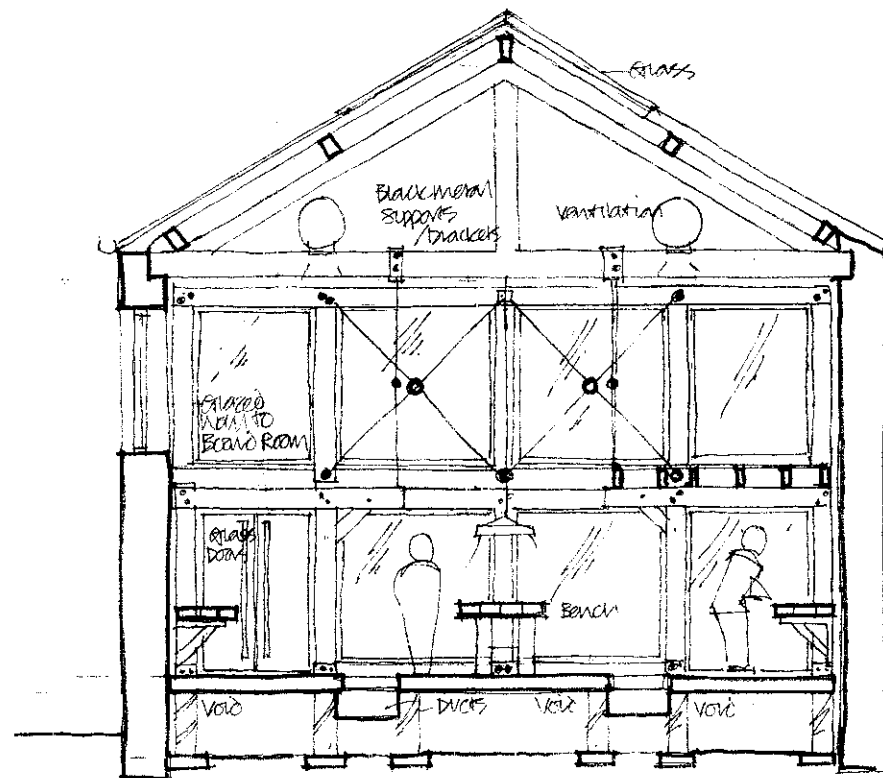

SECTION THRO GRID LINE 3

Roof.
Resole.
Insulation.
Timber Beams.
To underside

Black Metal
Supports /
Brackets

Ventilation

GLASS

GLAZED DOOR

BENCH

GLAZED DOOR

BENCH

VOID

DUCK

VOID

VOID

Timber Piers


Oak Frame

Glass Screen

Black Metal
Batten Side


Oak Bench

Polished Concrete
Floor with Oak
Service Ducts
Black Support
Nails

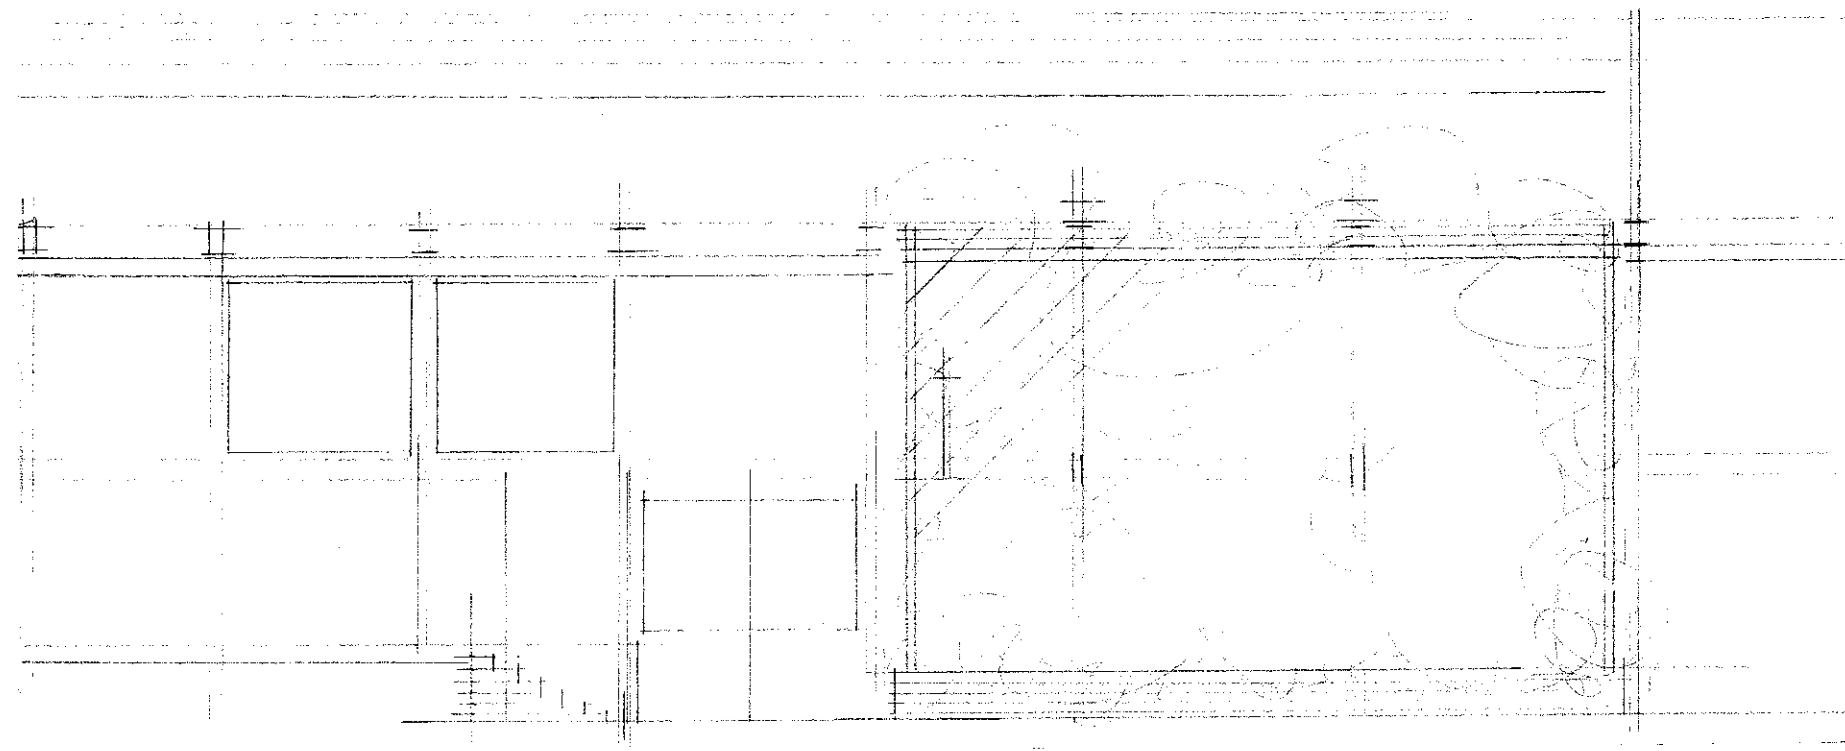

CROSS SECTION

320120558 P

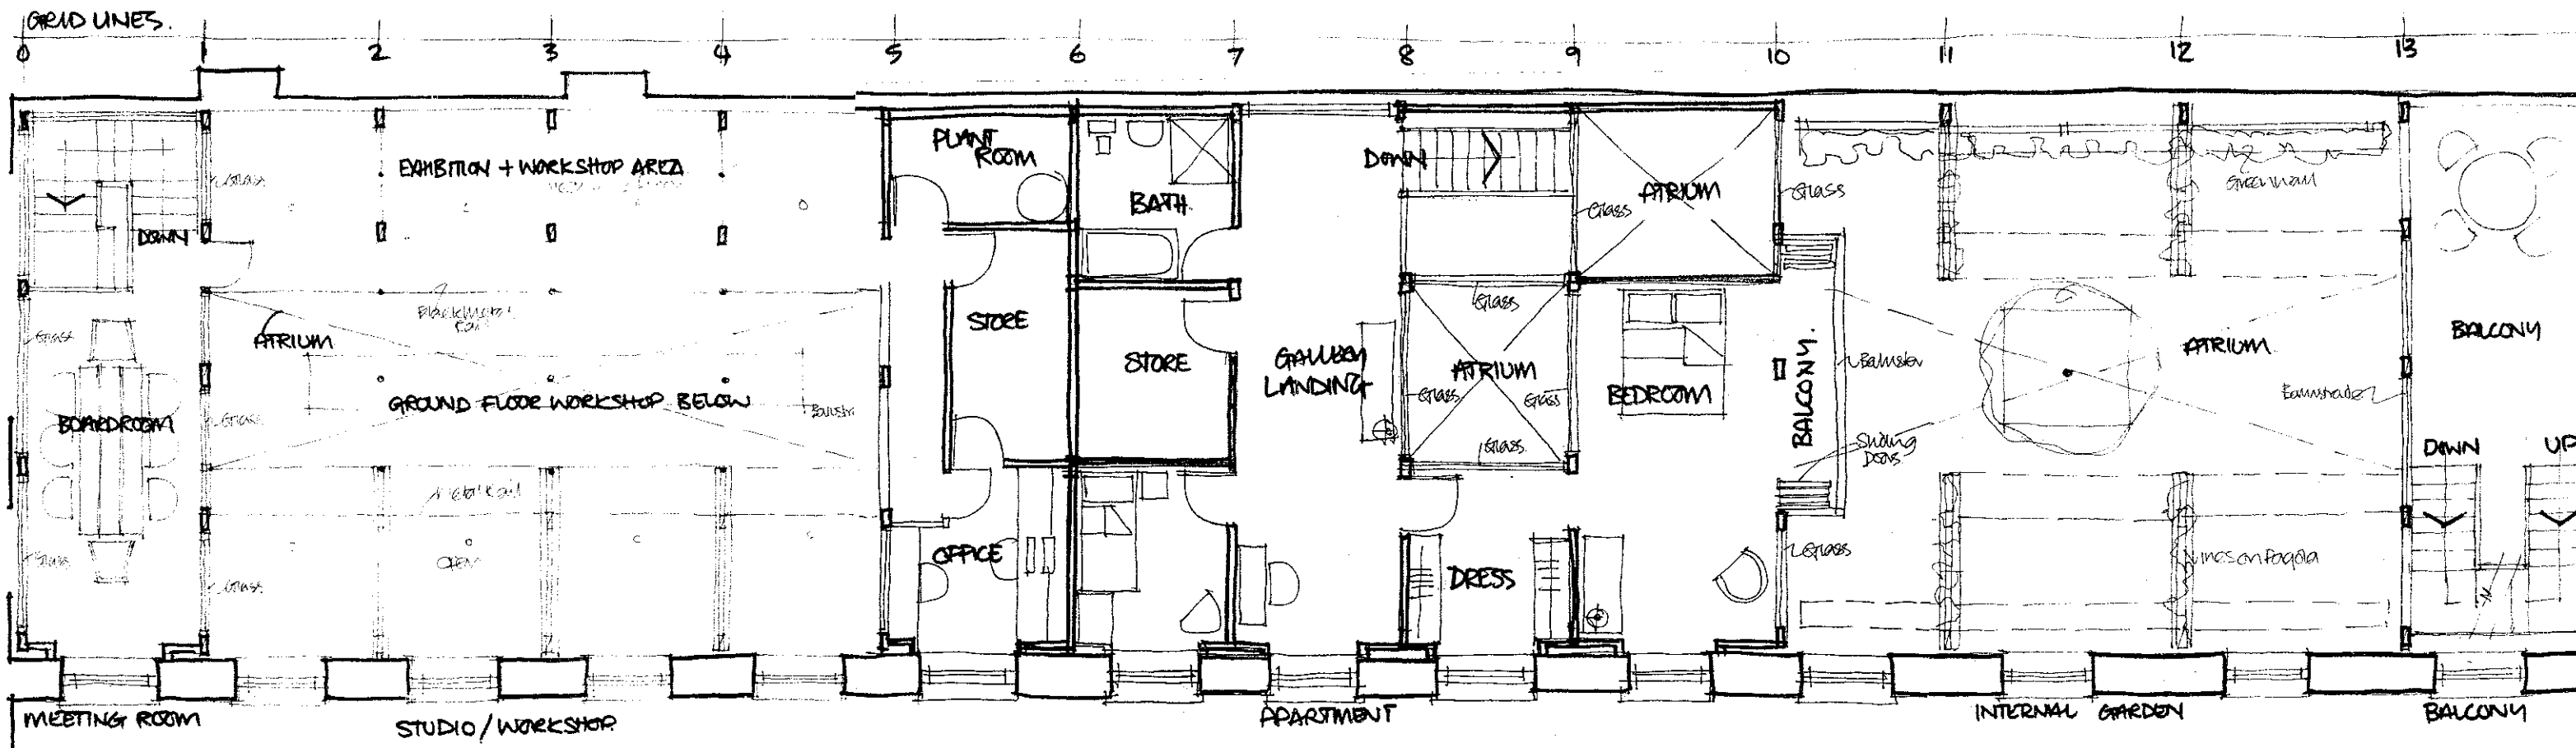

DRG NO 4221. 4A

PROPOSED FIRST FLOOR PLAN 1:50 (A1) REL A. Apartment ch. 1. 1. 1.