



Materials:-

Roof Cement Fibre Sheets in Slate Blue BS 18B29 with 2 GRP Rooflights per bay
Walls:- Upper Walls Tanalized Timber Yorkshire Boarding, Lower Walls Pre Cast Concrete Panels

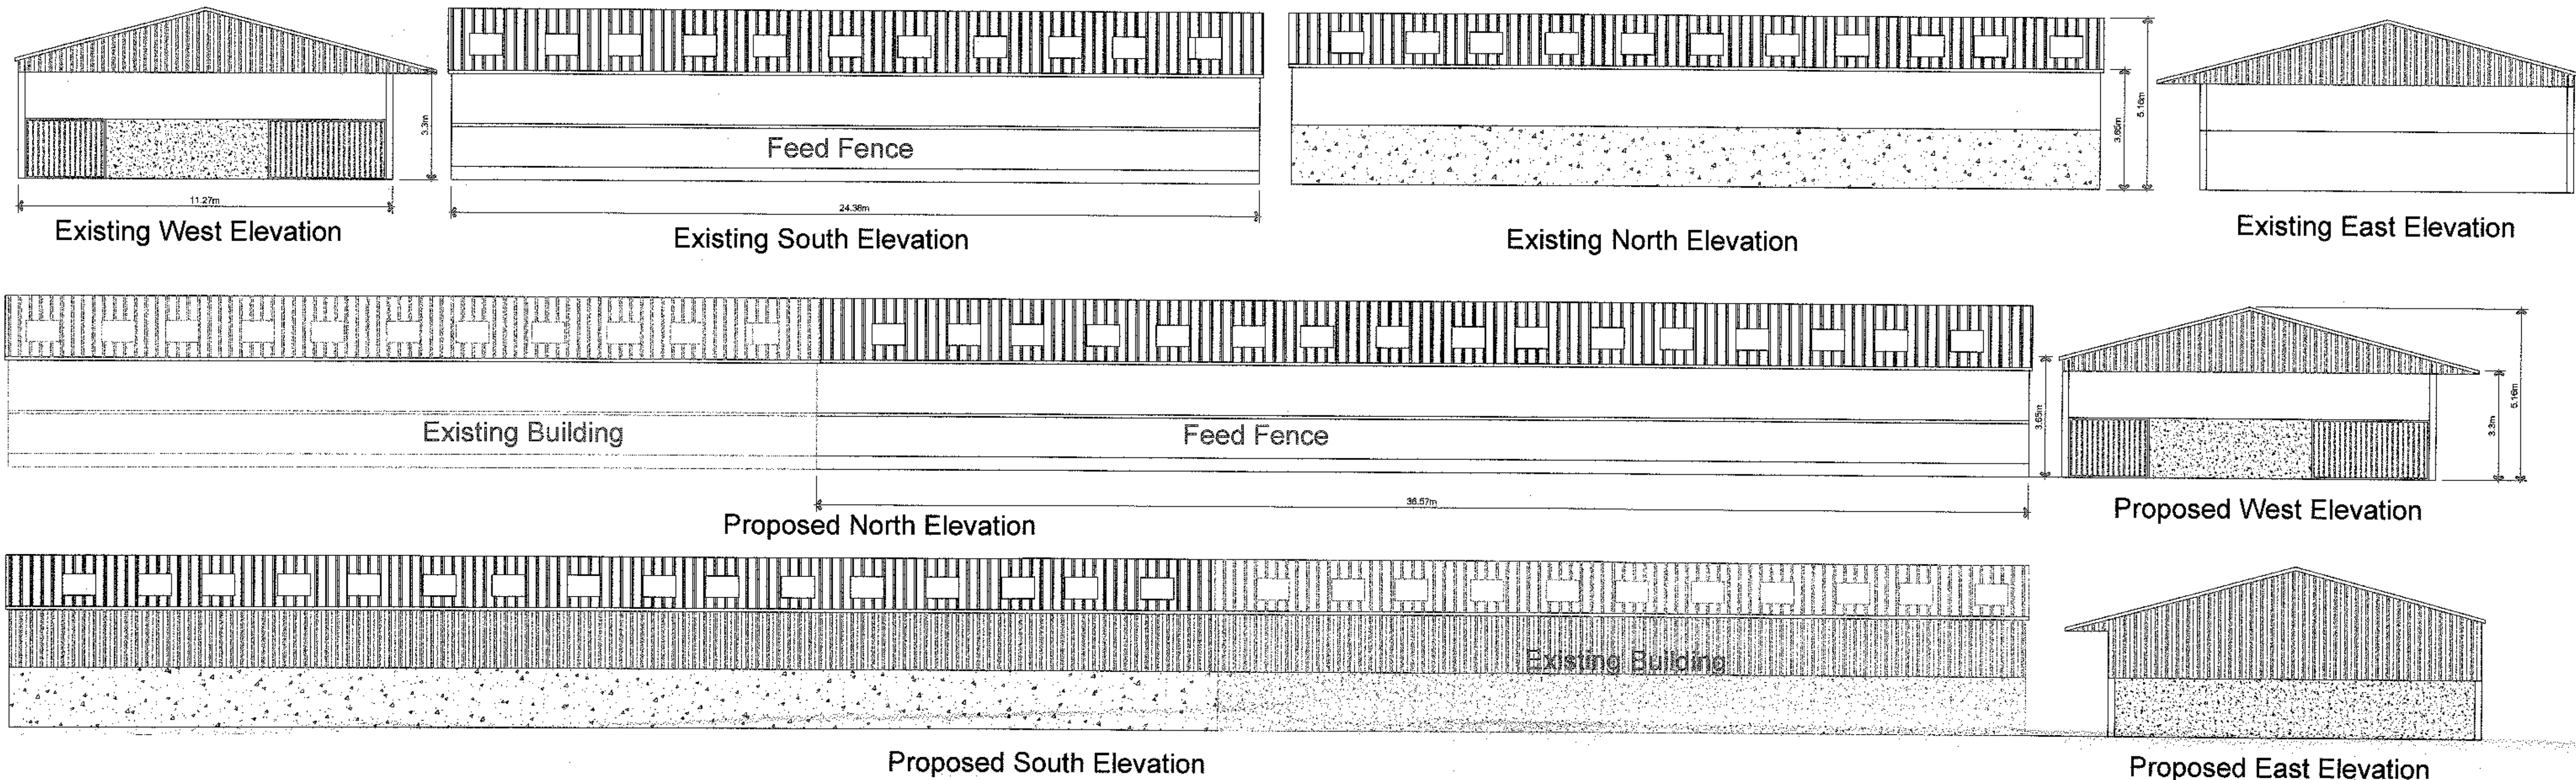

Existing and Proposed Ground Plan

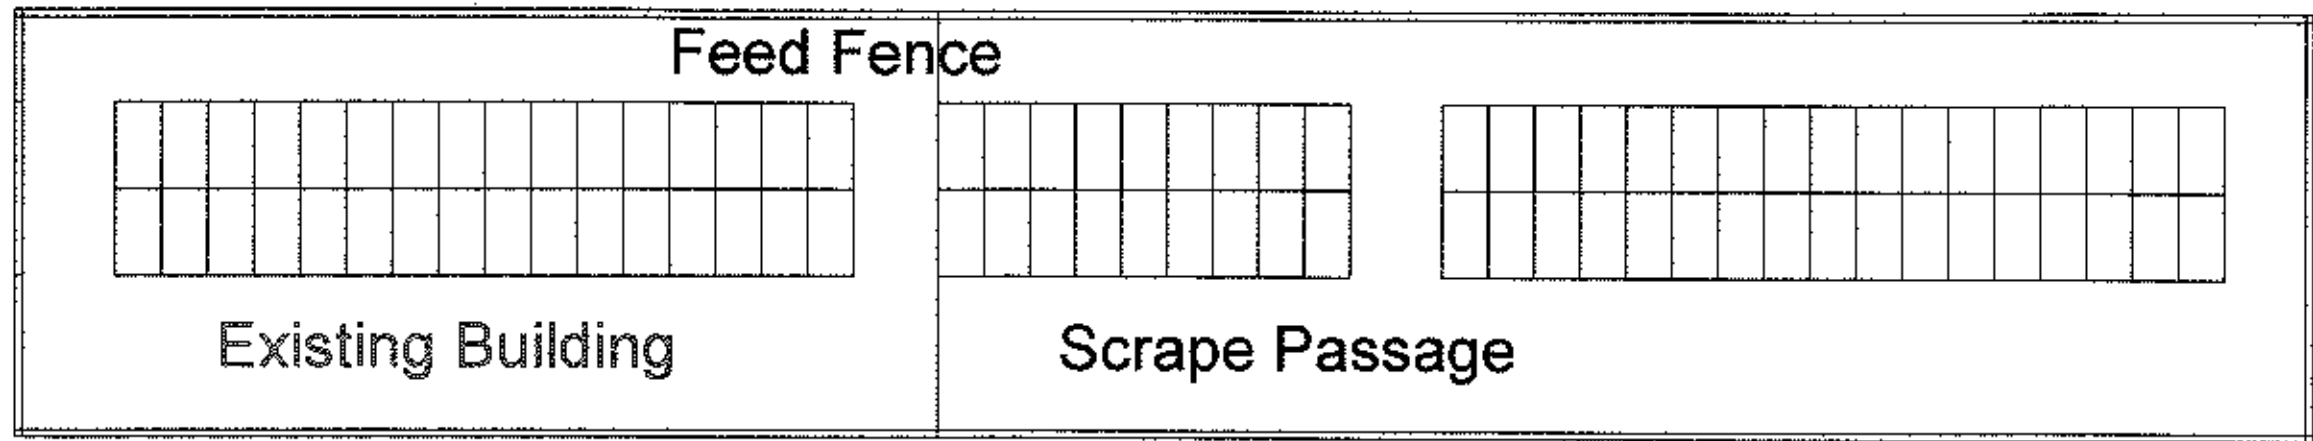

320120563 P

Scale 1:200

Julia Pye

Hill Crest Farm, Startfants Lane, Chipping PR3 2NP
Tel 01995 61678 07803557019
email: jpyeplanning@gmail.com

Clients Details,
Mr S Favehew

Project Details,
New Agricultural Building
for the housing of dairy cattle

Project Address,
Bolton Fold Farm
Alston Lane
Longridge

Drawing No.	Date	Scale	Drawn By
SF/3422/6	June 2012	1:100	Julia Pye

DO NOT SCALE THIS DRAWING. CHECK ALL DIMENSIONS ON SITE

THIS DRAWING IS PROVIDED BY COPYRIGHT. IT MAY NOT BE REPRODUCED BY ANY PERSON OR BY ANY MEANS FOR ANY PURPOSE, WITHOUT OBTAINING PRIOR WRITTEN PERMISSION FROM JULIA PYE

