



HUMBER STREET

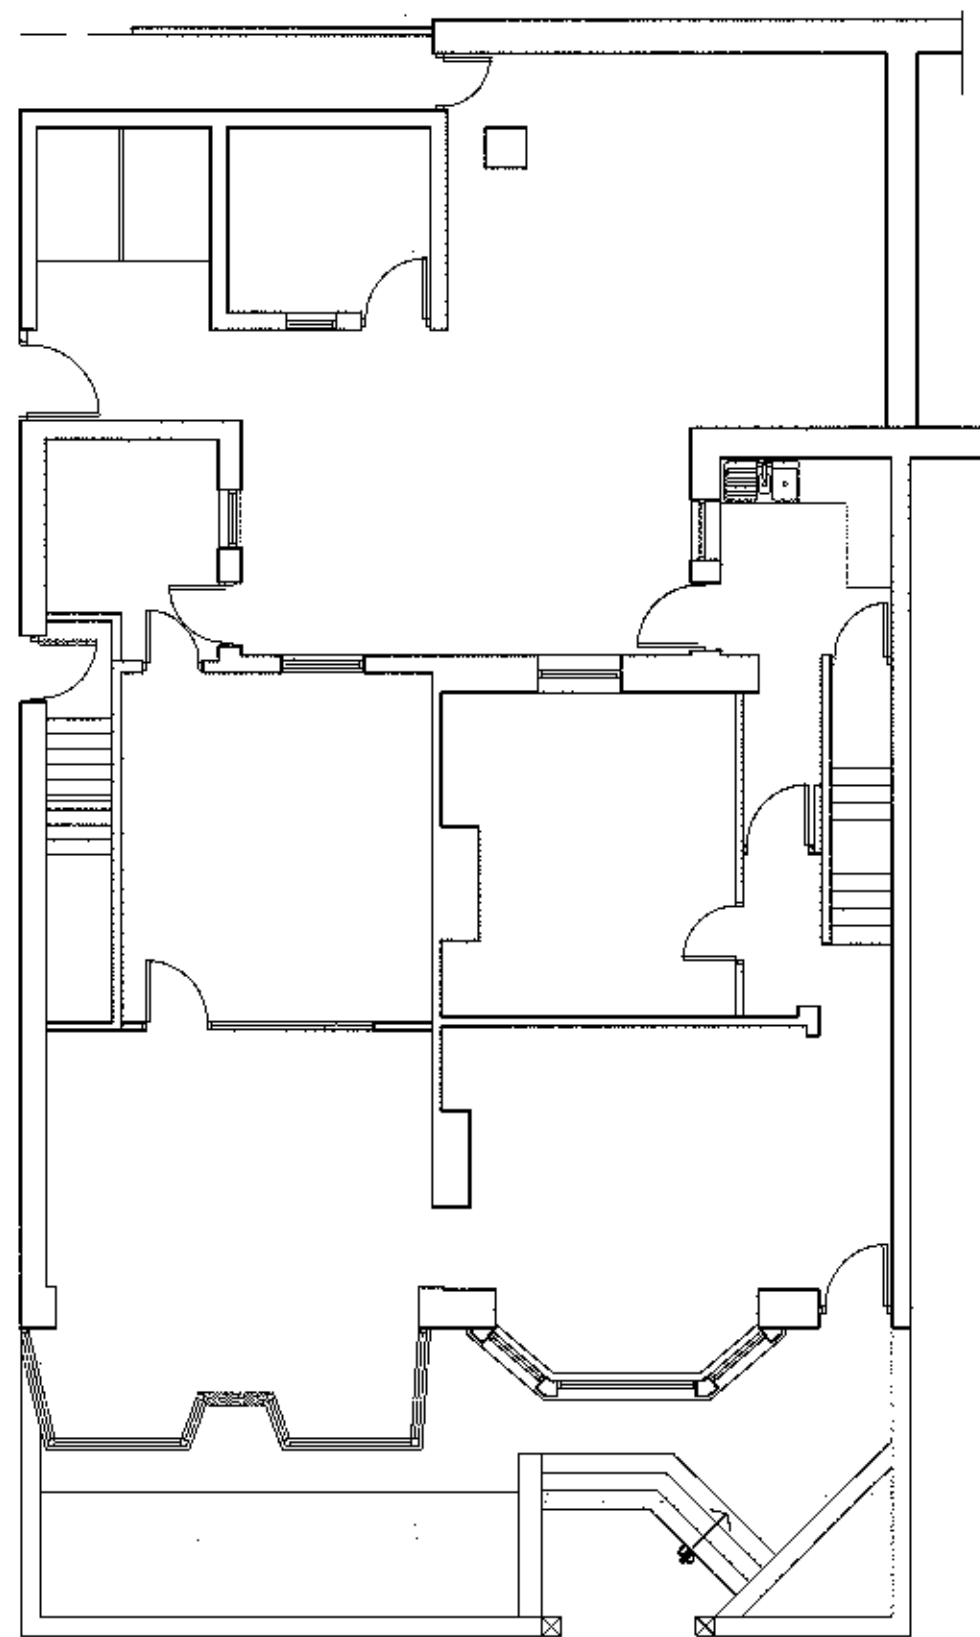

GROUND FLOOR PLAN

BERRY LANE

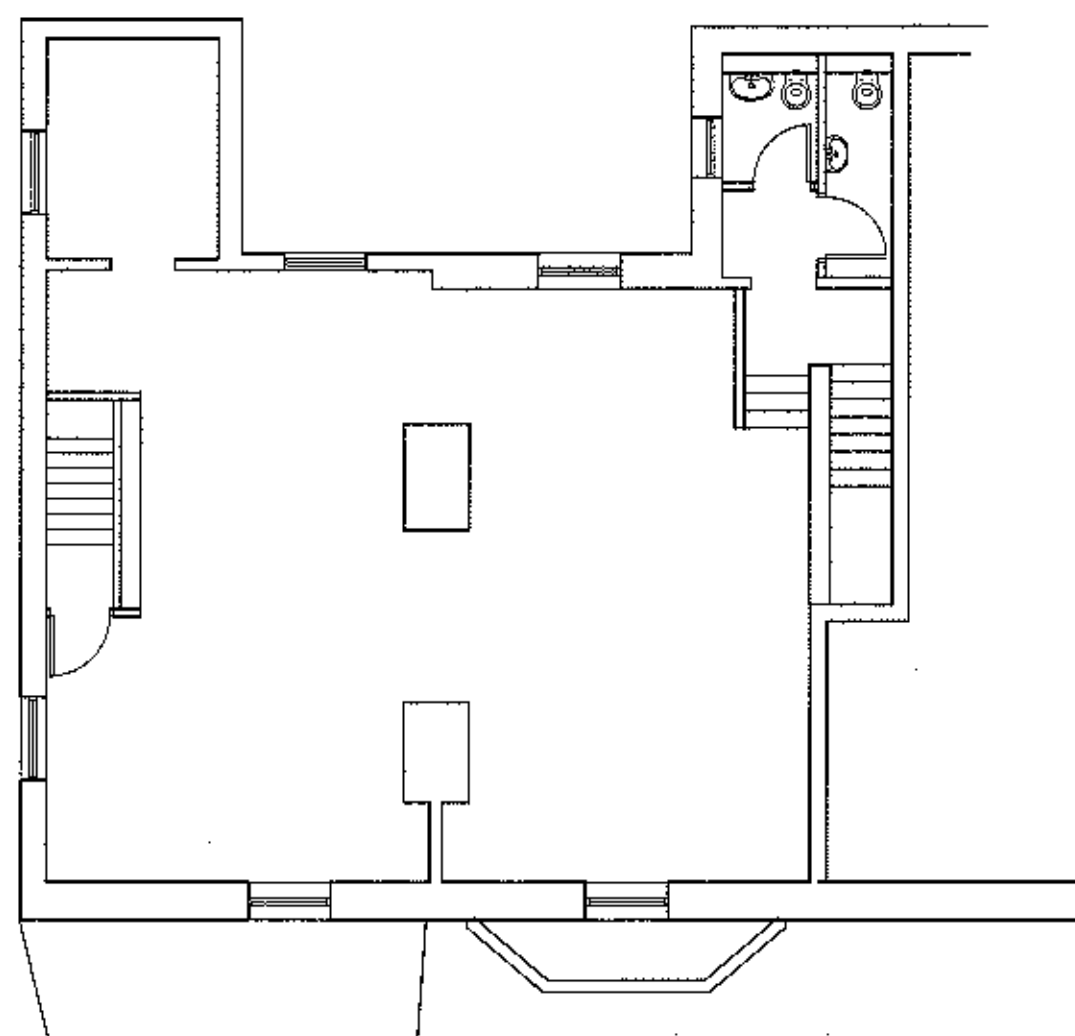

FIRST FLOOR PLAN



SOUTH WEST ELEVATION





NORTH WEST ELEVATION



NORTH EAST ELEVATION

Copyright of MRayner

NOTES

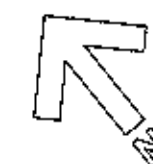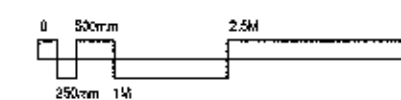

rev	sig	date

MICHAEL RAYNER
B.Arch RIBA
ARCHITECT
NEW PIGOT HOUSE, BRABINER LANE
WHITTINGHAM, PRESTON PR3 2JD
t:07957 870108 e:mike@rrayner.co.uk

320120577P

project
44-46 BERRY LANE
LONGRIDGE

drawing
EXISTING PLANS
+ ELEVATIONS

scale	date	drawn
1:100 @ A2	05/12	mr

number	rev
108	01 A