



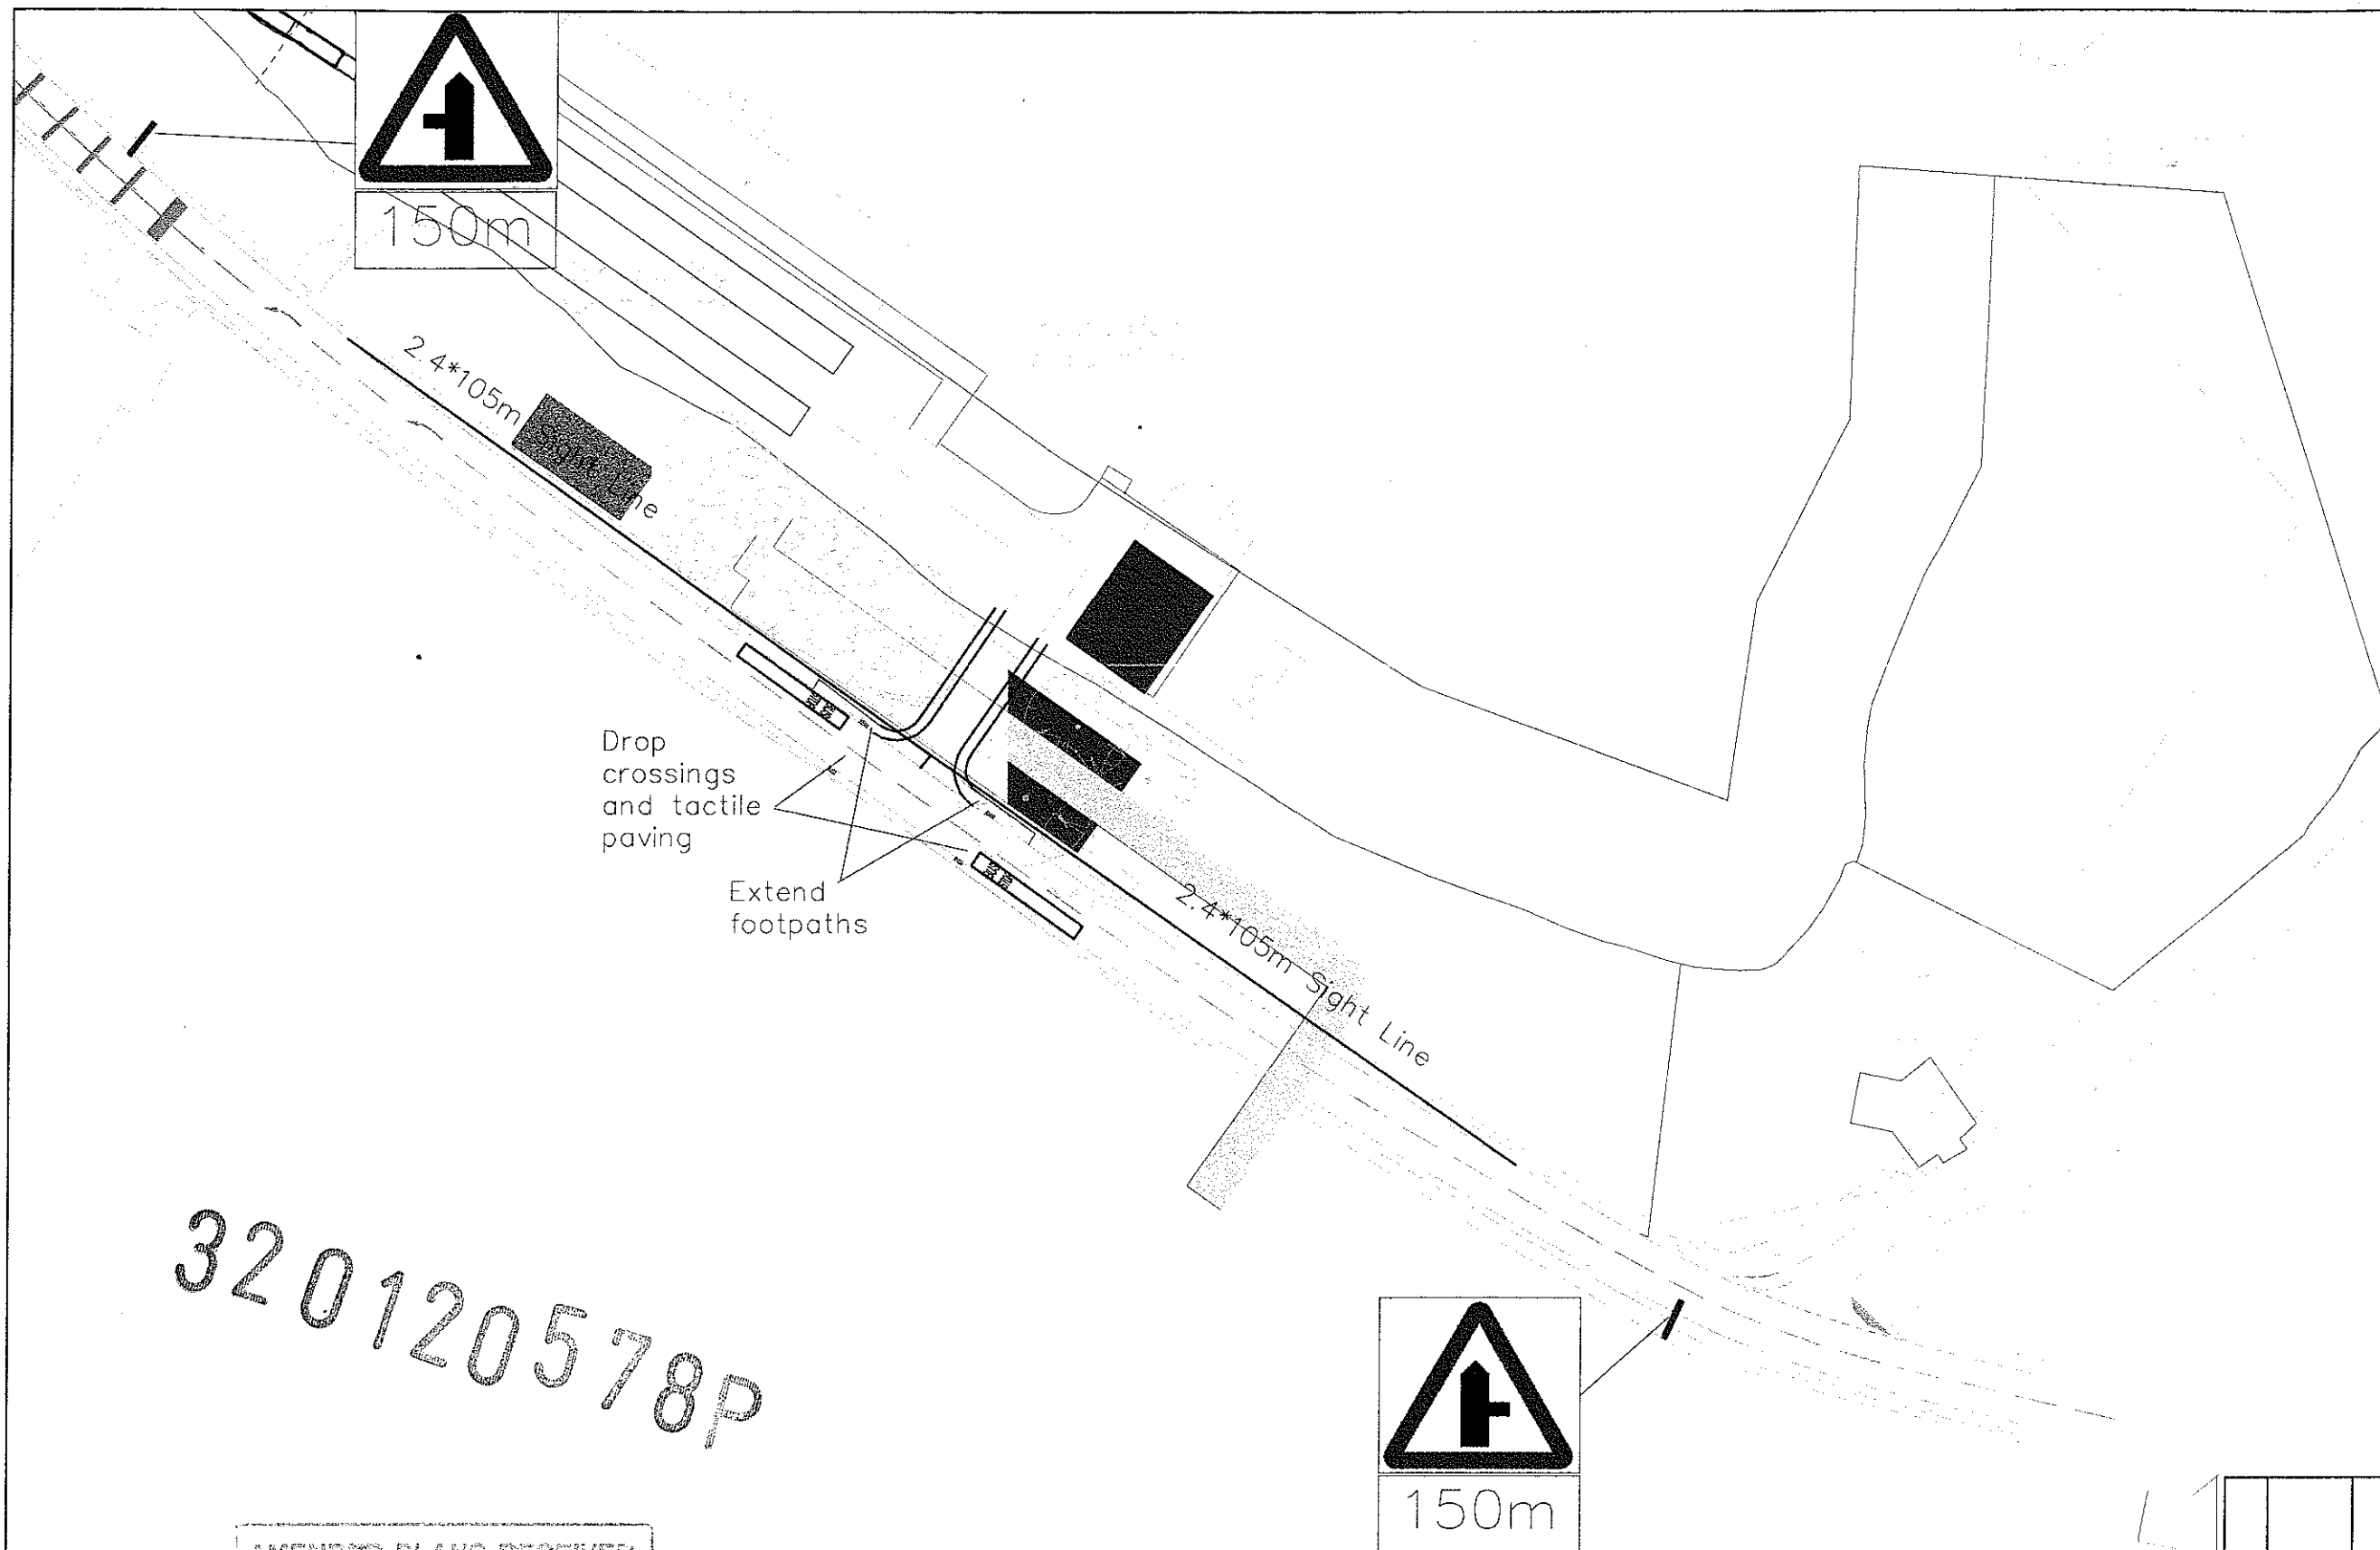

320120578P

AMENDED PLANS RECEIVED
DATE 19/10/12

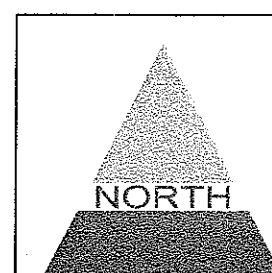

Client		Drawn	Checked	Approved	REV	DATE	AMENDMENTS	DRAWN	CHK	APP
Ribble Valley Leisure Ltd		AJC	AD	AD	Development & Transport Planning Consultancy Unit 3 Phillips Road					
Project	Devil's Elbow Outdoor Adventure Centre	Scale	A3 Plot 1:1000	Date	10/6/2012					
Title	External Layout	Drawing No.	J098/Extlay/Fig 3		Rev	Weir Bacup Lancashire OL13 8RH				
Purpose of Issue		File Name			 Mobile: 07521 560109 Email: info@dtpc.co.uk					
☐ For Information ☒ Preliminary		X								

