



HIF/SP

320120579P

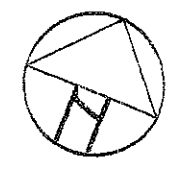

Huggan Ing Cottage

Huckle Ing Farm

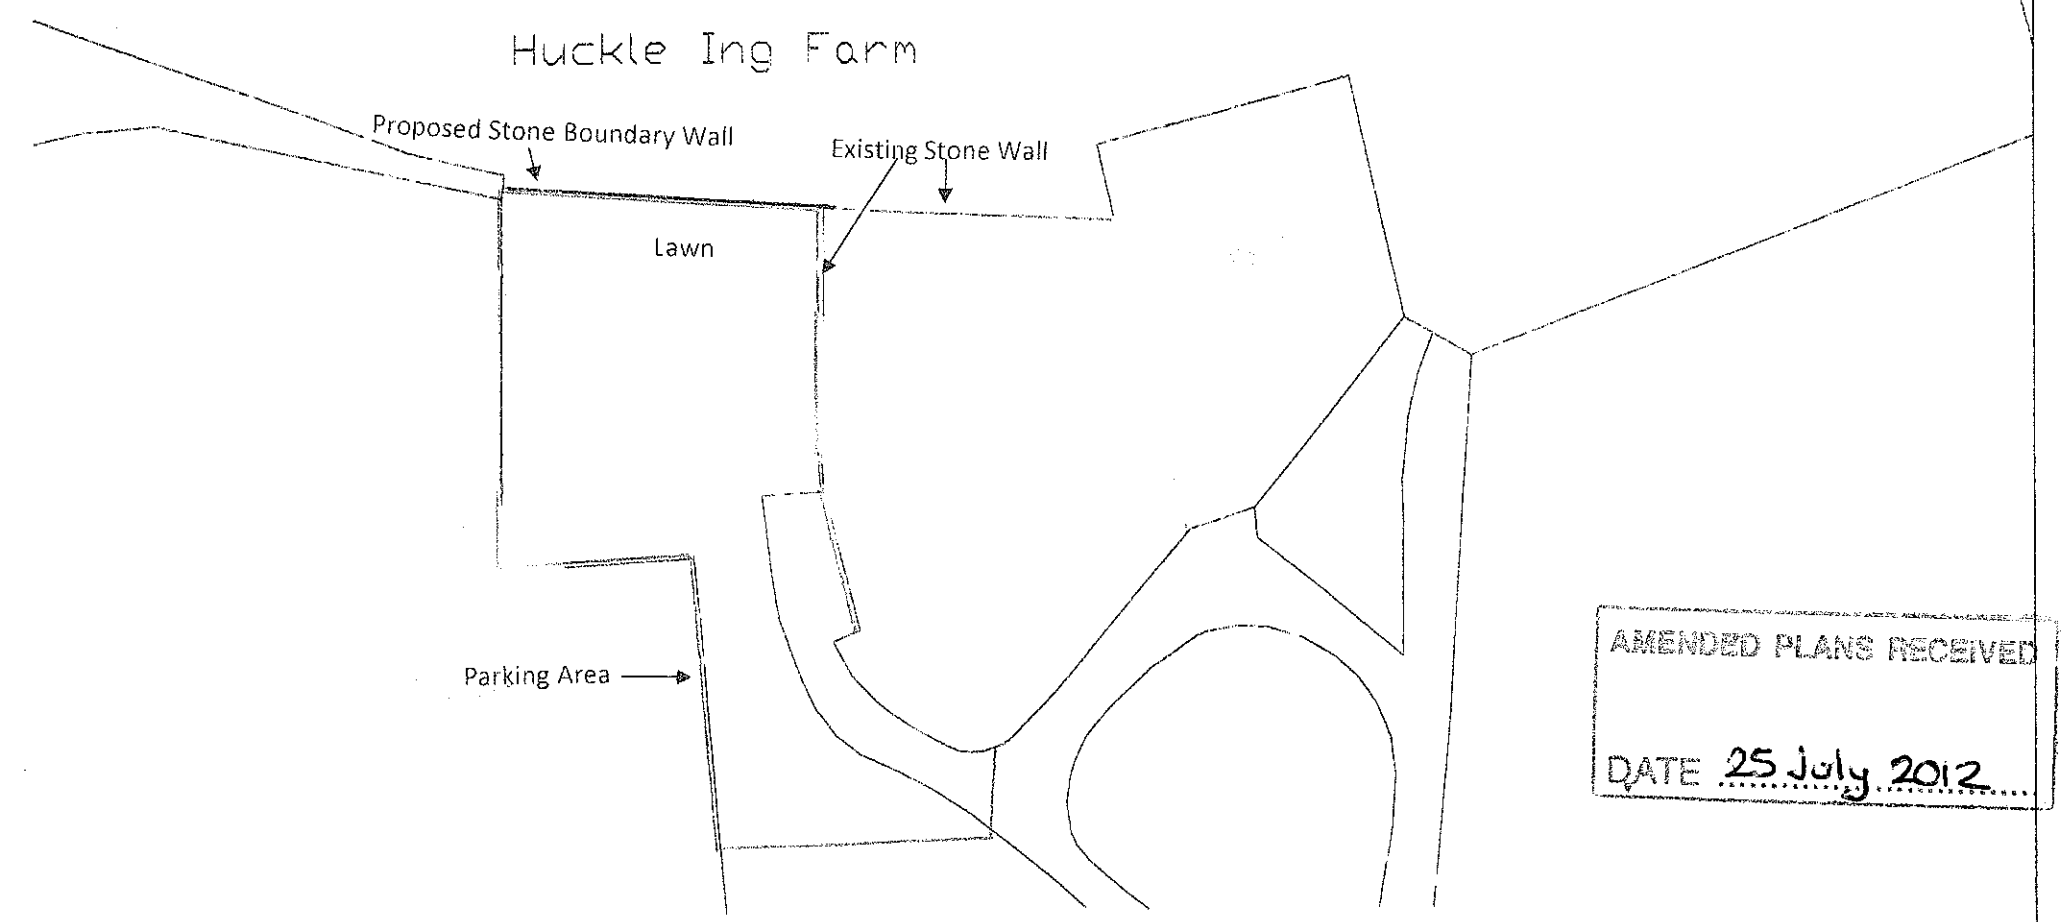

AMENDED PLANS RECEIVED
DATE 25 July 2012

Site Layout Plan scale 1:500