
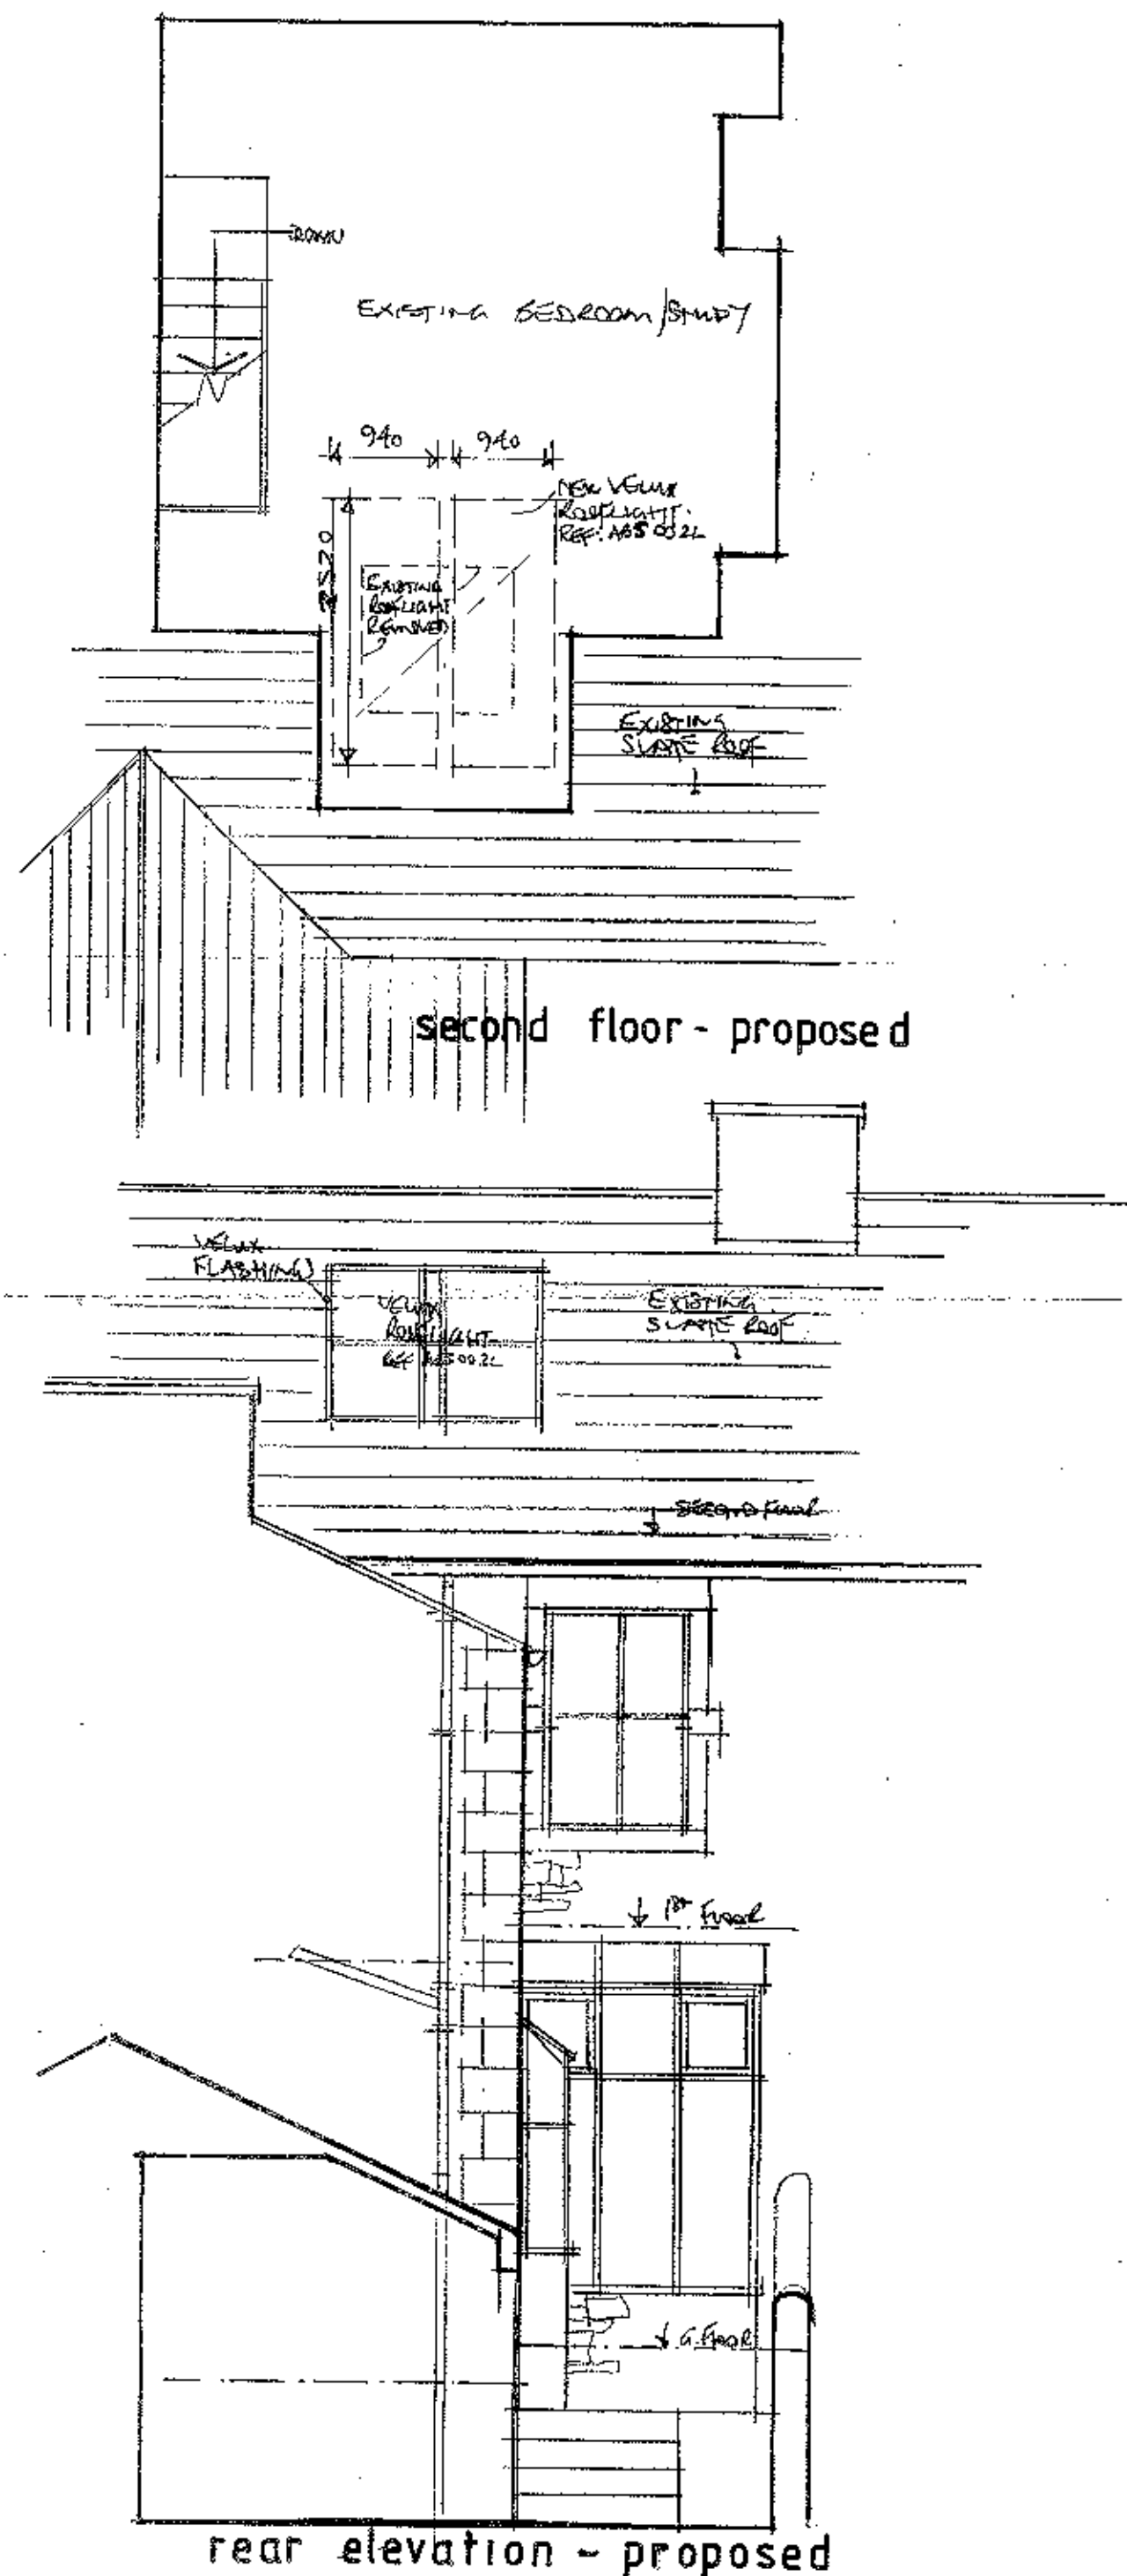


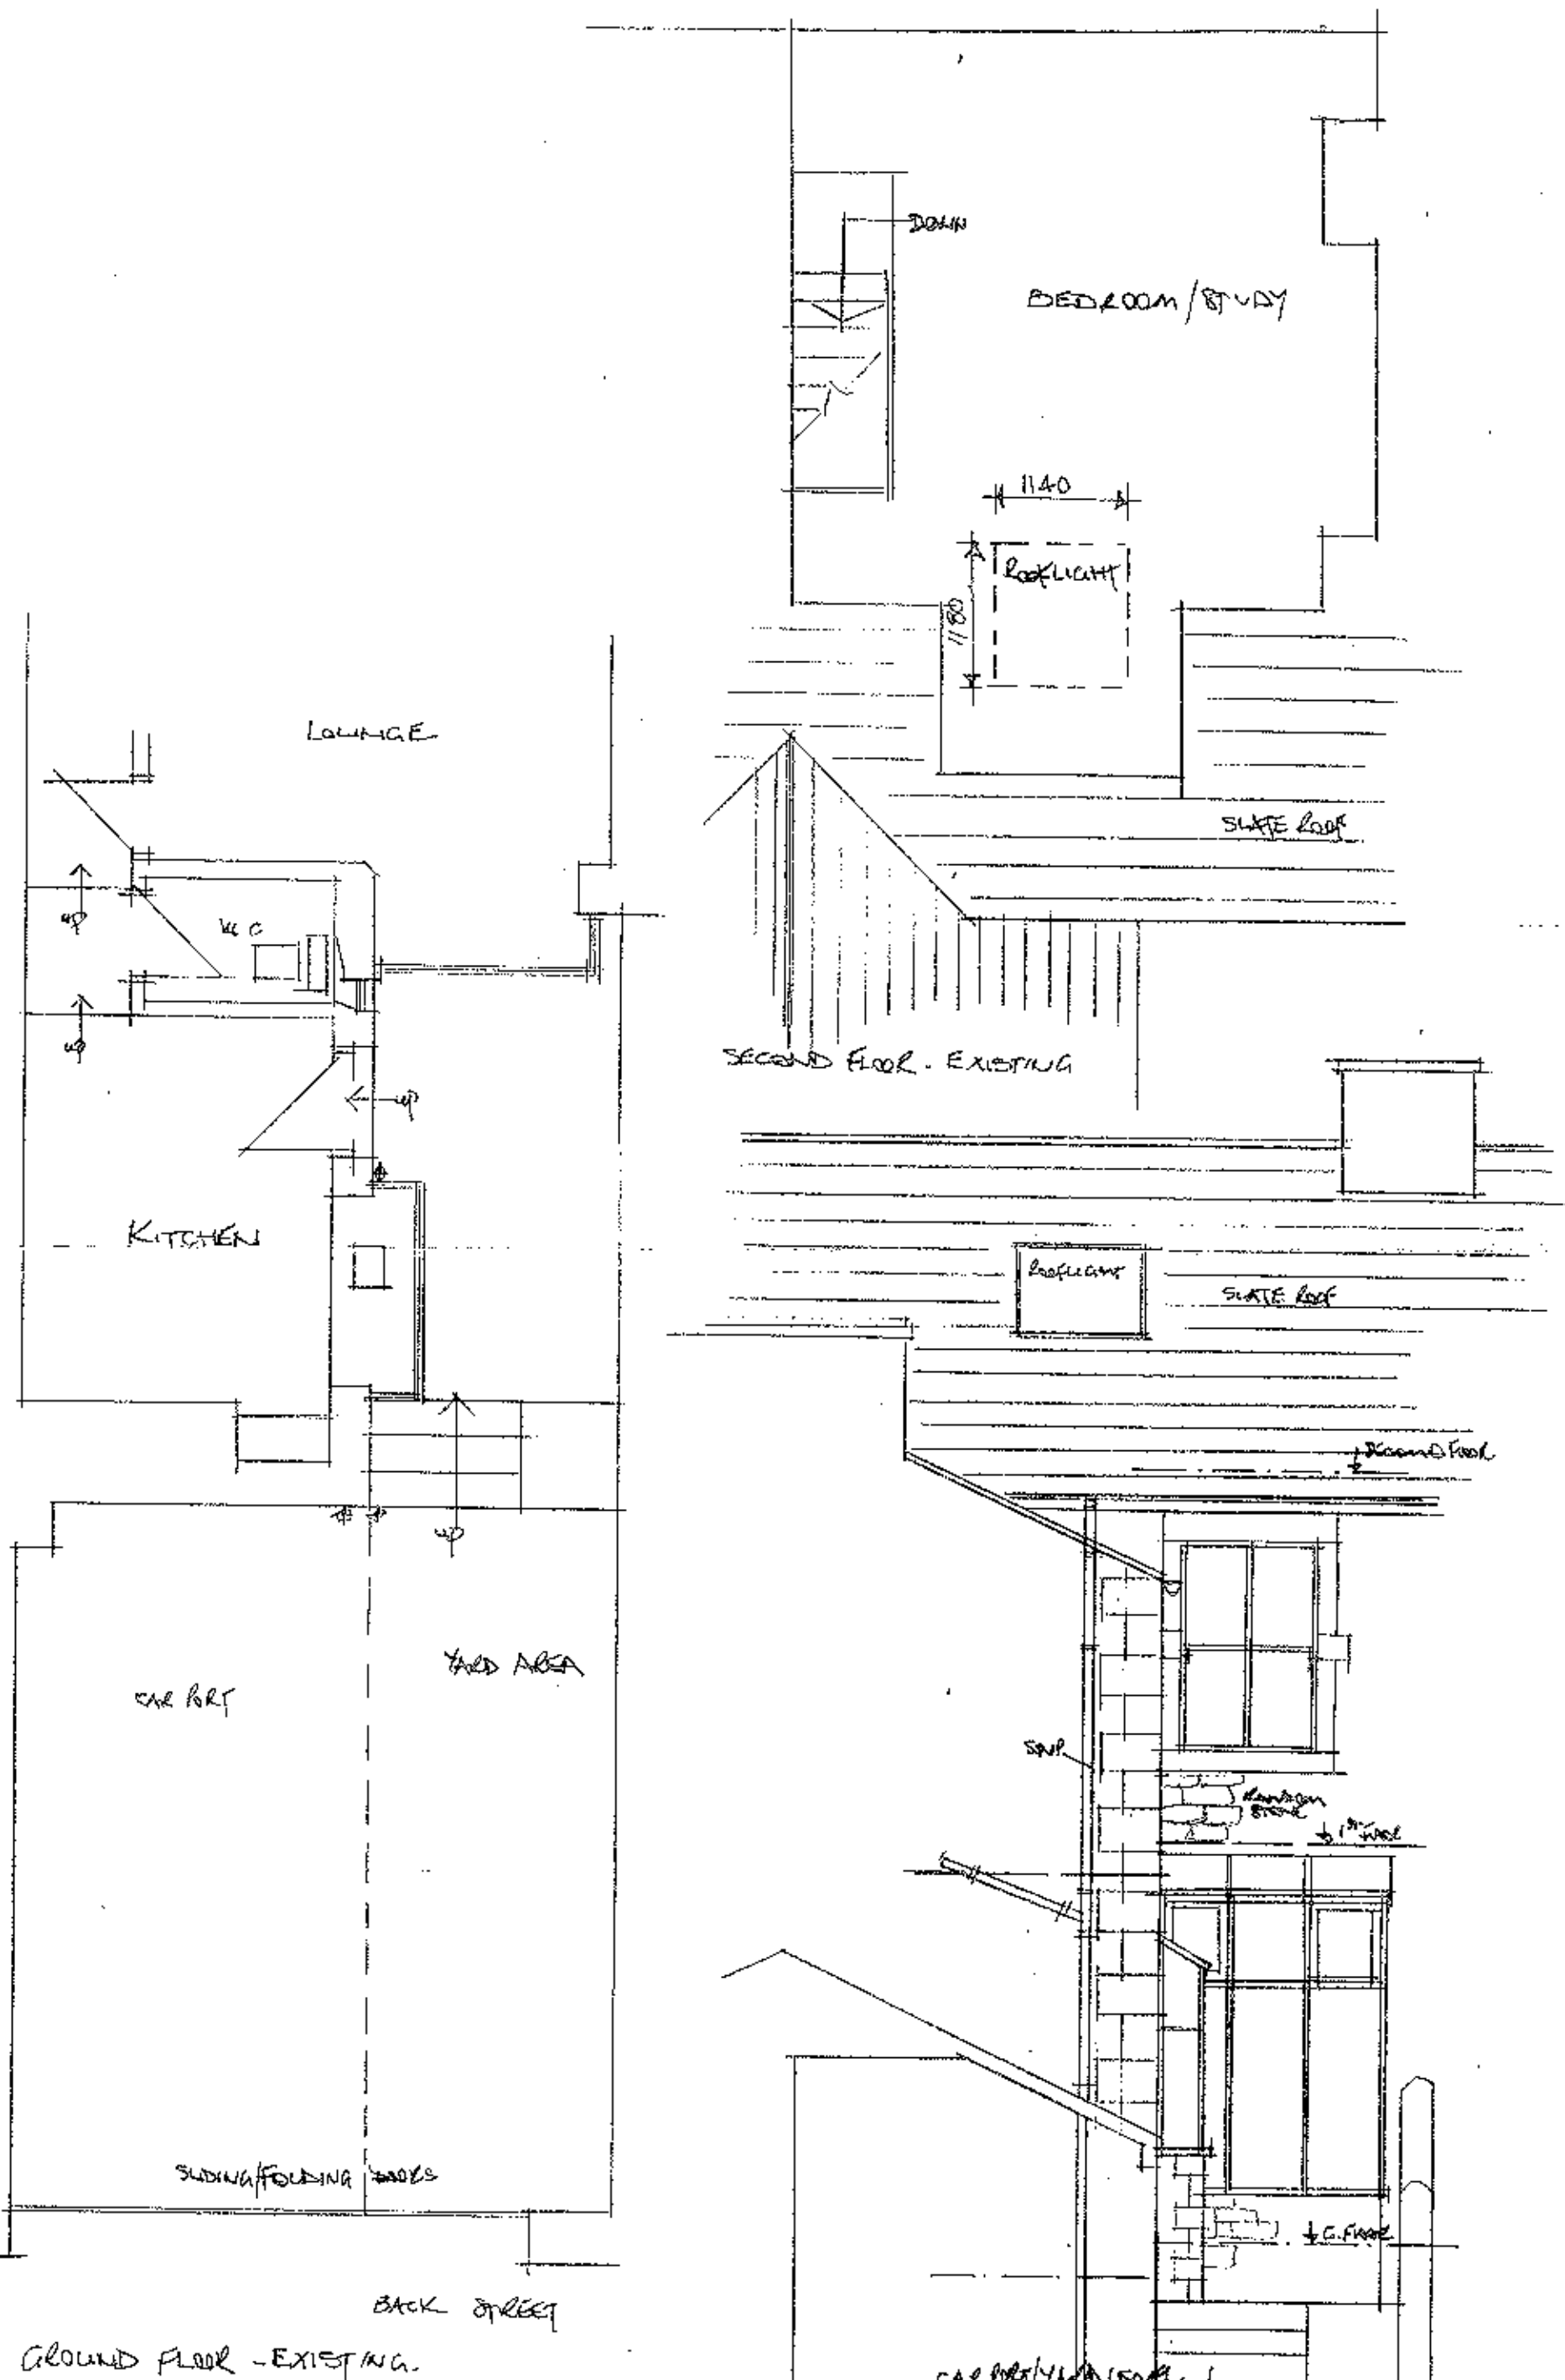

NOTES: EXISTING ROOFLIGHT TO SECOND FLOOR
BEDROOM/STUDY TO BE REMOVED
INSTALL NEW VELUX ROOFLIGHT &
FLASHINGS REF: ABS 002L

ALL WORK TO SATISFACTION OF
LOCAL AUTHORITY.

320120600P

Proposed alterations to
second floor rooflight to rear of
52 York Street
Clitheroe BB7 2DL
for Mr J. Gralak
scale 1:50