




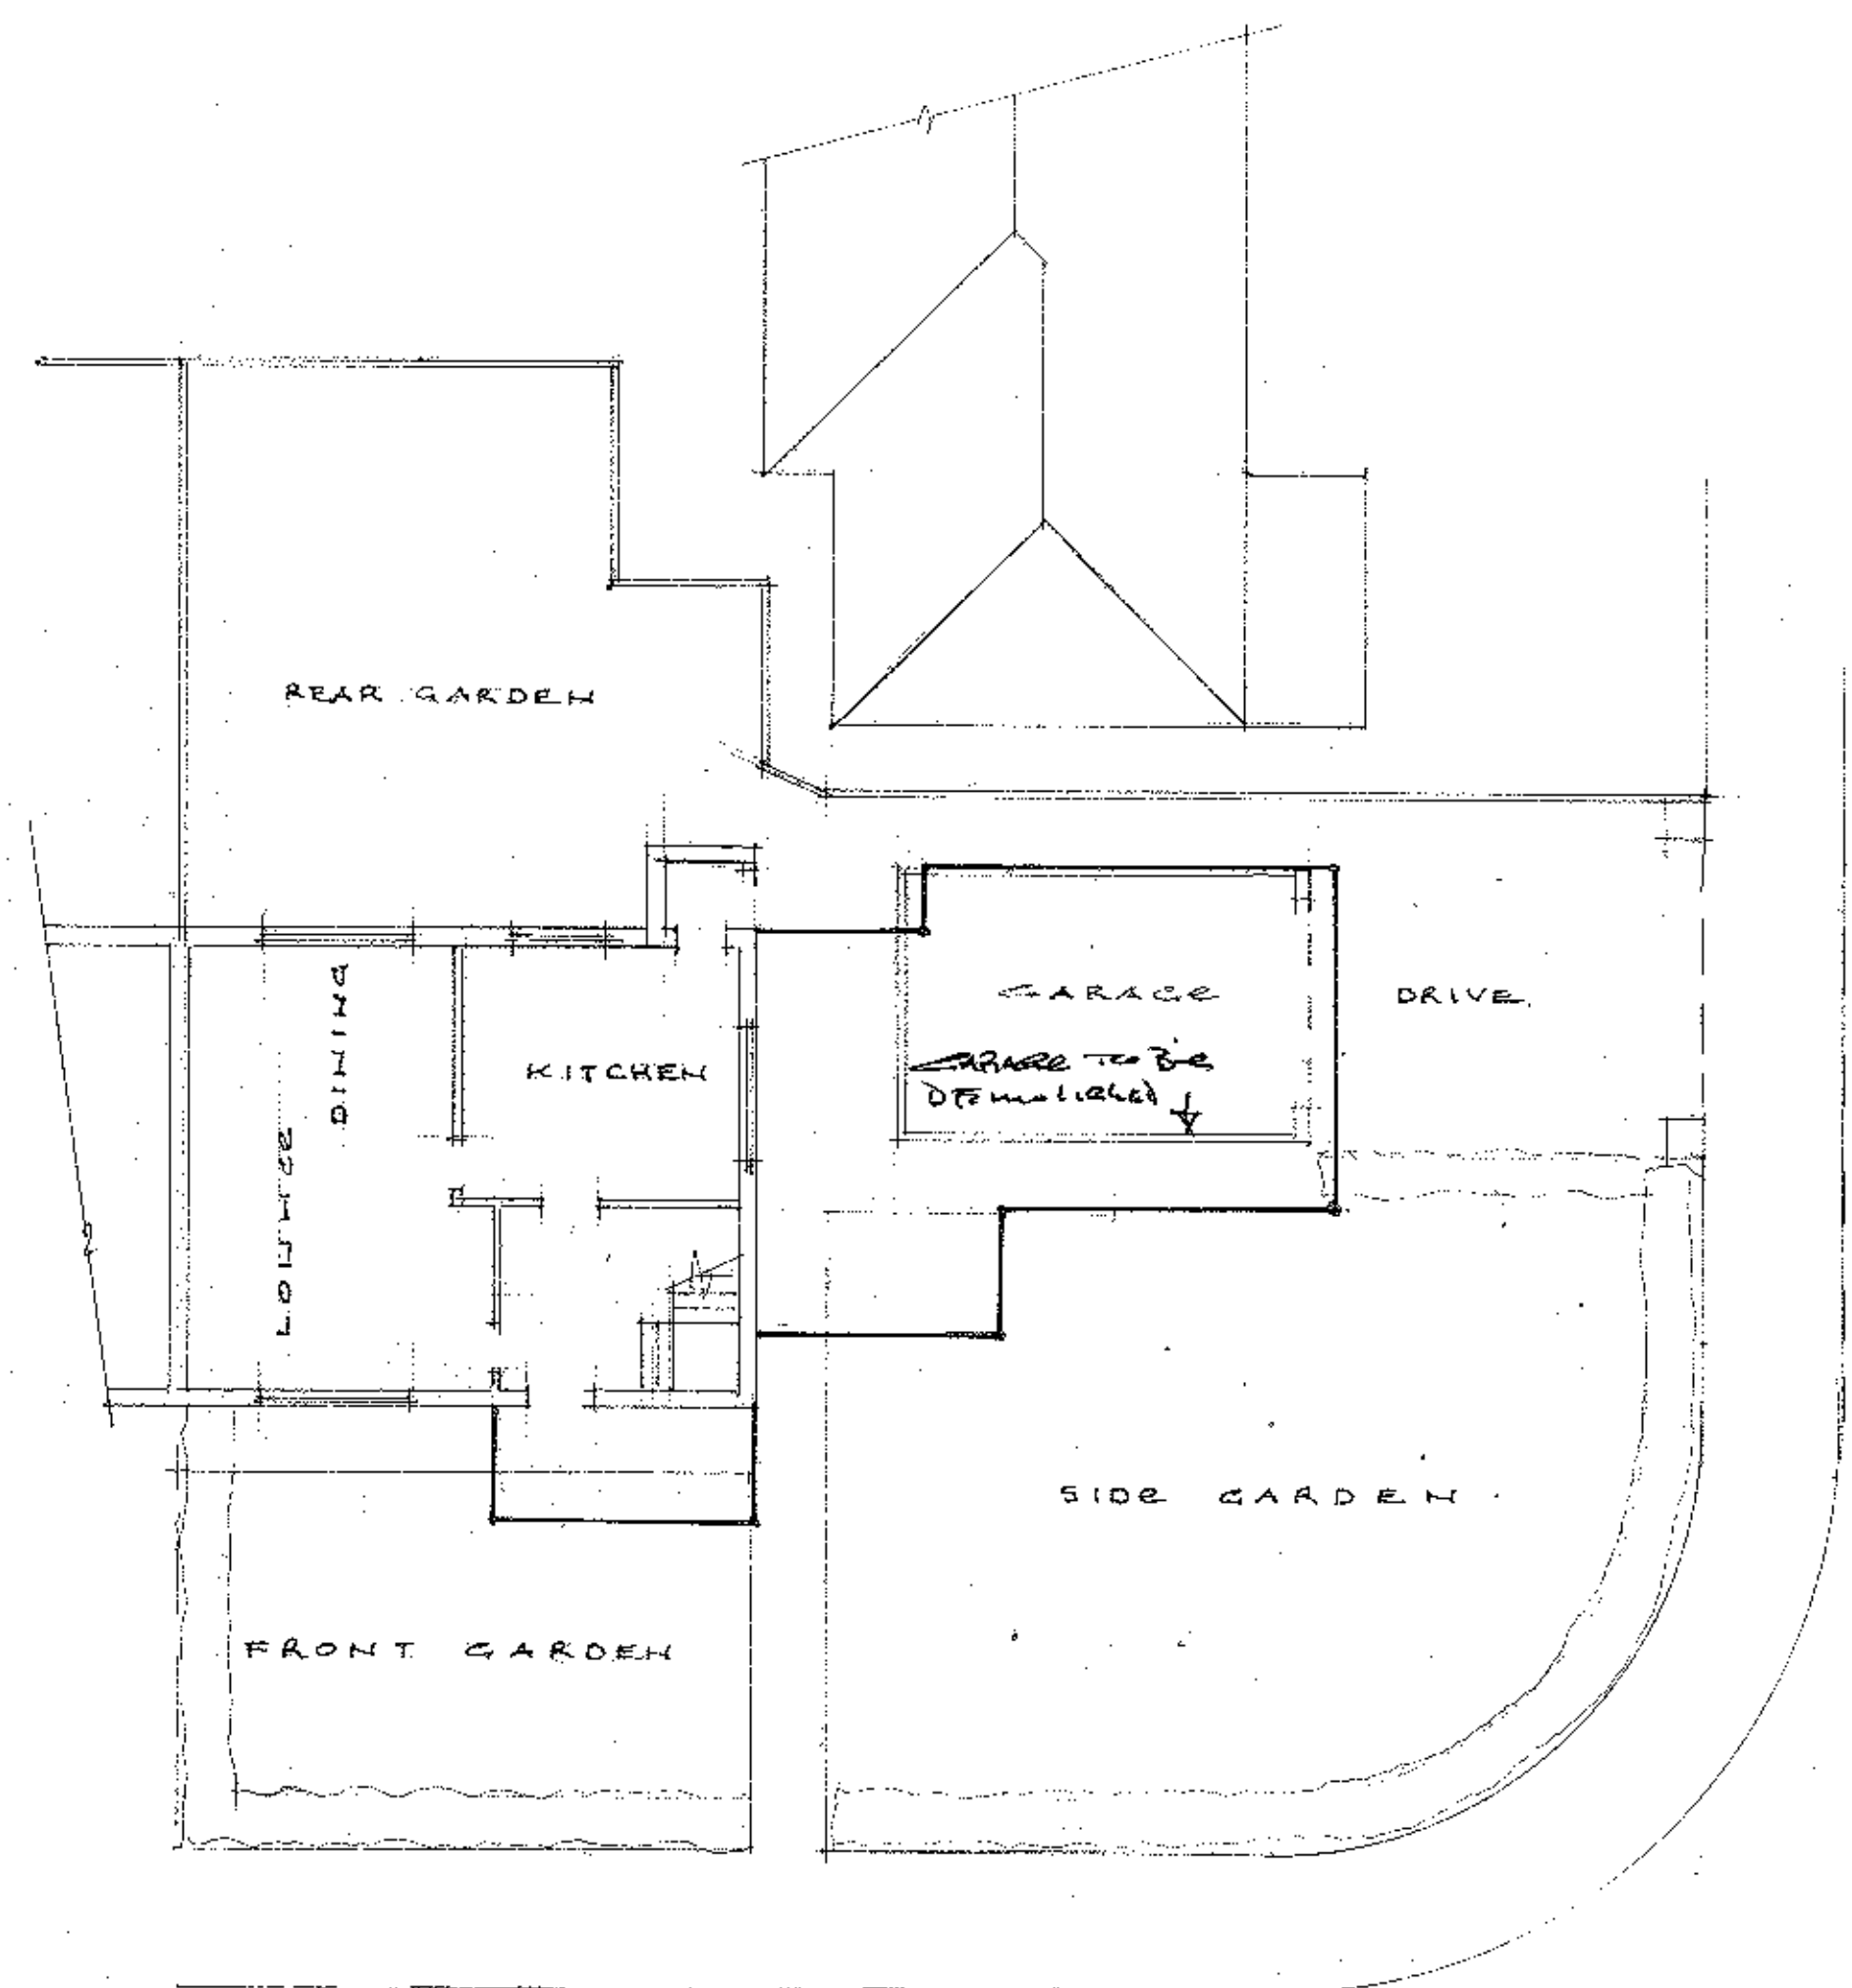


existing site layout

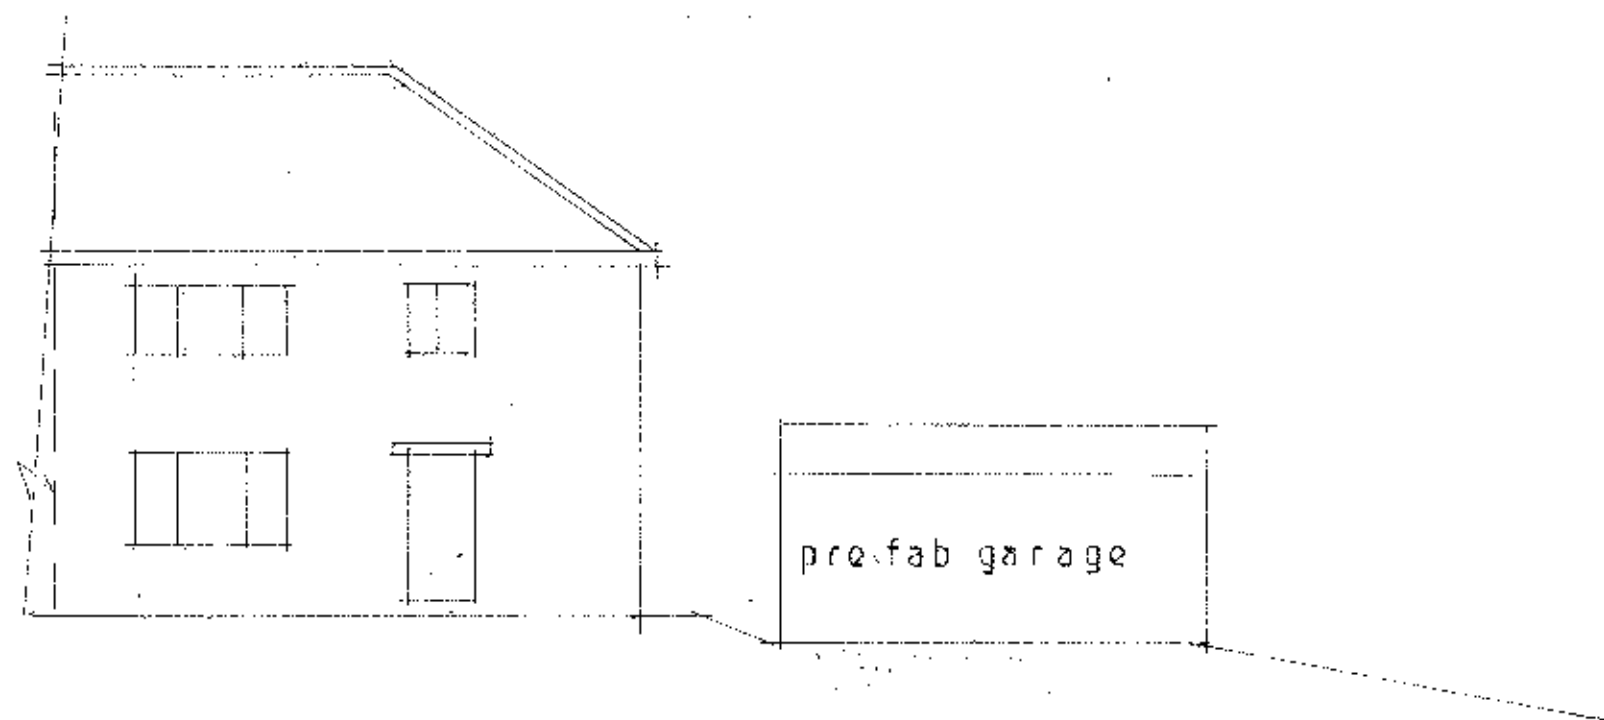


existing south east

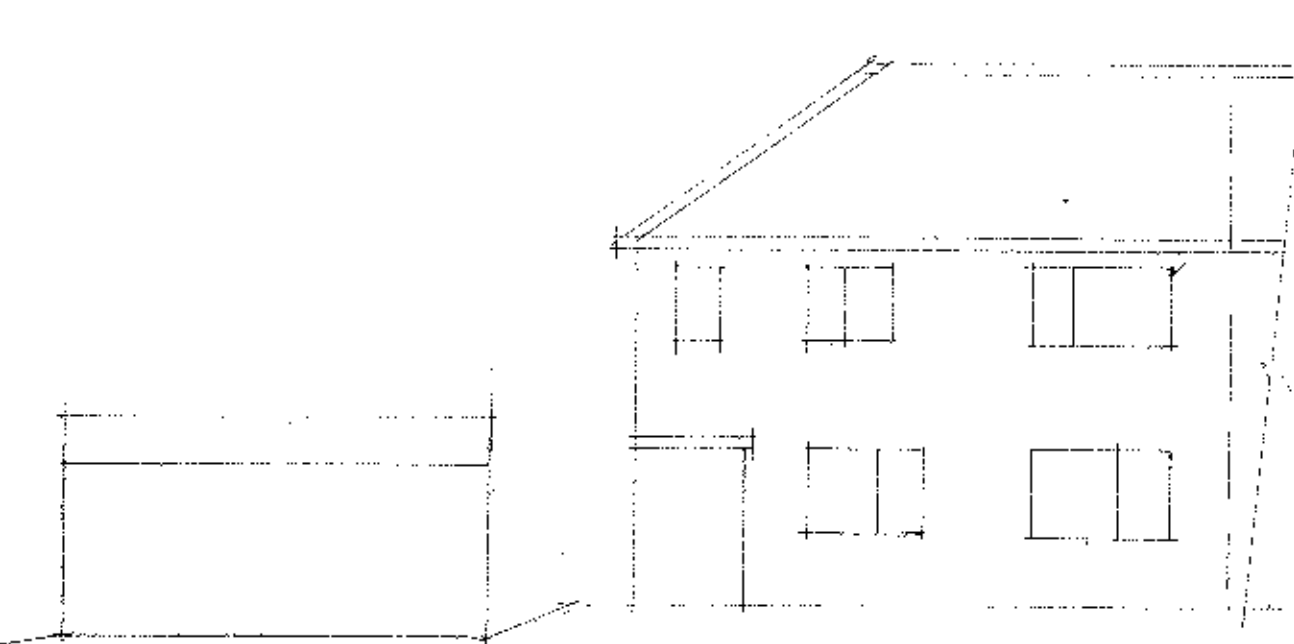

existing north west

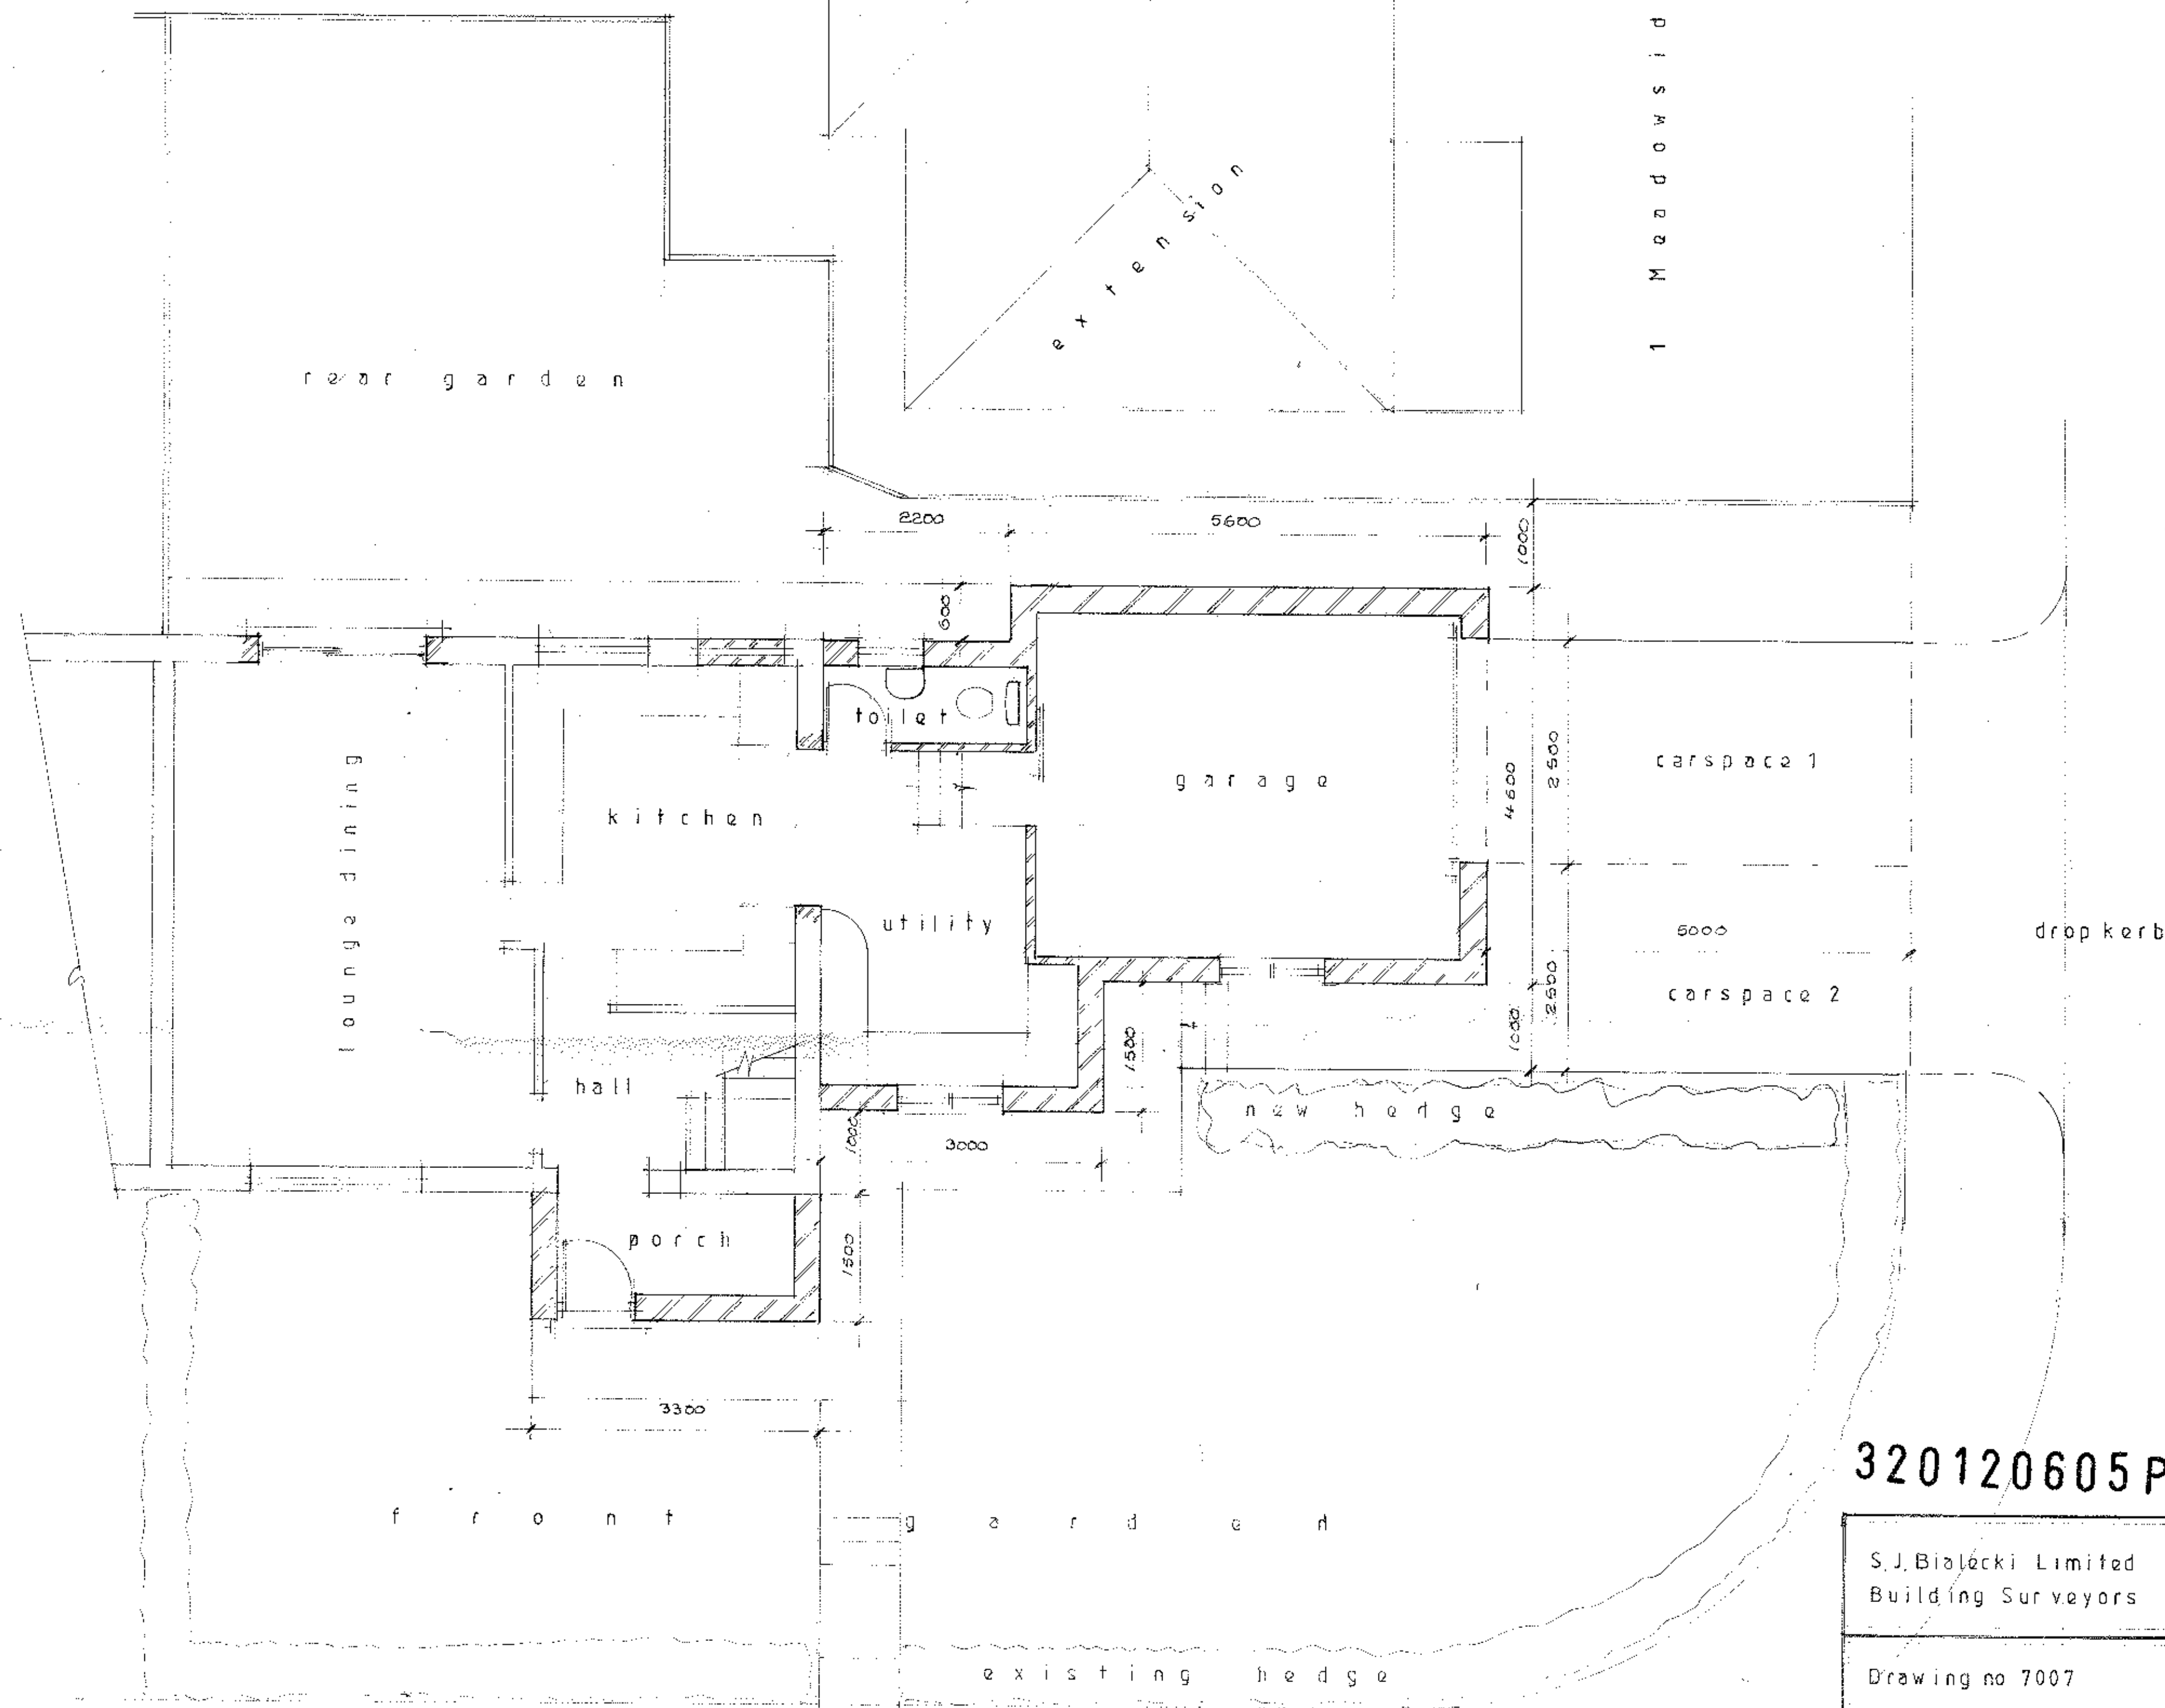

Proposed Site Layout

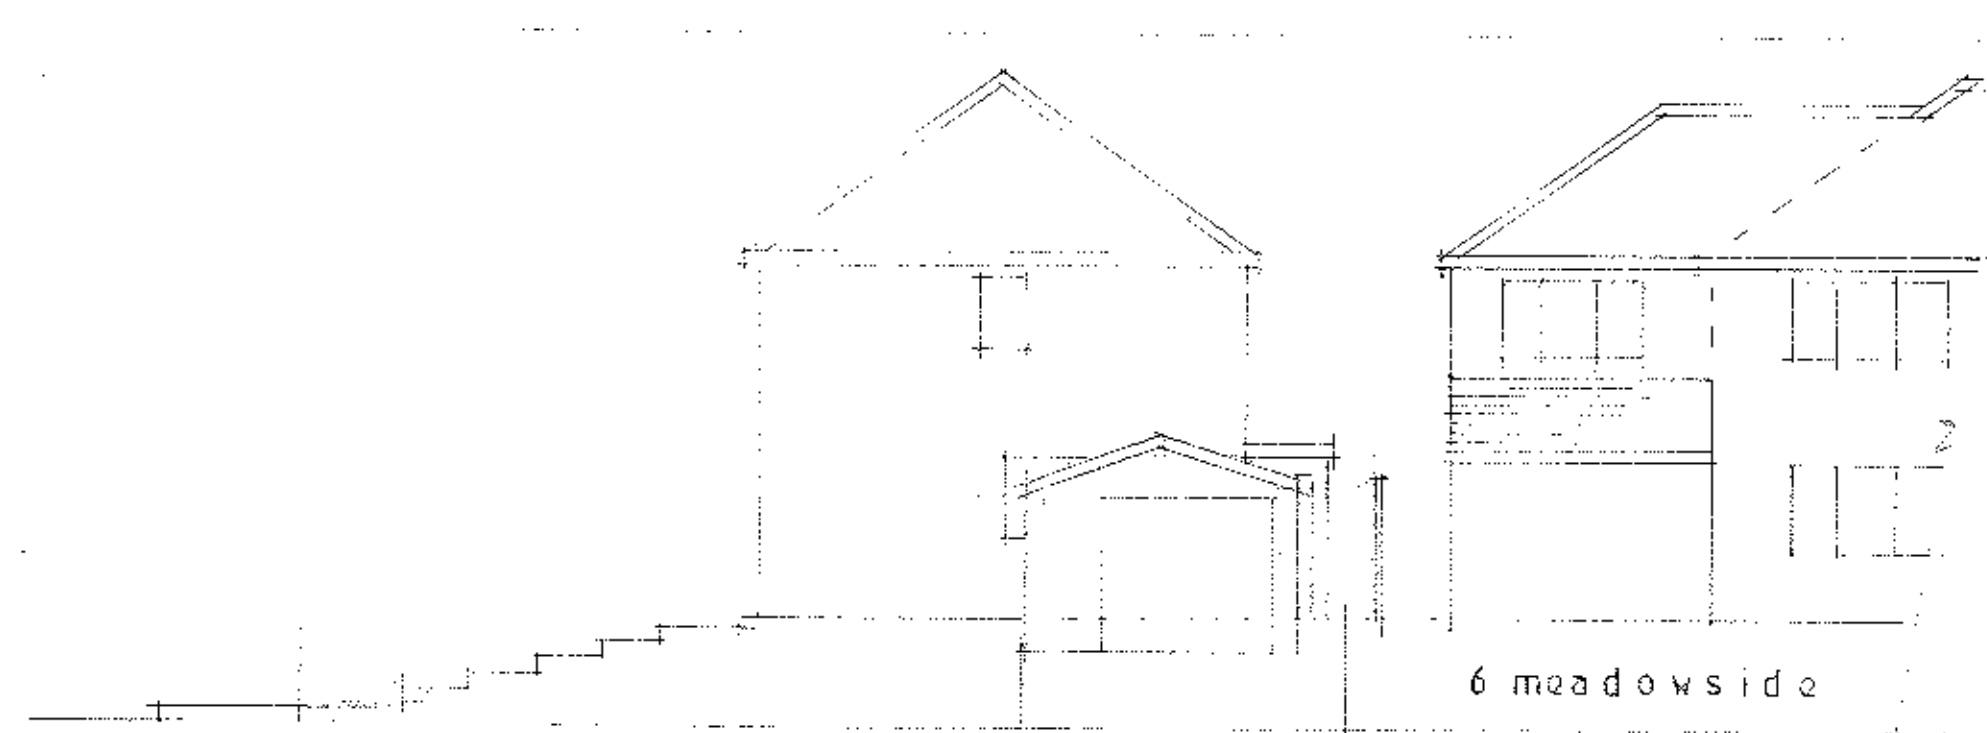

existing north east

320120605P

S.J. Bialocki Limited  
Building Surveyors

Drawing no 7007

Scale 1:100 & 1:50

Existing layouts elevations  
And proposed layout

Proposed  
Single Storey Extensions  
At  
6 Valley View  
Grindleton