


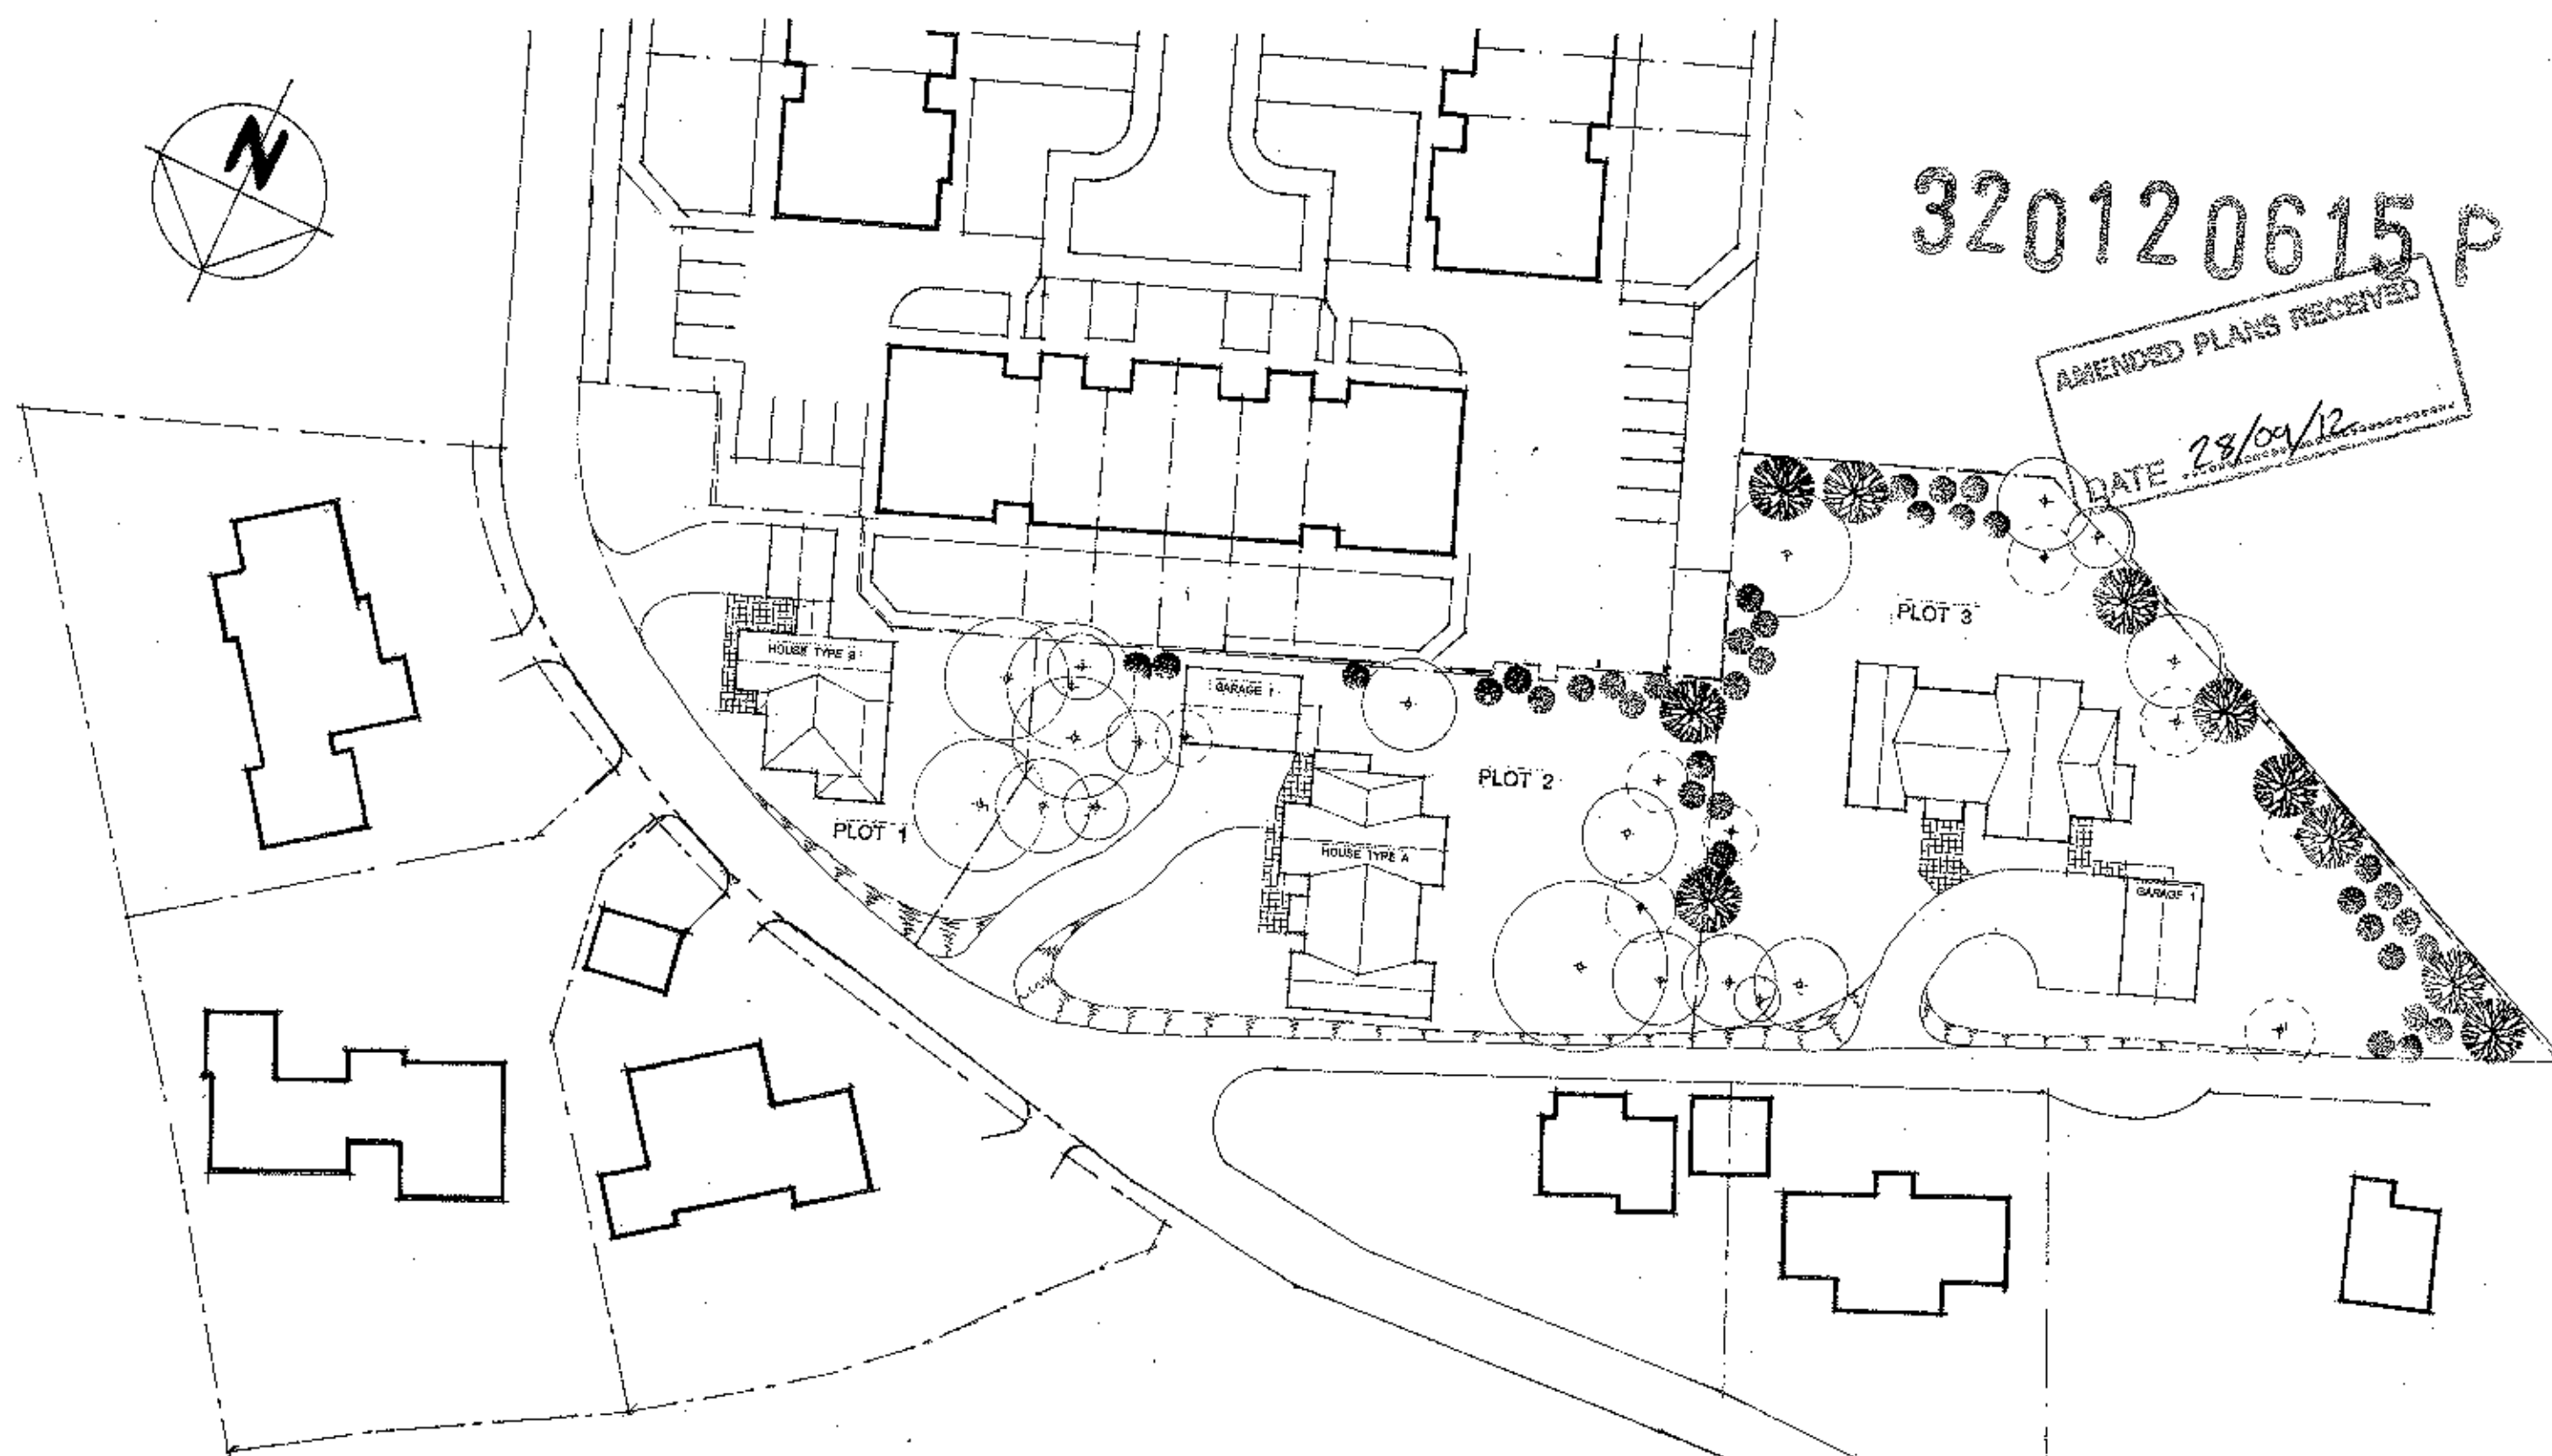

320120615 P

AMENDED PLANS RECEIVED
DATE 28/09/12



REVISION A - PLOTS 1 & 2 BUILDINGS REPOSITIONED. SEPT. 2010

BROCKHALL VILLAGE
Proposed Development - Block Plan

DRAWING No. : BVB/01/A
SCALE : 1:500 @ A3
DATE : April 2010

e&Co.
design

architecture • planning • interiors

Evans & Co. Consultant Designers Ltd.
59 Oxford Road, Altrincham, Cheshire, WA14 2ED
Tel: 07968 282 756