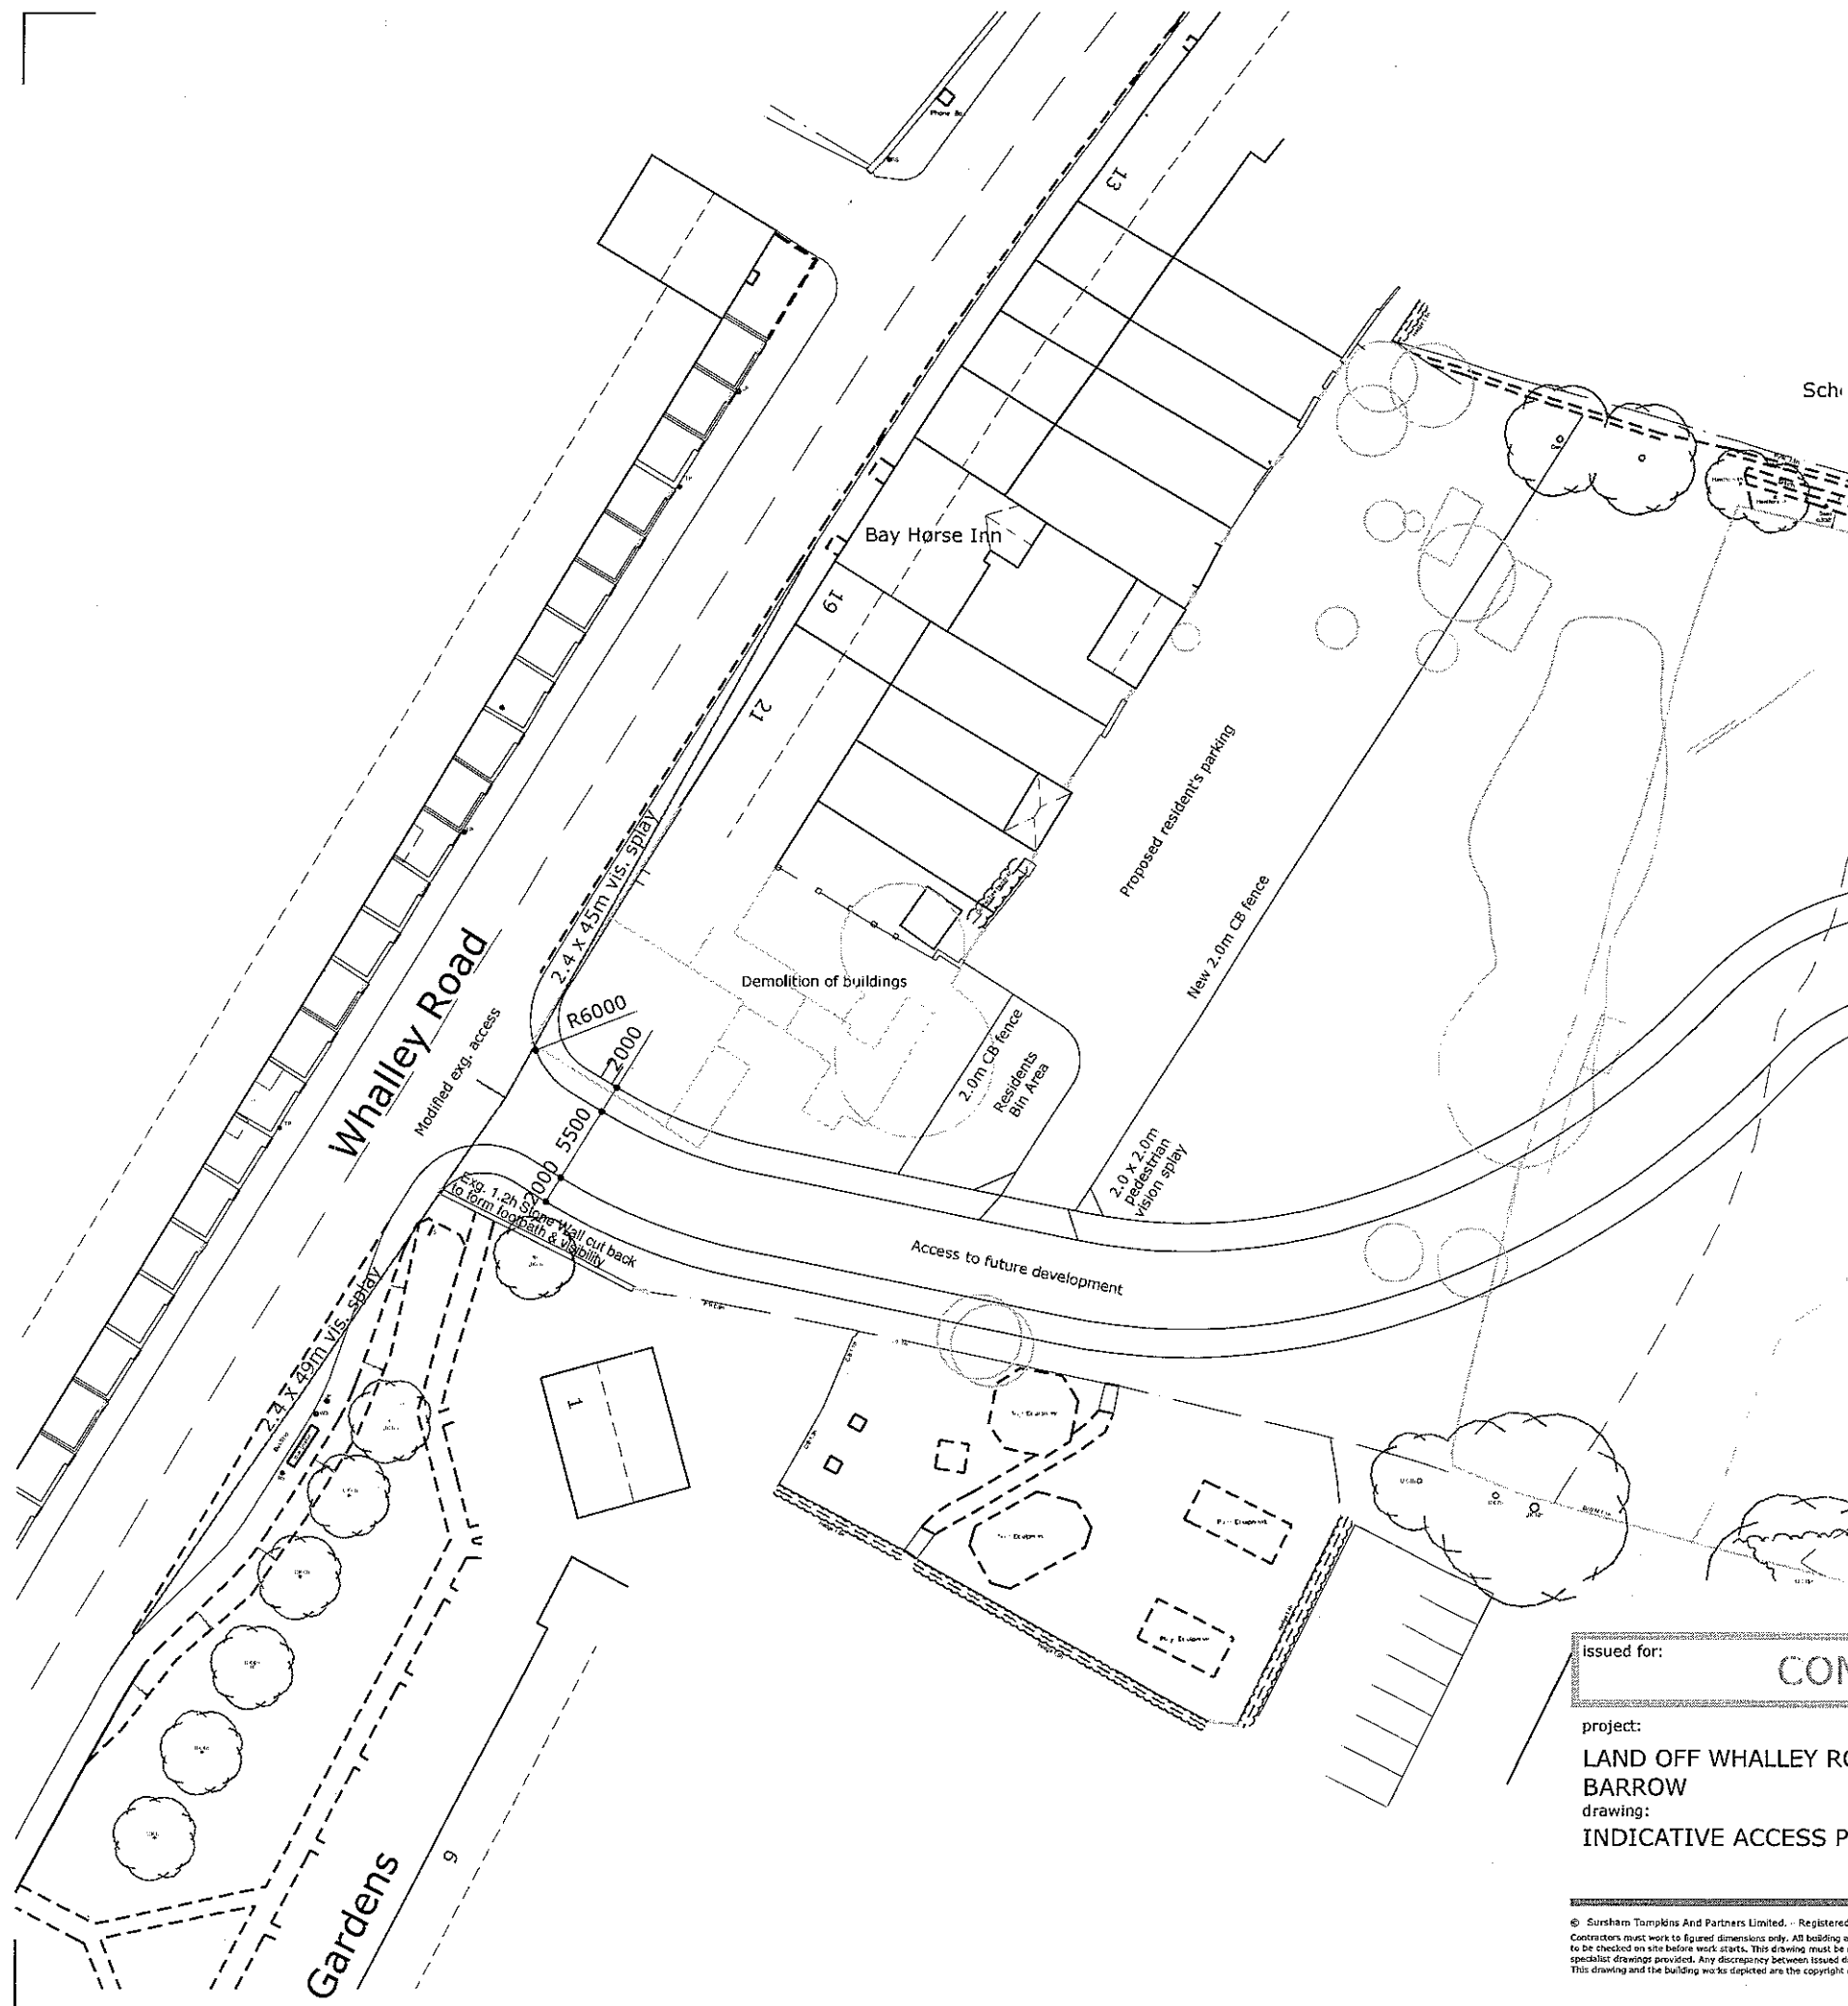


320120623P

AMENDED PLANS RECEIVED

DATE 20 July 2012

Rev E	19/07/12	Client comments incorporated	DRB
Rev D	03/07/12	Boundary & vision splays added, layout adjusted	DRB
Rev C	03/07/12	Plot footprints added & road extended	DRB
Rev B	21/06/12	Annotation amended	SA
Rev A	16/05/12	Titleblock updated	SA

on behalf of: caldecotte CC

Issued for: COMMENT

project: LAND OFF WHALLEY ROAD, BARROW

drawing: INDICATIVE ACCESS PROPOSAL

project number: 5251

drawing number: 05

revision: E

north:

sursham tompkins architectural services & project management

11 cottage farm 11 sywell 11 northampton 11 NN6 0BJ

11 t: 01604 64 65 66 11 f: 01604 64 63 62 11 e: info@surshamtompkins.co.uk

11 w: www.surshamtompkins.co.uk

scale: 1:500 paper size: A3 drawn by: SA date: 15/05/12 checked: XX/XX/XX


© Sursham Tompkins And Partners Limited. Registered in England and Wales - Registered Number 7160332

Contractors must work to figured dimensions only. All building and site dimensions, levels and sewer invert levels at connection points, etc. to be checked on site before work starts. This drawing must be read in conjunction with, and checked against, any standard or other specialist drawings provided. Any discrepancy between issued drawings are to be reported to this practice and verified before work starts. This drawing and the building works depicted are the copyright of this practice and may not be reproduced except by written permission.

FILE LOCATION - p:\5251 king charles, clithron\02 drawings\01 feasibility\05e.dwg



5no. 2-BED @ 850sqft
 10no. 3-BED @ 1050sqft
 8no. 4-BED @ 1200sqft

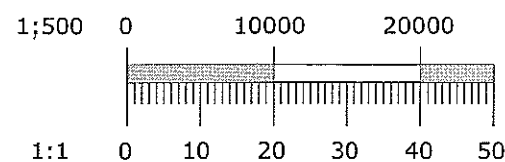

320120623P

AMENDED PLANS RECEIVED

DATE 20 July 2012

Rev A 06/07/12 Resident's parking adjusted

SA

on behalf of:

caldecotte CC

Issued for:

PLANNING

project:

LAND OFF WHALLEY ROAD,
 BARROW

drawing:

PROPOSED SITE LAYOUT

project number:

5251

drawing number:

06

north:



revision:

A

sursham tompkins
 architectural services & project management



■ cottage farm ■ sywell ■ northampton ■ NN6 0BJ
 ■ t: 01604 64 65 66 ■ f: 01604 64 63 62 ■ e: info@surshamtompkins.co.uk
 ■ w: www.surshamtompkins.co.uk

scale: 1:500 paper size: A3 GL drawn by: 19/06/12 checked: XX/XX/XX date:

© Sursham Tompkins And Partners Limited. - Registered in England and Wales - Registered Number 7160932
 Contractors must work to figured dimensions only. All building and site dimensions, levels and sewer levels of connection points are to be checked on site before work starts. This drawing must be read in conjunction with, and checked against, any structural or other specialist drawings provided. Any discrepancy between issued drawings are to be reported to this practice and verified before work starts. This drawing and the building works depicted are the copyright of this practice and may not be reproduced except by written permission.

FILE LOCATION - p:\5251 king charles, cliborne\02 drawings\02 planning\06a.dwg