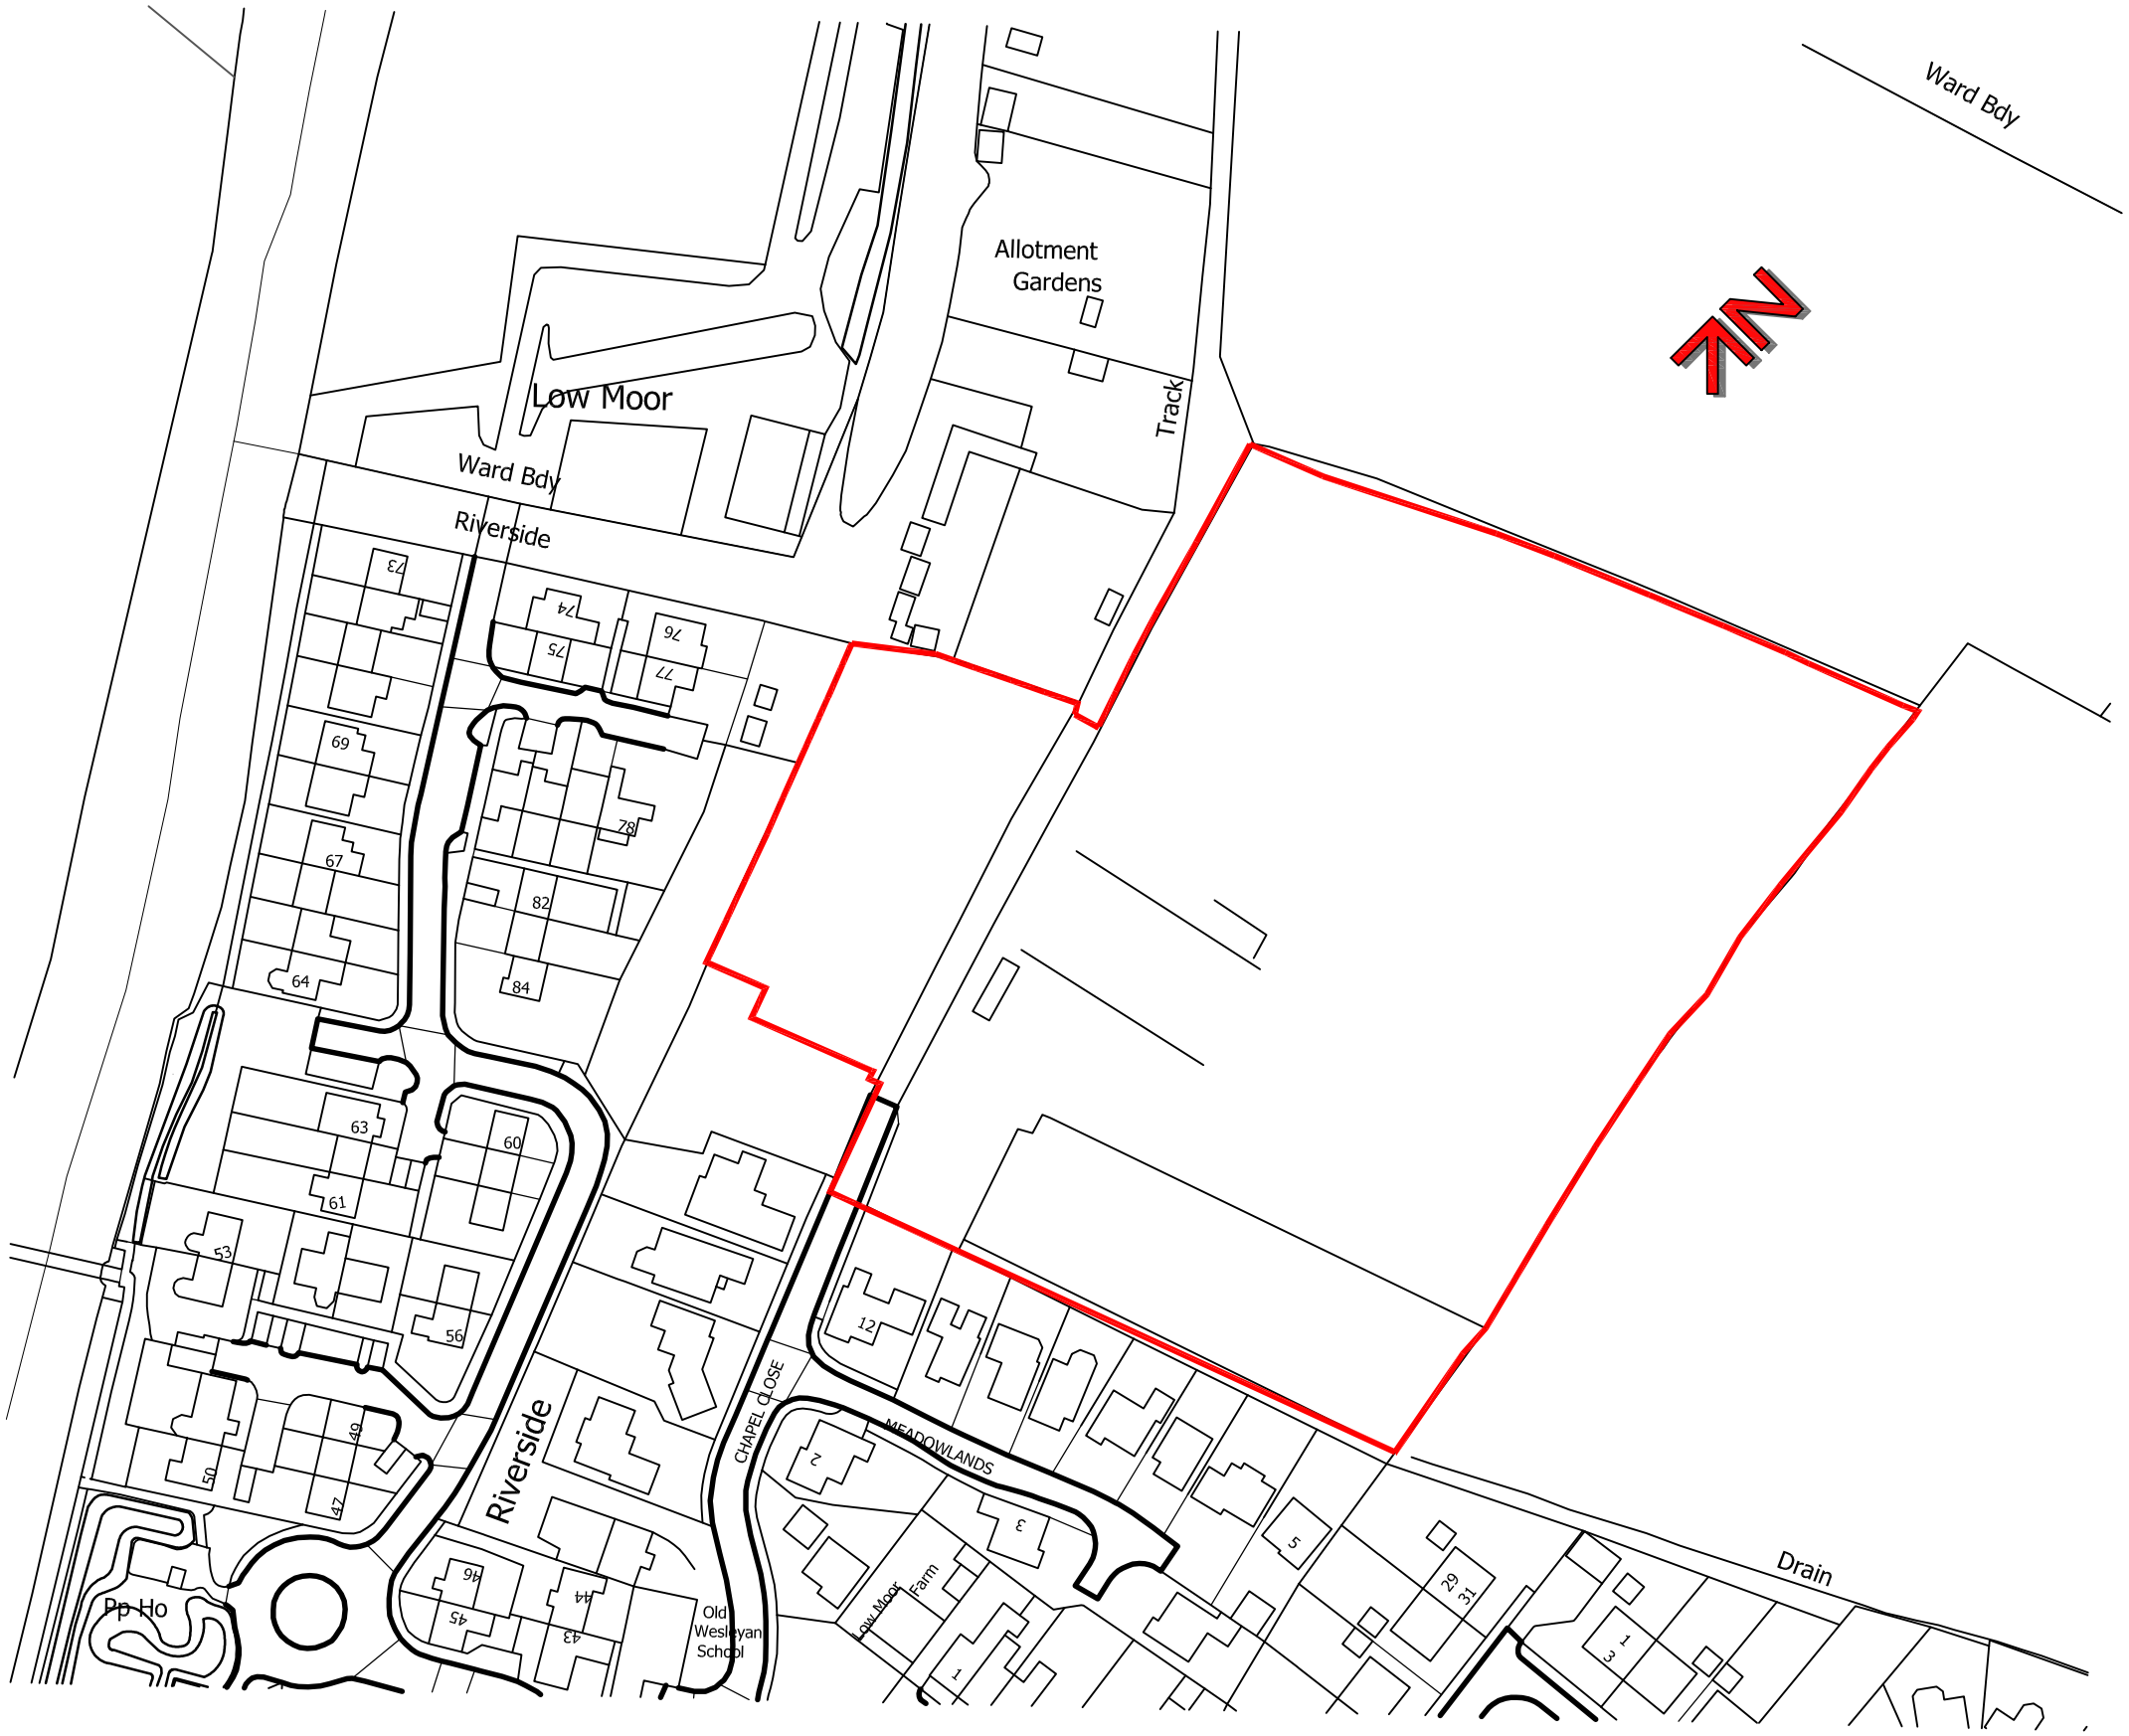


| REV | DATE | DRAWN | DESCRIPTION | ARCH CHECK | ENG CHECK |
|---|---|---|---|---|---|
| | | | | | |

PROJECT: CHAPEL CLOSE
LOW MOOR, CLITHEROE

TITLE: LOCATION PLAN


**Taylor Wimpey Manchester**
1 Lumsdale Road
Stretford
Manchester
M32 0UT
T 0161 864 8973
F 0161 864 8969
DX 709950 Salford 10
www.taylorwimpey.com


Taylor Wimpey

| DRN BY | SCALE | LAND CODE | DRAWING NUMBER | REV |
|---|---|---|---|---|
| PT | | | 01-01 | 0 |
| DATE 17.02.12 | 1:1250 | | | |