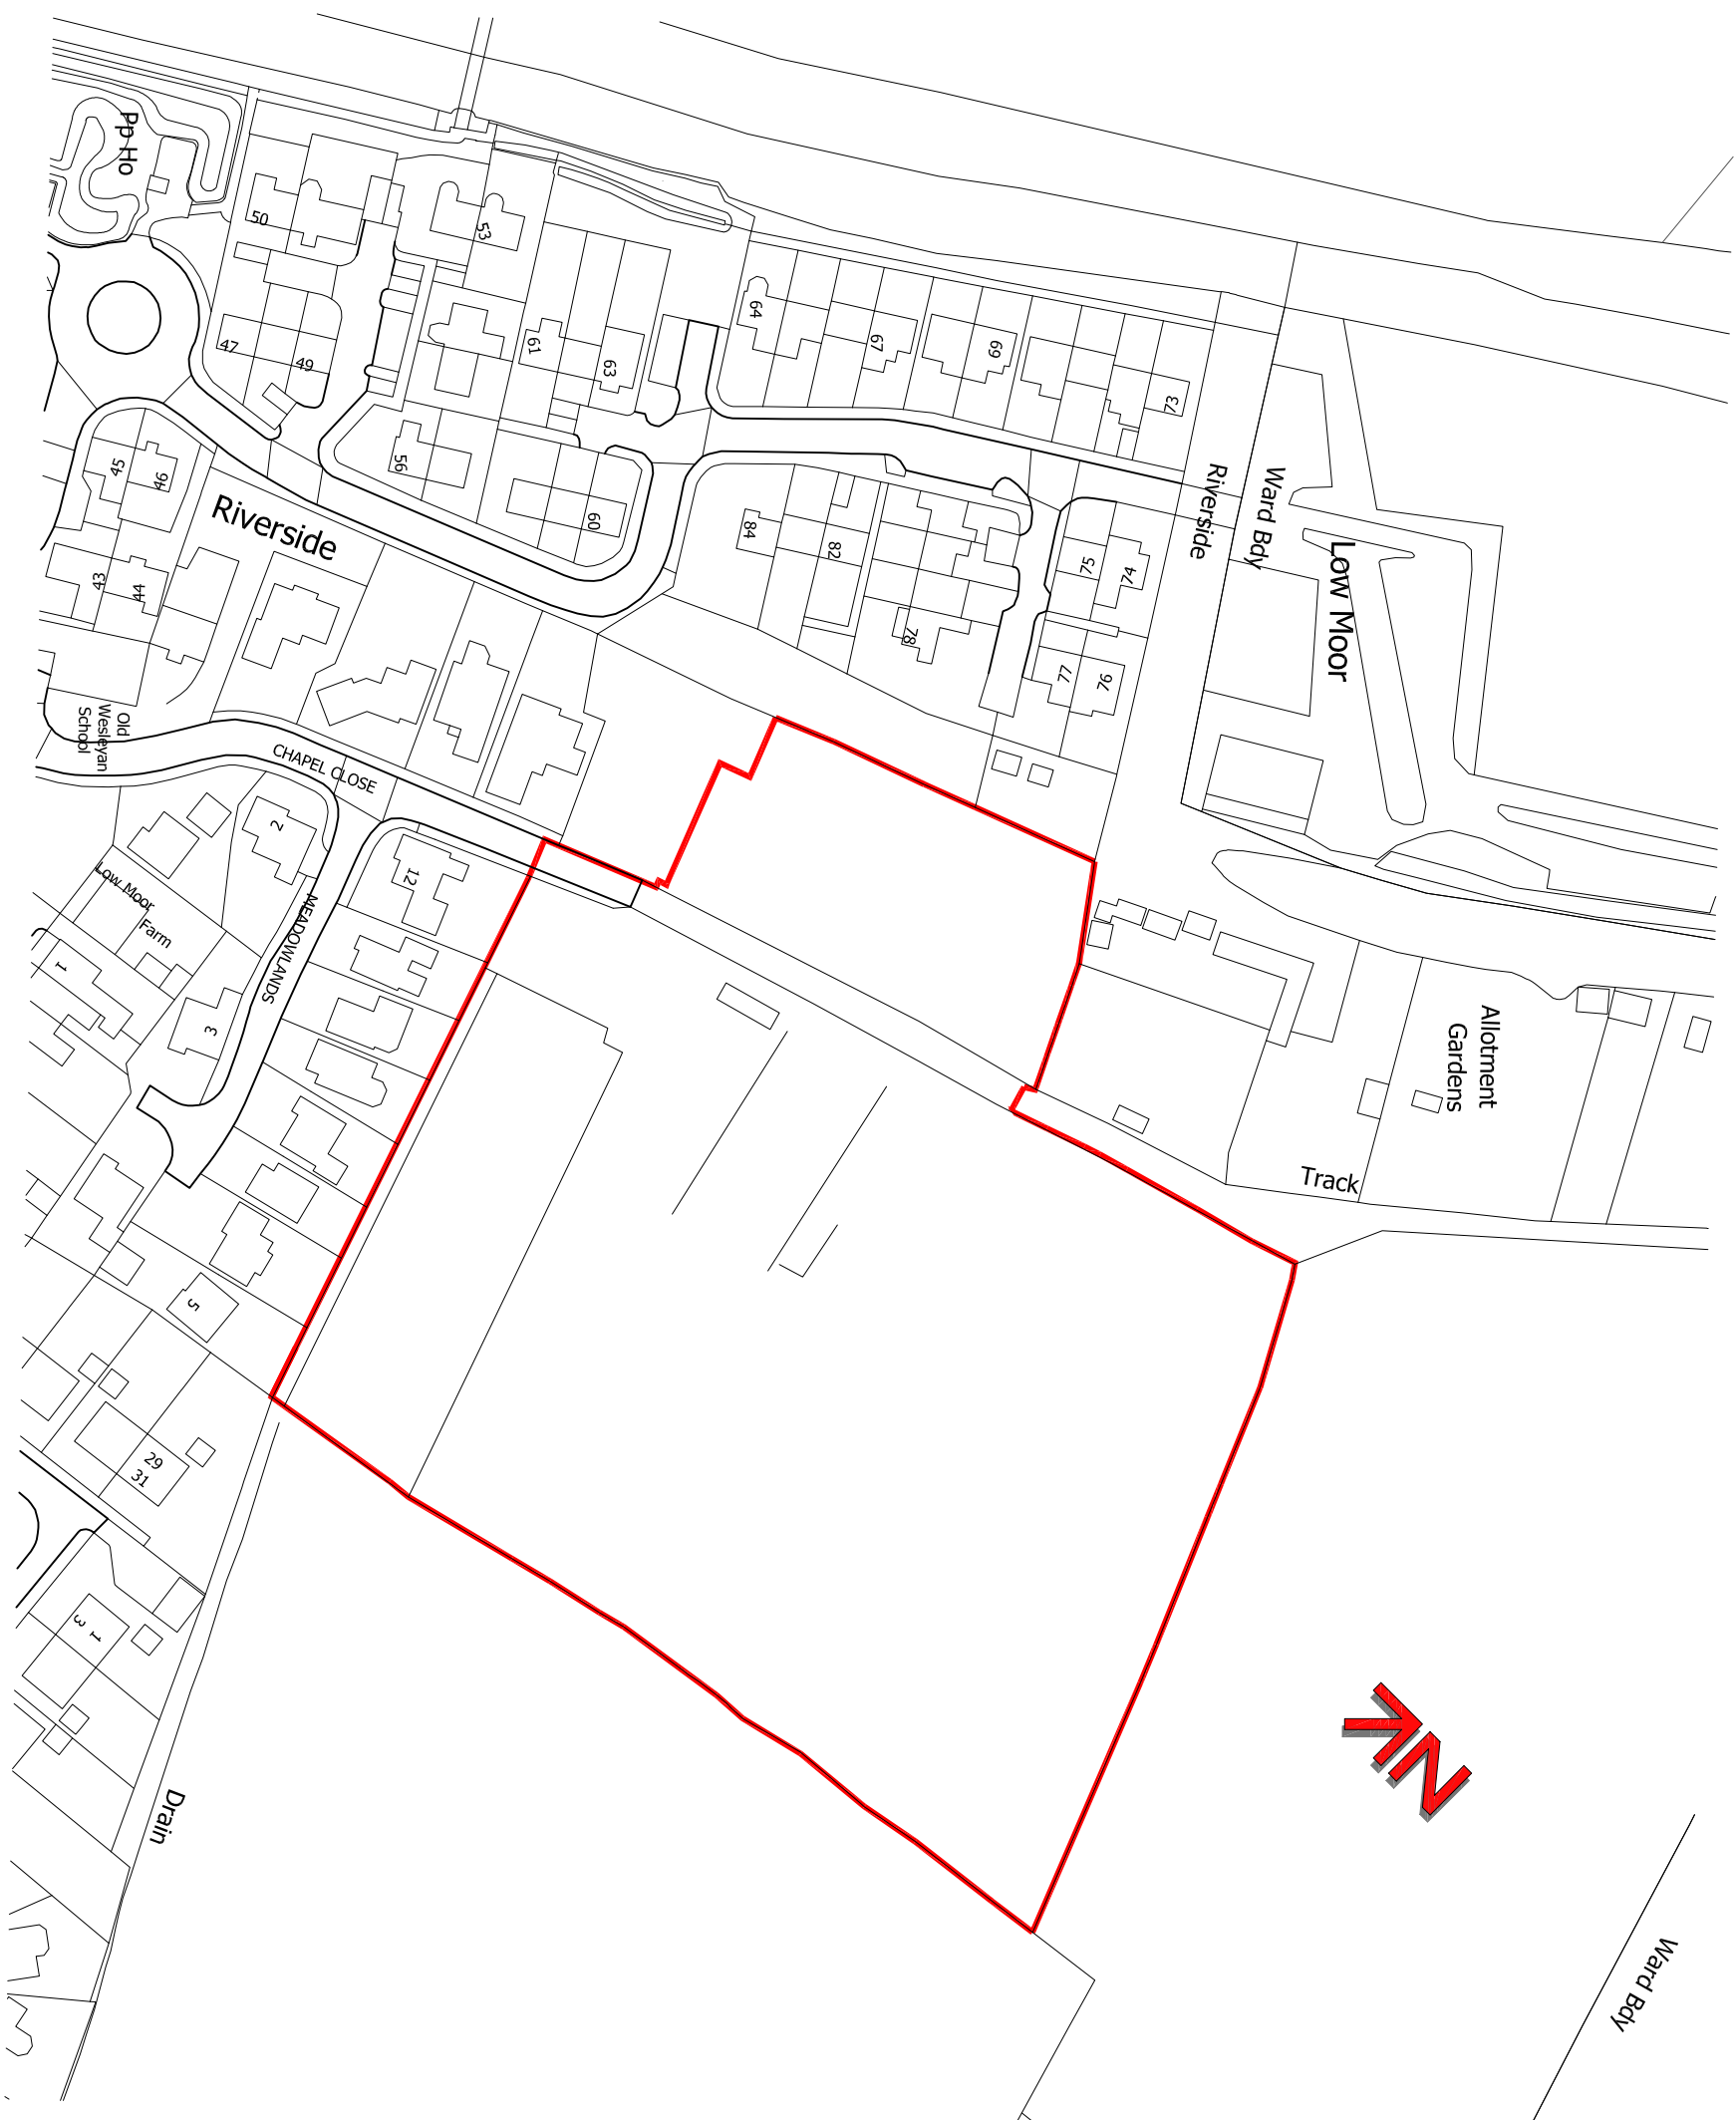


[illegible]

PROJECT	CHAPEL CLOSE
TITLE	LOW MOOR, CLITHEROE
	LOCATION PLAN

Taylor Wimpey

Manchester
1 Lumsdale Road

Strettord
Manchester

M32 OUT
T 0161 864 8973

F 0161 864 8969
DX 709950 Salford 10

www.taylorimpey.com

DRN BY PT

DATE 17 02 12

1001

Taylor Wimpey

www.taylorimpey.com			
DRN BY	SCALE	LAND CODE	DRAWING NUMBER
PT			
DATE	1:1250		REV
17.02.12		01-01	0