

general notes:
do not scale the drawing.
all dimensions to be checked on site prior to commencement of work and any discrepancy shall be immediately reported and resolved prior to work commencing.
this drawing is to be read in conjunction with all relevant drawings and specifications relating to the job whether or not indicated on the drawing.
copyright reserved to mck associates ltd. and this drawing may not be used or reproduced without prior written consent.




Section A-A



Section B-B



Section C-C

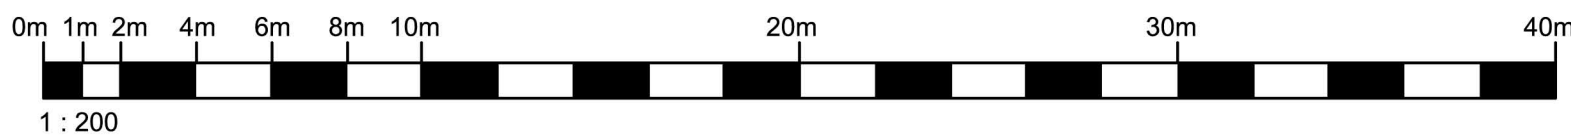

Rev. Date By Description

Client:

Taylor Wimpey

mck associates limited
architecture • building surveying • project management

burnaby villa ■ 48 wetling street road ■ fulwood ■ preston ■ pr2 8bp
tel: 01772 774510 fax: 01772 774511 mck@mckassociates.co.uk

Project:

Chapel close, Low Moor

Drawing Title:

Proposed Street Scenes

Drawn KP	Checked	Scale 1:200 @ A1	Date May 12
Job No: 12-015	Drawing No: 2000	Rev:	