



RIBBLE VALLEY
BOROUGH COUNCIL

23 JUL 2012

FOR THE
ATTENTION OF

For office use only

Application No. 320120635 P

Date received

Fee paid £

Receipt No:

Council Offices, Church Walk, Clitheroe, Lancashire. BB7 2RA Tel: 01200 425111 www.ribblevalley.gov.uk

Application for prior notification of proposed development by
telecommunications code system operators.

Town and Country Planning General Permitted Development Order 1995
Schedule 2, part 24

Publication of applications on planning authority websites.

Please note that the information provided on this application form and in supporting documents may be published on the Authority's website.
If you require any further clarification, please contact the Authority's planning department.

1. Applicant Name, Address and Contact Details

Title:		First name:		Surname:	
Company name	British Telecommunications PLC				
Street address:	81 Newgate Street			Country Code	National Number
				Telephone number:	Extension Number
				Mobile number:	
Town/City	London			Fax number:	
County:				Email address:	
Country:					
Postcode:	EC1A 7AJ				
Are you an agent acting on behalf of the applicant? ☒ Yes ☐ No					

2. Agent Name, Address and Contact Details

Title:		First Name:	Fred	Surname:	Medhurst
Company name:	Openreach				
Street address:	Openreach			Country Code	National Number
	PP305B			Telephone number:	Extension Number
	Ordnance Road			Mobile number:	
Town/City	Aldershot			Fax number:	
County:	Hants			Email address:	
Country:	United Kingdom				
Postcode:	GU11 2AH				
					fred.medhurst@bt.com

3. Site Address Details

Full postal address of the site (including full postcode where available)

Description:

House:		Suffix:	
House name:	opposite 6		
Street address:	Dilworth Lane		
Town/City:	Longridge		
County:	Lancs		
Postcode:	BB7 2RA		
Description of location or a grid reference (must be completed if postcode is not known):			
Easting:	360786		
Northing:	437298		

Replace existing green cabinet for a larger one to expand existing high speed broadband

4. Pre-application Advice

Has assistance or prior advice been sought from the local authority about this application?

☐ Yes ☒ No

5. Telecommunications Apparatus

Please specify the type of apparatus to be installed or altered (e.g. call box, mast):

Green cross connection cabinet

Please provide further details of the apparatus (e.g. height, size, colour etc):

The existing green cabinet dimensions are:-
1120mm Width x 285mm Depth x 1130mm Height
To be replaced for a new type green cabinet measuring:-
1410mm Width x 370mm Depth x 1210mm Height

Are you replacing an existing installation? ☒ Yes ☐ No

Please provide further details of the existing apparatus (e.g. height, size, colour etc):

The existing green cabinet dimensions are:-
1120mm Width x 285mm Depth x 1130mm Height

Are you submitting a declaration confirming that the apparatus is in full compliance with the requirements of the radio frequency (RF) public exposure guidelines of the International Commission on Non-Ionizing Radiation Protection (ICNIRP)?
The emissions from all mobile phone network operators' equipment on the site must be taken into account when determining compliance.

☐ Yes ☒ No

6. Supplementary Information

Are you also providing a completed Supplementary Information Template (as set out in Annex F of the Code of Best Practice on Mobile Phone Network Development)?

☐ Yes ☒ No

7. Neighbour and Community Consultation

Have you consulted your neighbours or the local community about the proposal?

☐ Yes ☒ No

8. Site Visit

Can the site be seen from a public road, public footpath, bridleway or other public land?

☒ Yes ☐ No

If the planning authority needs to make an appointment to carry out a site visit, whom should they contact? (Please select only one)


☐ The agent ☒ The applicant ☐ Other person

9. Declaration

I/we hereby apply for planning permission/consent as described in this form and the accompanying plans/drawings and additional information.



Date

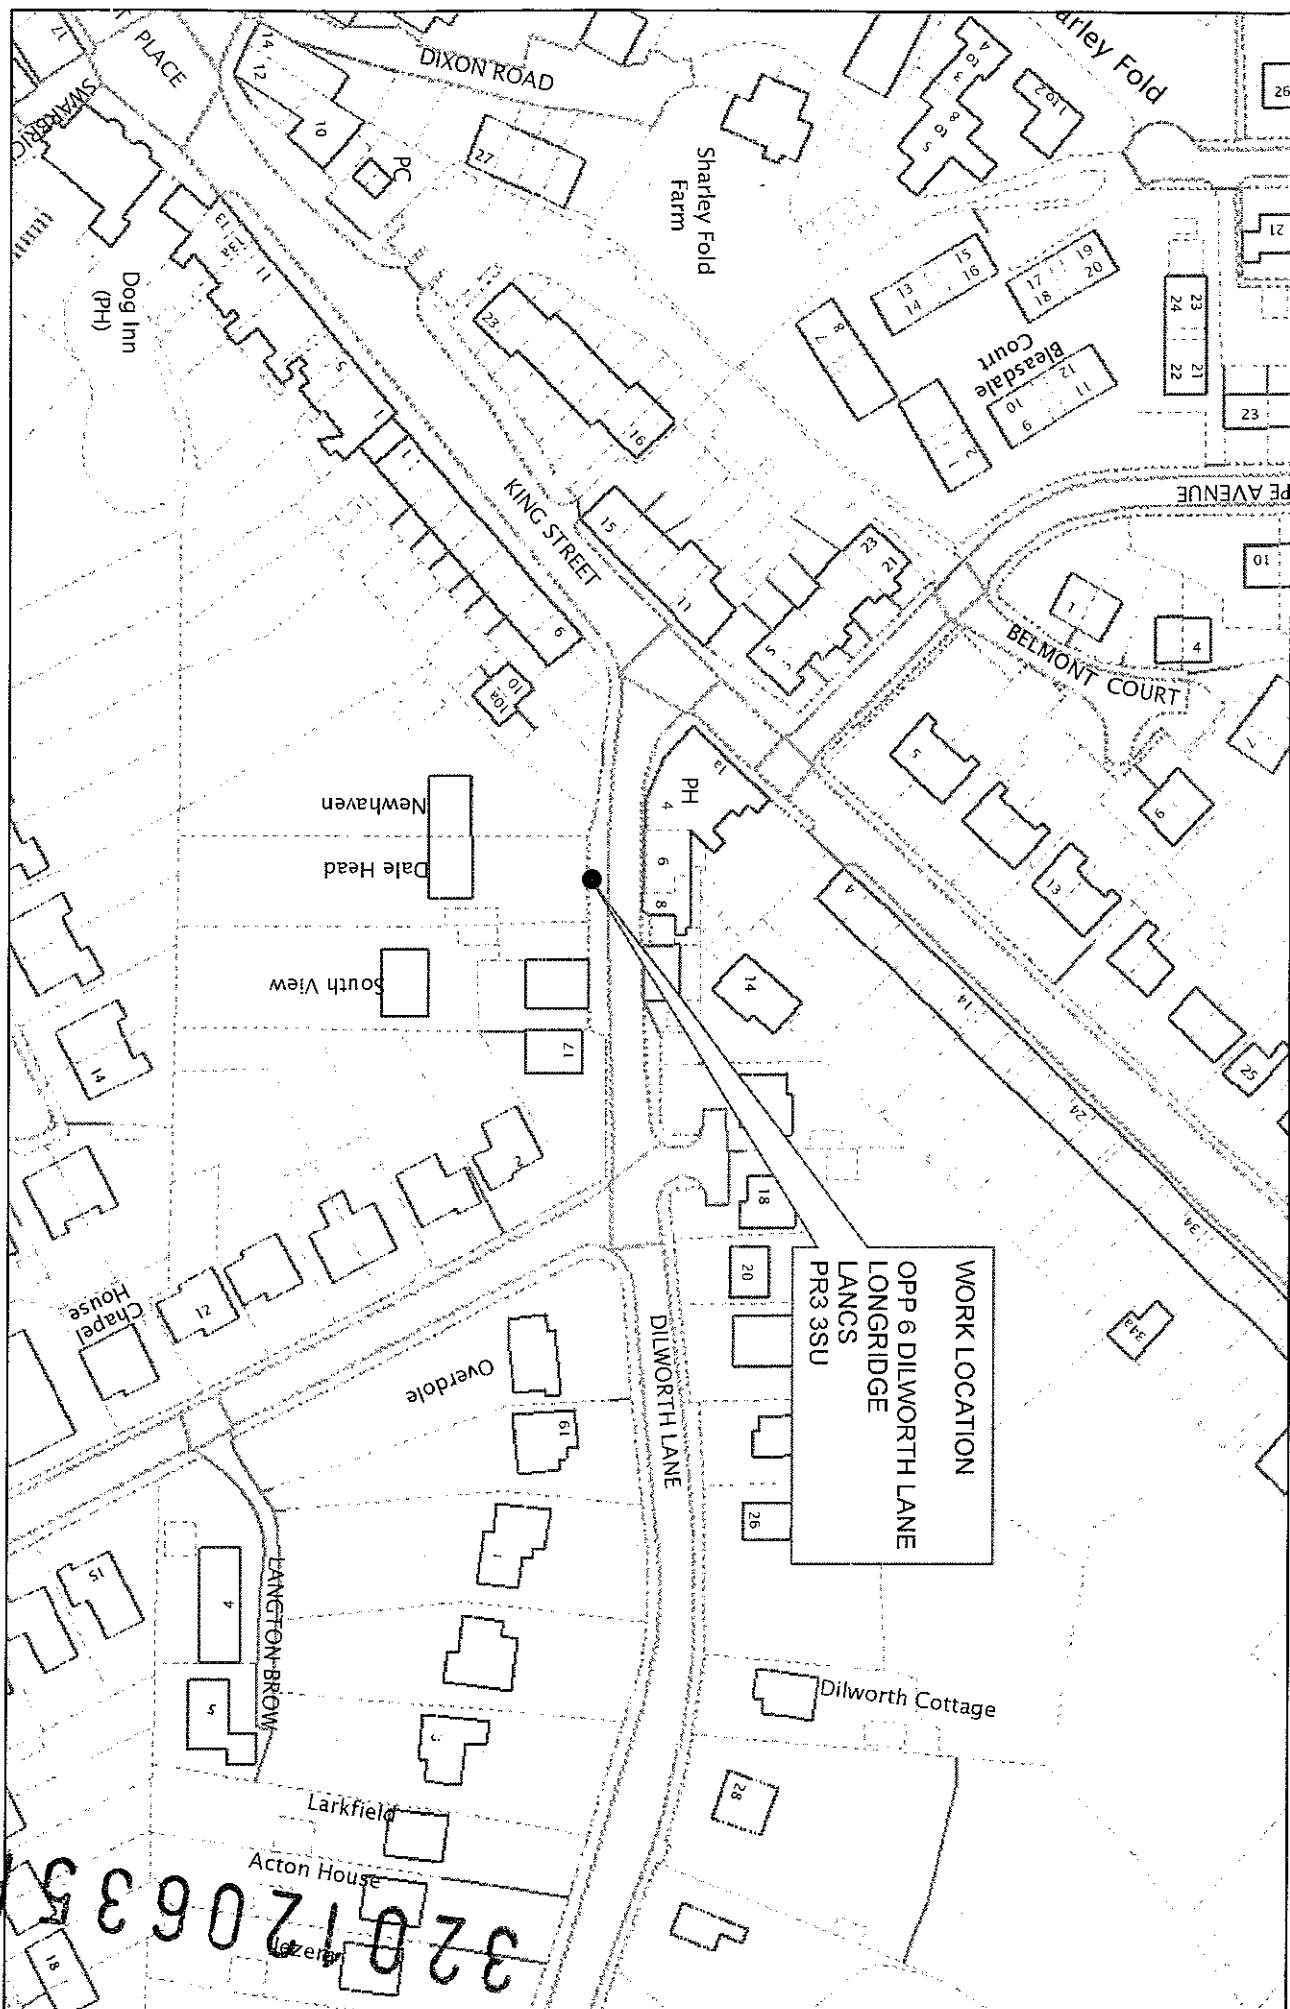

Reproduced by permission of Ordnance Survey on behalf of HMSO. © Crown copyright and database right 2012. All rights reserved. Ordnance Survey Licence number 100029040

Reproduced by permission of Ordnance Survey on behalf of HMSO. © Crown copyright and database right 2012. All rights reserved. Ordnance Survey Licence number 100029040

IMPORTANT WARNING:
Information regarding the location of BT apparatus is given by your assistance and is for general information only. It is not intended to be used for the purpose of identifying the location of BT apparatus or other works being made near to BT apparatus, which may exist at various depths and may deviate from the marked route.



NGA_LMT_PCP4 Scale 1:1250 at A4

openreach
BT Openreach

320120635P

openreach

a BT Group business



23rd July 2012

Planning Development
Ribble Valley Borough Council
Council Offices
Church Walk
Clitheroe
BB7 2RA

Dear Sir or Madam:

NOTICE UNDER PARAGRAPH 6 (Conservation Areas) OF THE ELECTRONIC COMMUNICATIONS CODE (CONDITIONS AND RESTRICTIONS) REGULATIONS 2003

NOTIFICATION OF RESHELL INSTALLATION OF ELECTRONIC COMMUNICATIONS APPARATUS.
I hereby provide 56 calendar days notice in accordance with **The Electronic Communications Code (Conditions and Restrictions) Regulations 2003**, BT plc intend to install electronic communications equipment in the form of a Green Cabinet at the following location:

Opposite 6 Dilworth Lane Longridge PR3 3SU

Map Ref: 360786 437298

The existing green cabinet dimensions are:-

1120mm Width x 285mm Depth x 1130mm Height

To be replaced for a new type green cabinet measuring:-

1410mm Width x 370mm Depth x 1210mm Height

I have included

- a scaled plan (1:500) indicating the proposed location of the development
- a scaled plan (1:4100) indicating the proposed location of the development
- a site photo(s)
- the dimensions of the apparatus

Should you wish to make any written representations please send all correspondence to me at the following address:

Fred Medhurst
NGA Planning & Design Team Member

Openreach
PP305B
Ordnance Road
Aldershot
Hampshire
GU11 2AH

www.openreach.co.uk

tel 01252 826043

email: fredmedhurst@openreach.co.uk

British Telecommunications plc
Registered Office:
81 Newgate Street, London EC1A 7AJ
Registered in England and Wales no
1800000

PHOTO OF EXSISTING CABINET
Opposite 6 Dilworth Lane Longridge


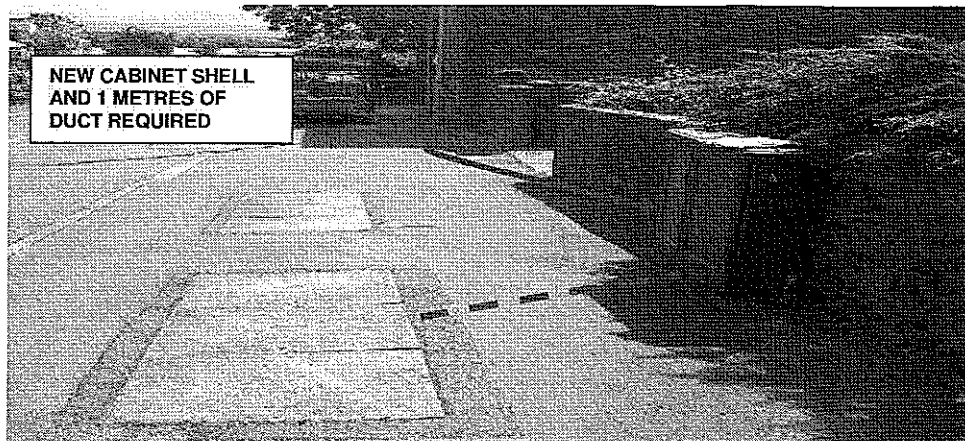


**PHOTO AND DIMENTIONS OF PROPOSED
REPLACEMENT CABINET SHELL
FOR DILWORTH LANE LONGRIDGE**

STREET CABINET PCP NEW TYPE No CCC7

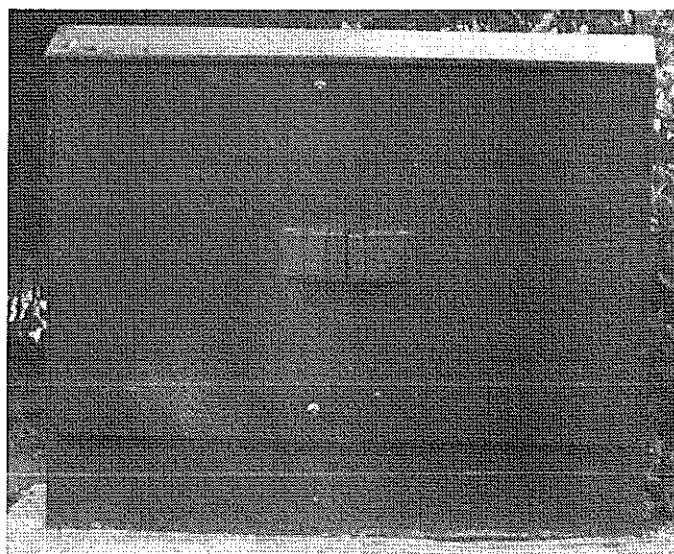

No CCC7 W = 1410mm H = 1210mm D = 370mm

REQUIRED SCALE DRAWINGS ARE SEPARATE ATTACHMENTS

