
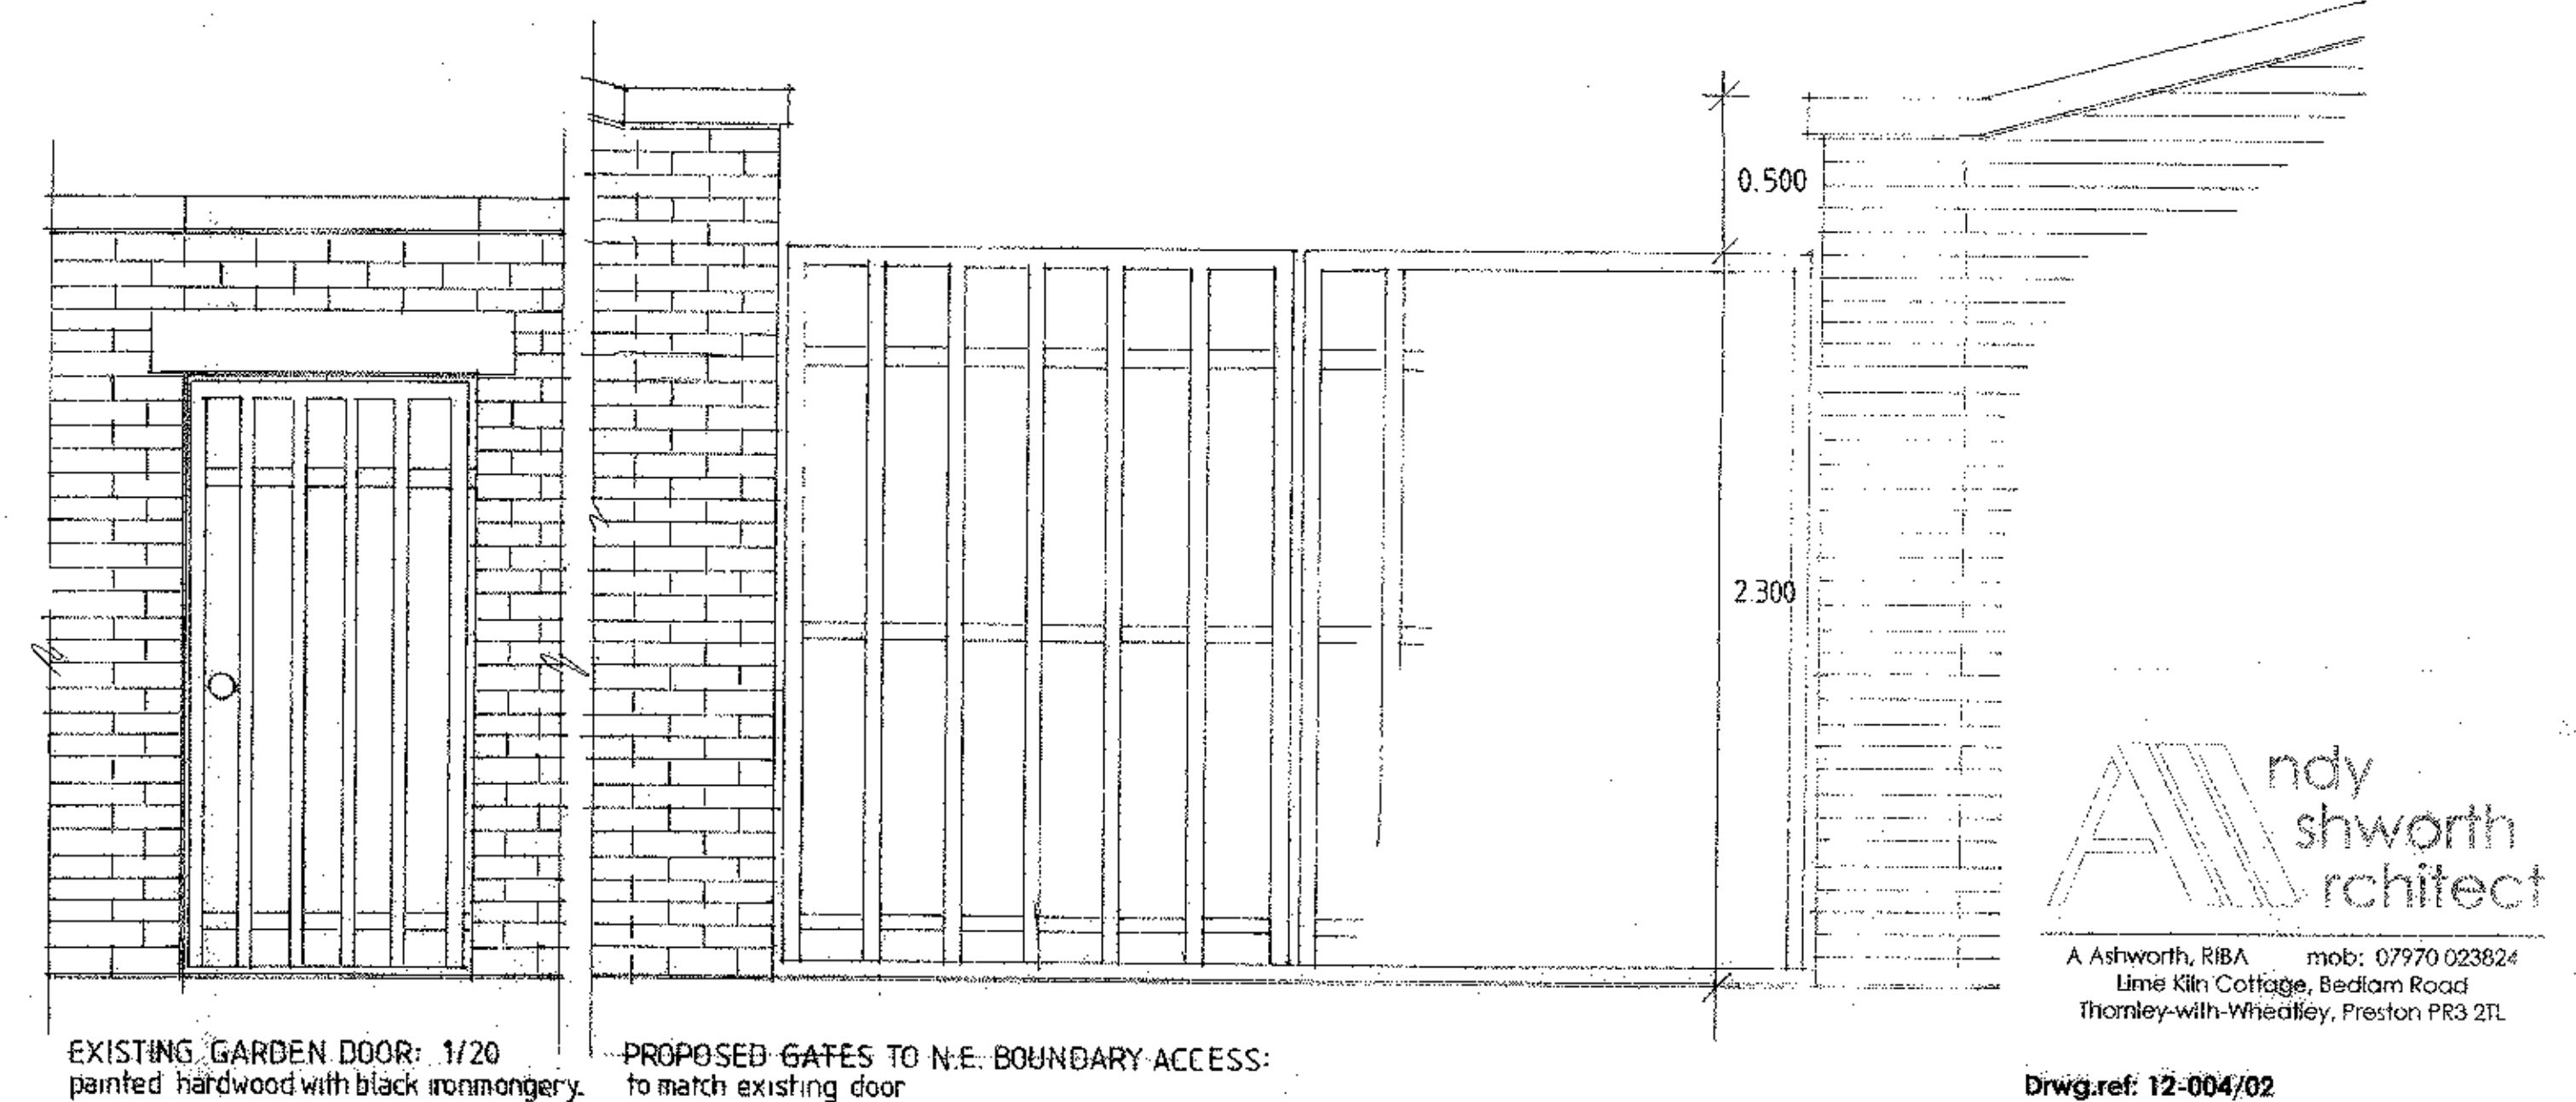
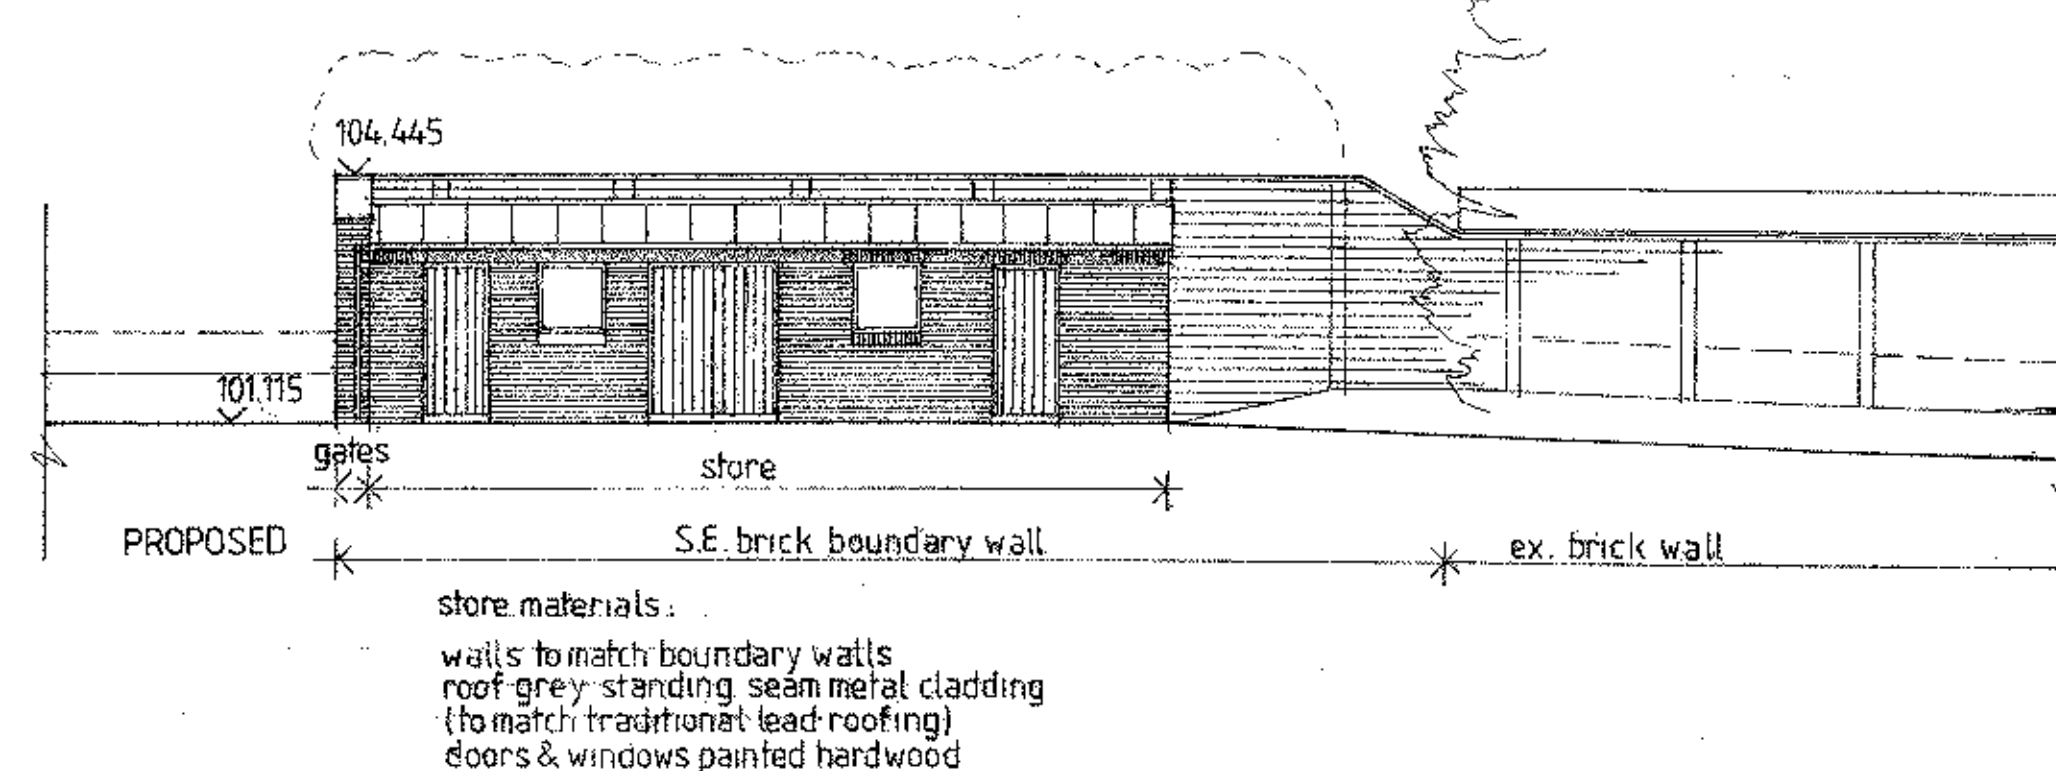
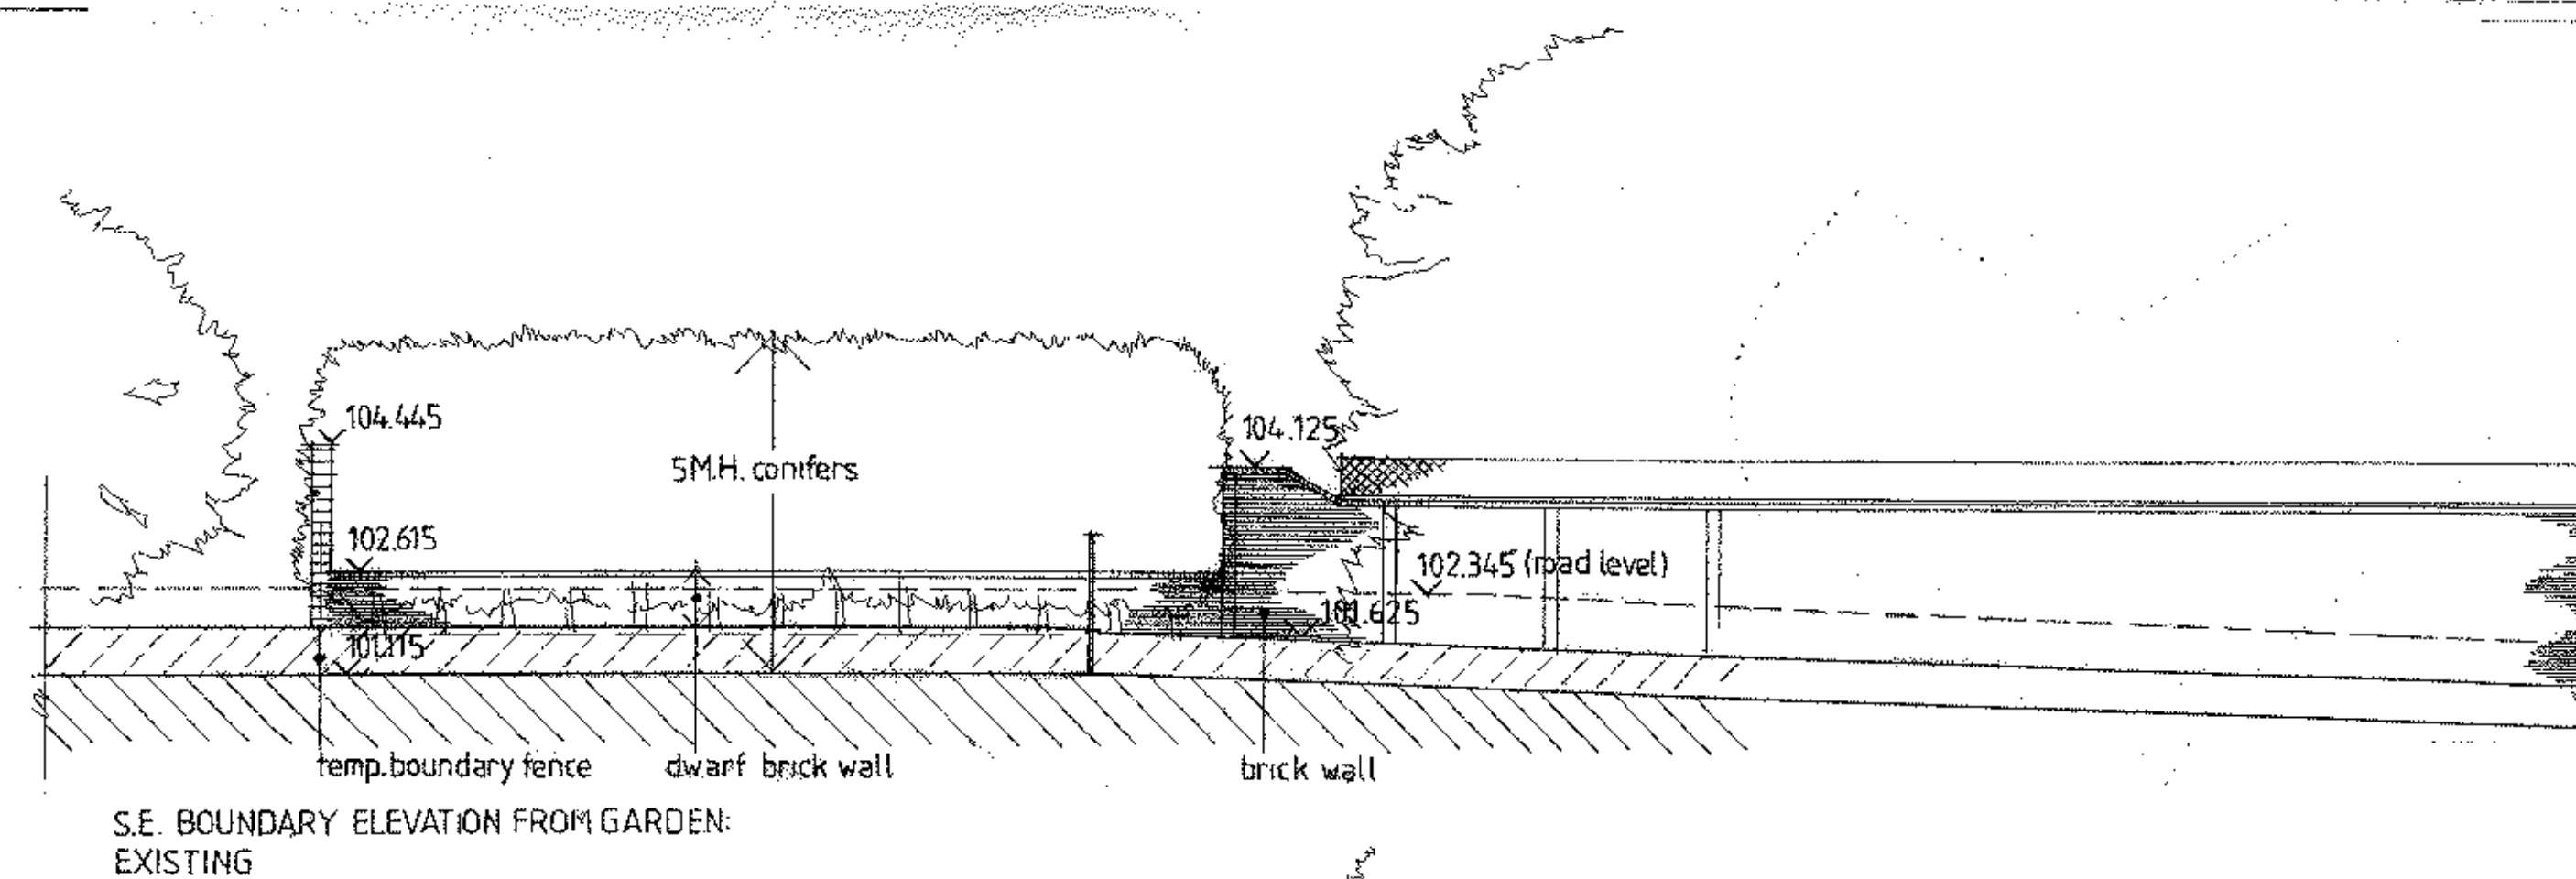
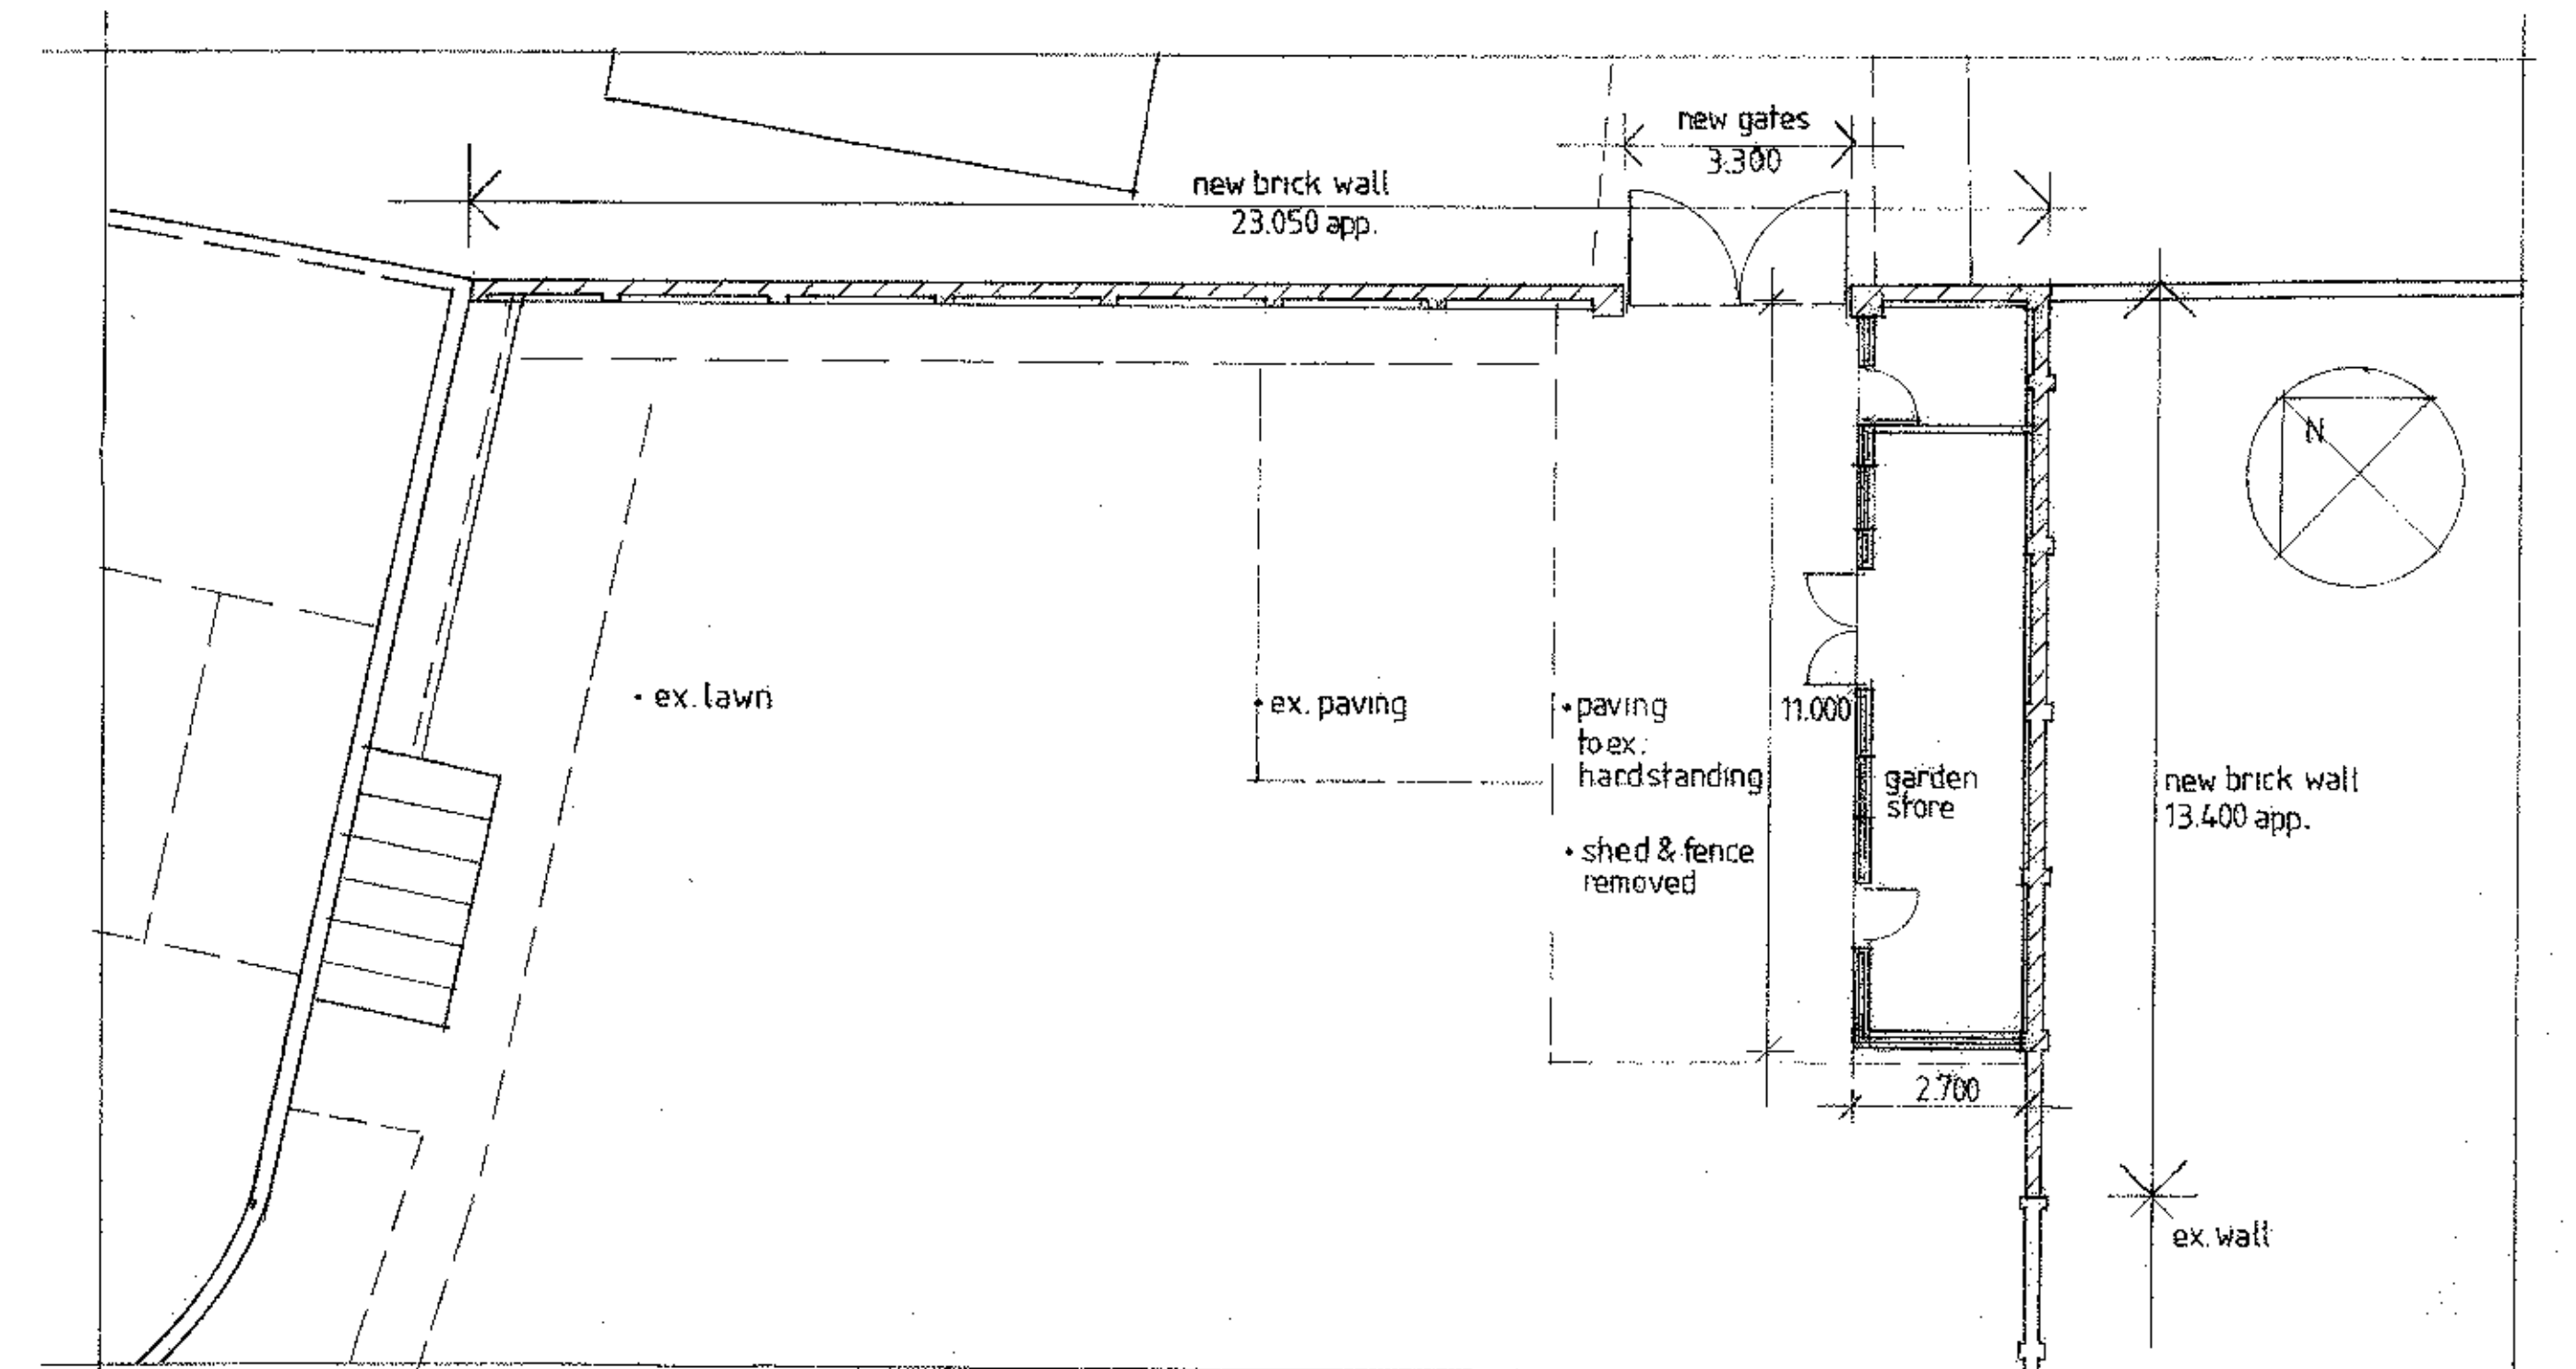
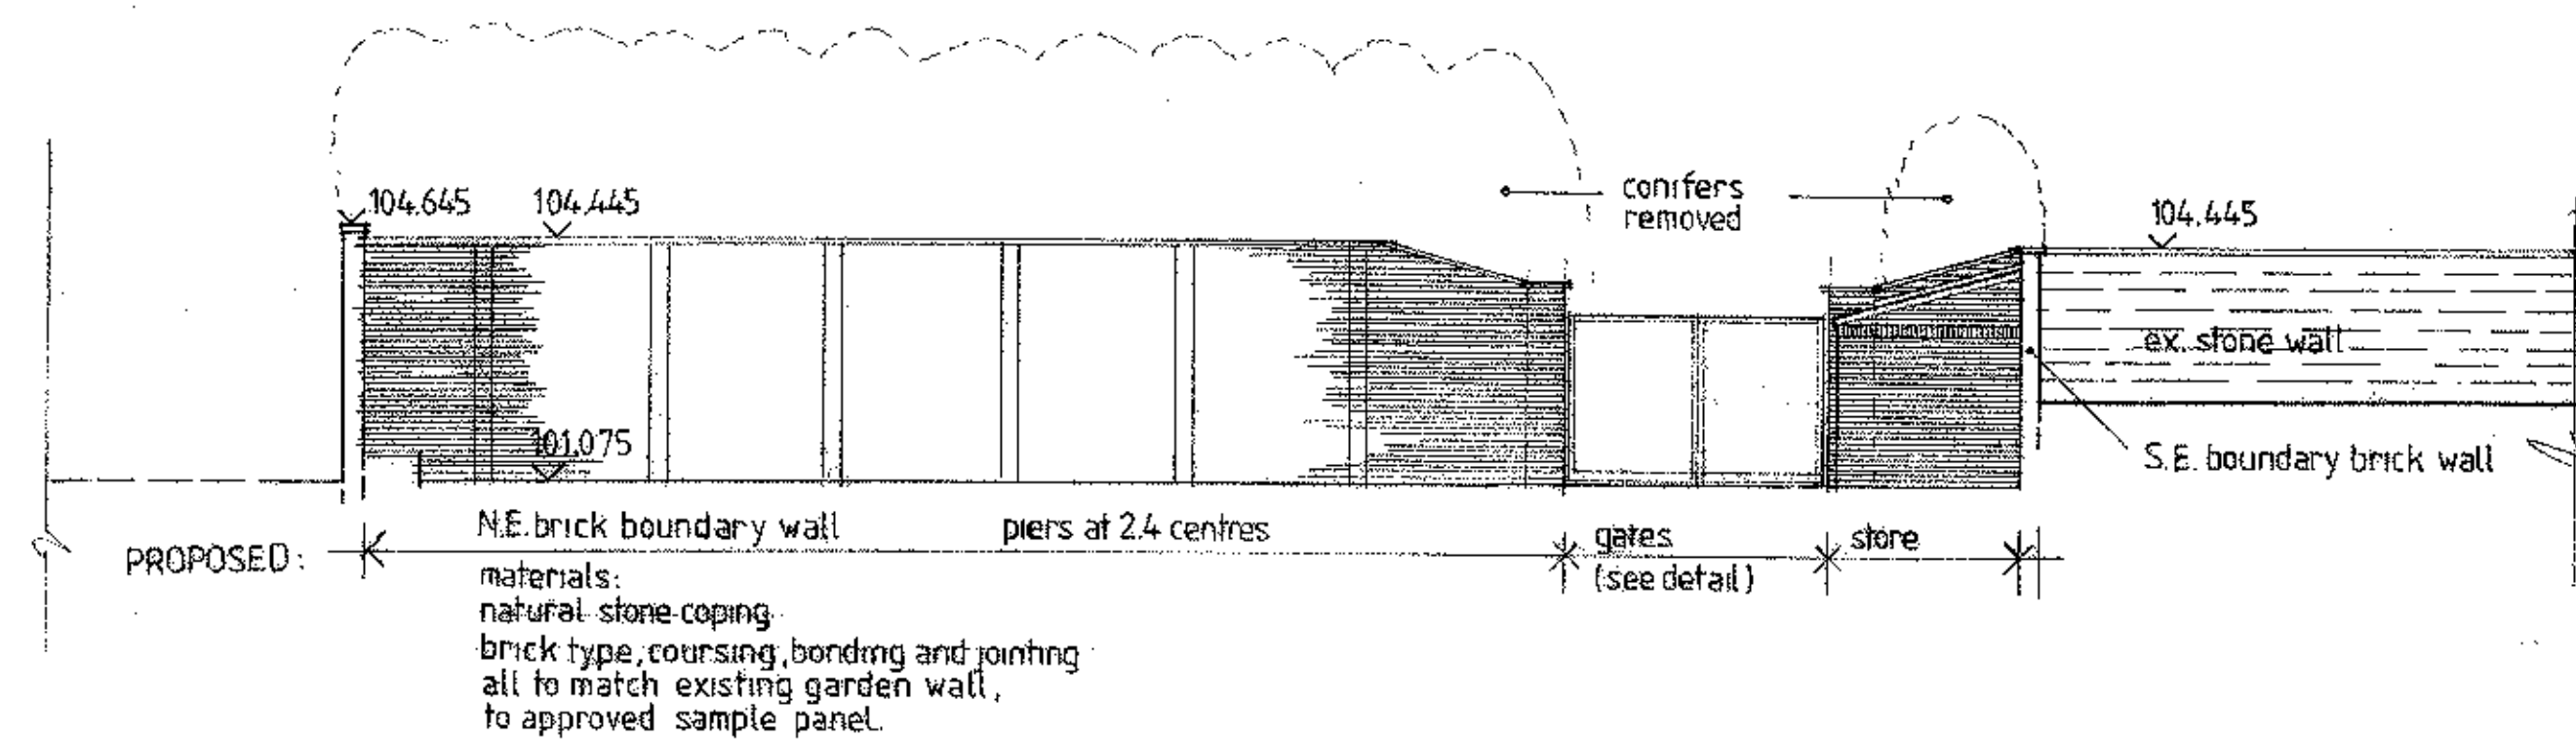


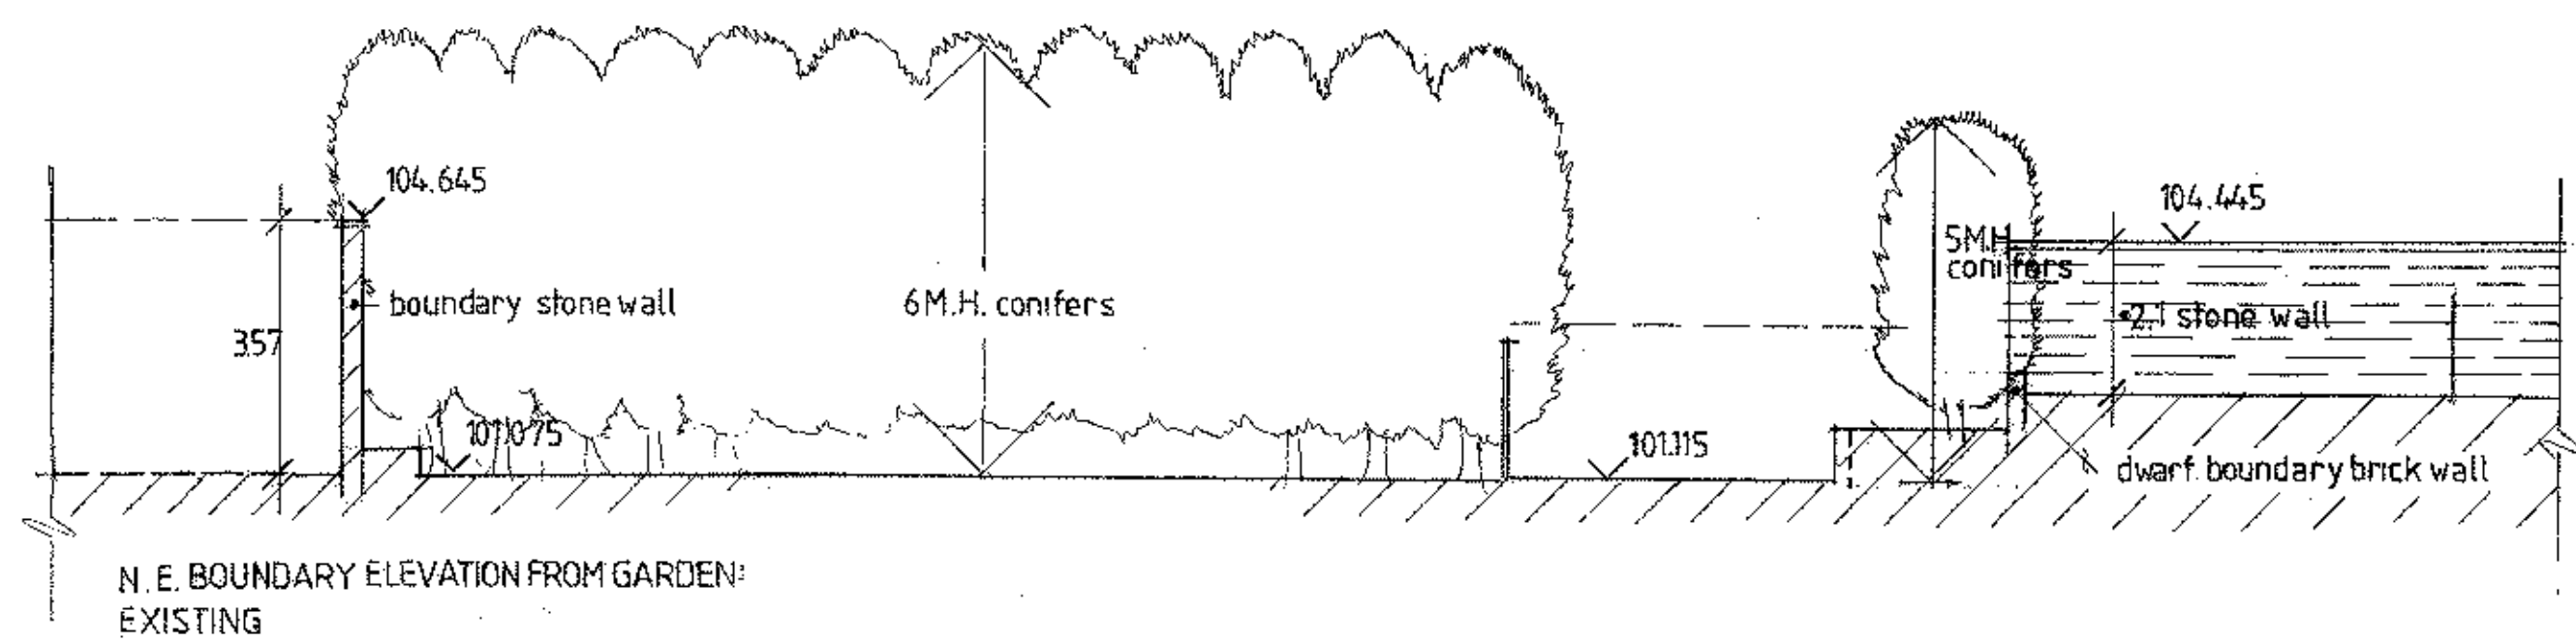

320120648P

Andy Ashworth
rchitect

A Ashworth, RIBA mob: 07970 023824
Lime Kiln Cottage, Bedlam Road
Thornley-with-Wheatley, Preston PR3 2TL

Drwg.ref: 12-004/02

Proj.: SHARLEY FOLD FARM, Dixon rd.,
Longridge PR3 3JE
Title: GARDEN WALLS & STORE
Drwg.: PROPOSED PLAN: EXISTING &
PROPOSED ELEVATIONS, GATE
DETAIL
Scale: 1/100 & 1/20
Drawn: 06/07/12. AA