


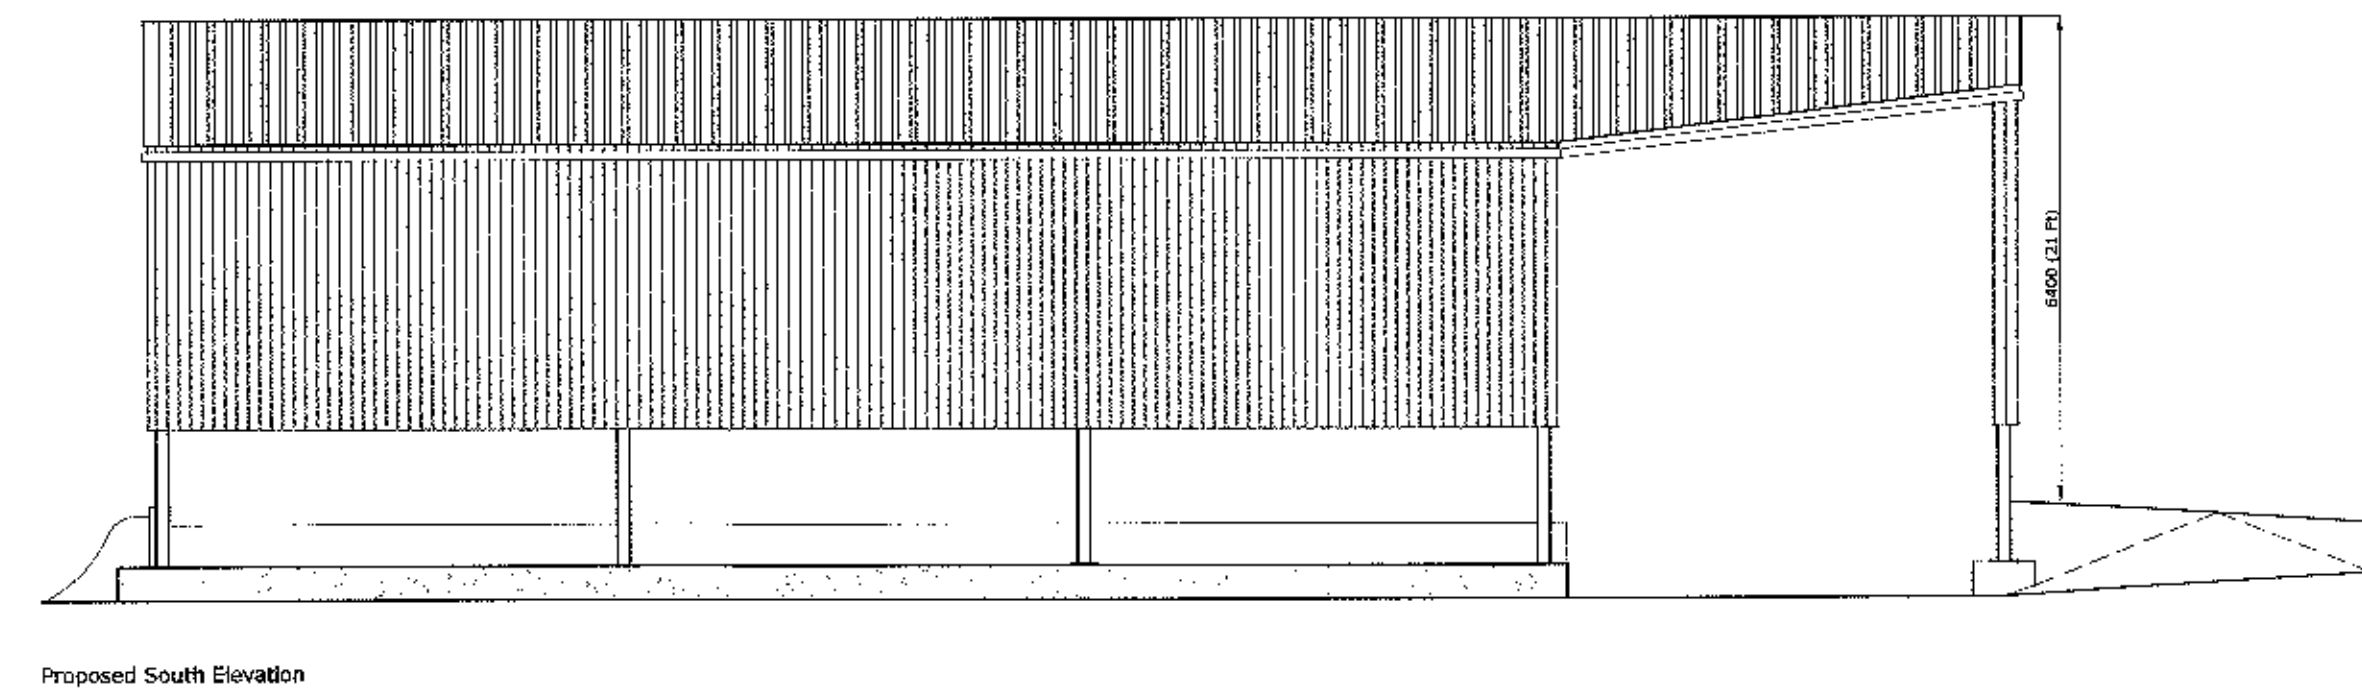
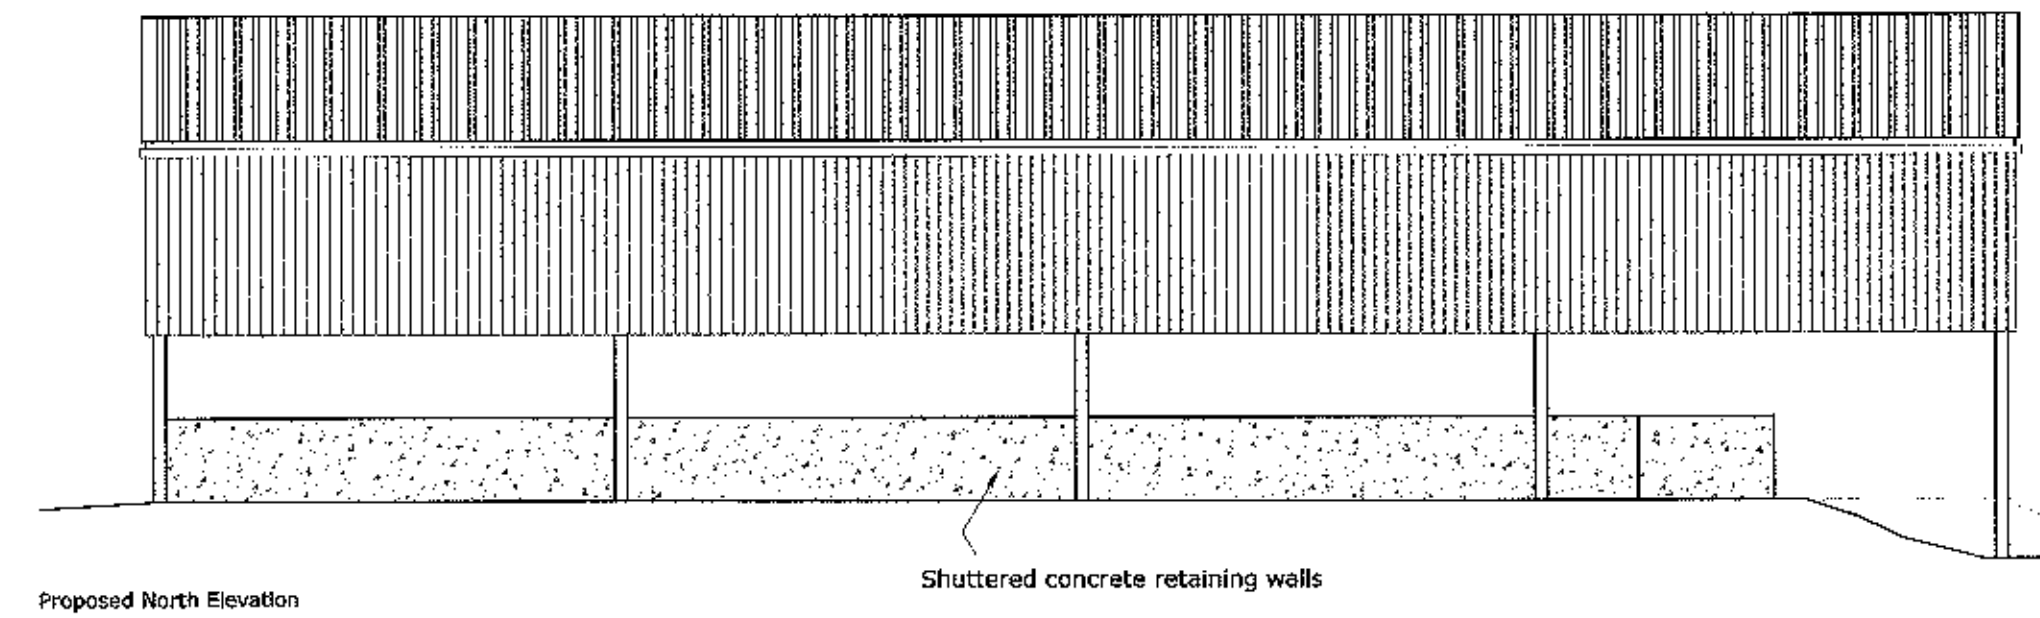
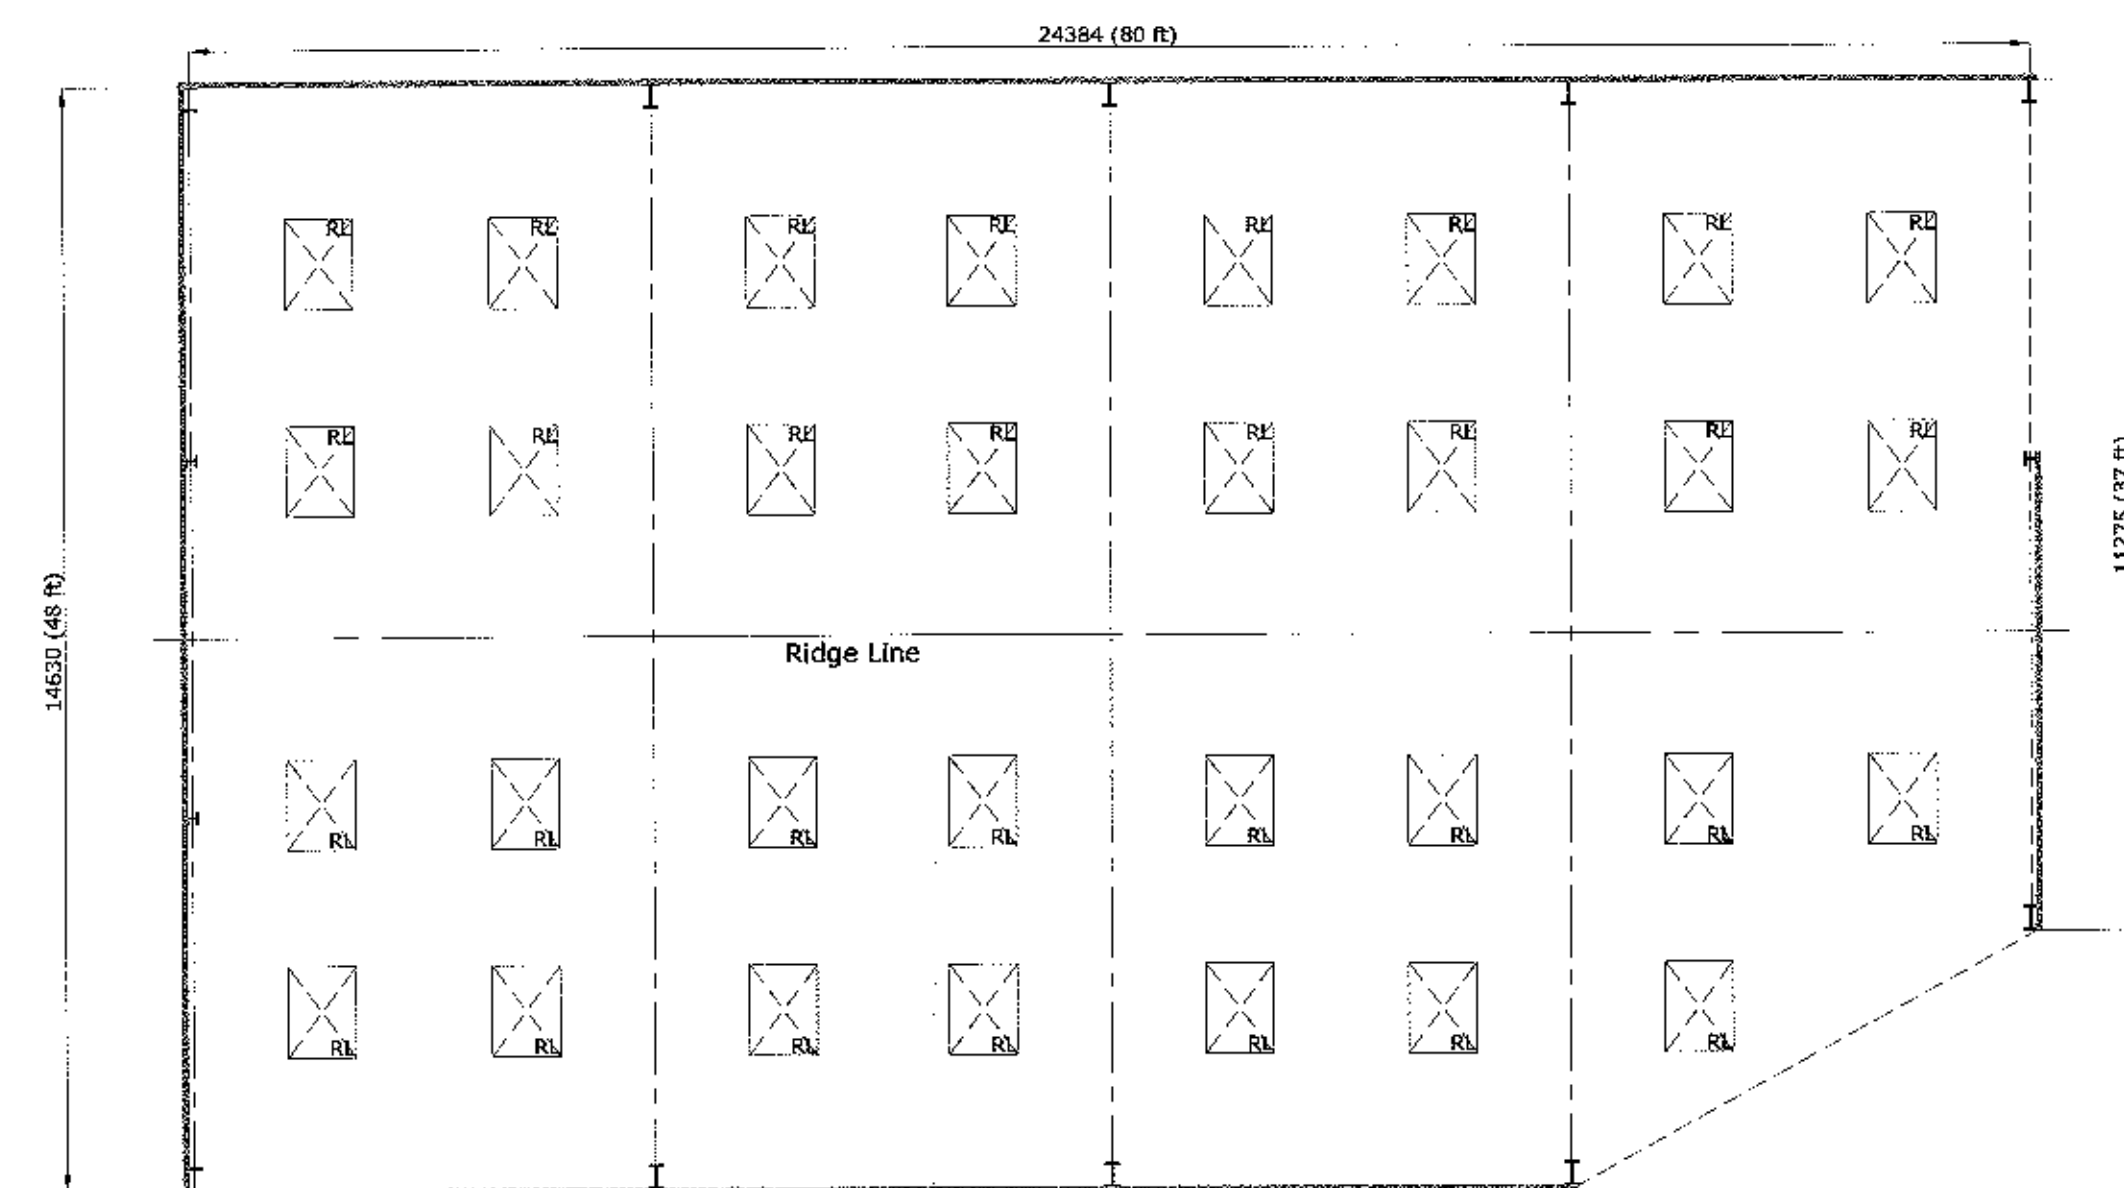


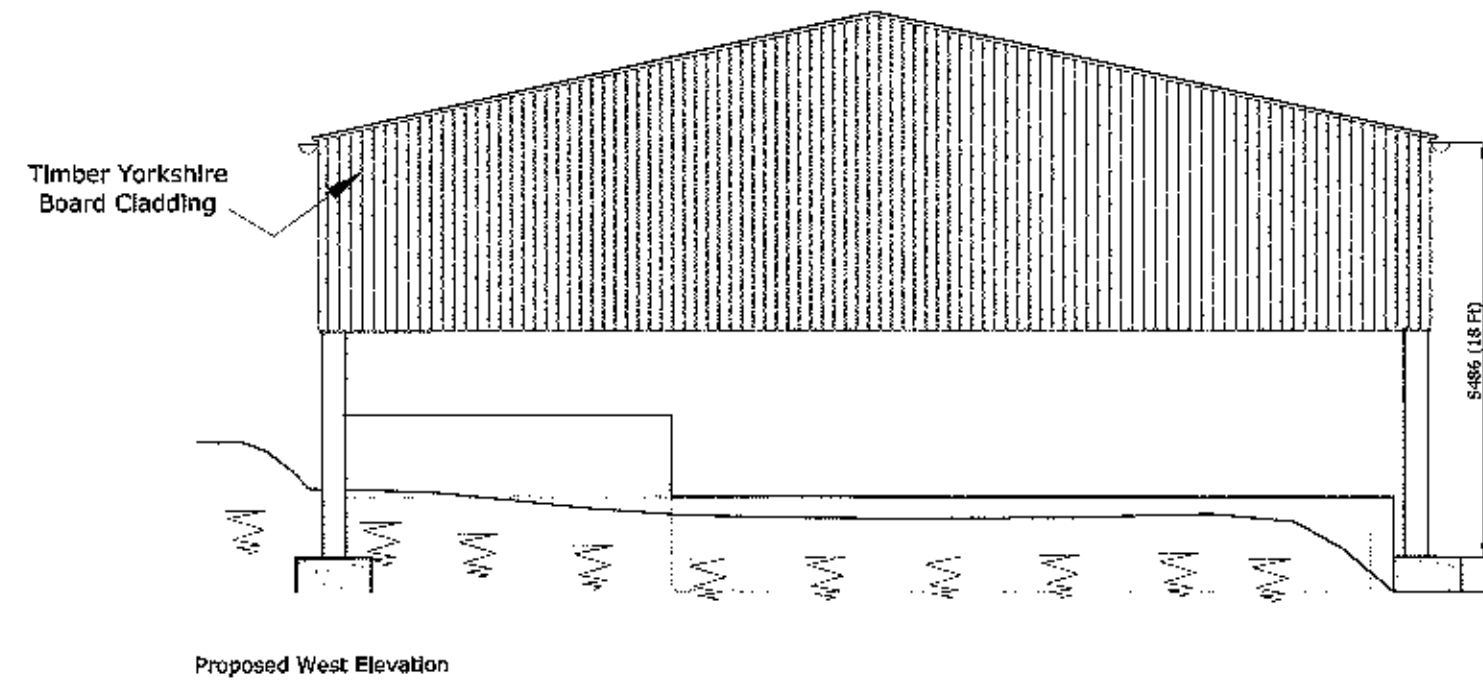


Fibre cement profiled corrugated roofing sheets on steel portal frames & purlins incorporating profiled corrugated translucent roof lights.

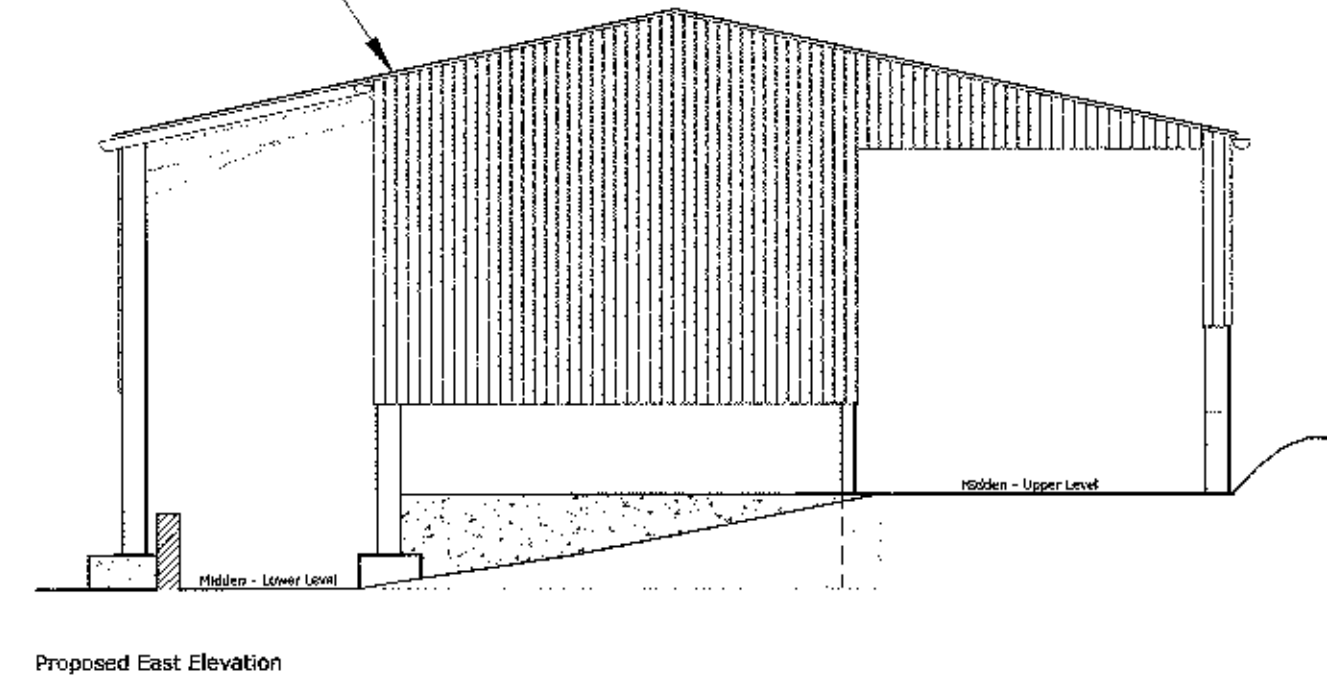

Proposed Building Plan Layout

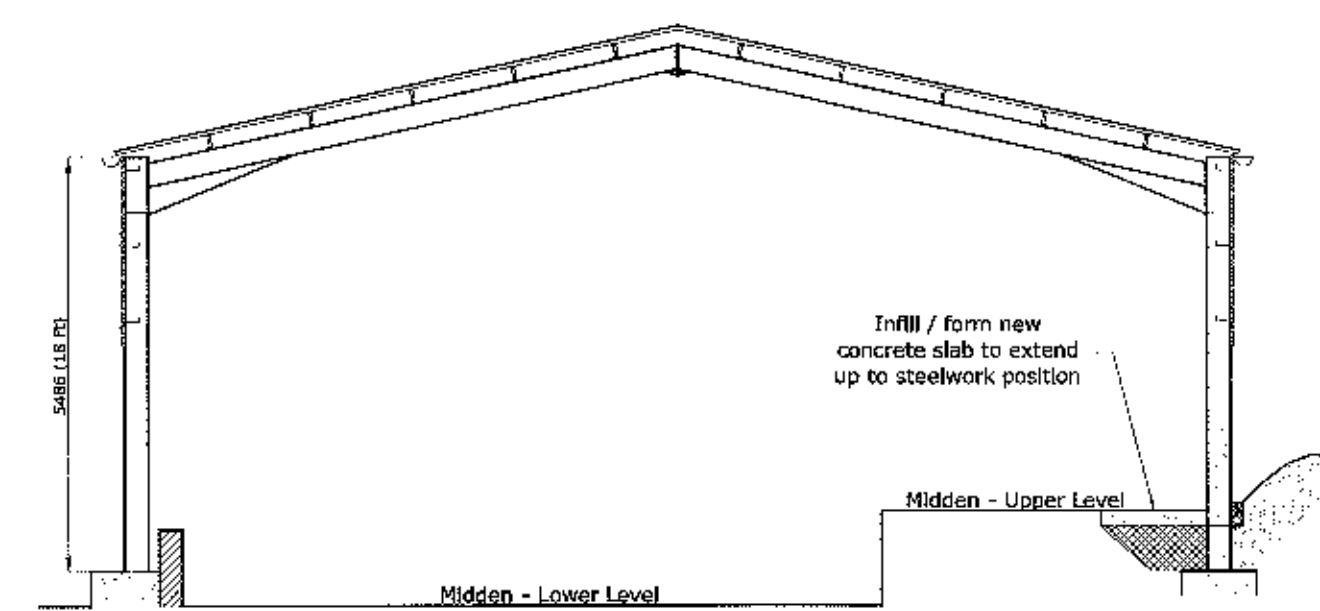

Typical Section Through Proposed Covered Midden / Manure Store

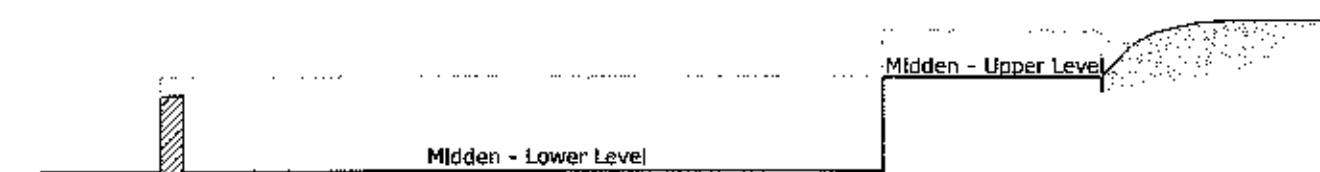

Typical Section Through Existing Midden / Manure Store

NOTES:			
The copyright of this drawing is held by Lea Hough & Co Chartered Surveyors LLP.			
Do not scale from this drawing. All dimensions must be checked and verified by the contractor prior to works commencing on site.			
REVISIONS			
REV	DESCRIPTION	DATE	APPROVED

320120651P

LeaHough
CHARTERED SURVEYORS
Survey Valuation Design Planning Sales

Blakewater House
Phoenix Business Park
Blakewater Road
Blackburn
Lancashire
BB1 5RW
Tel: 01254 260196
Email: info@leahough.co.uk
Web: www.leahough.co.uk

8 Eaton Avenue
Matrix Office Park
Buckshaw Village
Preston
Lancashire
PR7 7NA
Tel: 01772 458866
Email: info@leahough.co.uk
Web: www.leahough.co.uk



CLIENT:
Mr P Mangerison,
Grange Farm,
Parsonage Road,
Blackburn,
BB1 4AG.

PROJECT ADDRESS:
Grange Farm,
Parsonage Road,
Blackburn,
BB1 4AG.

PROJECT TITLE:
Proposed Building to Cover Existing Midden

DRAWING TITLE:
Proposed Plan, Elevations & Sections

PAPER SIZE:	DRAWING NUMBER:	REV
A1	GM.2012-GF/03	-
SCALE:	DATE:	DRAWN BY
1/100	July 2012	GM