
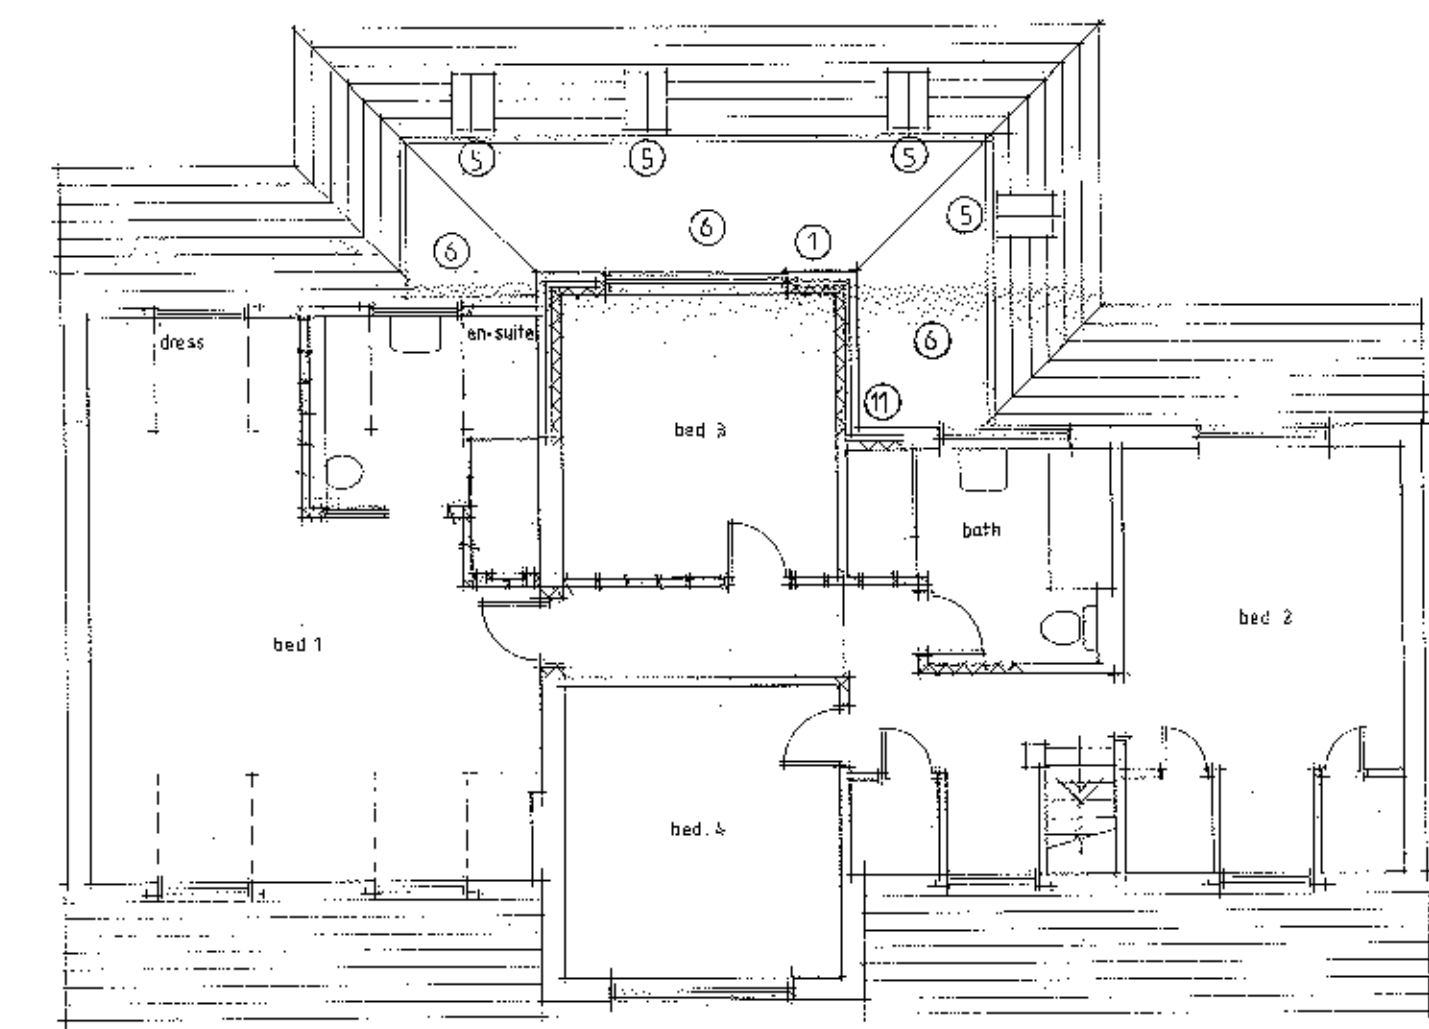
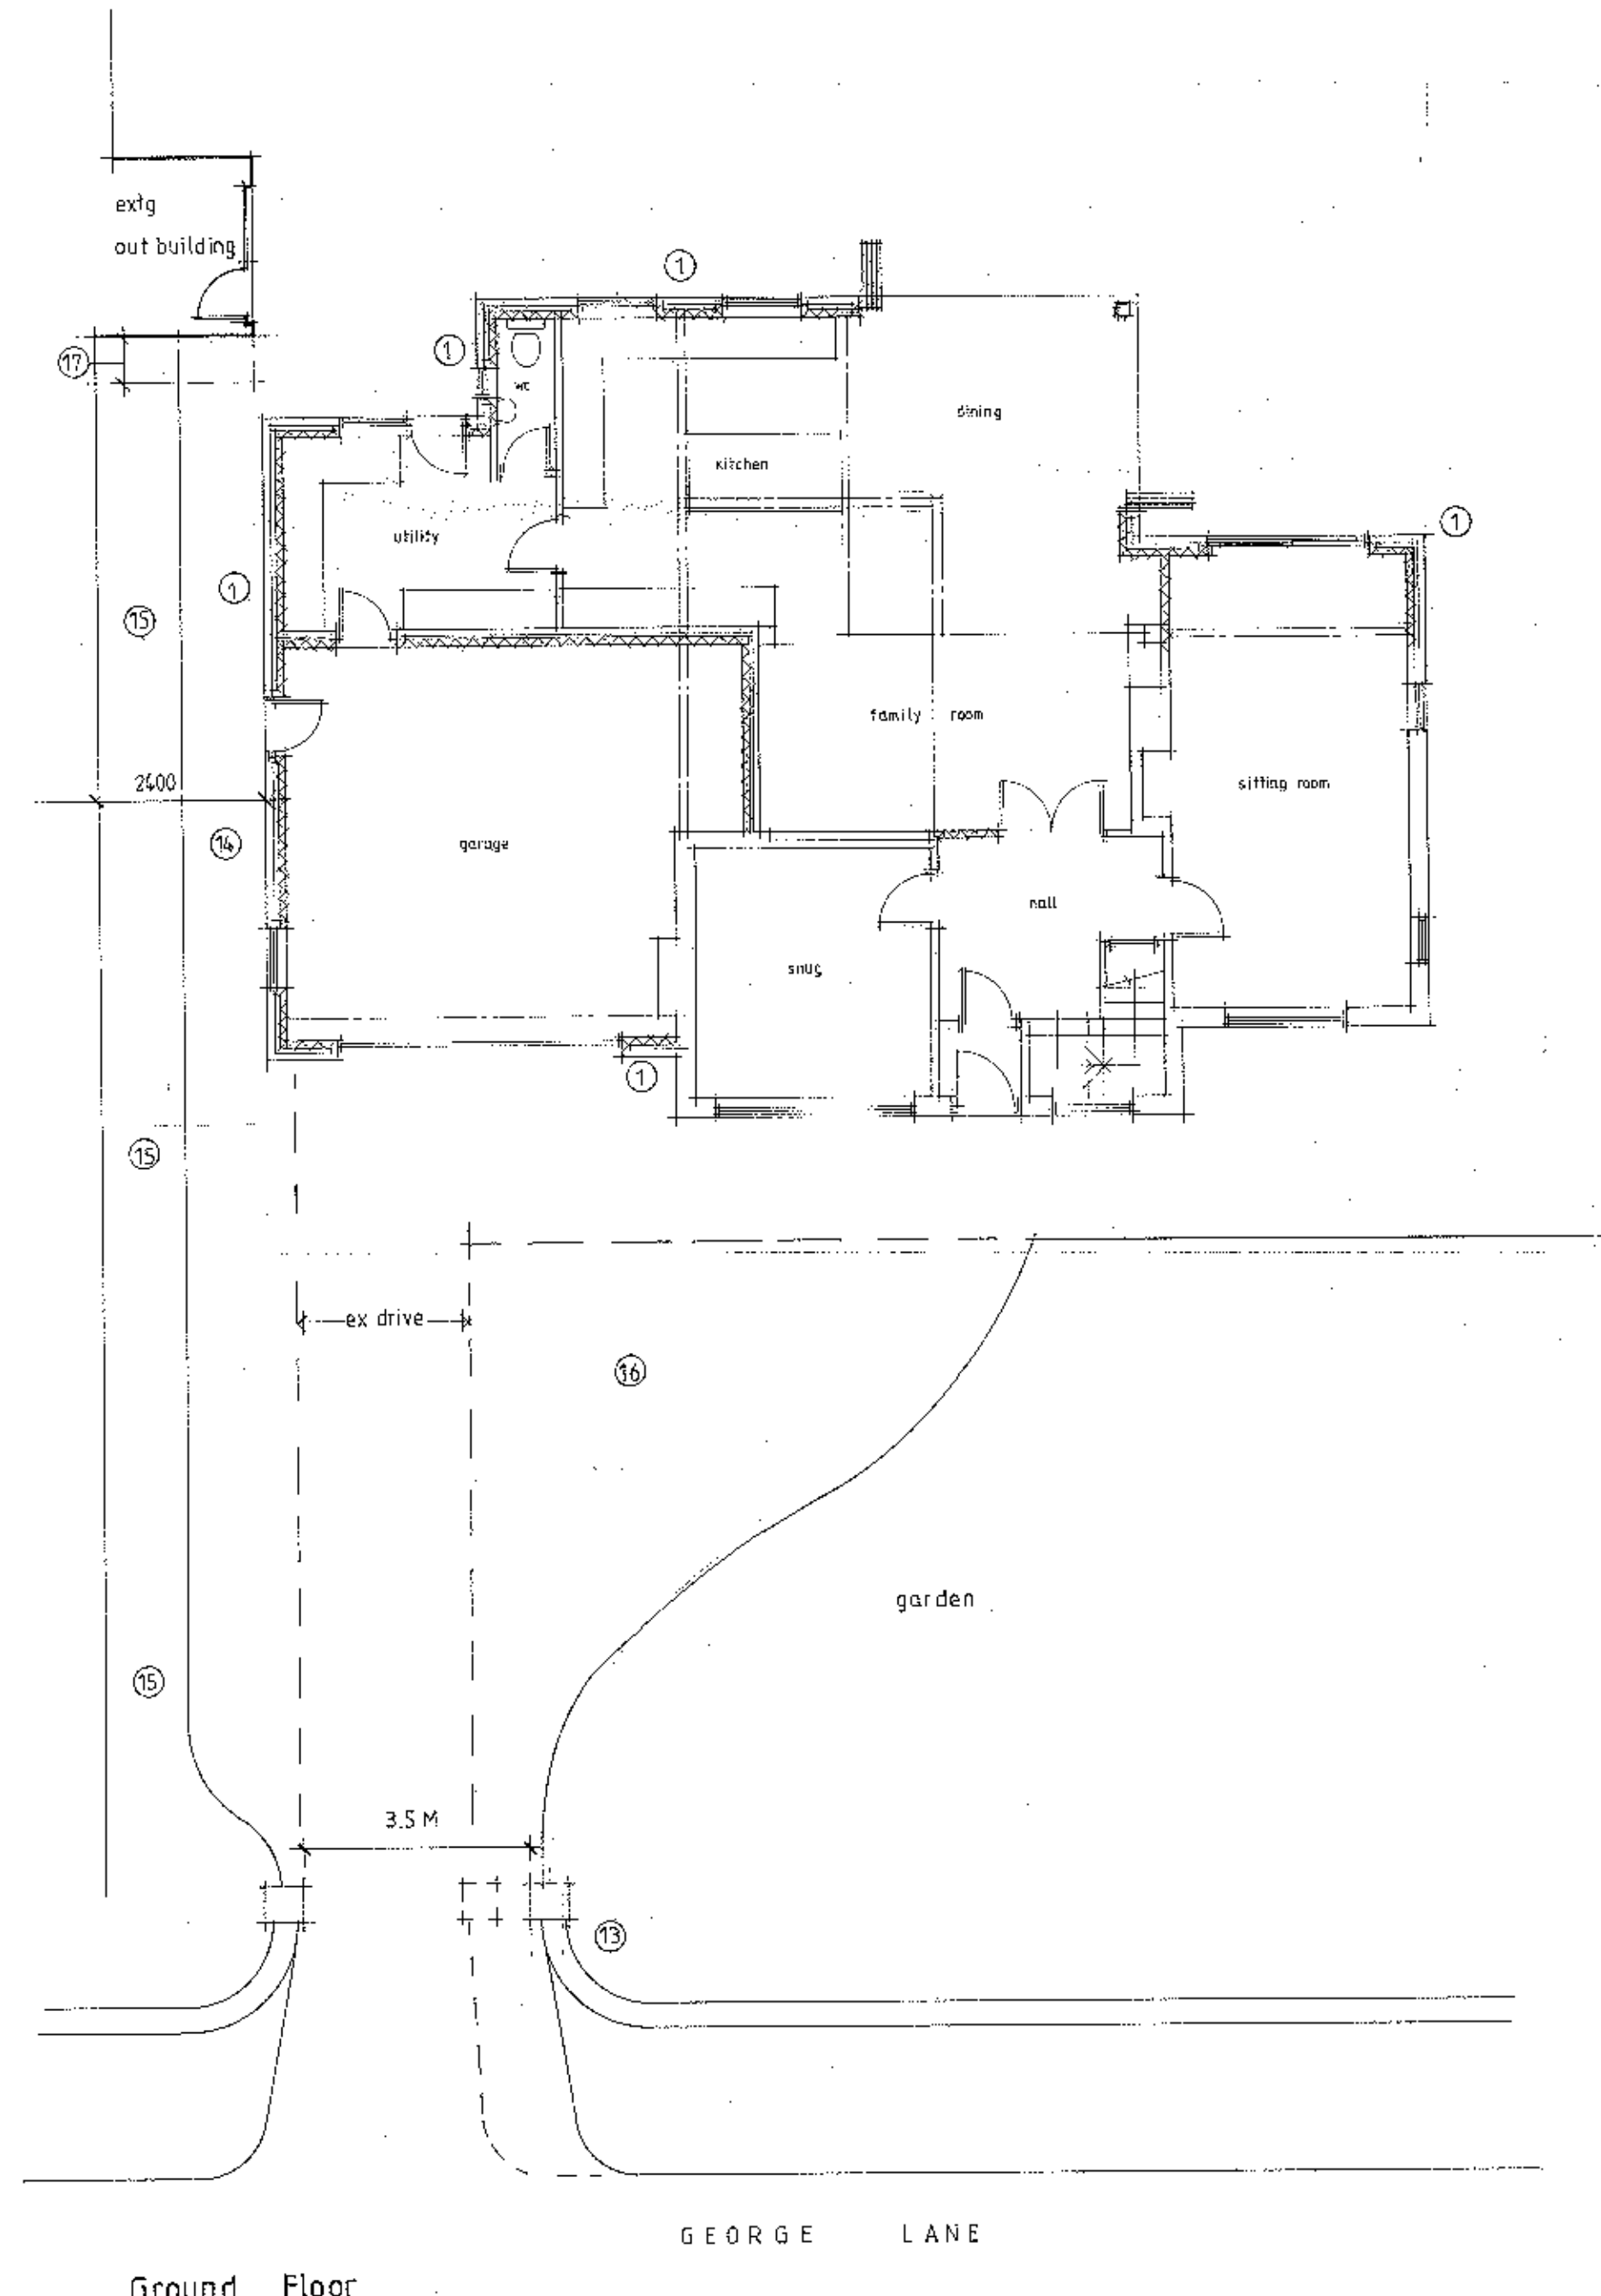
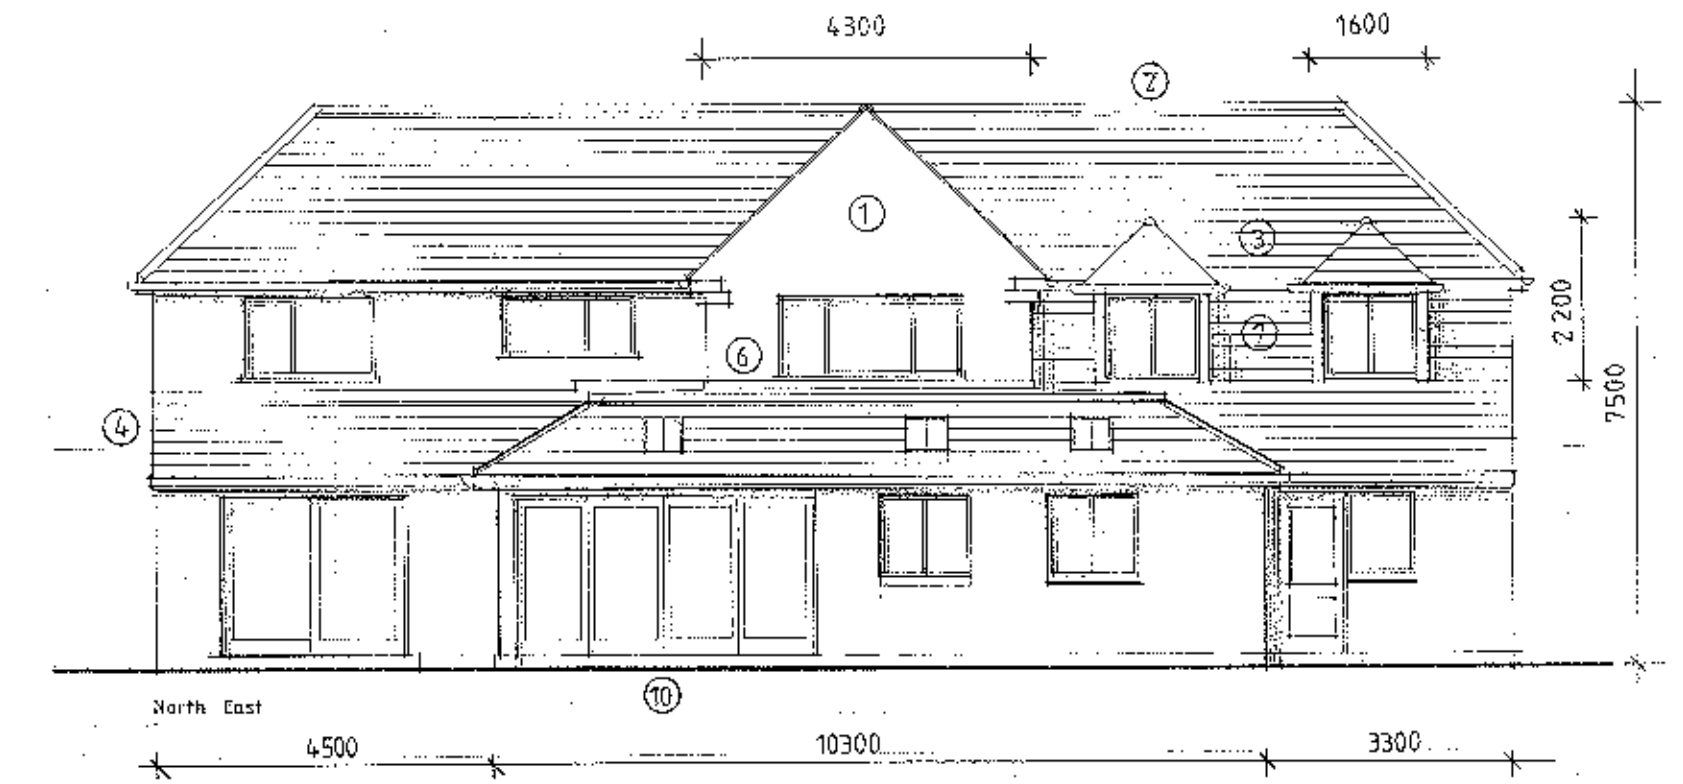
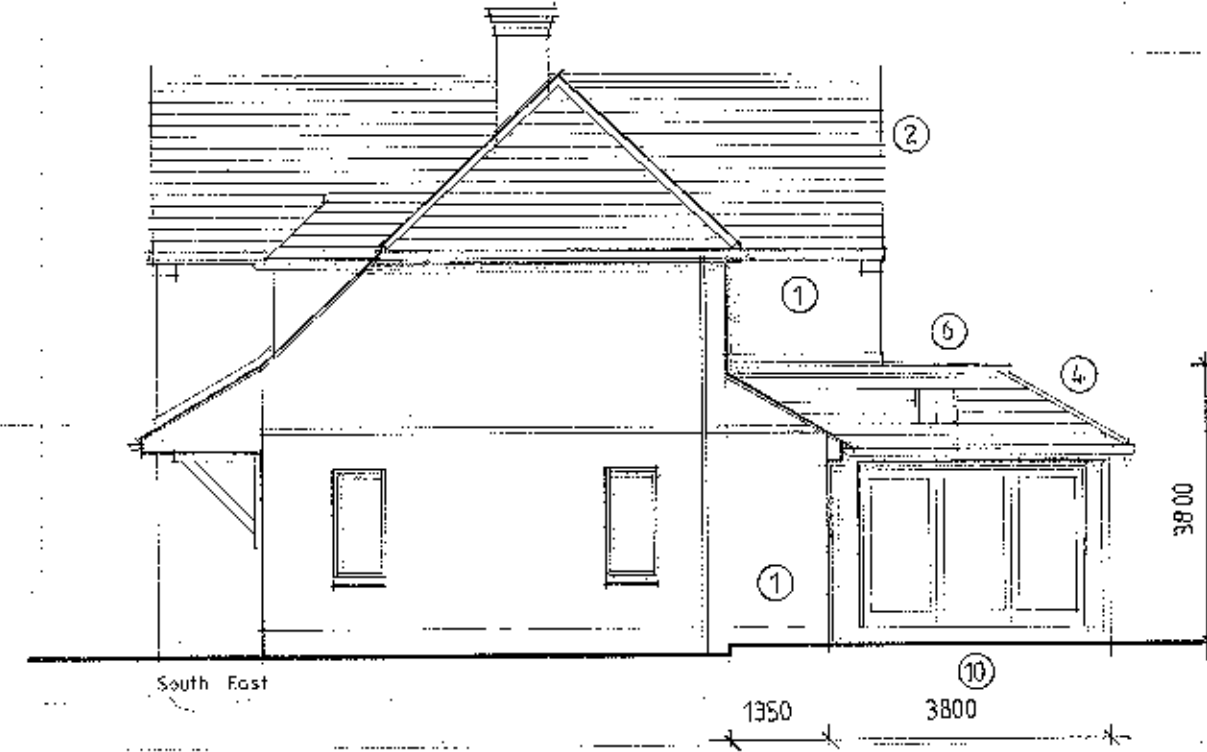


Note
Dimensions shown on drawings prepared for planning purposes are indicative only and can vary.

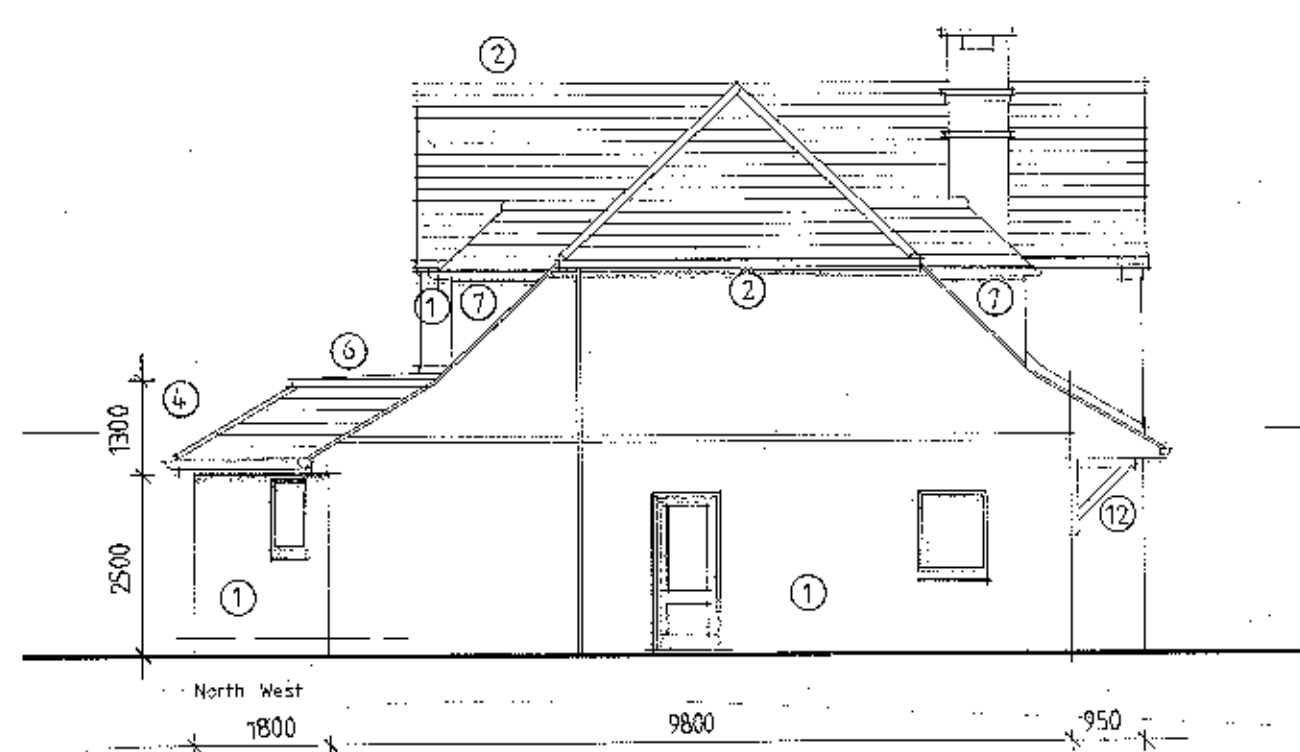

First Floor

- 1 Brick to match existing up to level of existing string course. Painted render block over to match existing.
- 2 Natural slate with ridge and hip tiles all to match existing.
- 3 Natural slate with ridge tile and mitred hips all to match existing to dormers.
- 4 Natural slate with mitred hips to single storey rear extension.
- 5 Flush fitting roof lights to single storey rear extension.
- 6 Flat roof section - Lead with wood core roll joints OR Polyroof 185 lead replacement system.
- 7 Lead facings to new dormer cheeks to match existing.
- 8 Upvc rain water goods to match existing.
- 9 Timber window and frame doors generally.
- 10 Timber or powder coated folding sliding doors to Dining Room.
- 11 Window opening to Bathroom built up.
- 12 Gullows bracket to overhang with boarded soffit all to match existing.
- 13 Existing access widened - section of wall and pier rebuilt to match existing.
- 14 1200mm wide path to side - paving / tarmacadam T.B.A
- 15 Garden to side of new drive / path graded down to existing levels.
- 16 Existing drive extended and turning area formed with tarmacadam surface (drained to planting areas).
- 17 Section of existing outbuilding cut back.

320120654P

A Dimensions added for planning application only
16-07-12

Client	Mr and Mrs Elliott
Job Title	Proposed Alterations
	Pendle House
	George Lane
	Read
Drawing Title	Proposed
	Plans and Elevations
Scale	1:100
Date	JULY 2012
Drawn	DL

spa
ARCHITECTS
SUNDERLAND PEACOCK & ASSOCIATES LTD.
HAZEL MERE, PINLAW ROAD, CLITHEROE,
LANCASHIRE, BB7 2AG
T 01206 423179 F 01206 427328
E info@sunderlandpeacock.com
www.sunderlandpeacock.com