


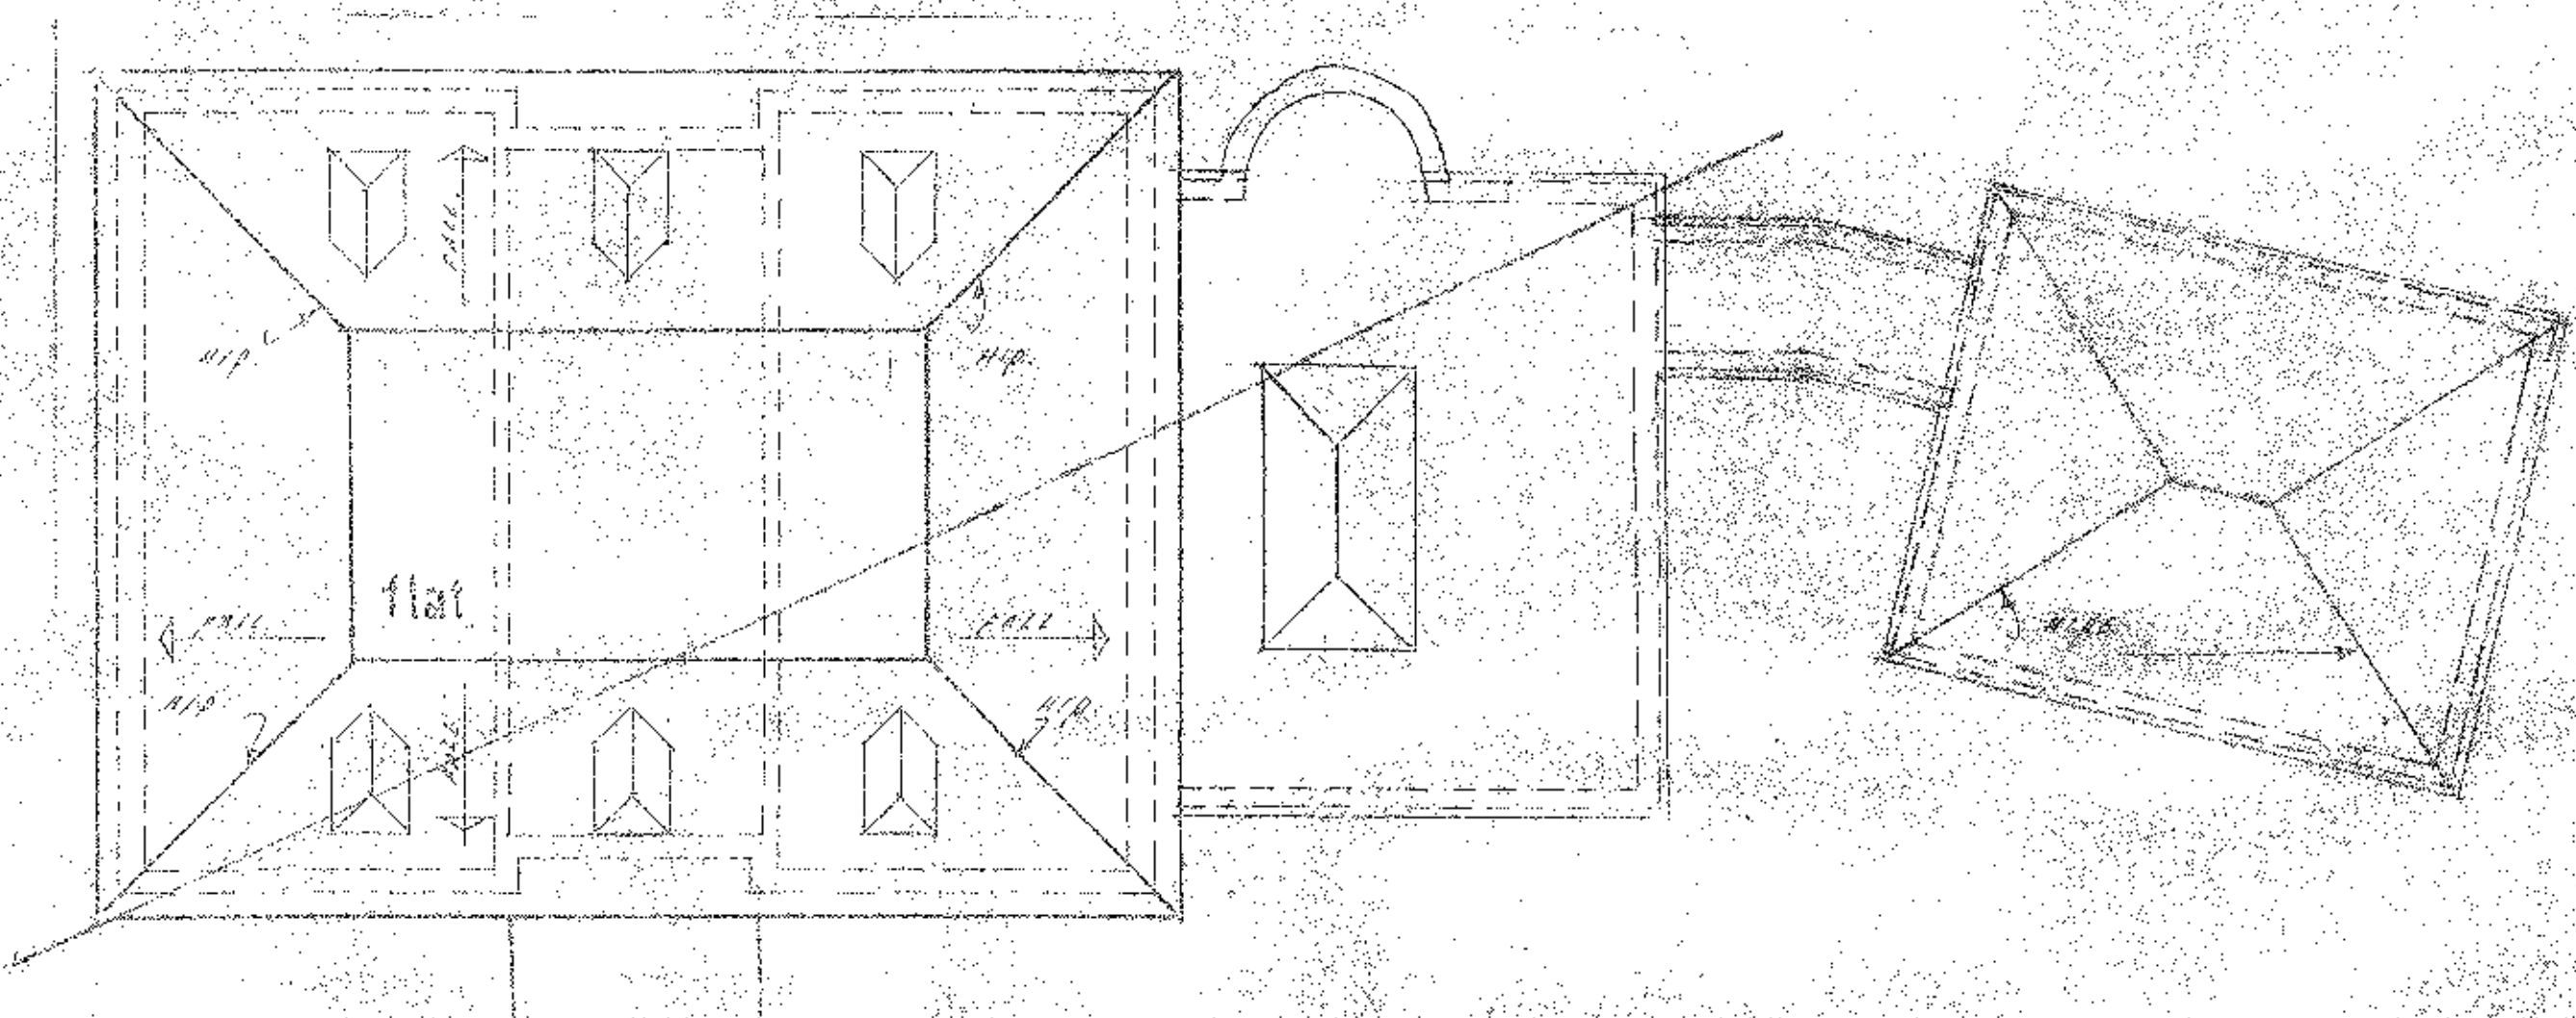

proposed roof plan

REV. 2012/12/12 'A' SHEET 5 OF 4

32 01 206 630

AMENDED PLANS RECEIVED
DATE 16 NOV 2012

