



all roofs: slate, all walls: facing bricks
up to first floor level then render with
fissure finish.

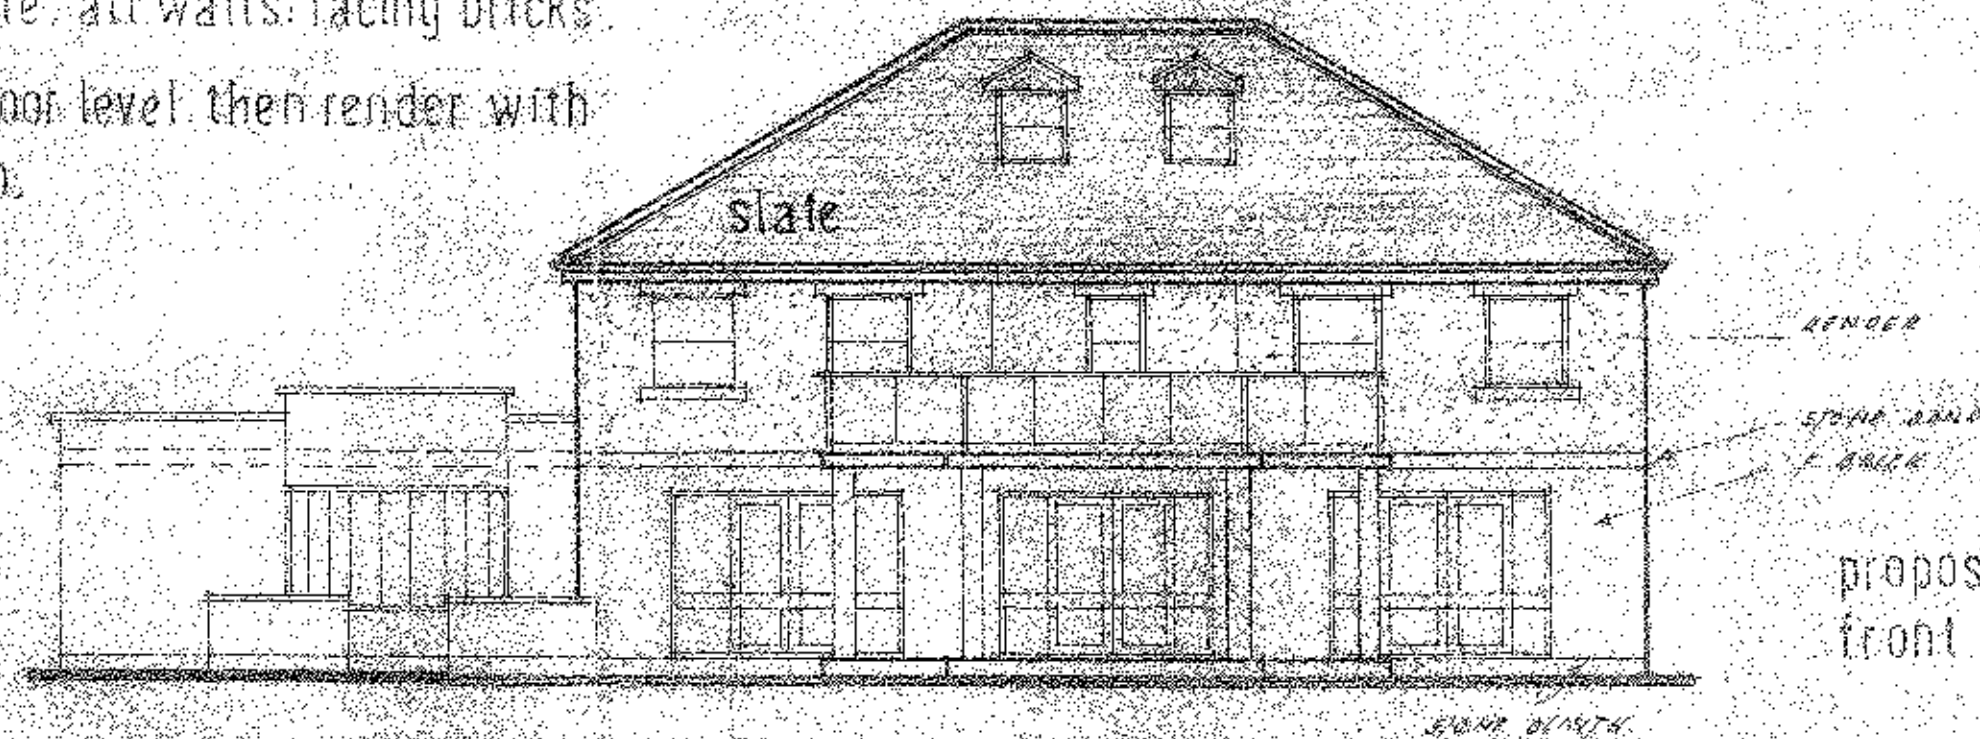


proposed south west /
front elevation

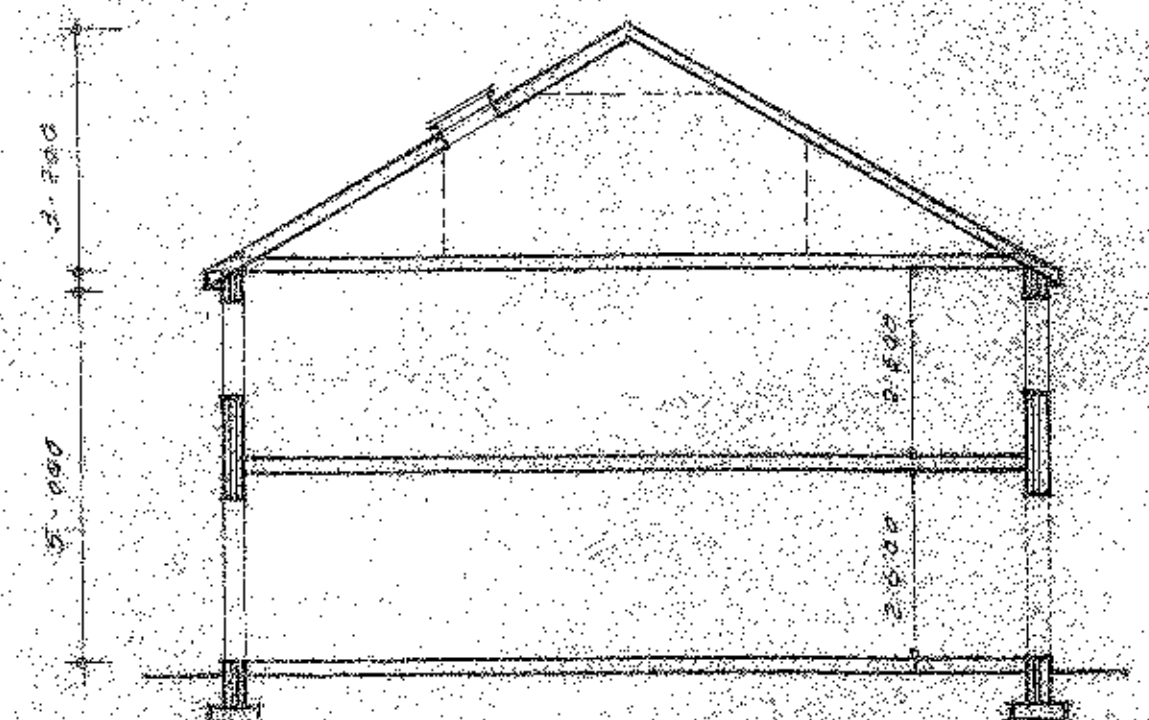


section thro dwelling




proposed north east /
rear elevation

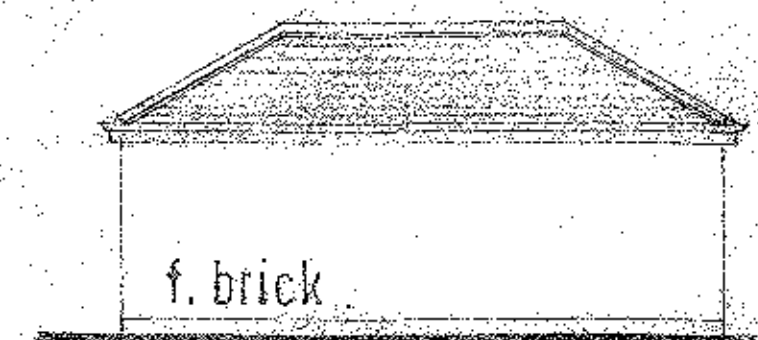


rear elevation of garage

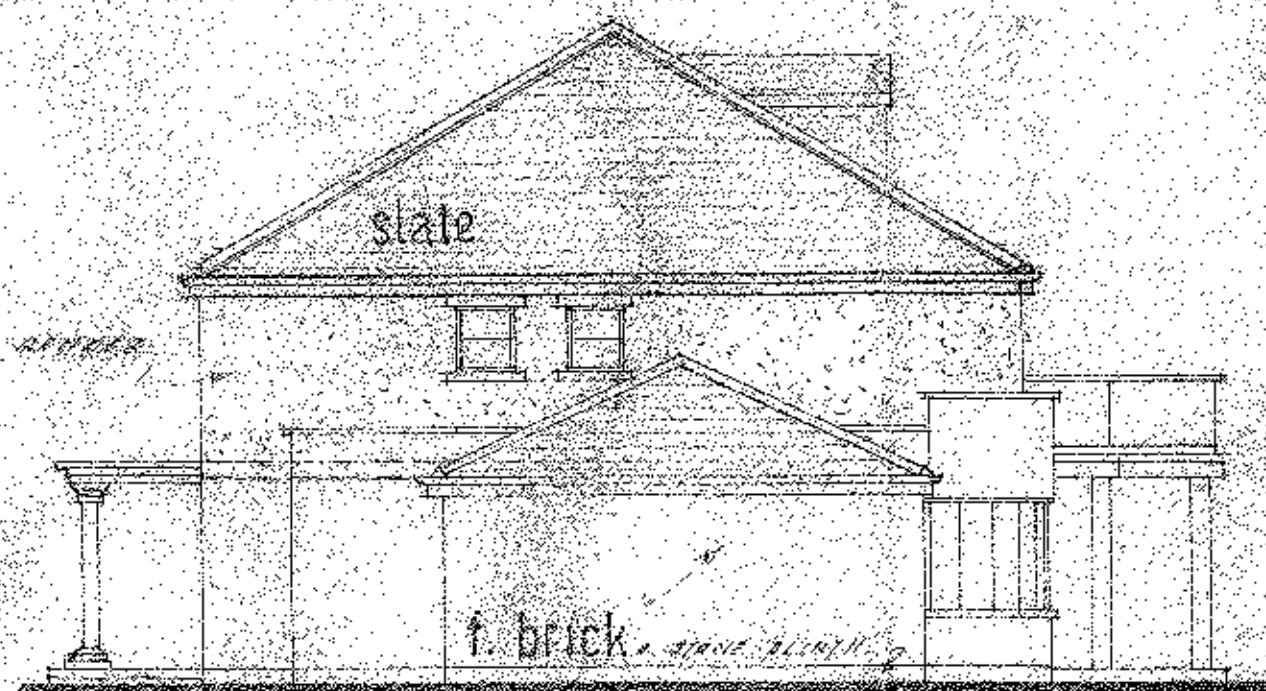

proposed north west elevation

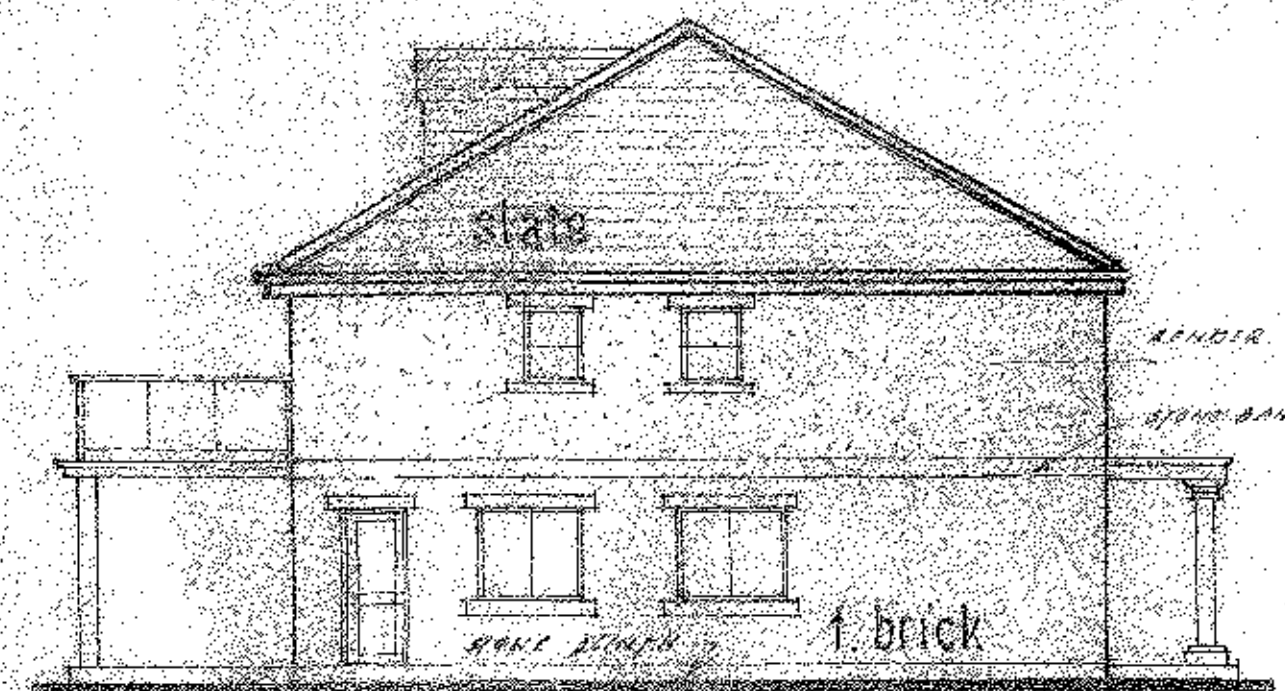

proposed southeast gable elevation

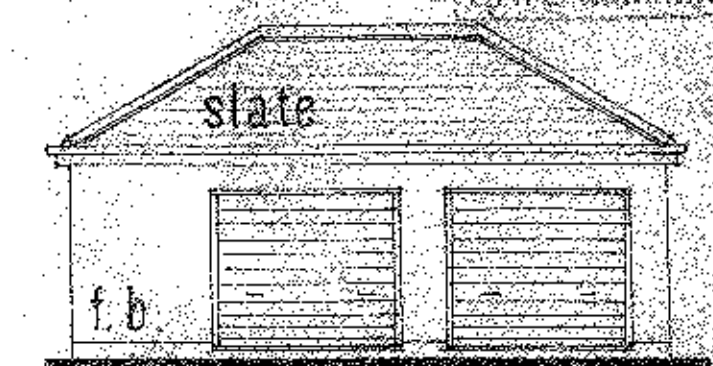

front elevation of garage

32 01 205 330

AMENDED PLANS RECEIVED
DATE 16 Nov 2012