320120663P

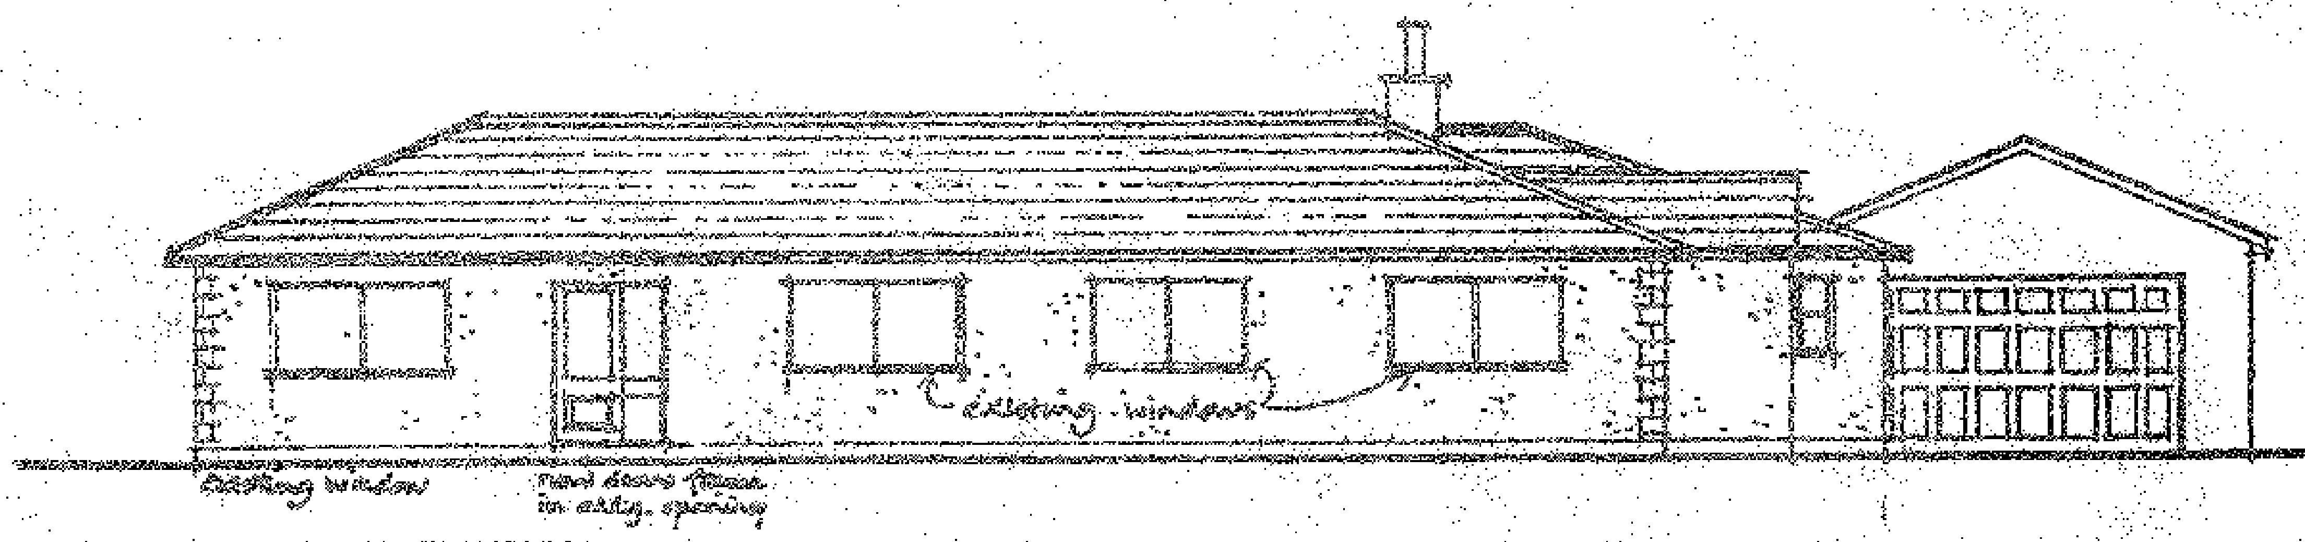
existing windows
existing window
new door & frame in extg. opening

FRONT ELEVATION

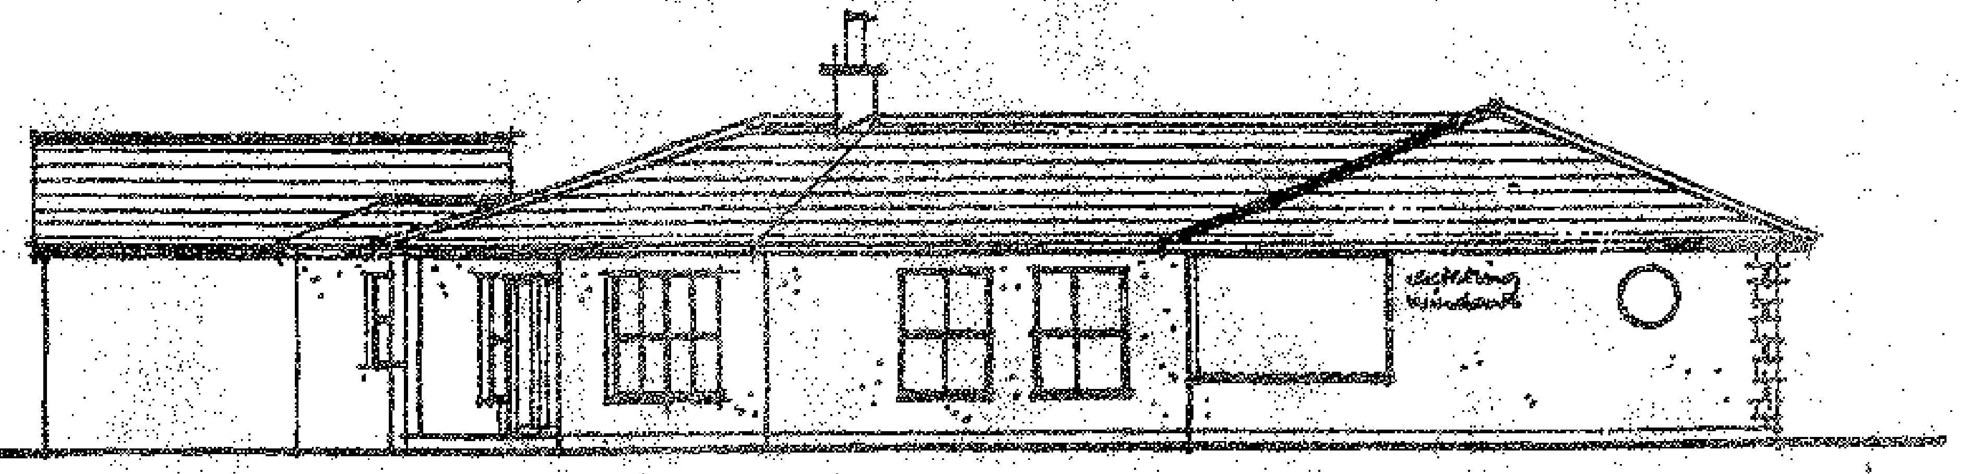
existing window

SIDE ELEVATION

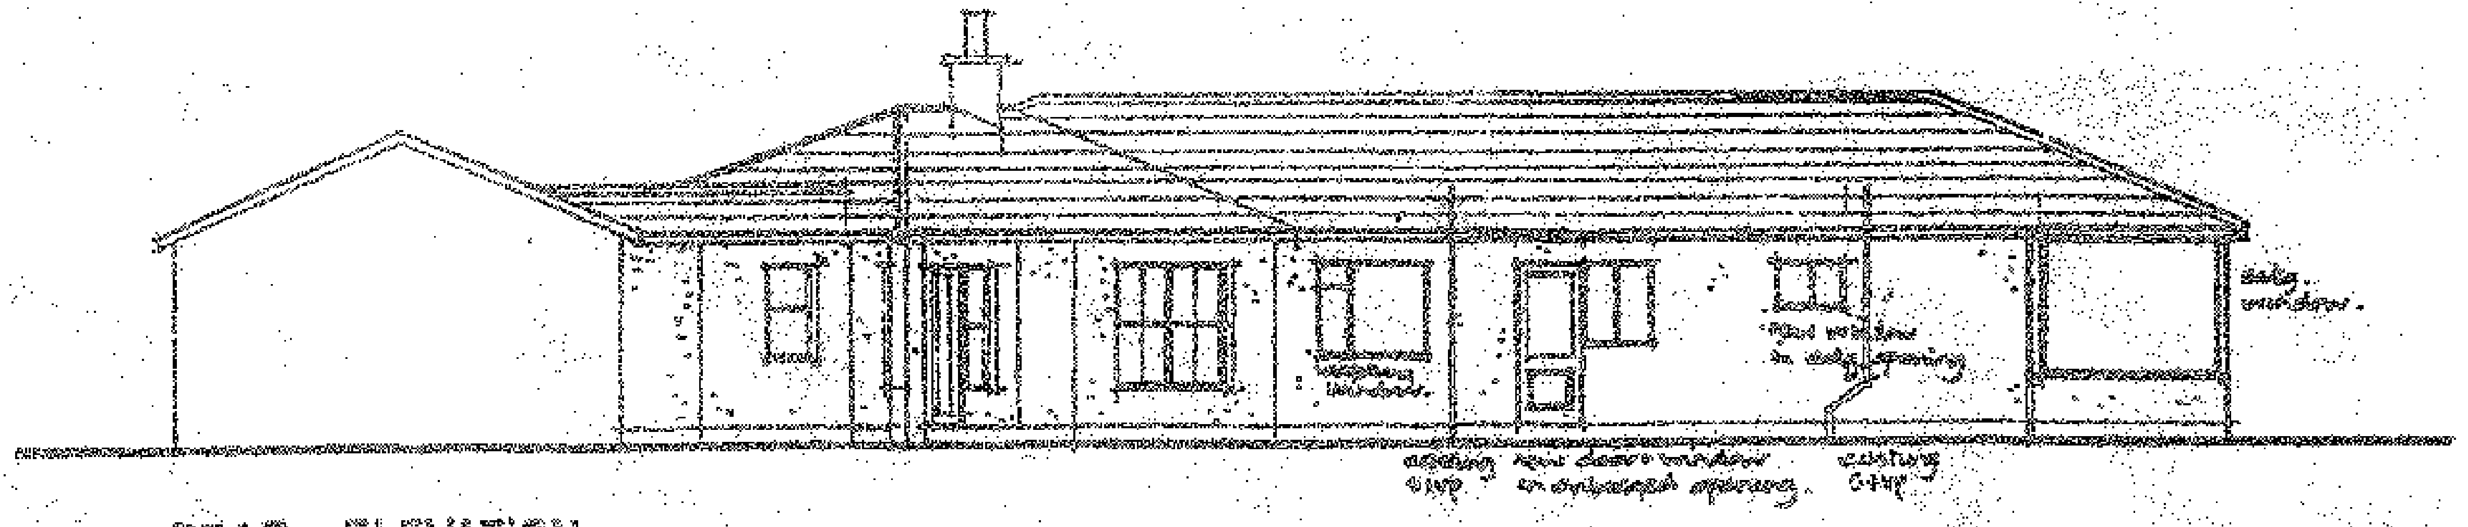
extg. window
new window in extg. opening
existing window
existing s.v.p.
new door + window in enlarged opening
existing s.v.p.

REAR ELEVATION

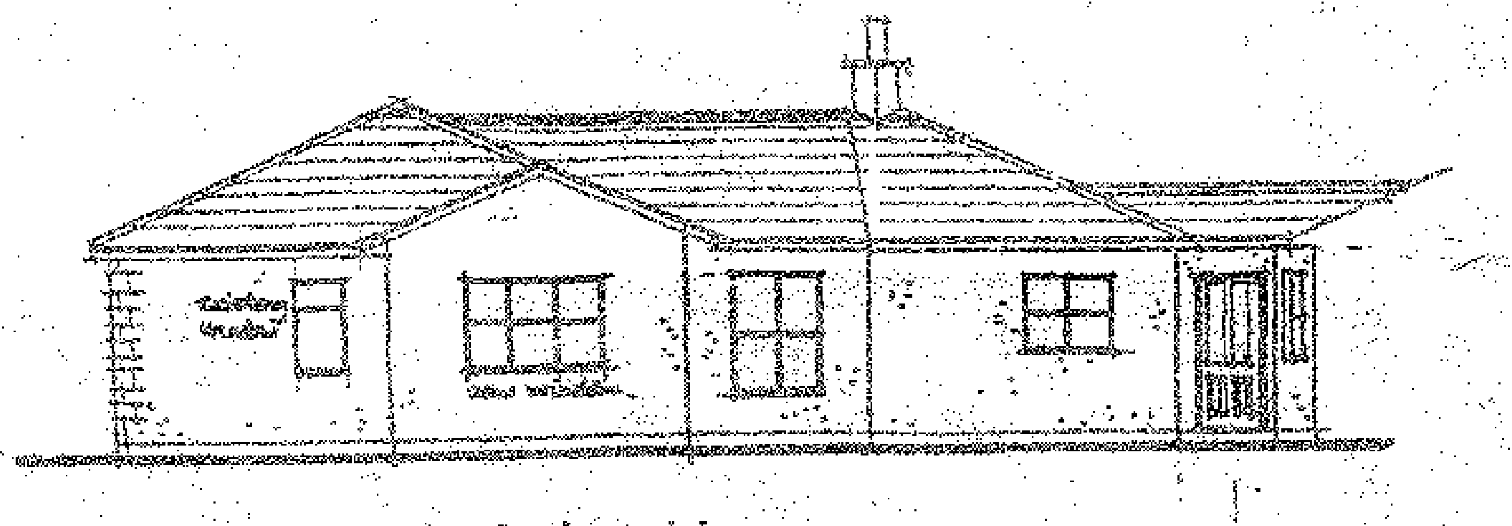
existing window
new window

SIDE flattened, facing driveway

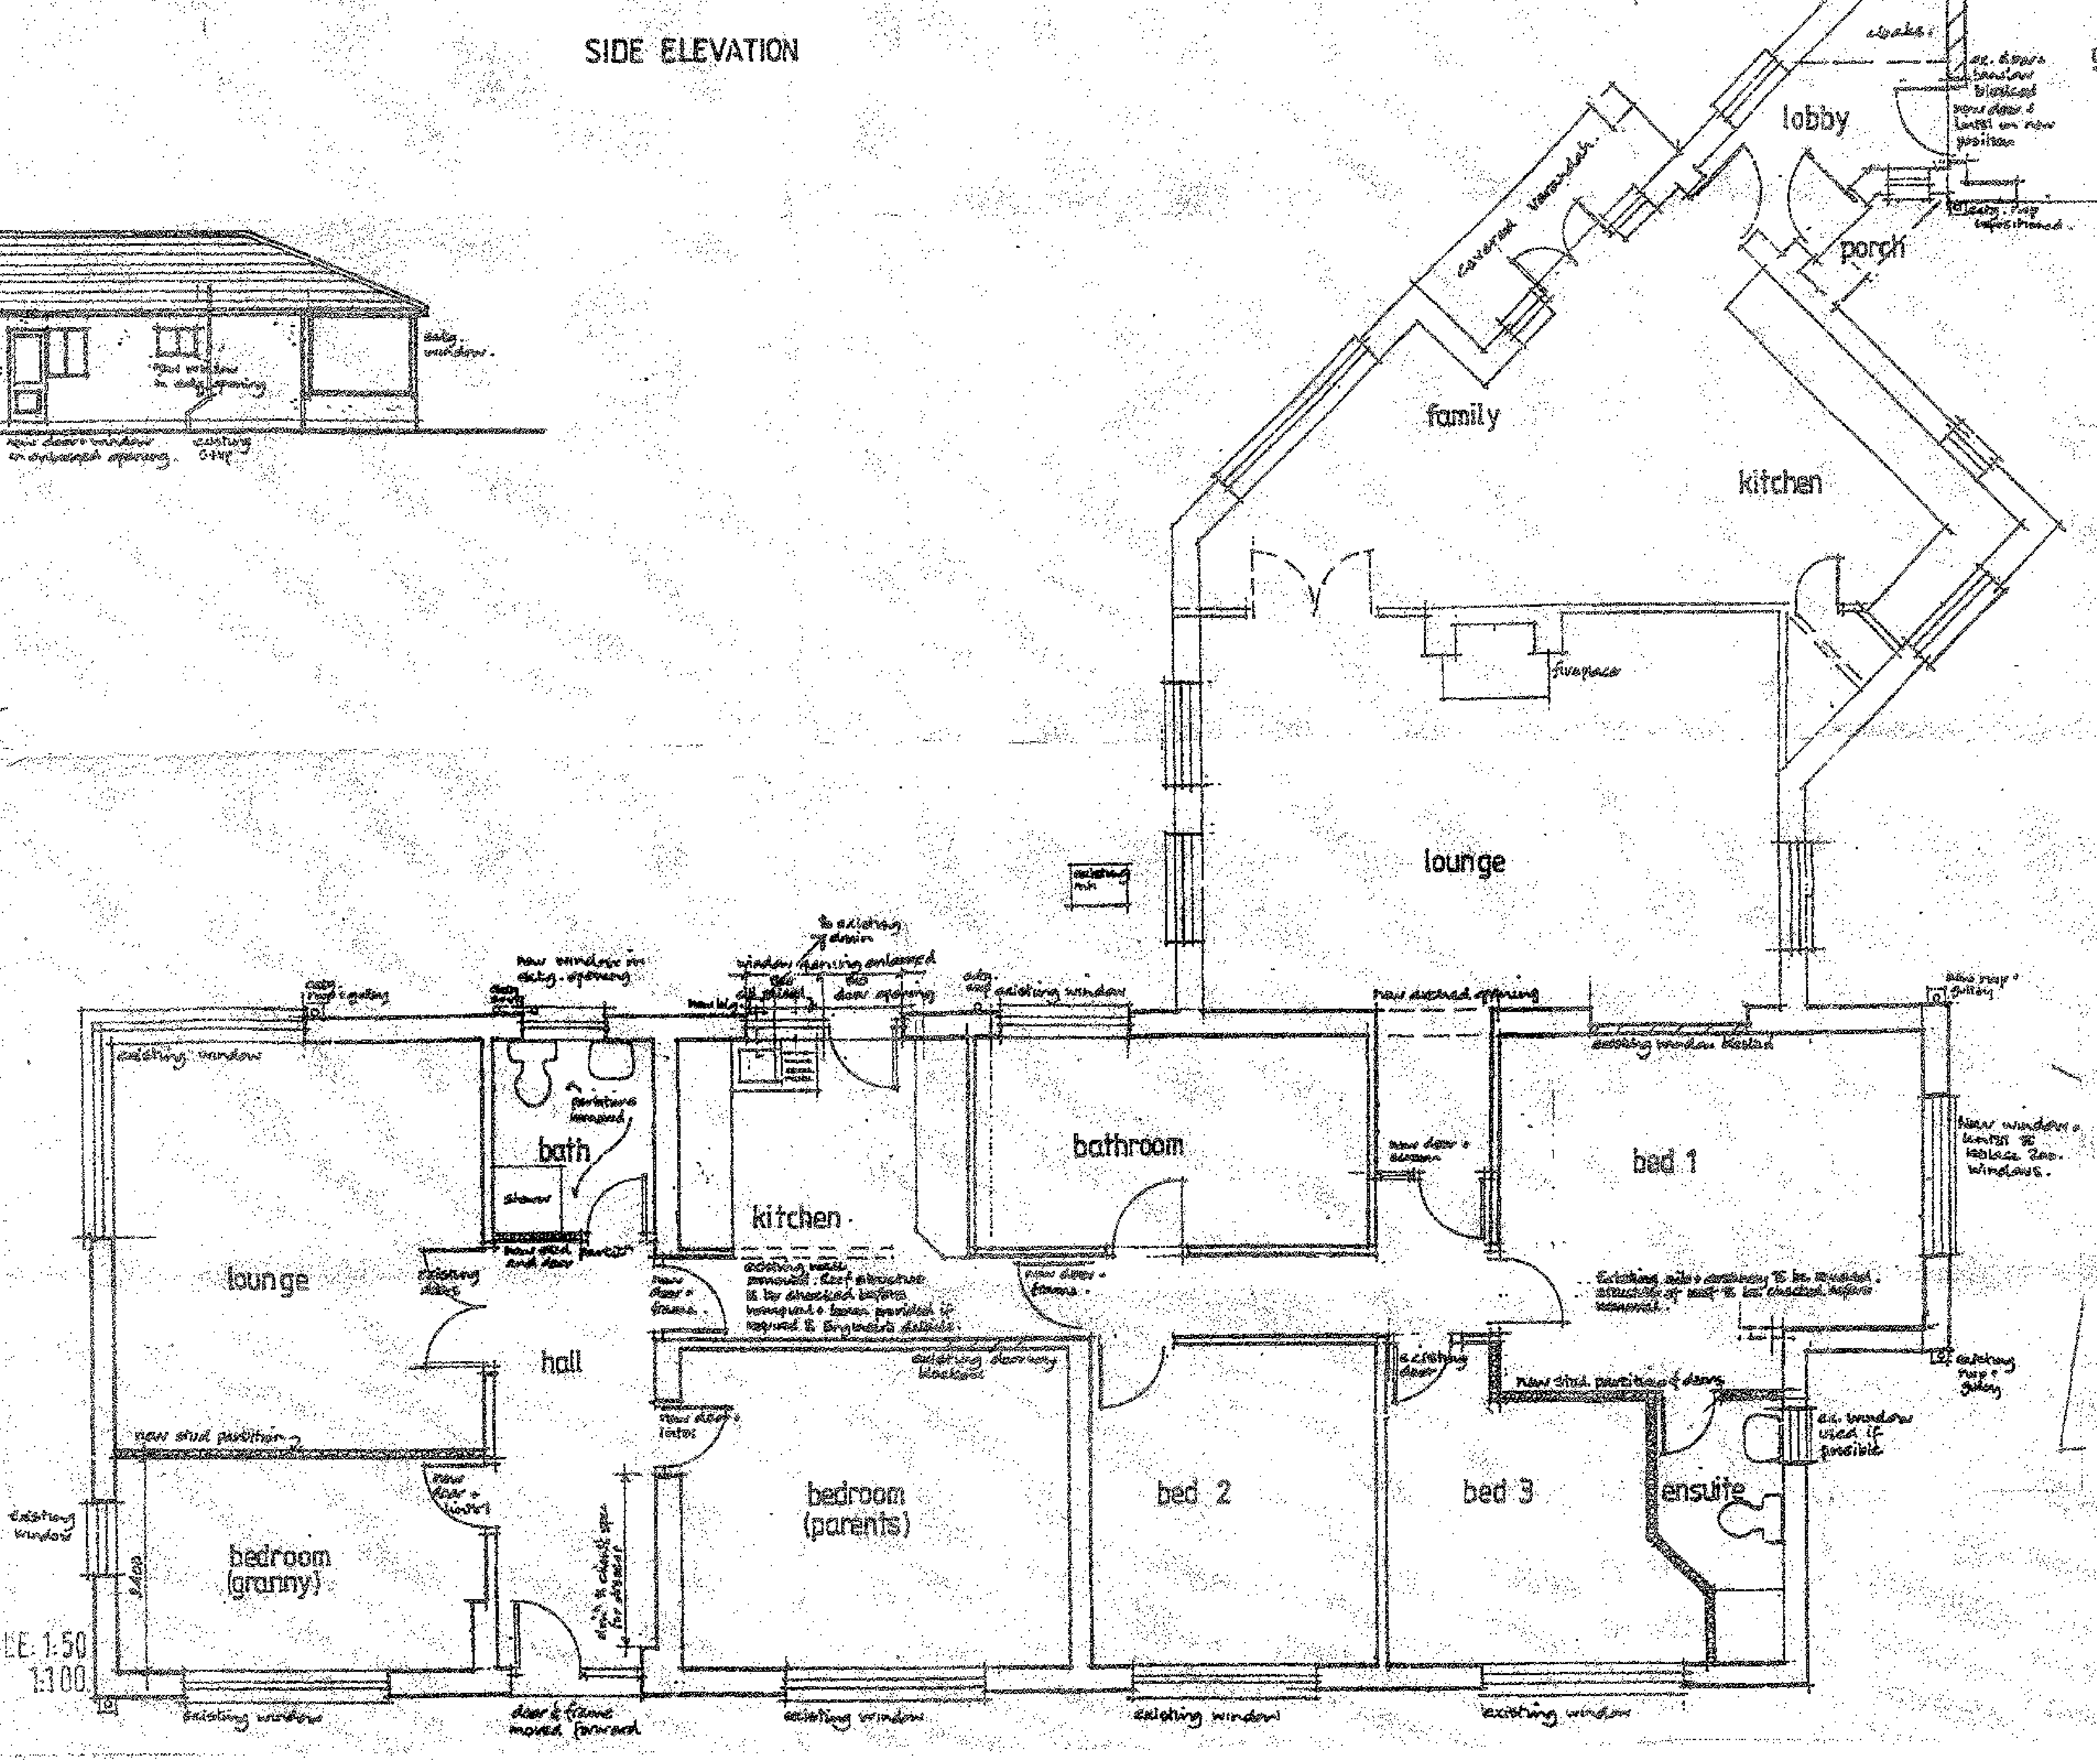
cloaks
lobby
porch
covered verandah
family
kitchen
fireplace
lounge
existing m/h
ex. doors window blocked new door & lintel in new position
extg. r.w.p. repositioned
extg. r.w.p. & gulley
new window in extg. opening
to existing drain
window opening enlarged
extg. oil pipes
new bldg.
new door opening
extg. s.v.p.
existing window
new arched opening
new r.w.p. + gulley
existing window
fixtures swapped
bath
shower
new stud partition and door
kitchen
existing wall removed: roof structure to be checked before removal & beam provided if required & Engineer's details.
bathroom
new door + screen
bed 1
existing window blocked
new window & lintel to replace 2no. windows
Existing wall & chimney to be removed. structure of roof to be checked before removal.
existing r.w.p. + gulley
lounge
existing door
hall
new door + frame
new door + frame
existing doorway blocked
new stud partition
new door + lintel
new door + lintel
drain & check spec for disposal
existing window
bedroom (granny)
bedroom (parents)
bed 2
existing door
new stud partition & doors
ex. window used if possible
bed 3
ensuite
existing window
door & frame moved forward
existing window
existing window
existing window

garage 6m x6m

Scale

5cm

MOOR VIEW SHOWLEY ROAD CLAYTON LE DALE

GROUND FLOOR PLAN/ ELEVATIONS AS EXISTING JUNE 2012 SCALE 1:50
1:100

drg.ref.37/12 sheet 1of 4