Ground Floor

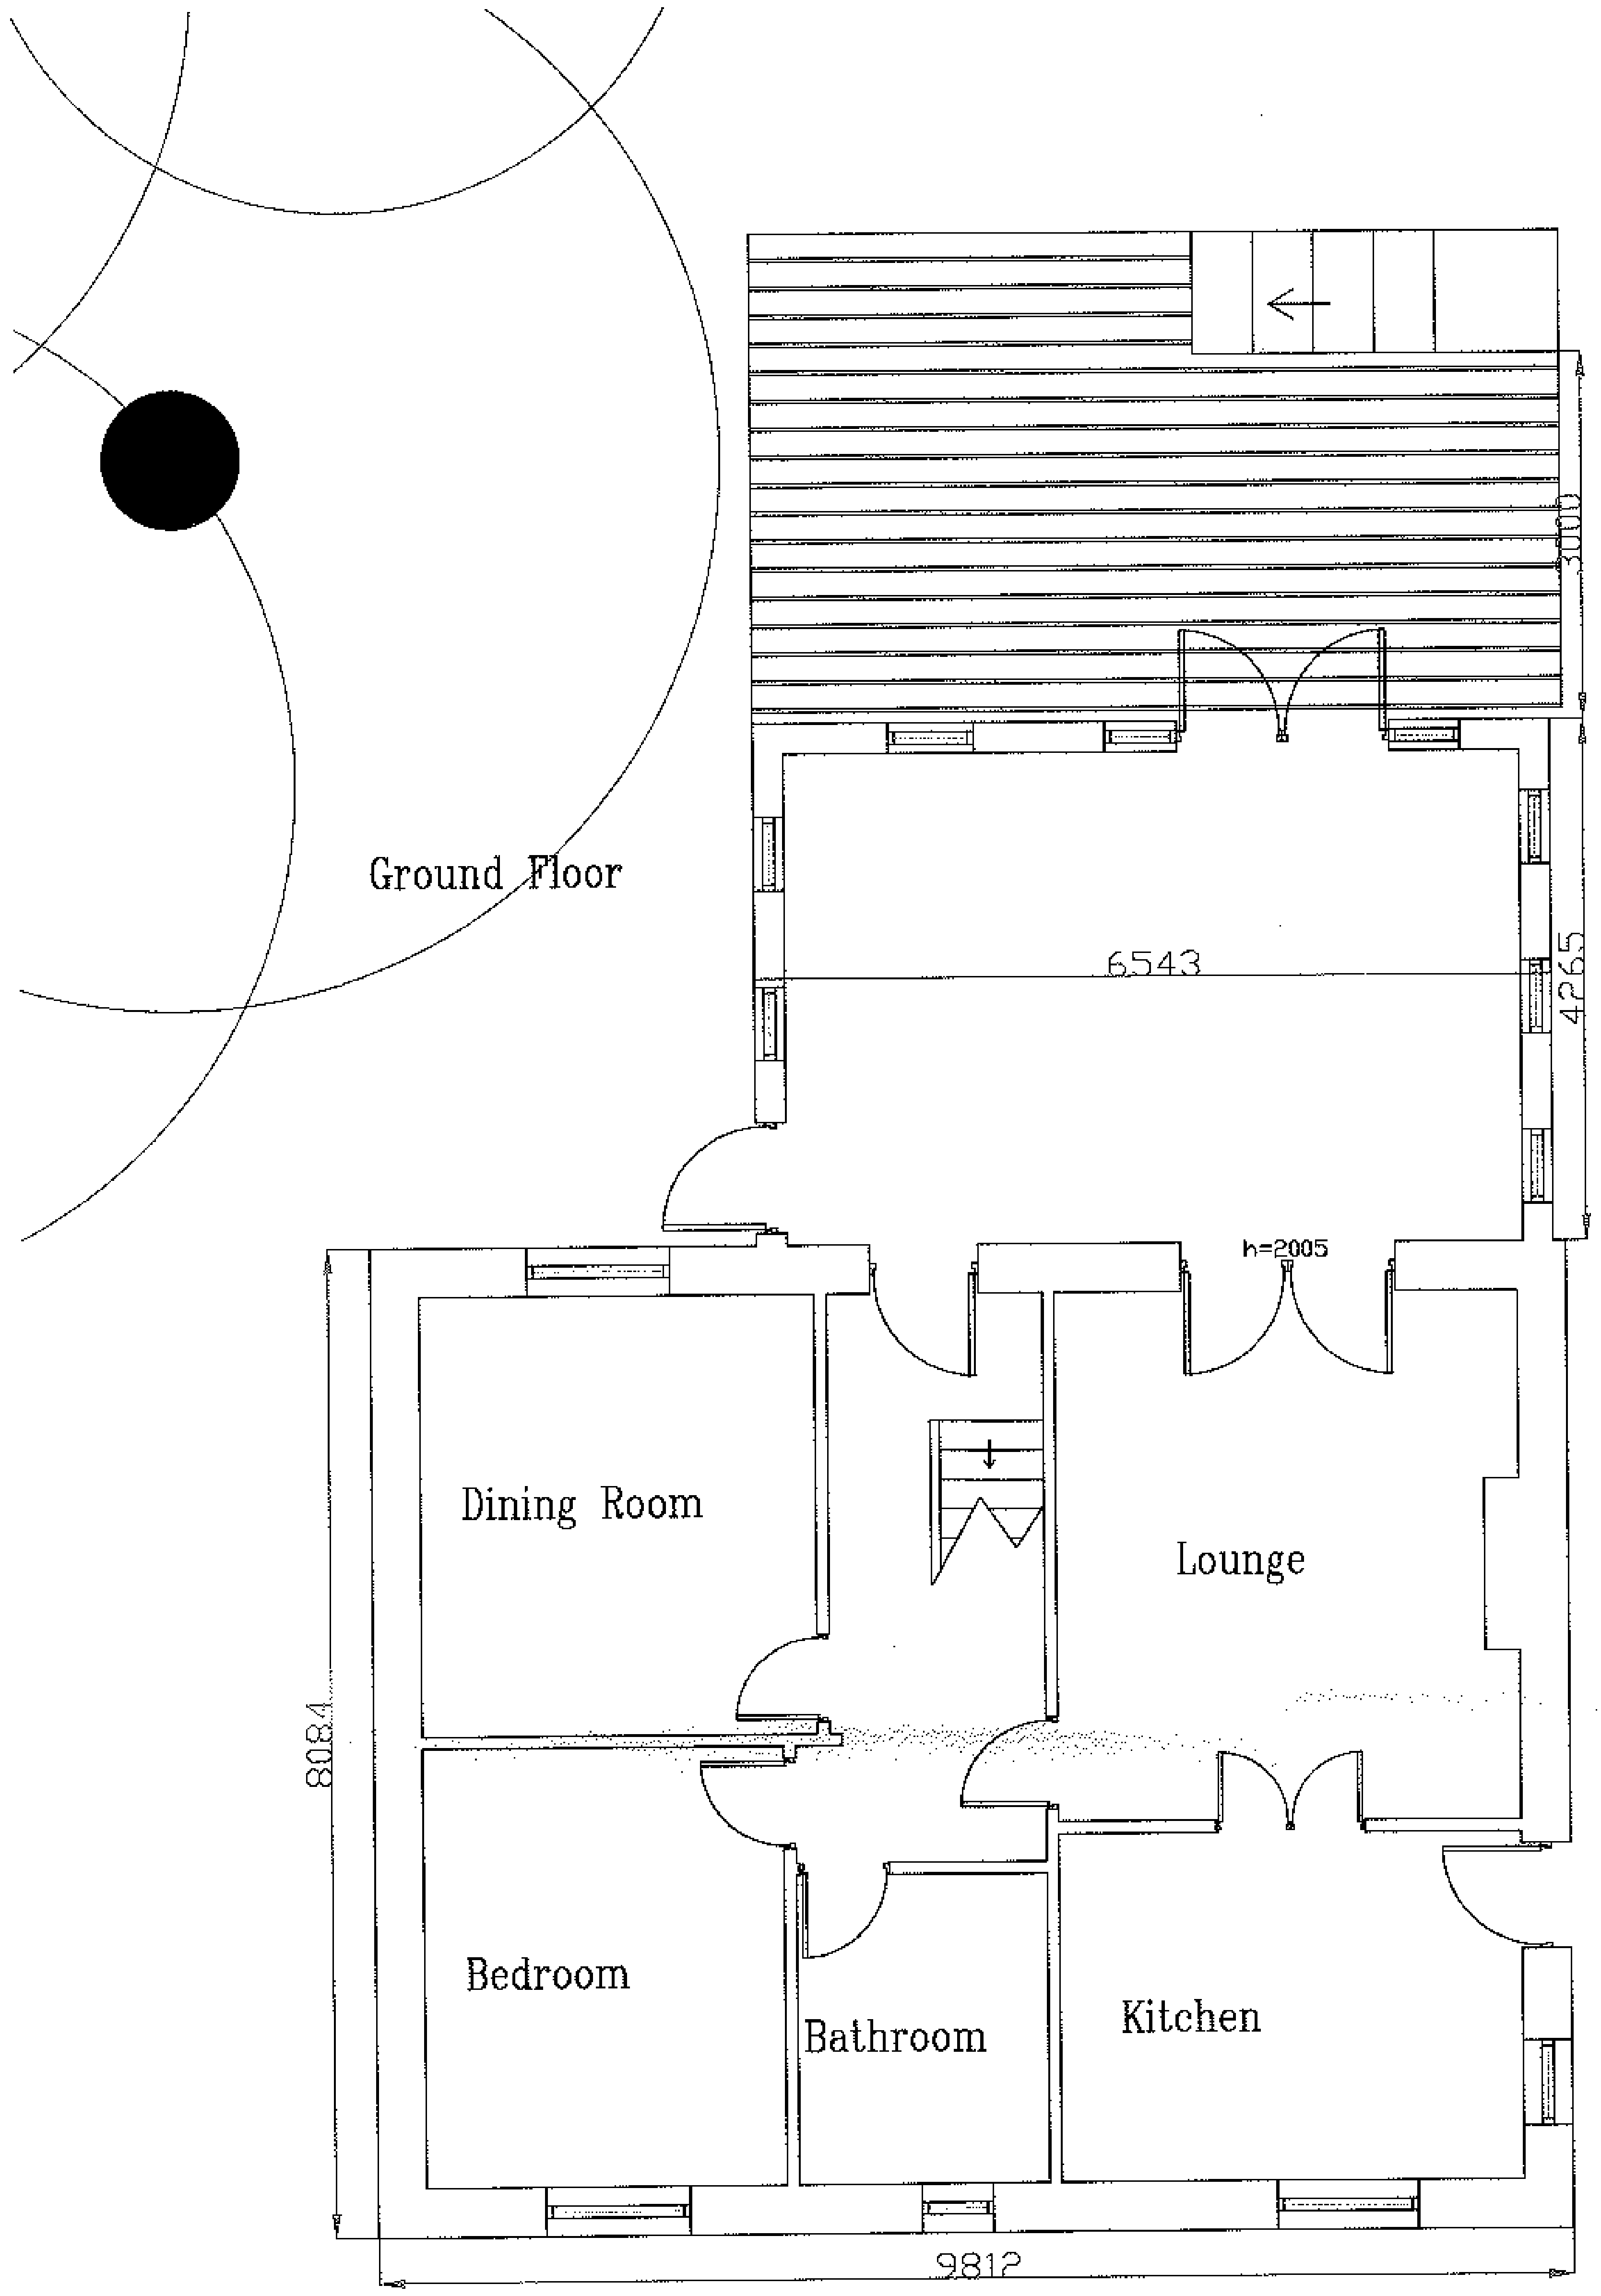

South East Elevation

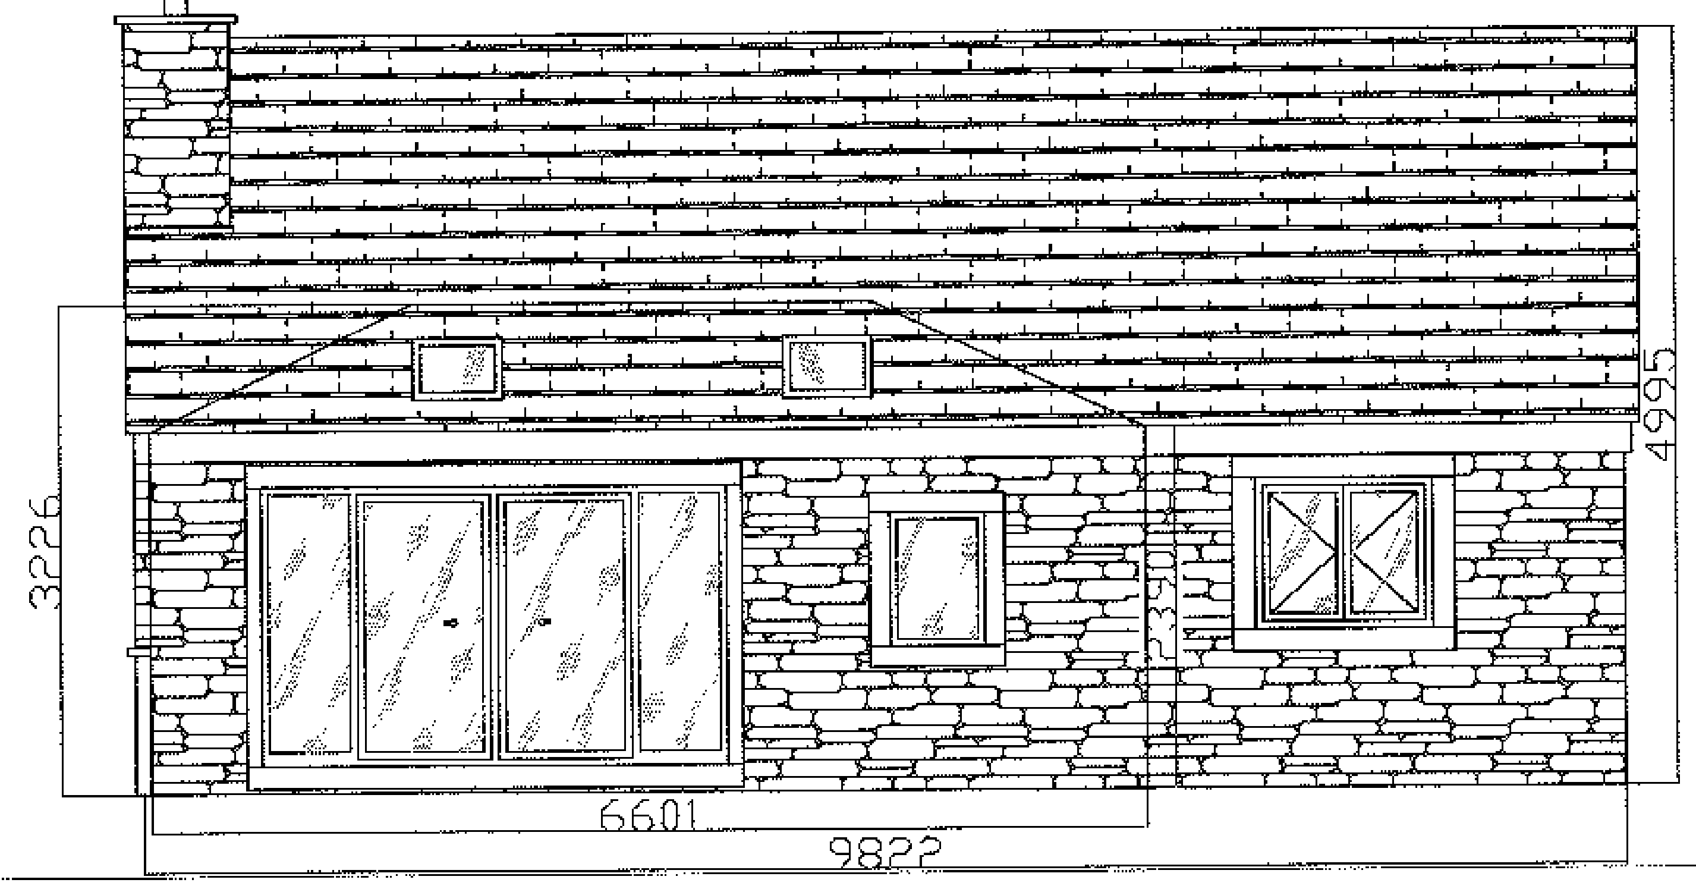

North East Elevation

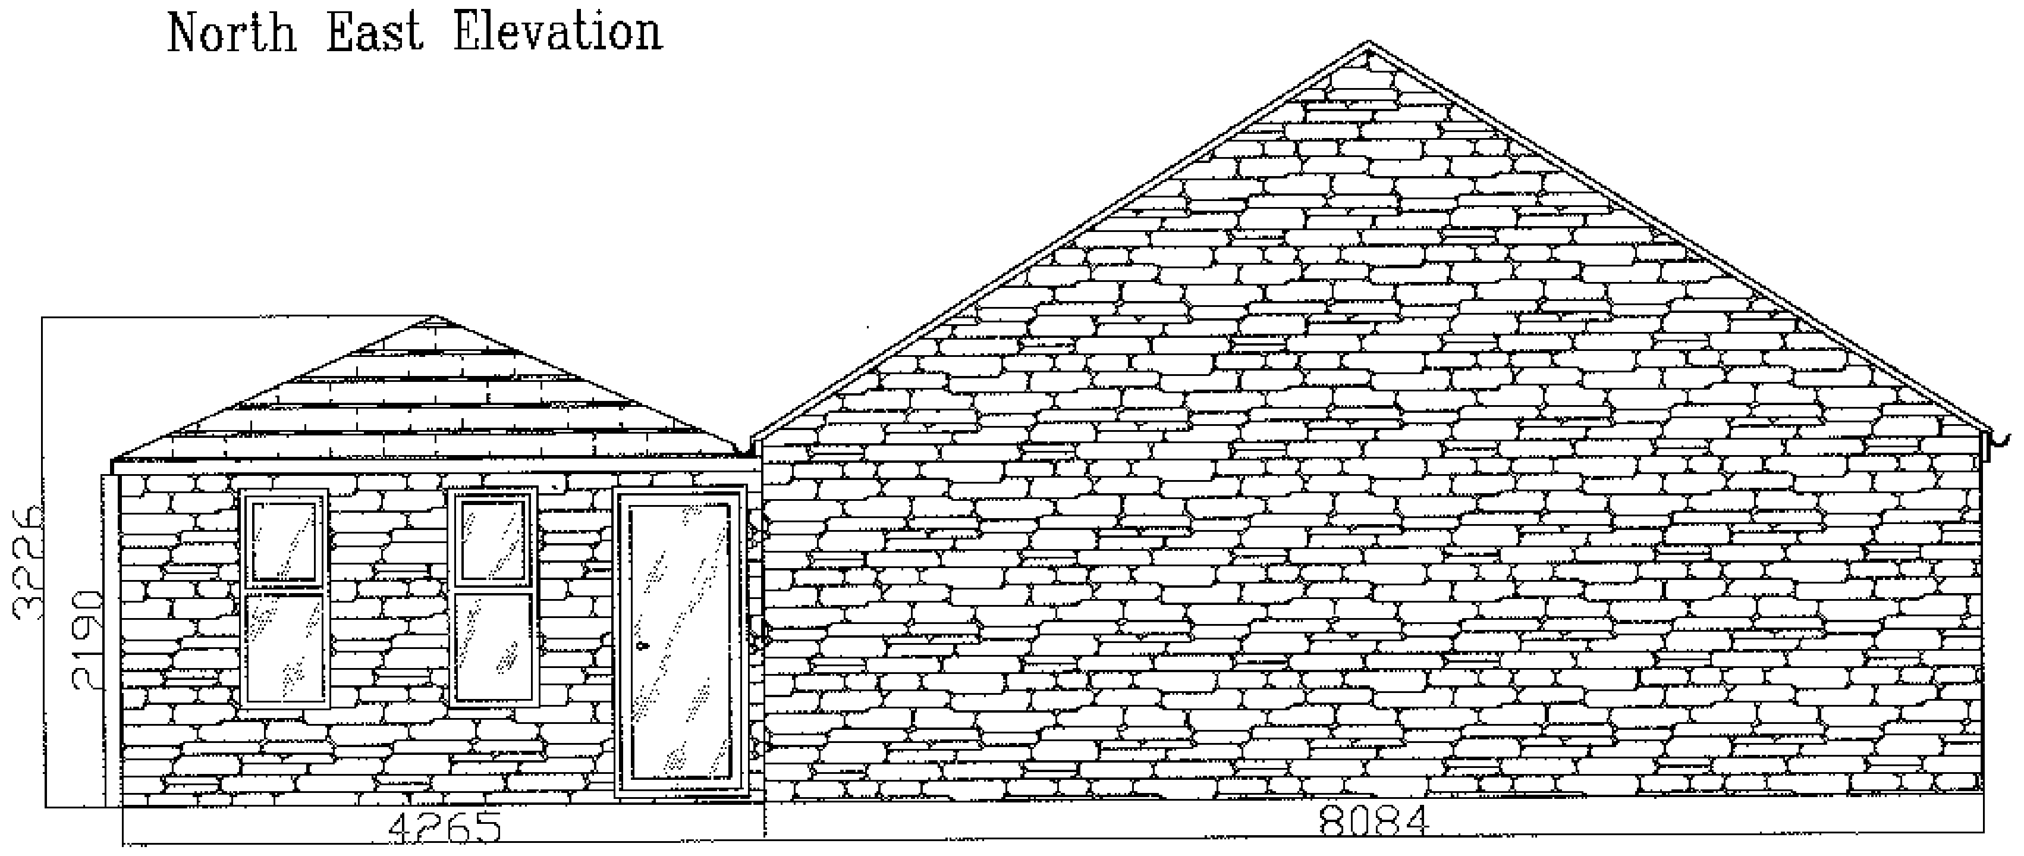

South West Elevation

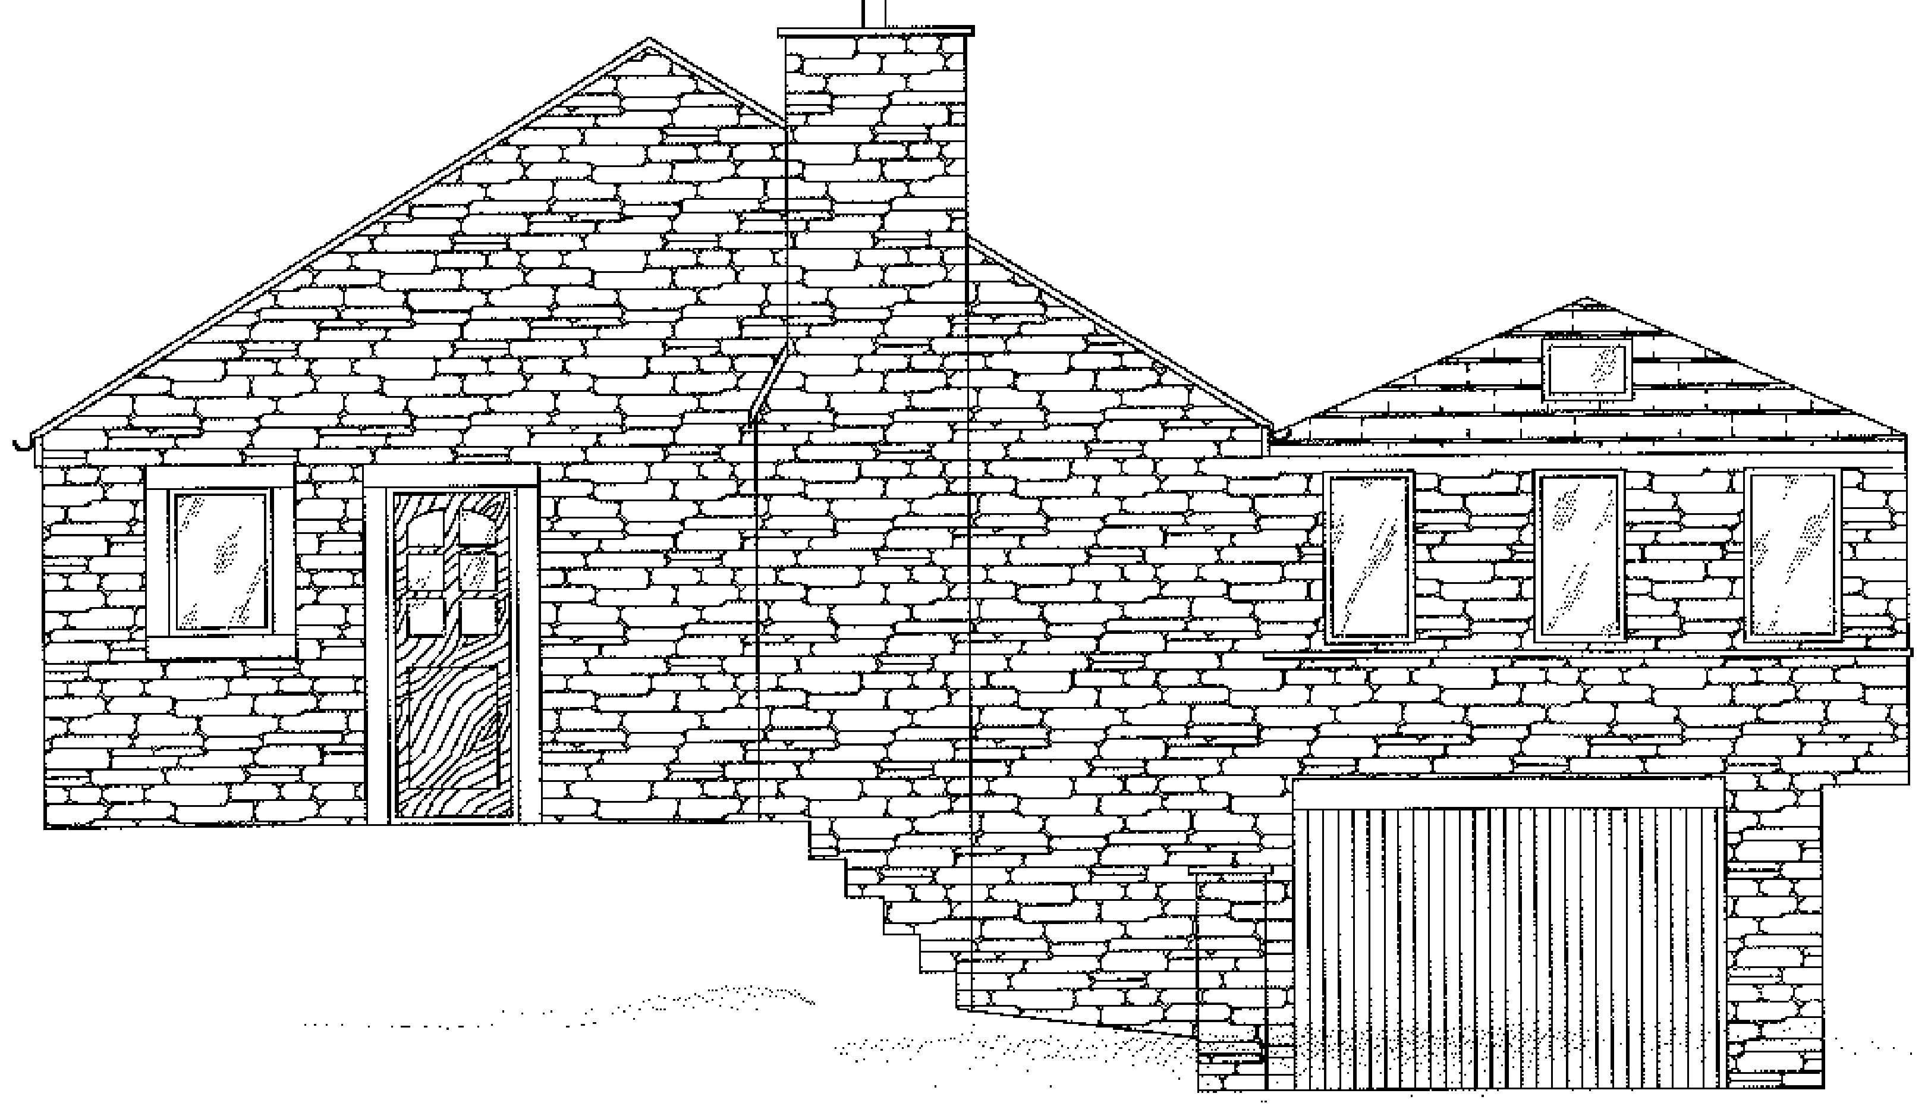

North West Elevation

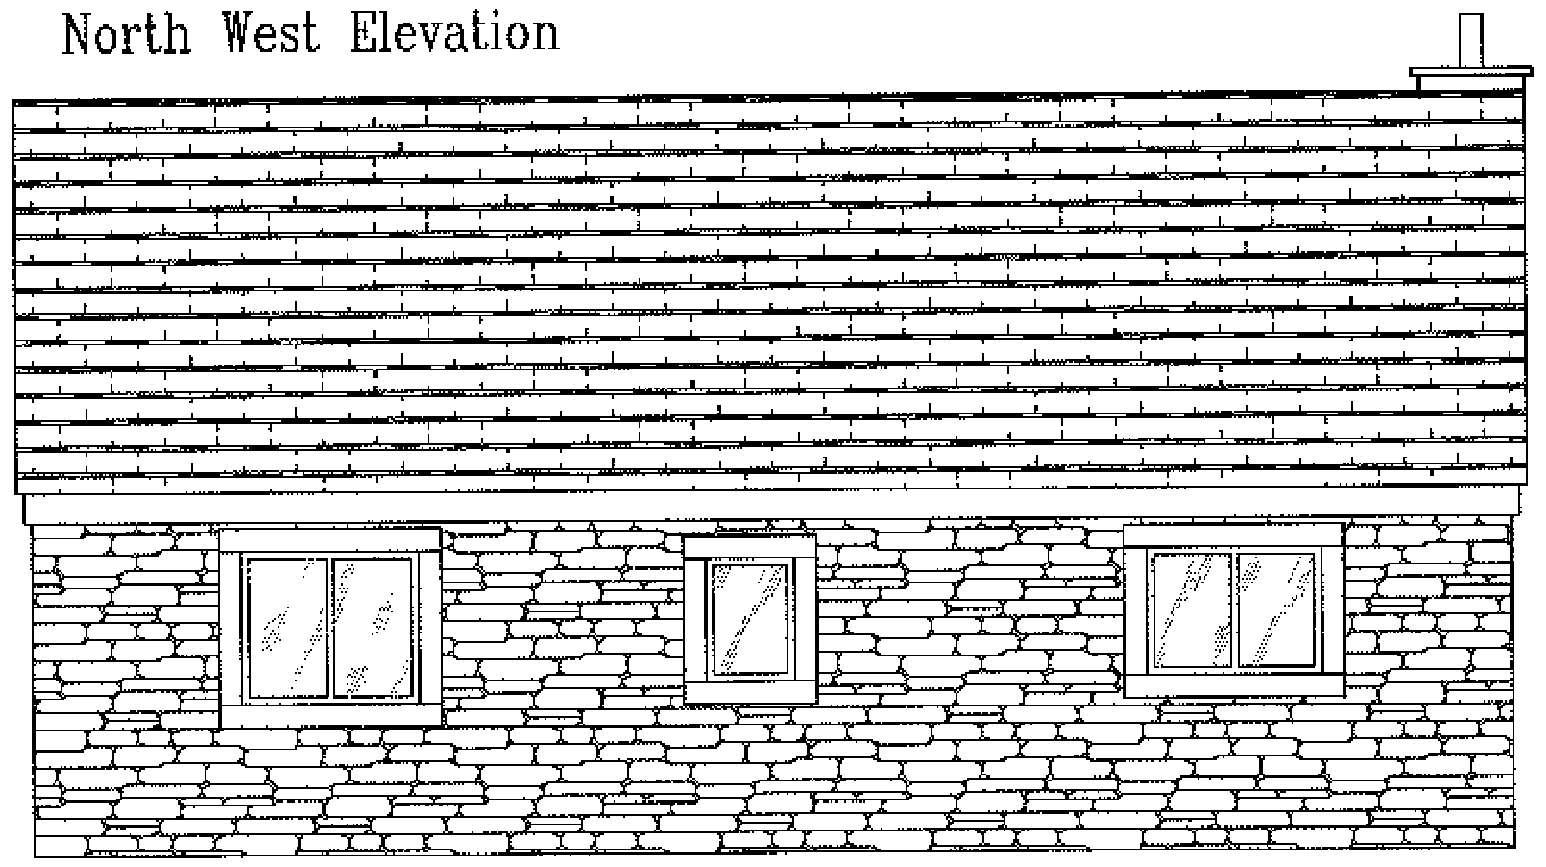

First Floor

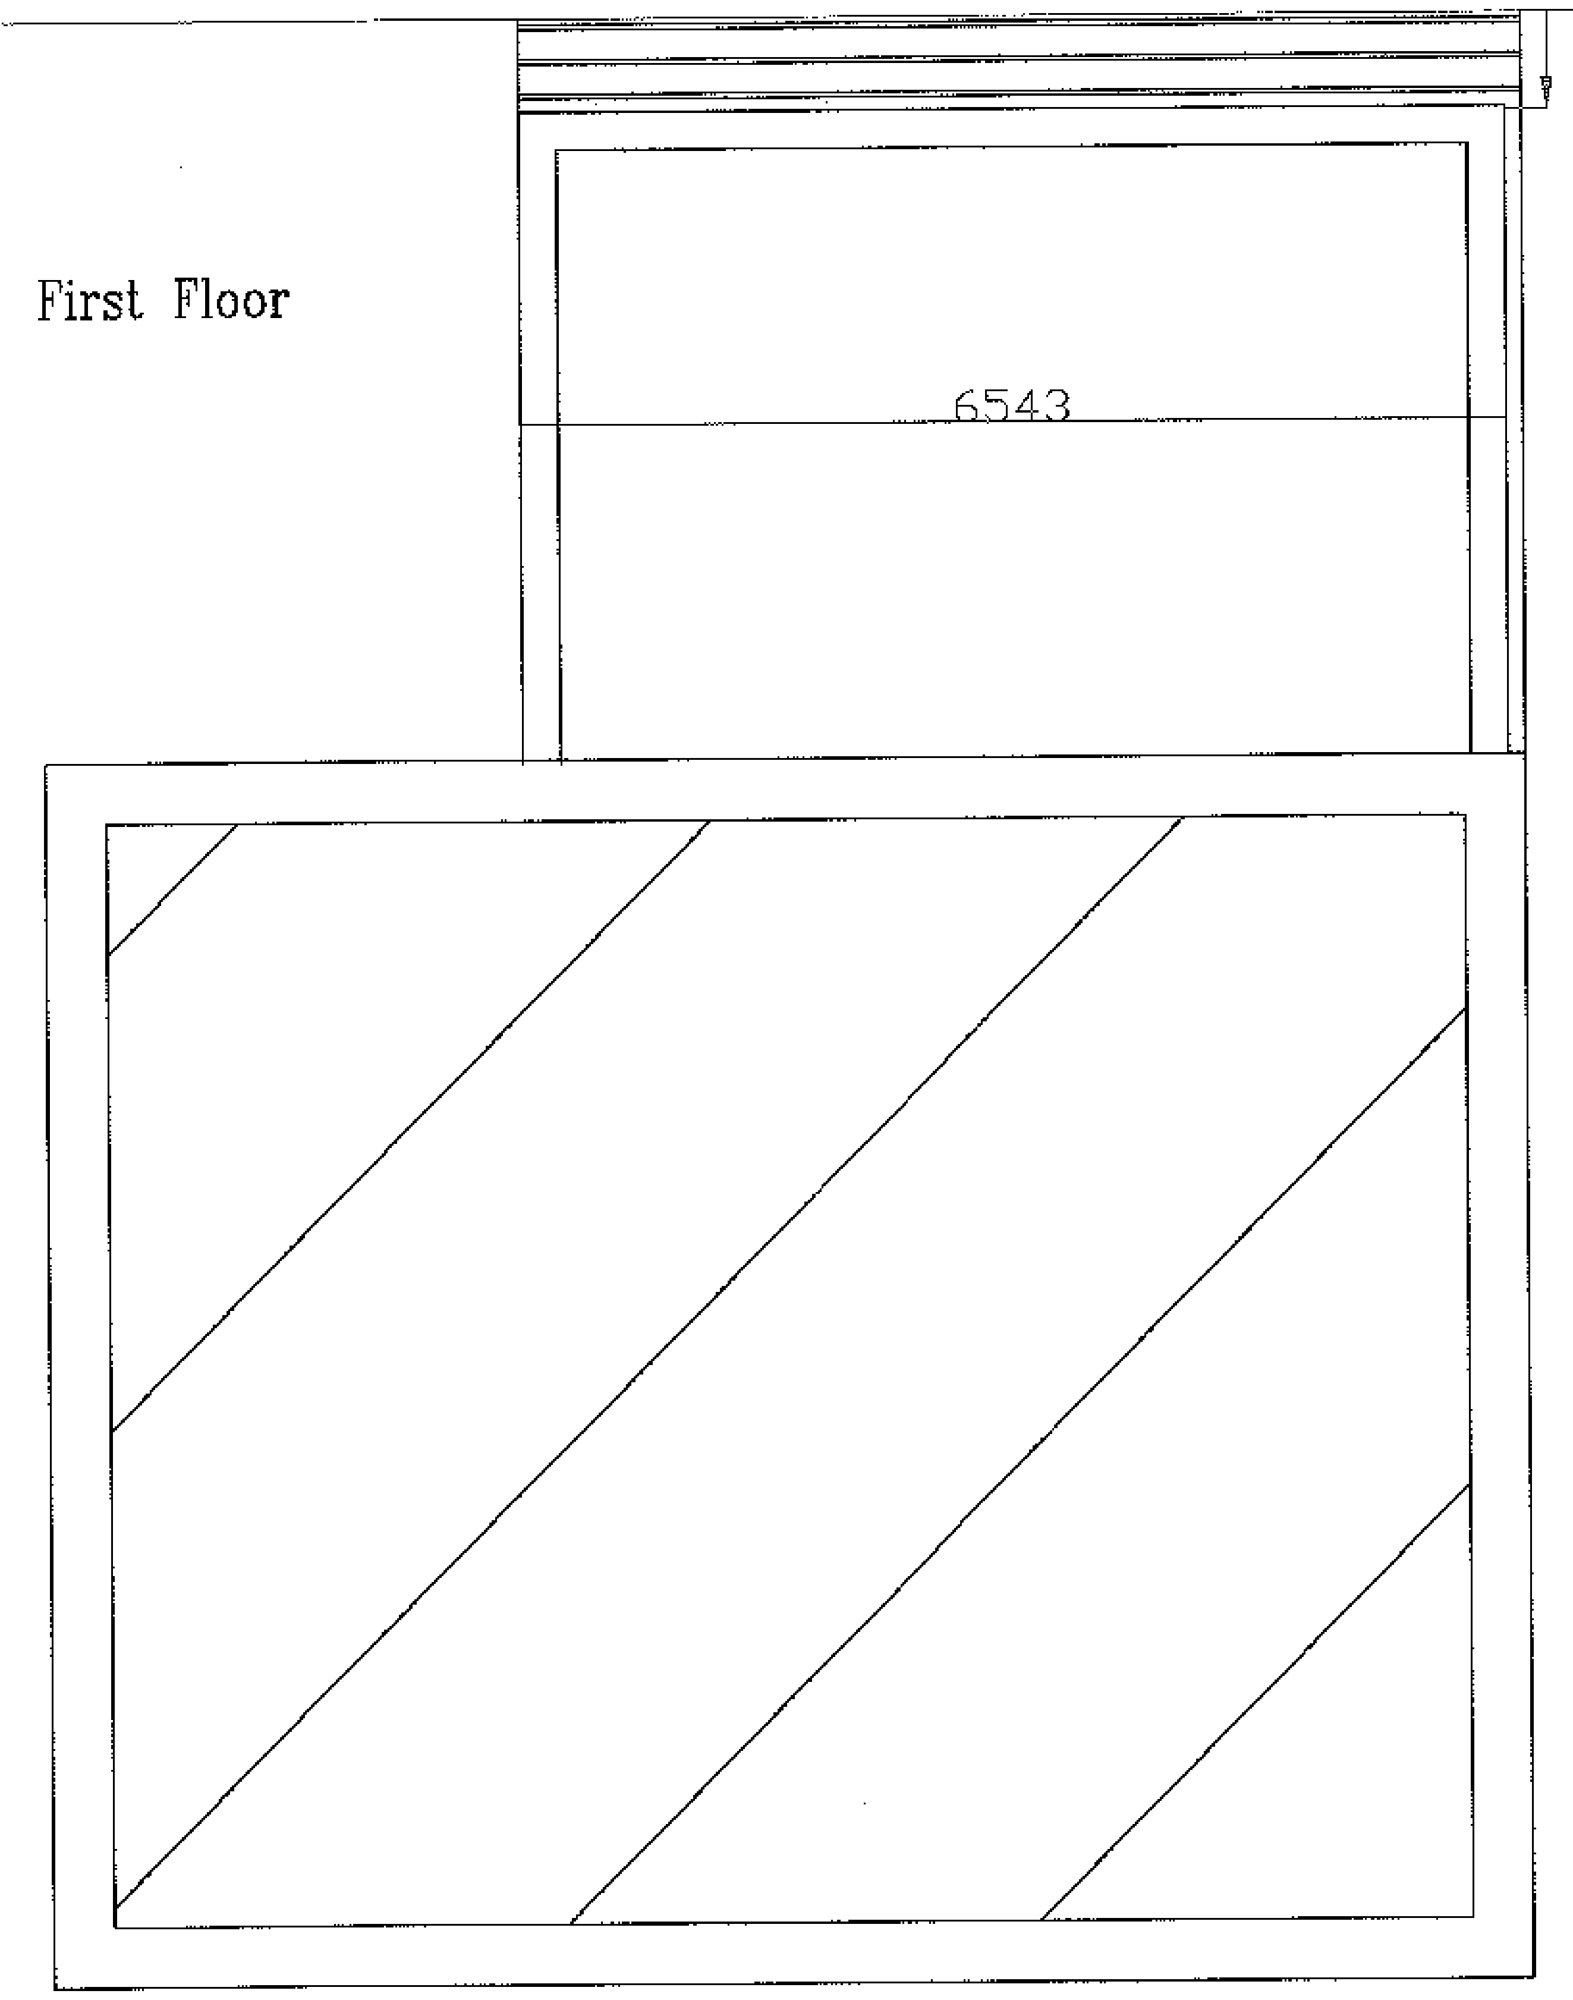

Roof Plan

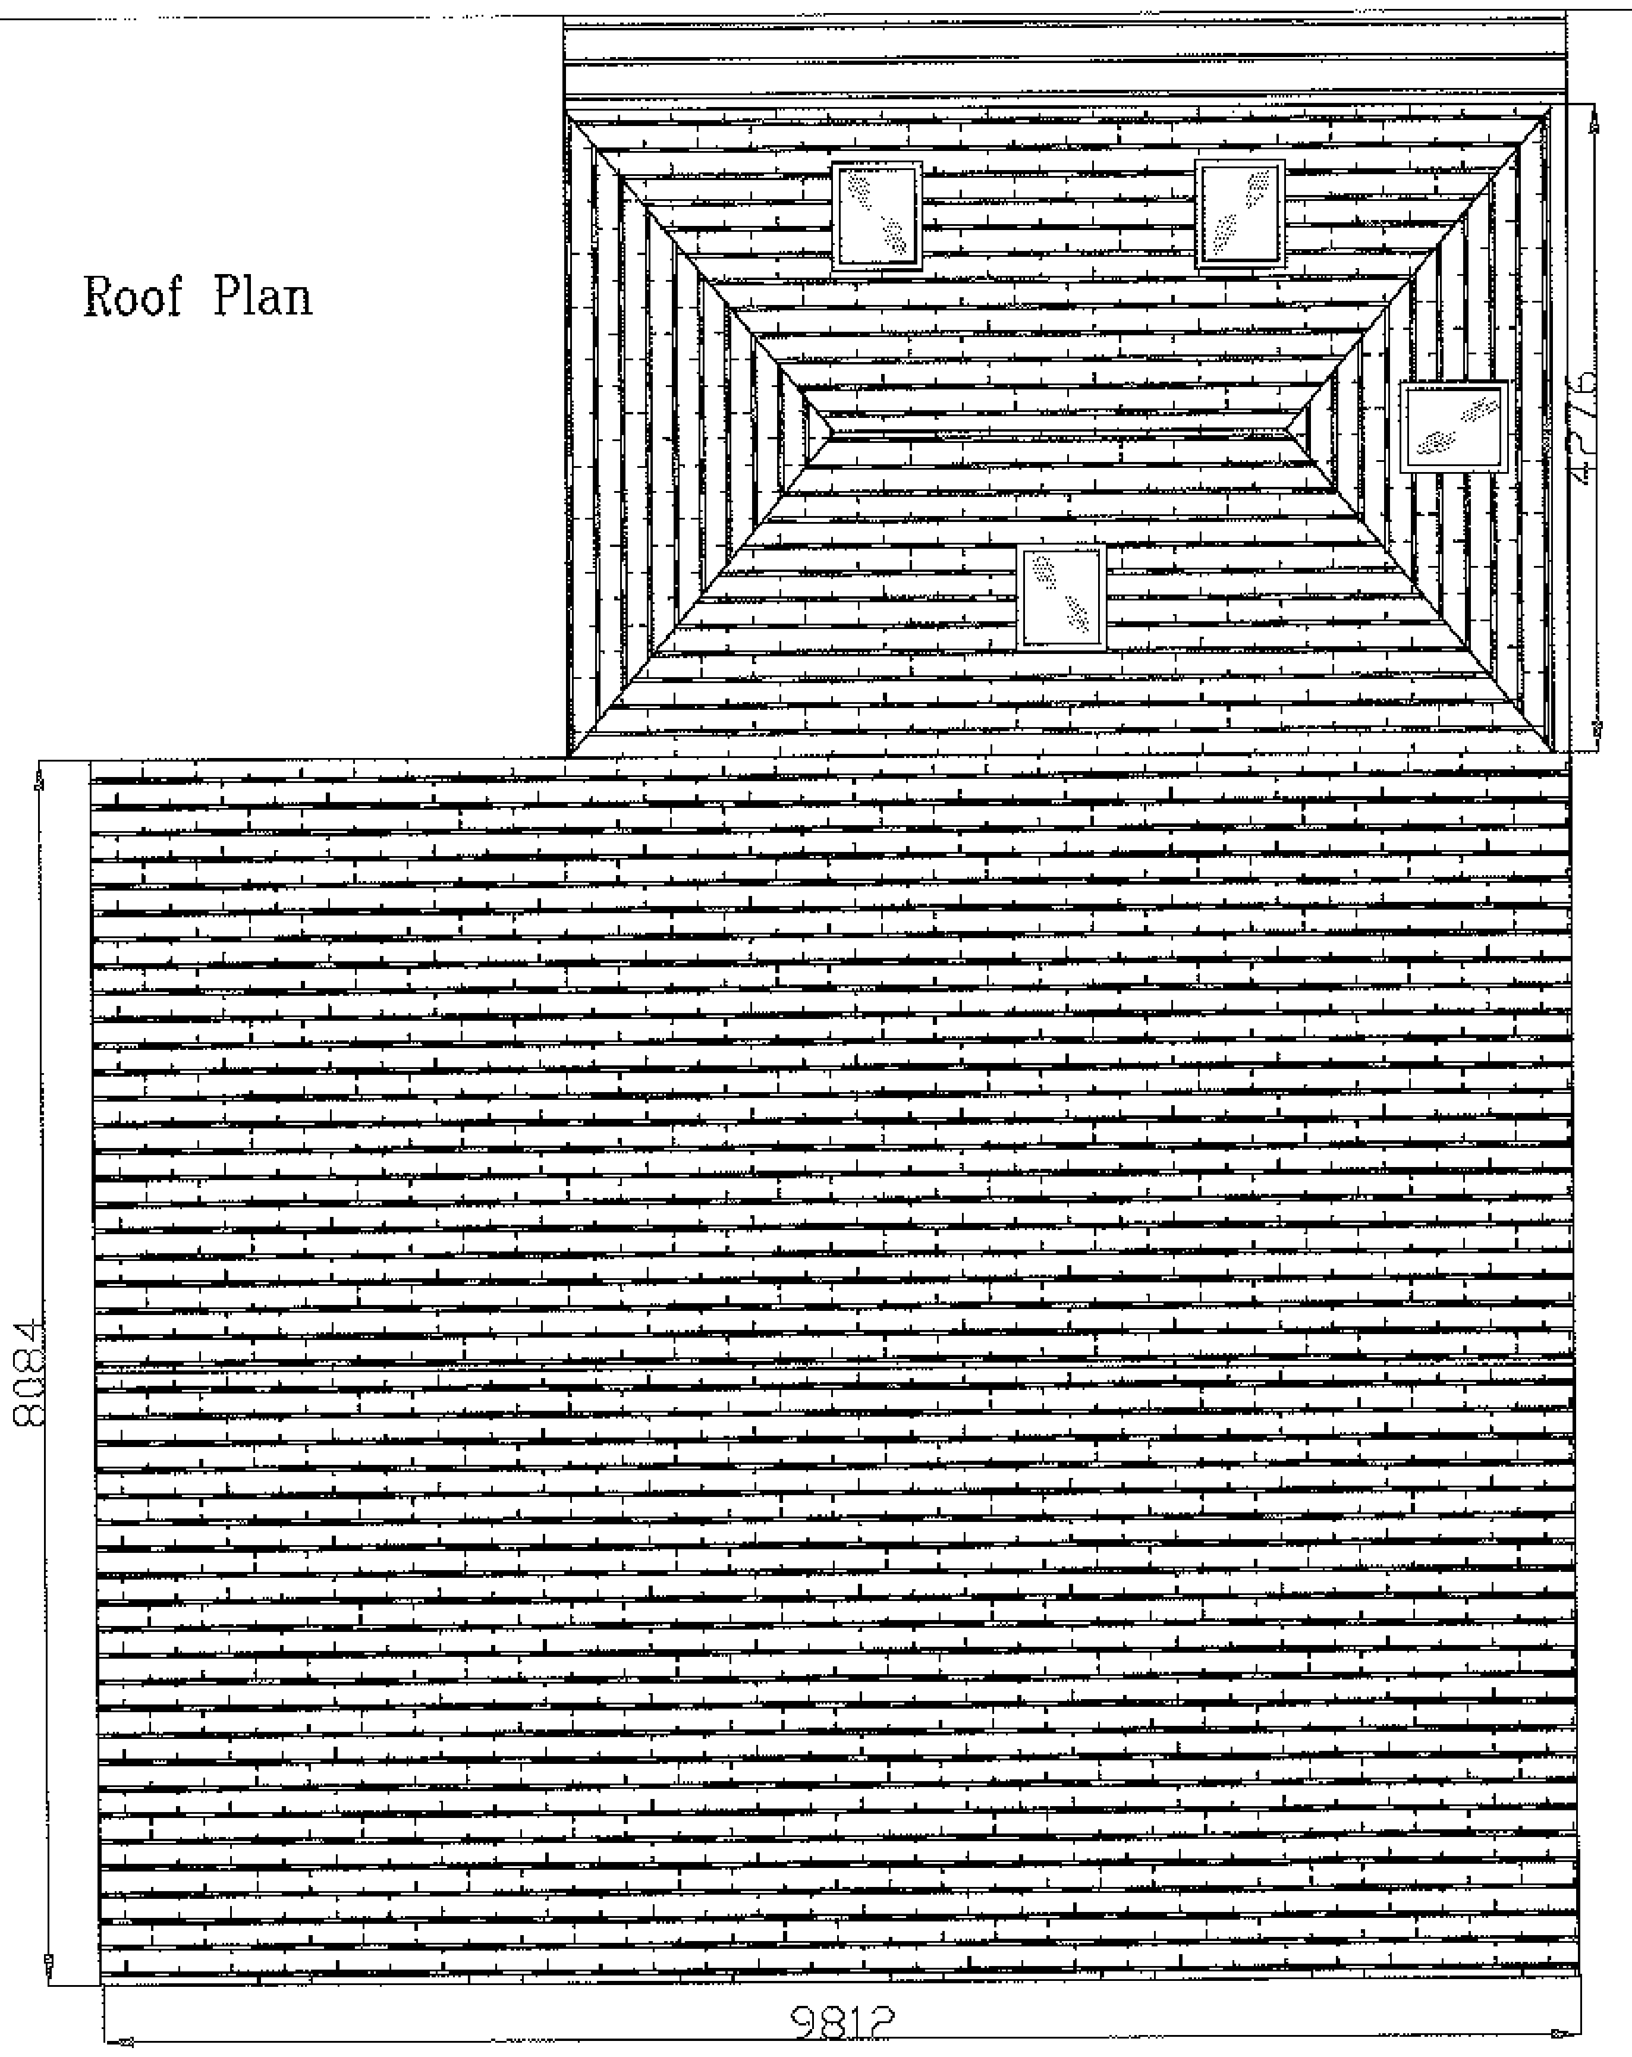

320120667P

Description	Rev	Date	By
Re-submission	J	24/7	JT

AJH ASSOCIATES
Chartered Building Surveyors

[illegible]

Client
MR & MRS BULLOCK

Scale
1:50

Project
MEADOW BANK
SAWLEY ROAD
GRINDLETON

Date
13/03/2012

By
JT

Description
PROPOSED PLANS
PROPOSED ELEVATIONS

Checked
TH

No.
2864/201

DO NOT SCALE THIS DRAWING. CHECK ALL DIMENSIONS ON SITE

THIS DRAWING IS PROTECTED BY COPYRIGHT. IT MAY NOT BE REPRODUCED IN ANY FORM OR BY ANY MEANS FOR ANY PURPOSE, WITHOUT GAINING PRIOR WRITTEN PERMISSION FROM AJH ASSOCIATES