


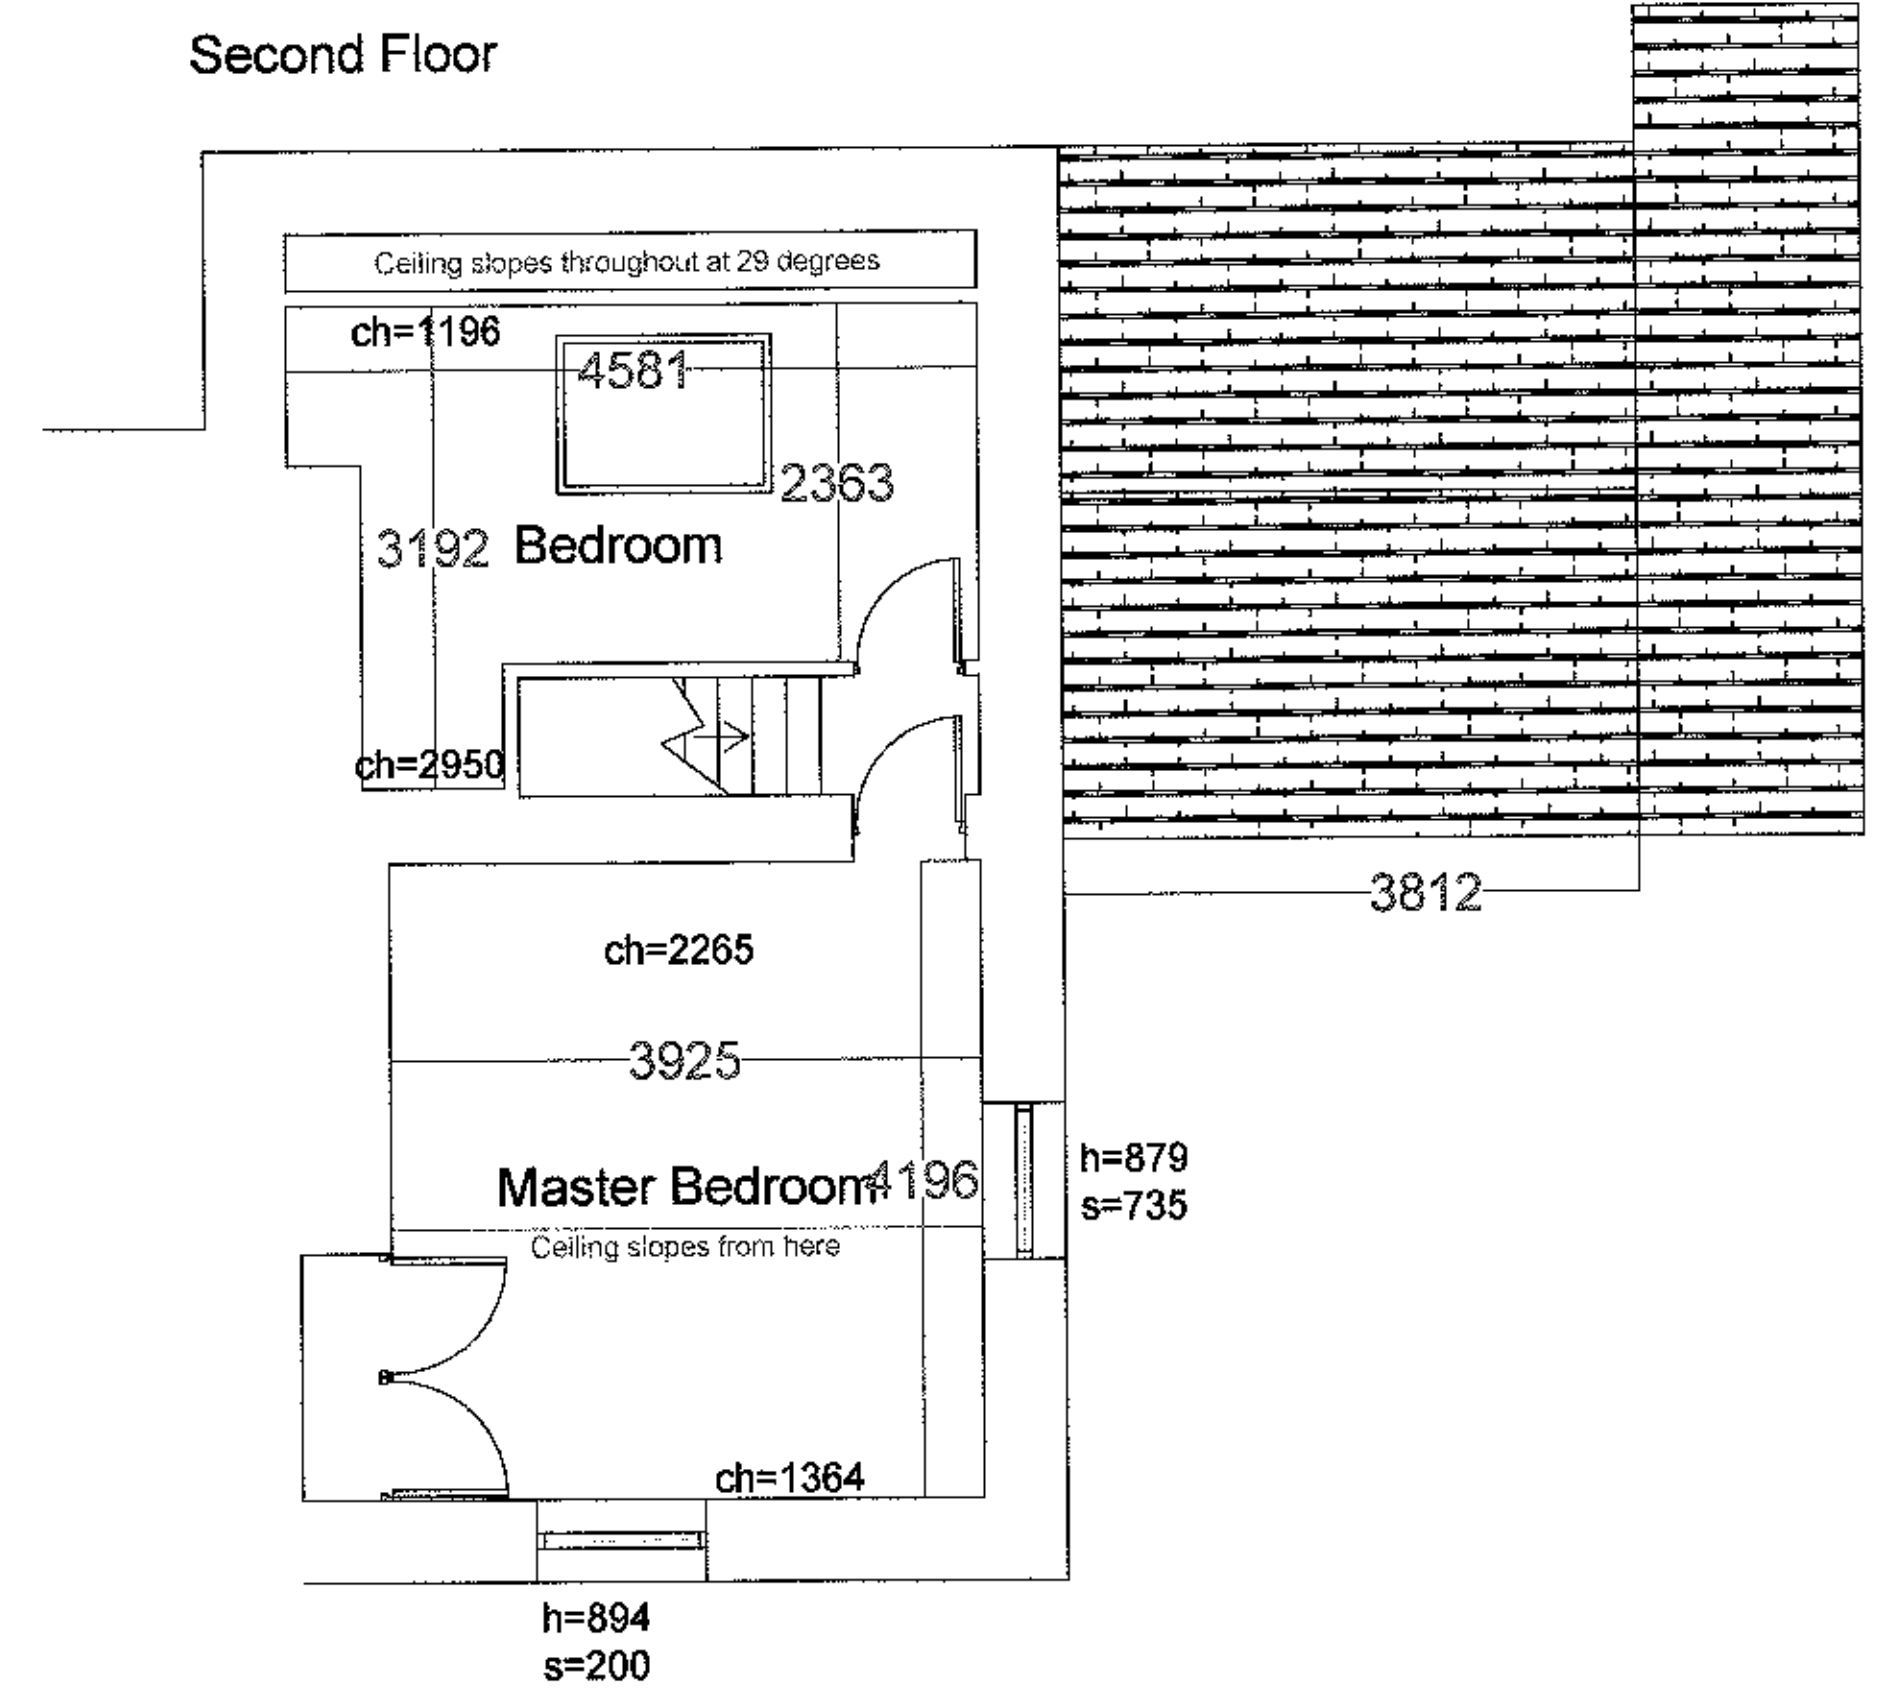


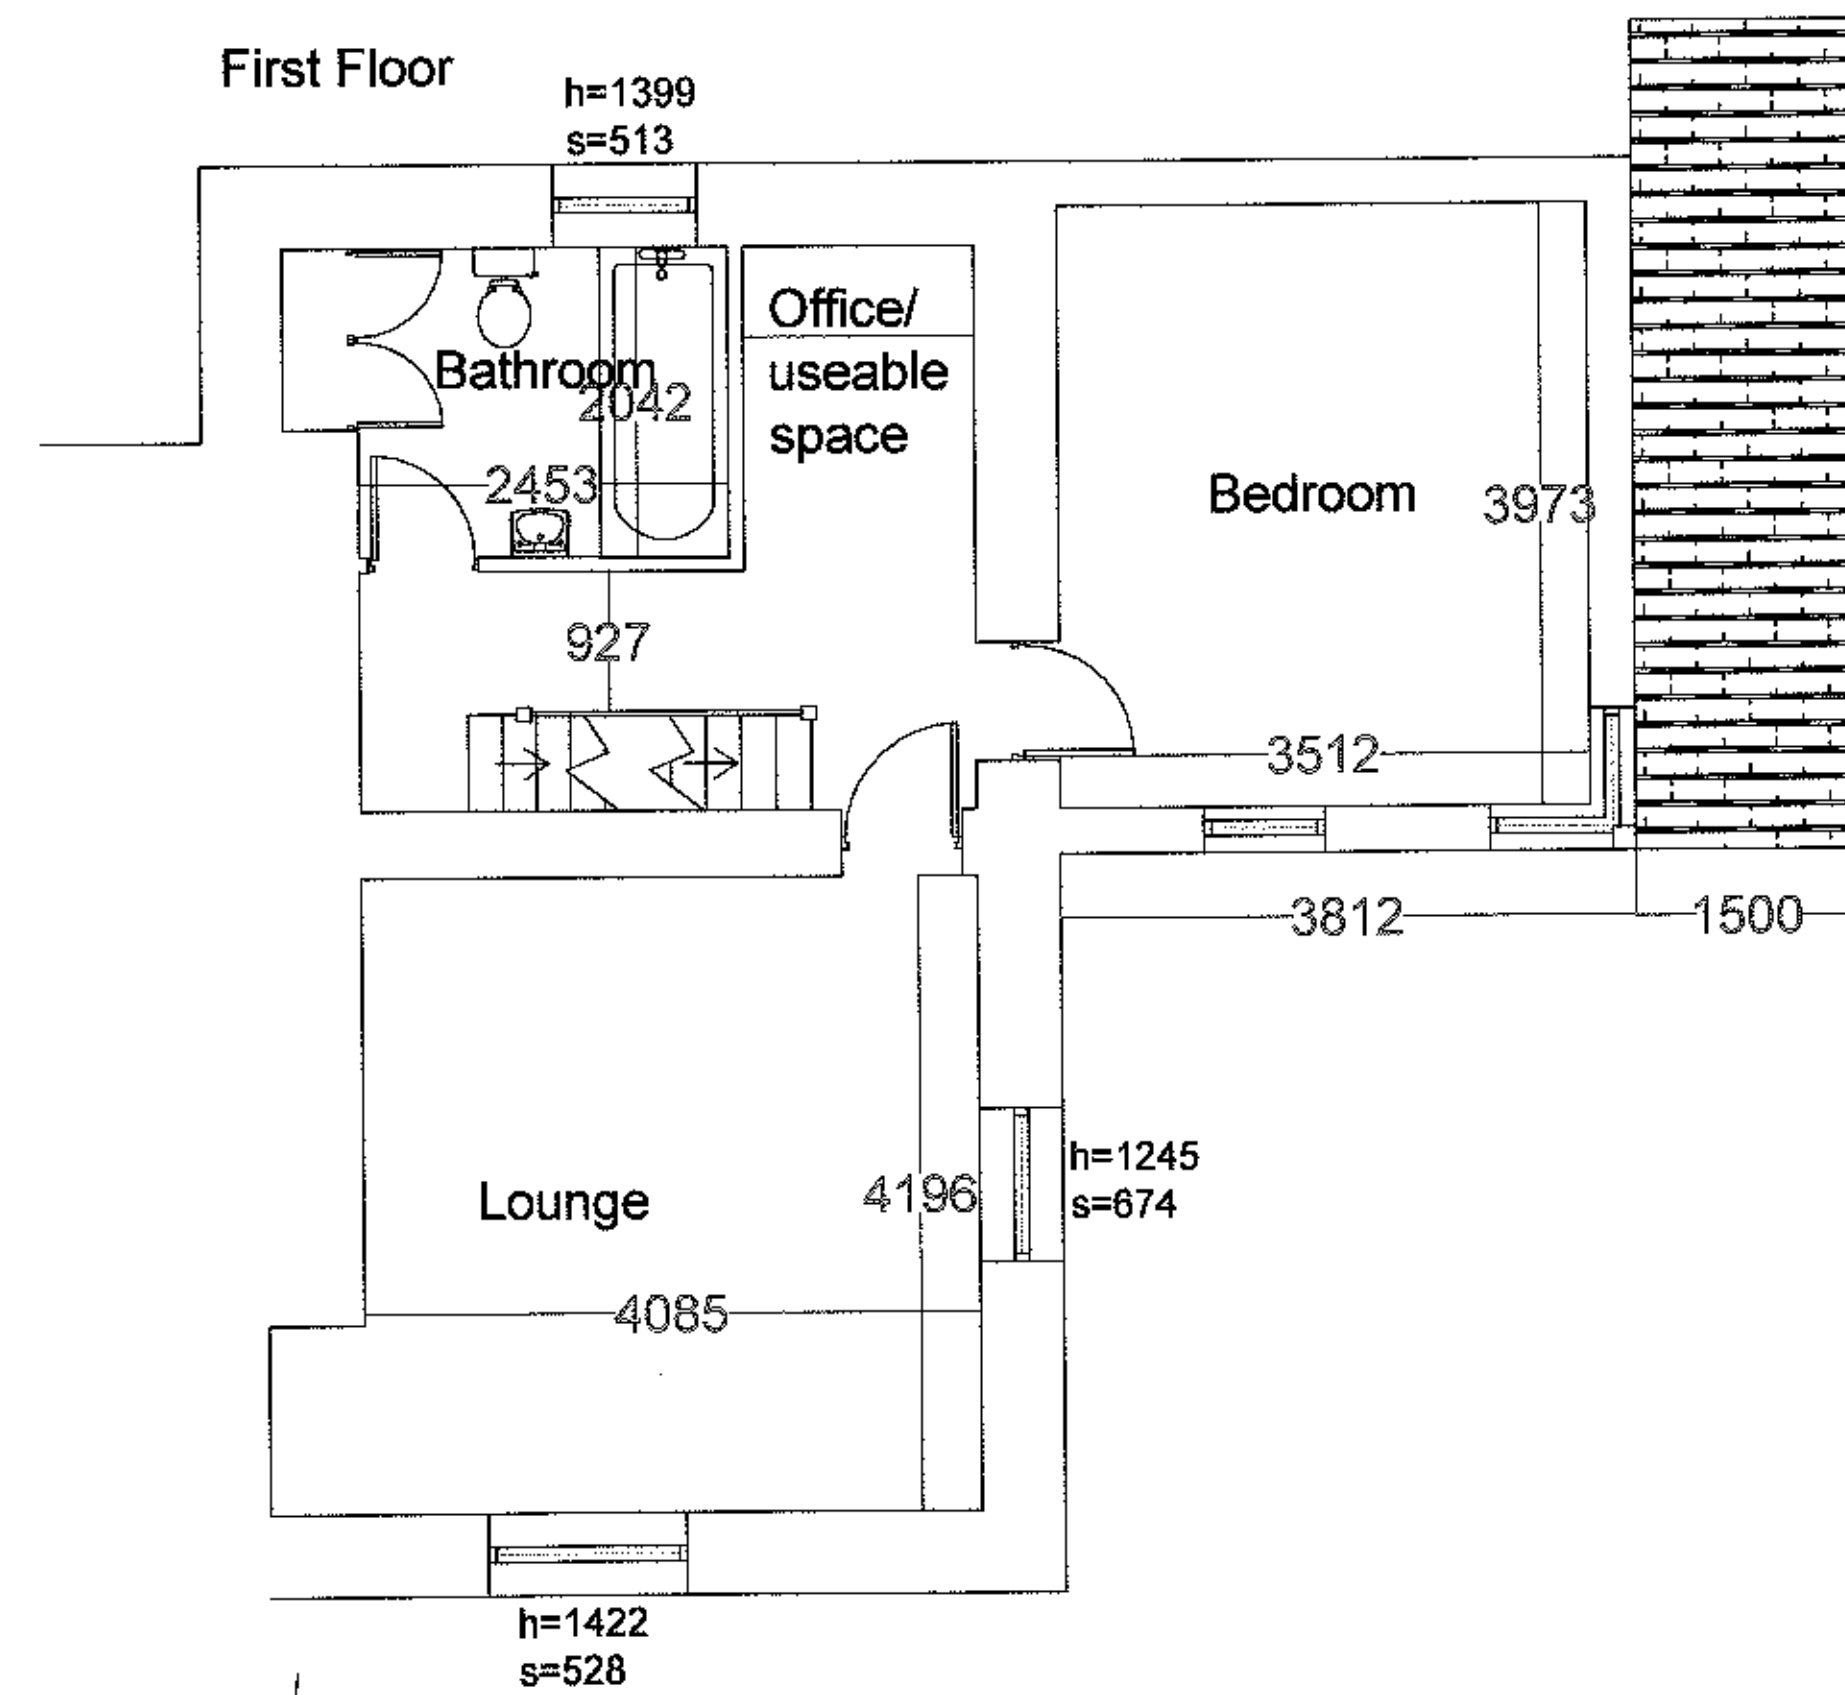


Side Elevation

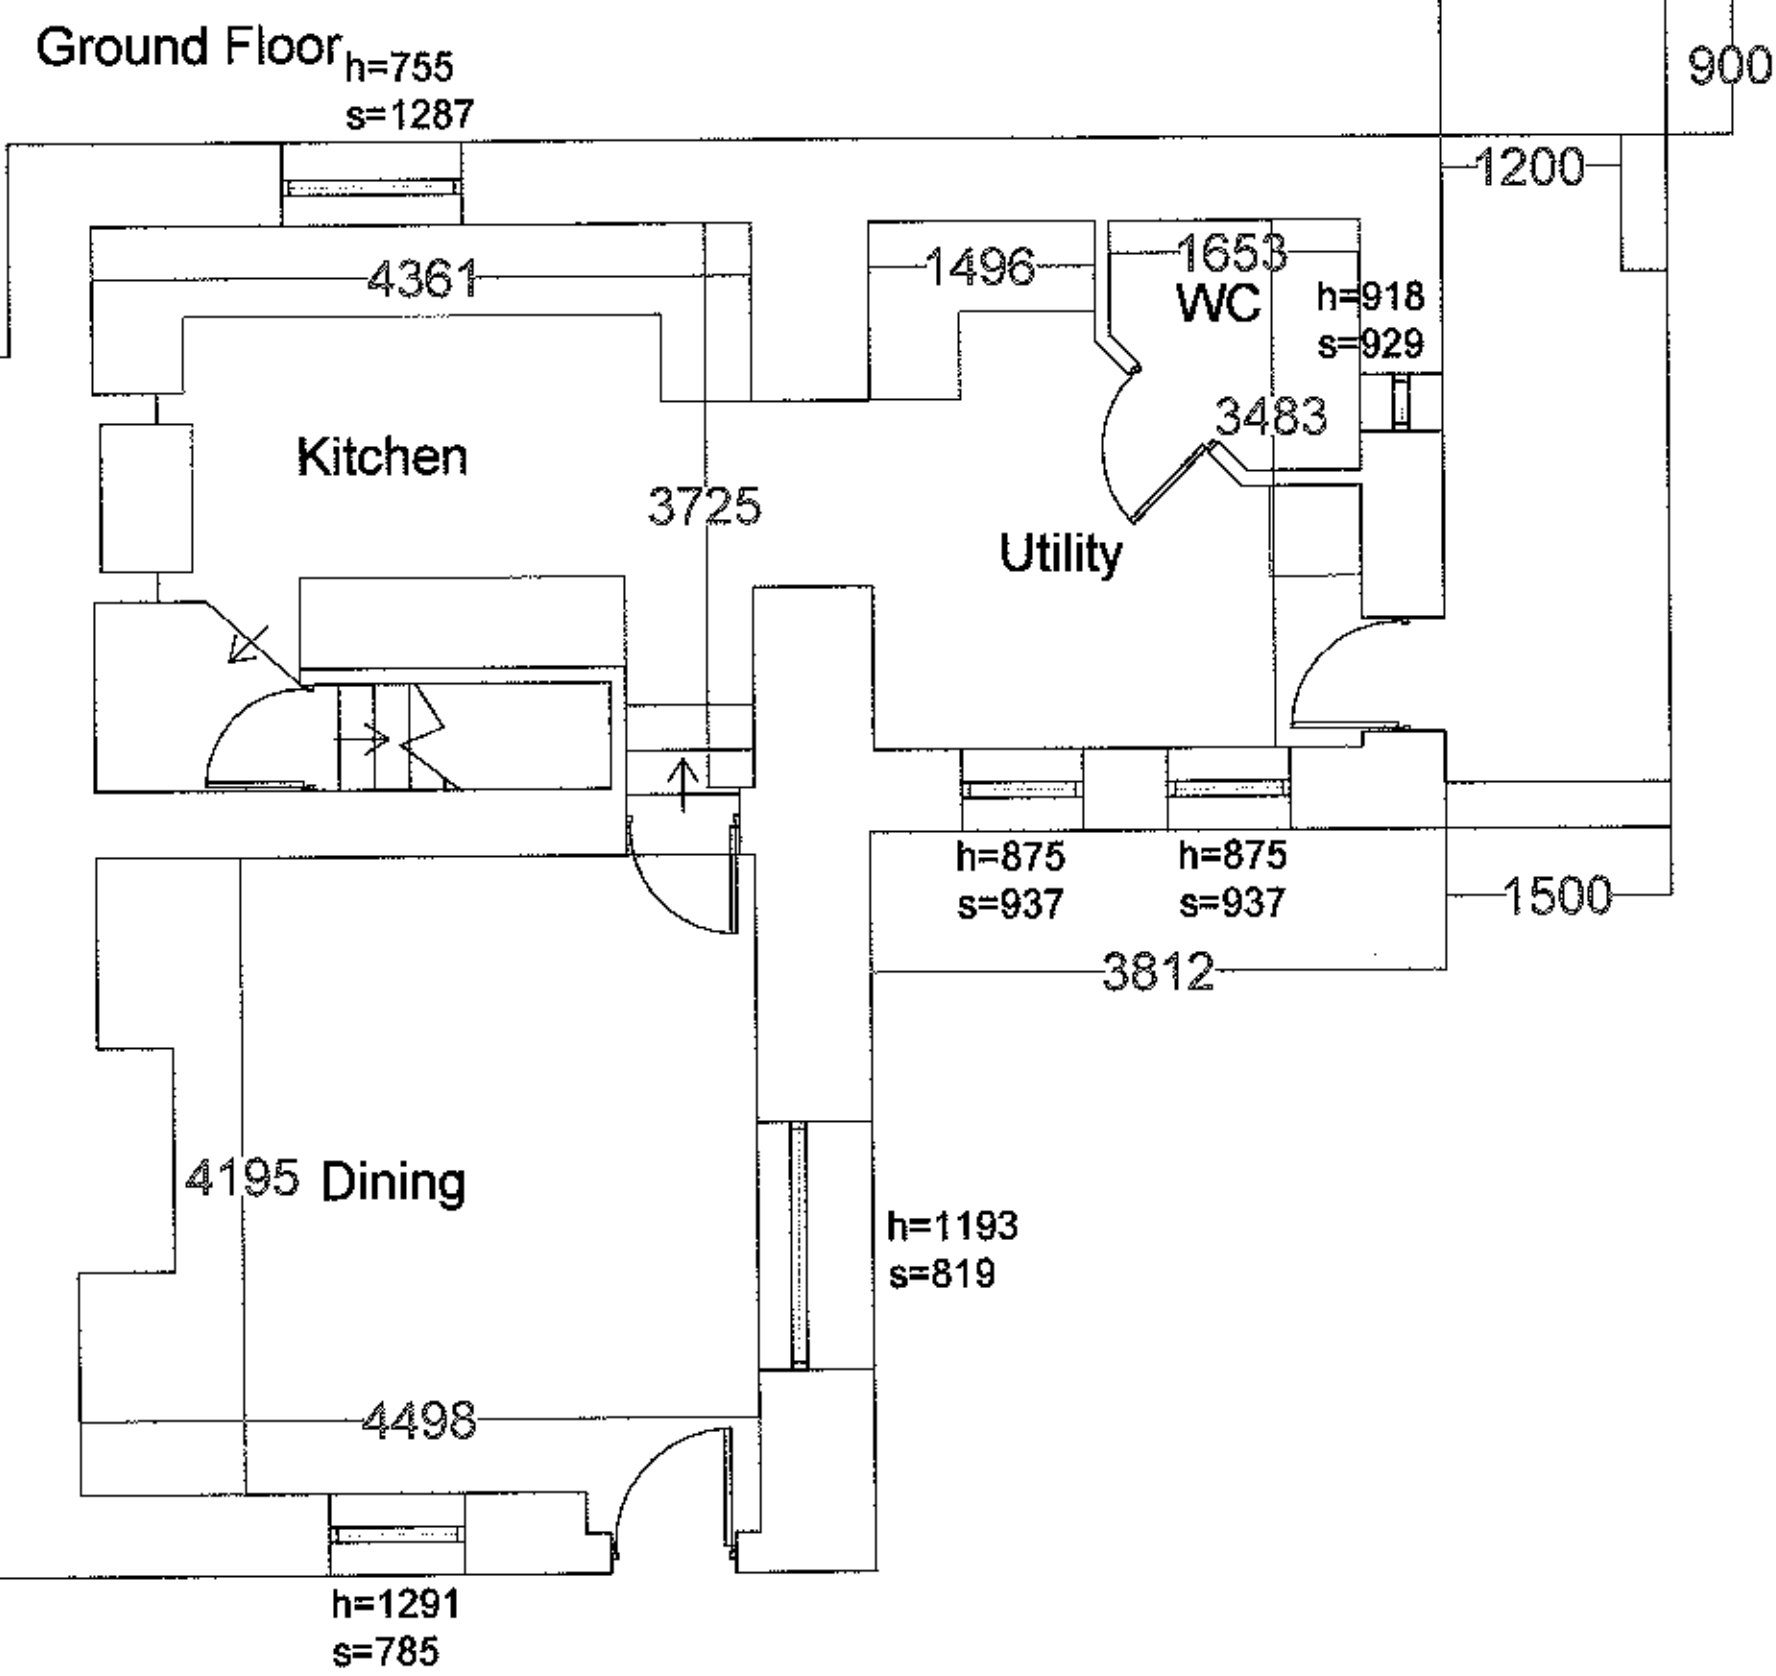

Front Elevation

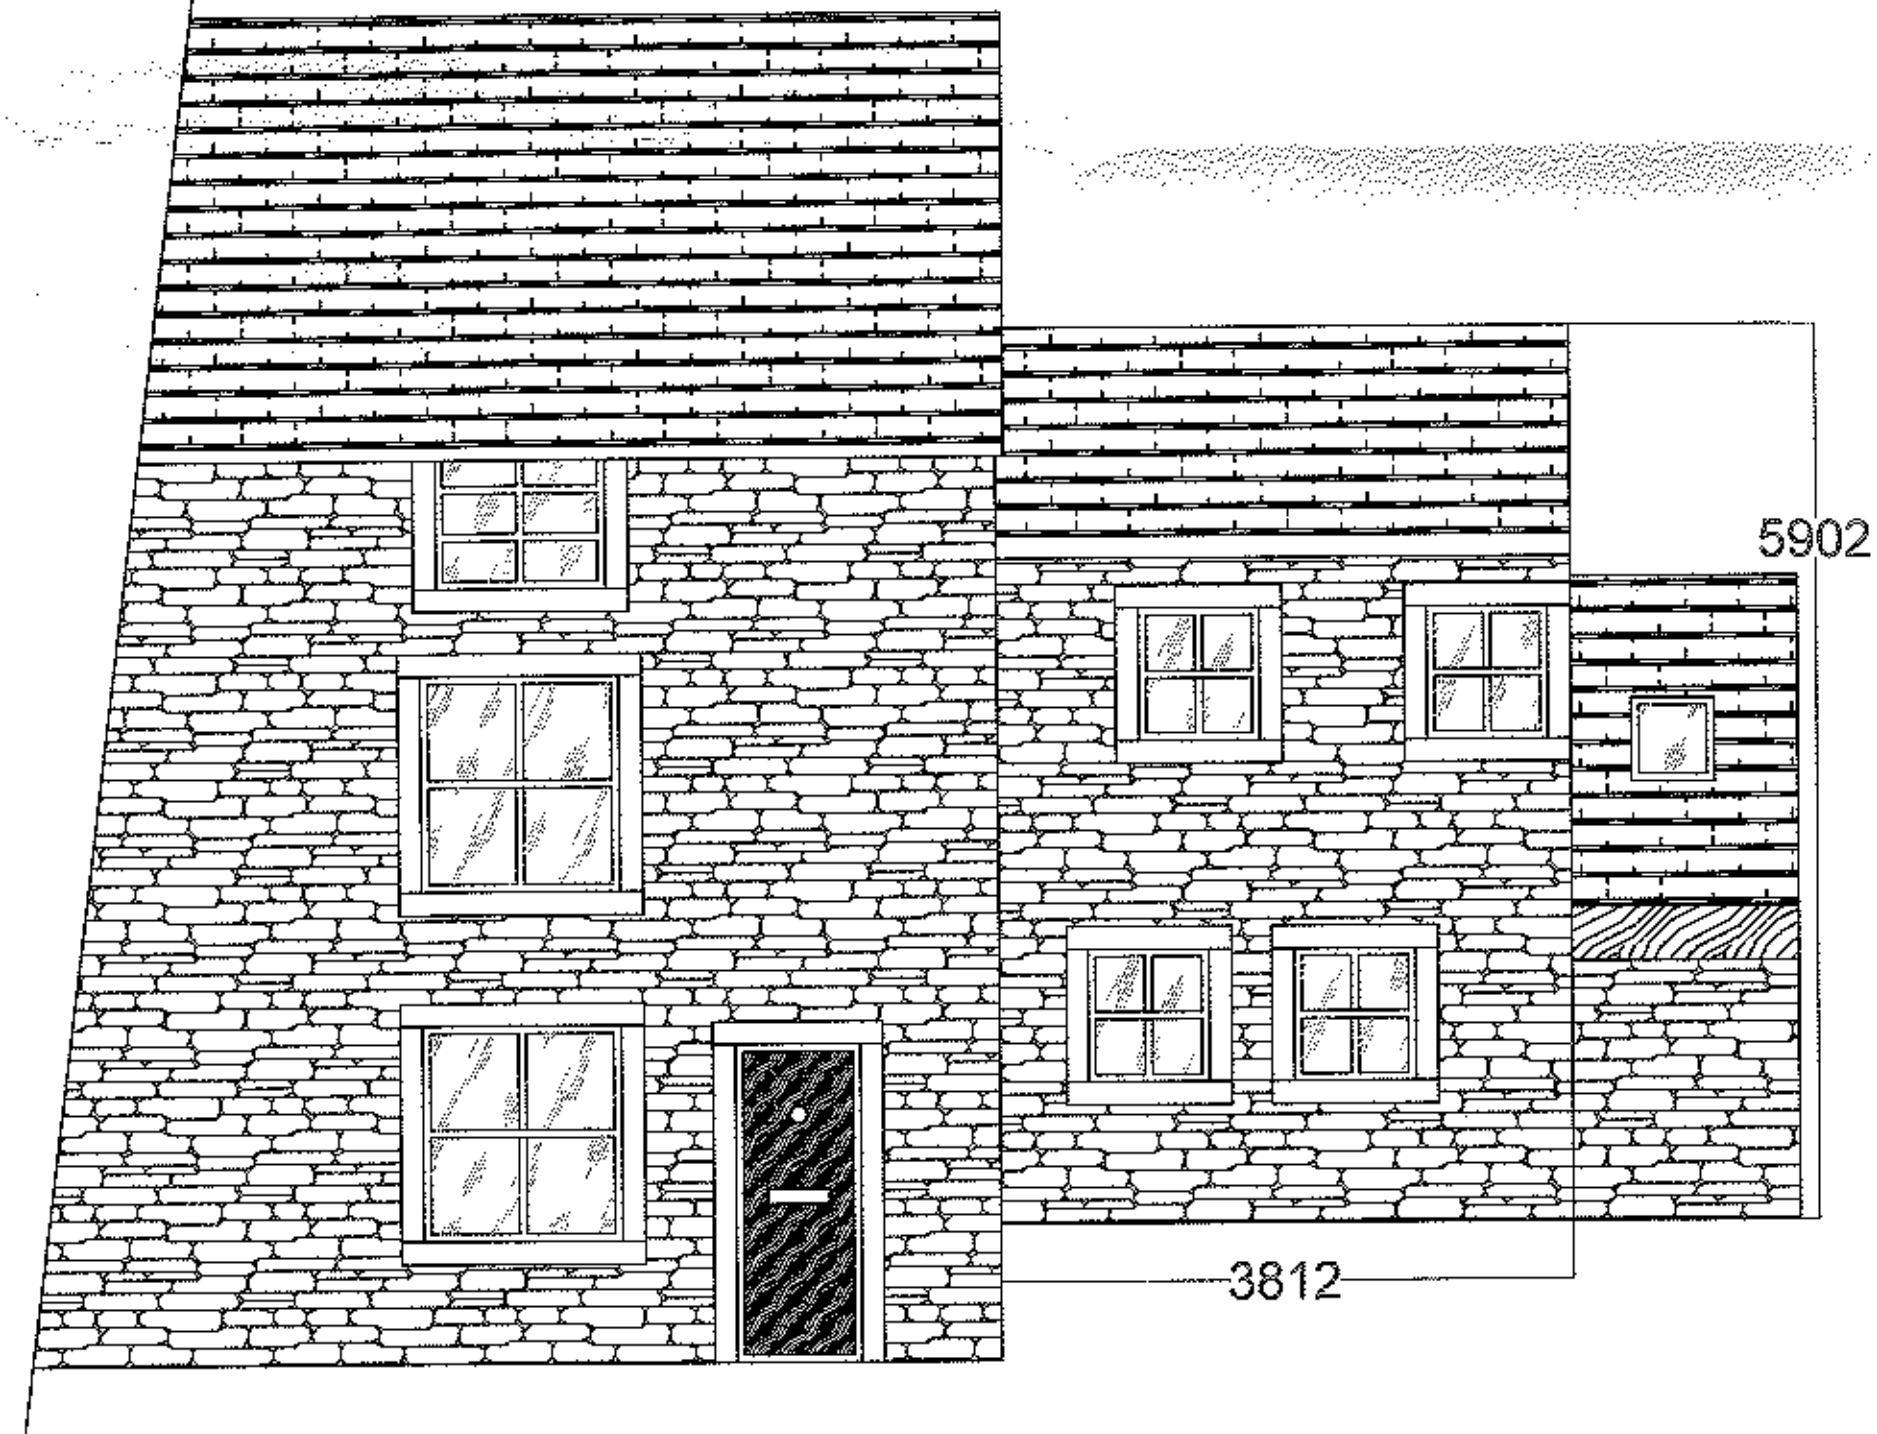

Rear Elevation

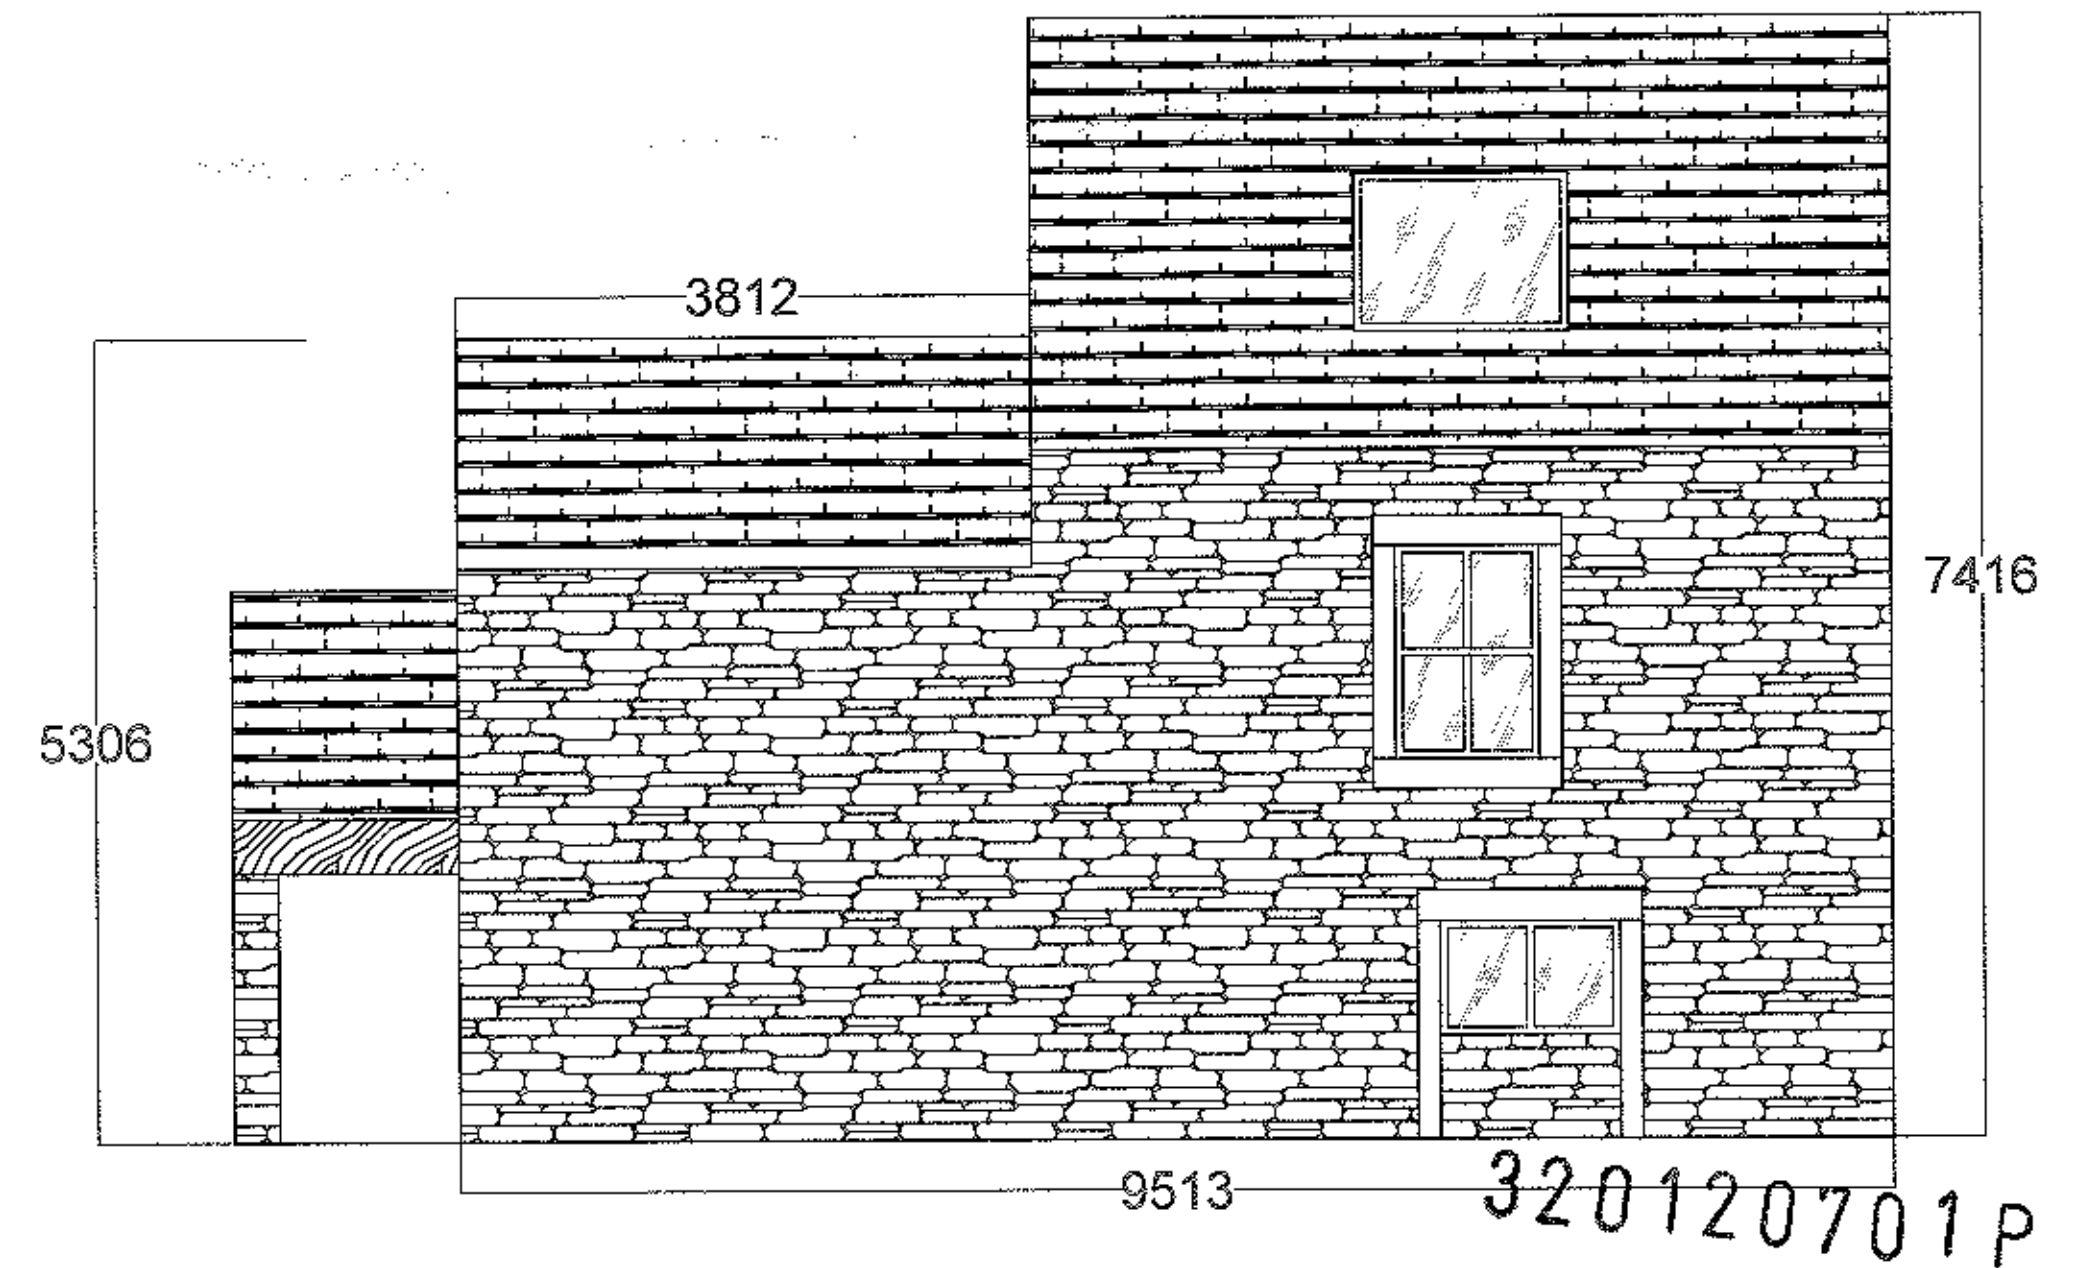

Description	Rev	Date	By
AJH ASSOCIATES Chartered Building Surveyors 21 Deansfield Court Preston Park Road Clitheroe Lancashire PR7 1QB Tel: 01200 429987 Fax: 01200 429985 e-mail: info@ajh-associates.co.uk www.ajh-associates.co.uk			
Client	MR & MRS FULLALOVE	Scale	1:50
Project	IVY COTTAGE NEWTON IN BOWLAND CLITHEROE	Date	23/07/2012
Description	PROPOSED PLANS	By	JT
DO NOT SCALE THIS DRAWING. CHECK ALL DIMENSIONS ON SITE		Checked	TH
		No.	2888/200

THIS DRAWING IS PROTECTED BY COPYRIGHT. IT MAY NOT BE REPRODUCED IN ANY FORM OR BY ANY MEANS FOR ANY PURPOSE, WITHOUT OBTAINING PRIOR WRITTEN PERMISSION FROM AJH ASSOCIATES