



RIBBLE VALLEY  
BOROUGH COUNCIL

Council Offices, Church Walk, Clitheroe, Lancashire. BB7 2RA Tel: 01200 425111 www.ribblevalley.gov.uk

For office use only

Application No

Date received

Fee paid £

Receipt No:

## Householder Application for Planning Permission for works or extension to a dwelling. Town and Country Planning Act 1990

You can complete and submit this form electronically via the Planning Portal by visiting [www.planningportal.gov.uk/apply](http://www.planningportal.gov.uk/apply)

### Publication of applications on planning authority websites

Please note that the information provided on this application form and in supporting documents may be published on the Authority's website. If you require any further clarification, please contact the Authority's planning department.

Please complete using block capitals and black ink

It is important that you read the accompanying guidance notes as incorrect completion will delay the processing of your application.

### 1. Applicant Name and Address

Title: MR First name: MARK  
Last name: FULLALOVE  
Company (optional):  
Unit: House number: House suffix:  
House name: 144 COTTAGE  
Address 1:  
Address 2:  
Address 3: NEWTON-IN-BOWLAND  
Town: CLITHEROE  
County: LANCASHIRE  
Country:  
Postcode: BB7 302

### 2. Agent Name and Address

Title: MISS First name: JESSICA  
Last name: TOWNSON  
Company (optional): AJH ASSOCIATES  
Unit: 21 House number: House suffix:  
House name:  
Address 1: DEANFIELD COURT  
Address 2:  
Address 3:  
Town: CLITHEROE  
County: LANCASHIRE  
Country:  
Postcode: BB7 103

### 3. Description of Proposed Works

Please describe the proposed works:


GROUND FLOOR EXTENSION TO ALLOW  
FOR ADEQUATE LIVING SPACE.

AMENDED PLANS RECEIVED

DATE 26TH SEPT 2012

26 SEP 2012

FOR THE  
ATTENTION OF

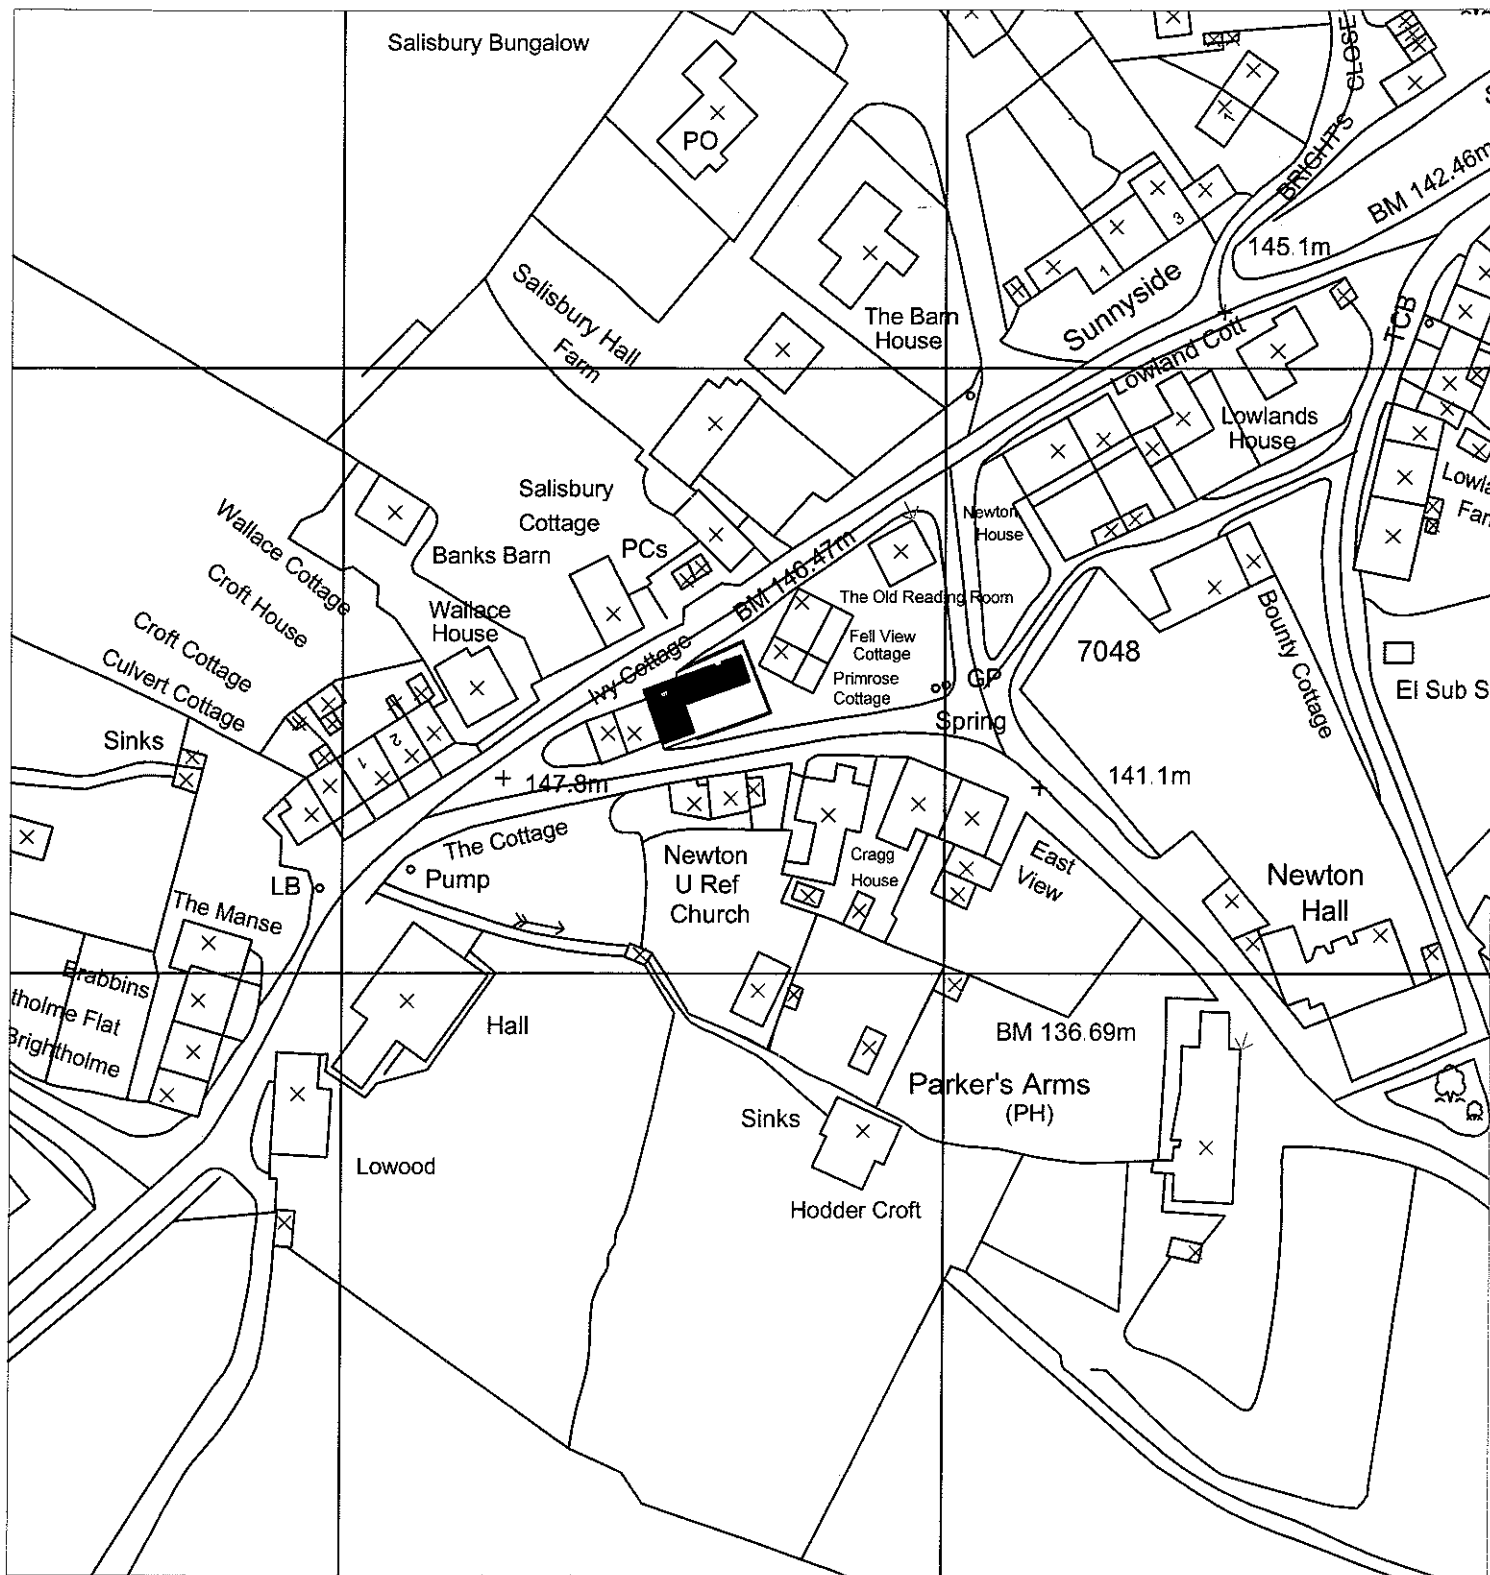

6329  
320120701

Cattle Grid  
7629

AMENDED PLANS RECEIVED  
DATE 26TH SEPT 2012

|         |                                  |
|---------|----------------------------------|
| Client  | MR & MRS FULLALOVE               |
| Project | IVY COTTAGE<br>NEWTON IN BOWLAND |

|             |               |
|-------------|---------------|
| Description | LOCATION PLAN |
| Scale       | 1:1250        |
| Date        | 06/08/2012    |

|                                                                                                 |          |
|-------------------------------------------------------------------------------------------------|----------|
| By                                                                                              | JT       |
| No.                                                                                             | 2877/301 |
| <b>AJH ASSOCIATES</b><br>Chartered Building Surveyors<br>Tel: 01200 429967<br>Fax: 01200 429968 |          |