




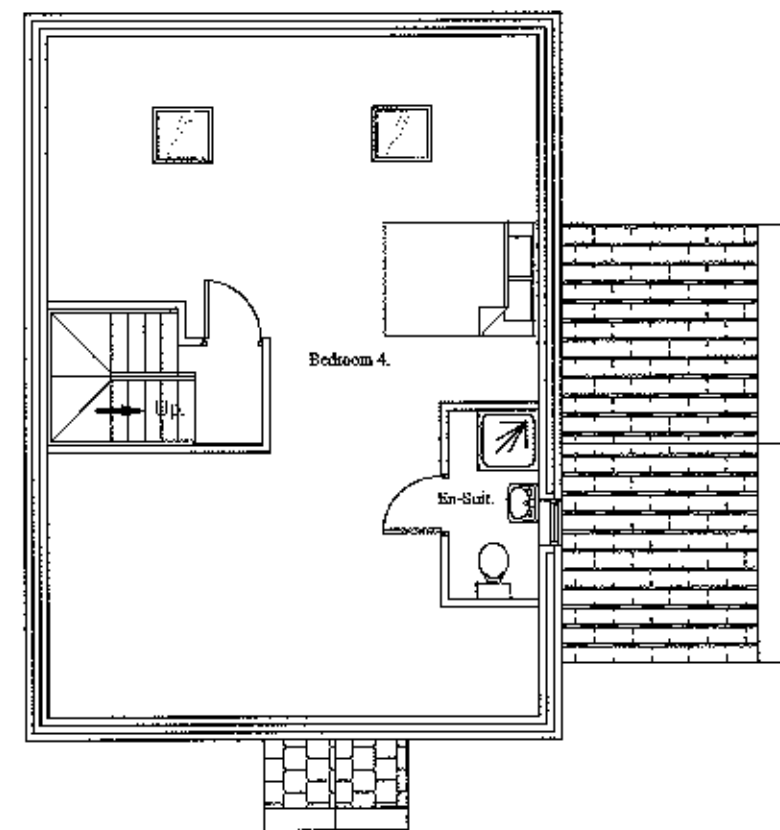

SECOND FLOOR PLAN.

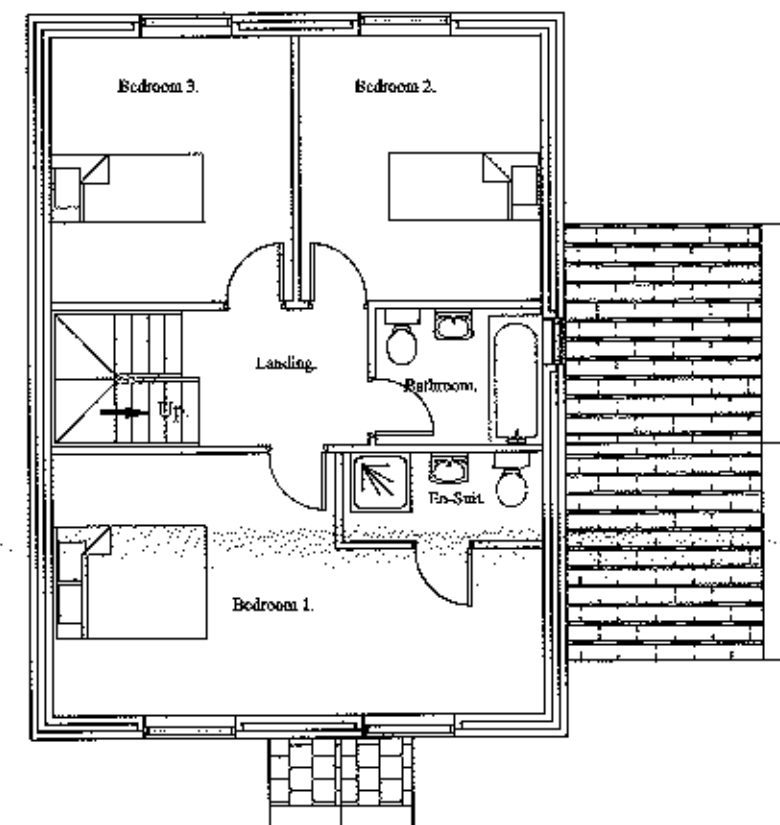


FIRST FLOOR PLAN.

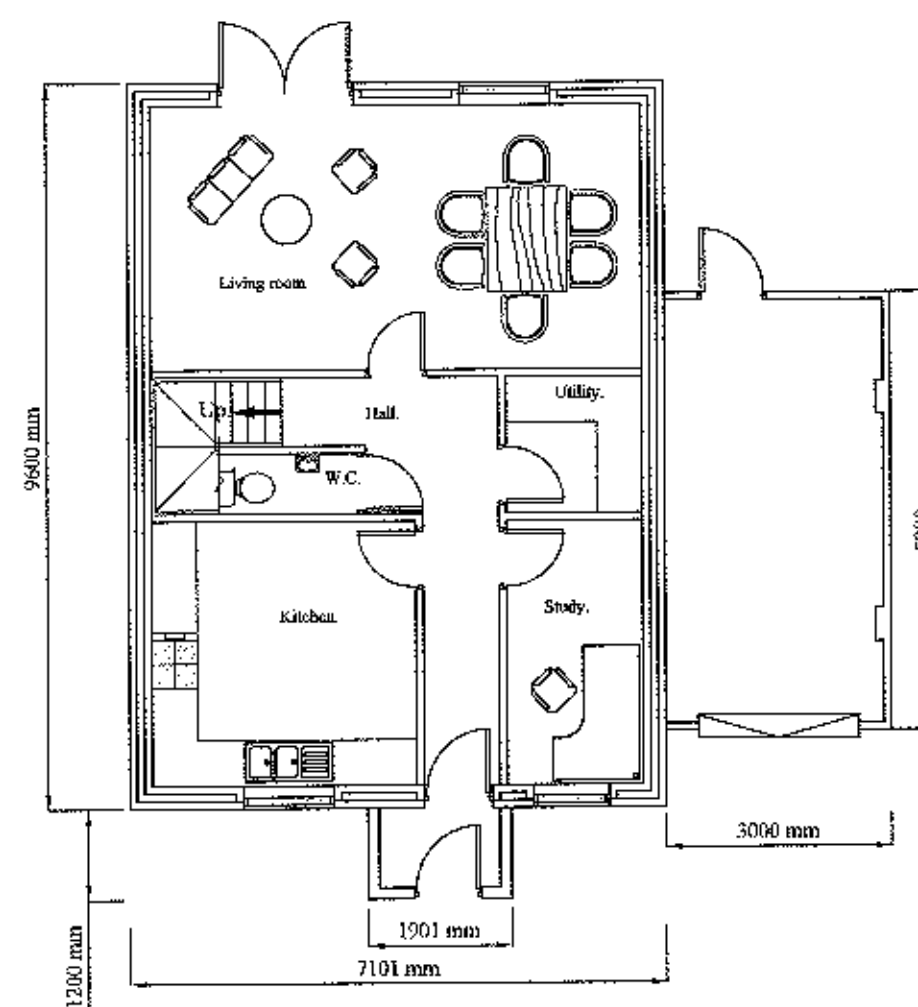


GROUND FLOOR PLAN.




FRONT ELEVATION (North.)

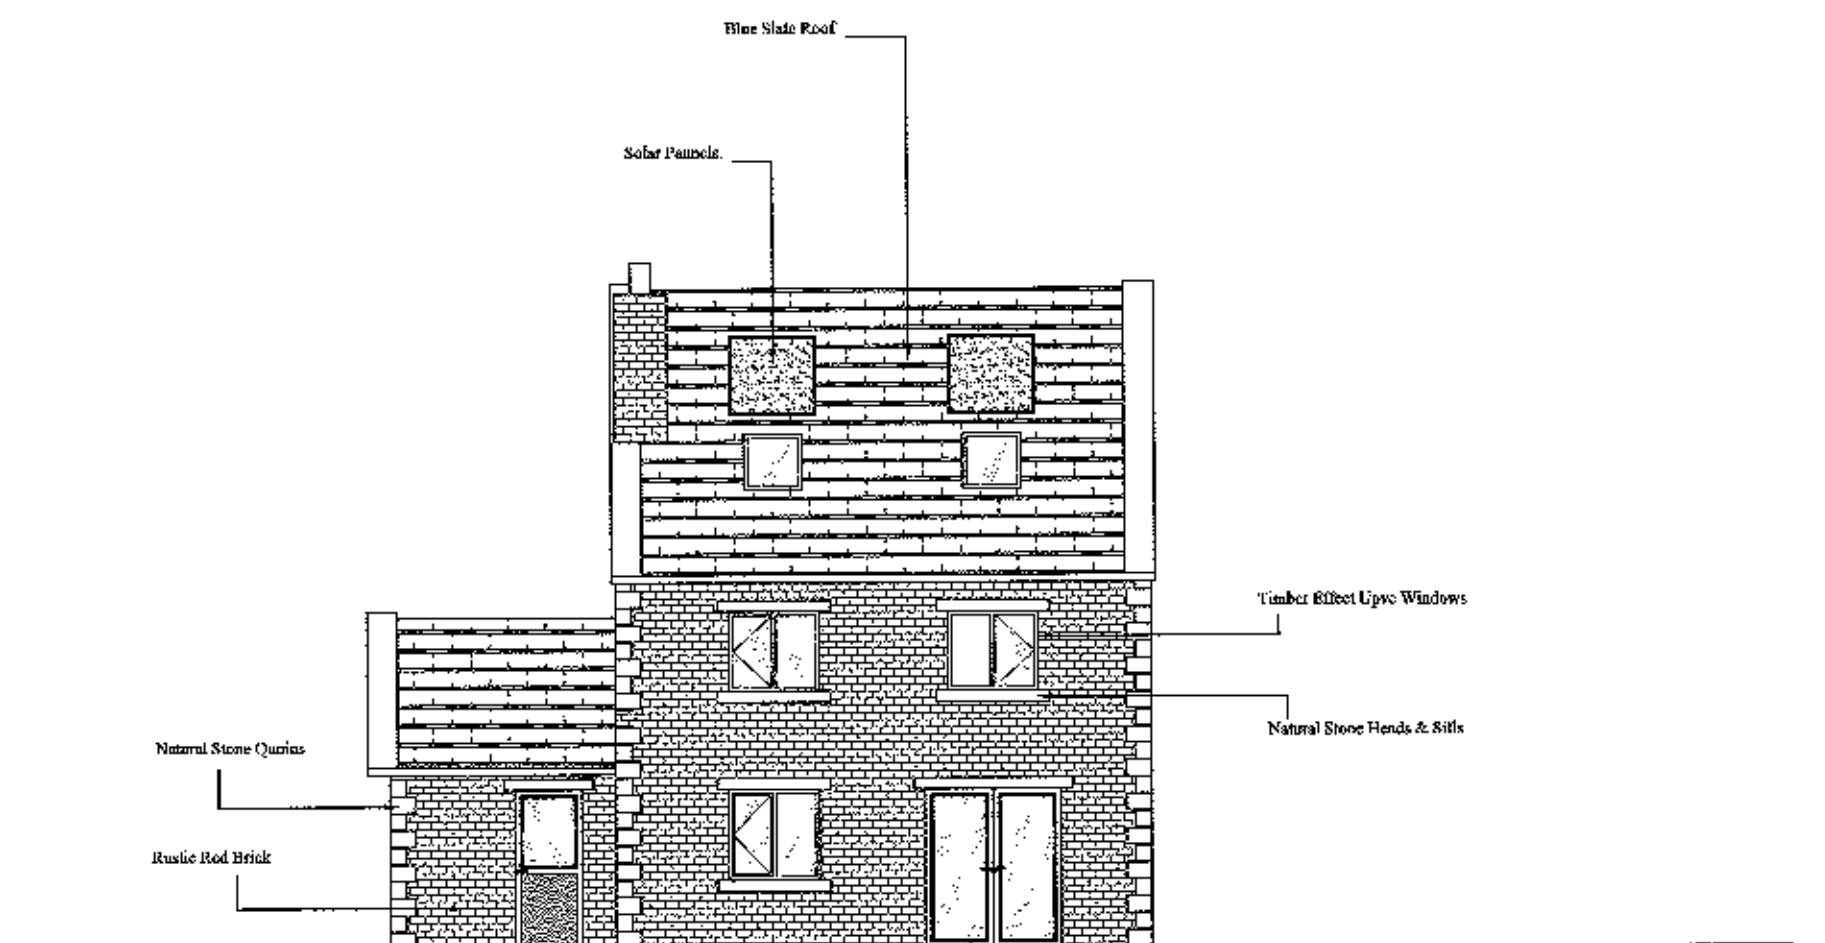

REAR ELEVATION (South.)

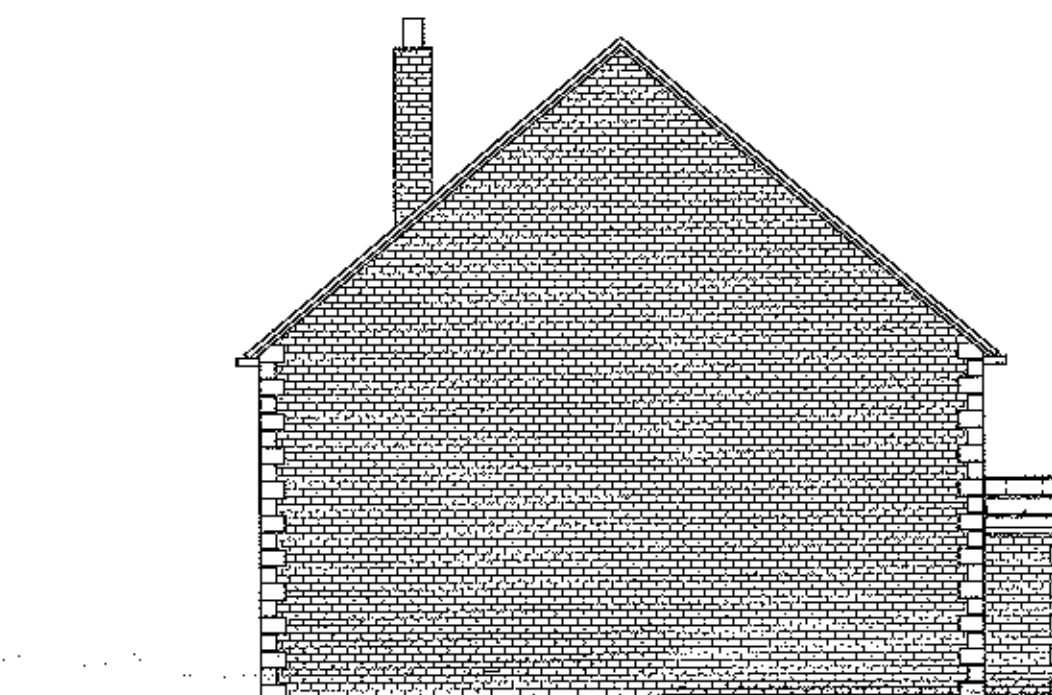

SIDE ELEVATION (East.)

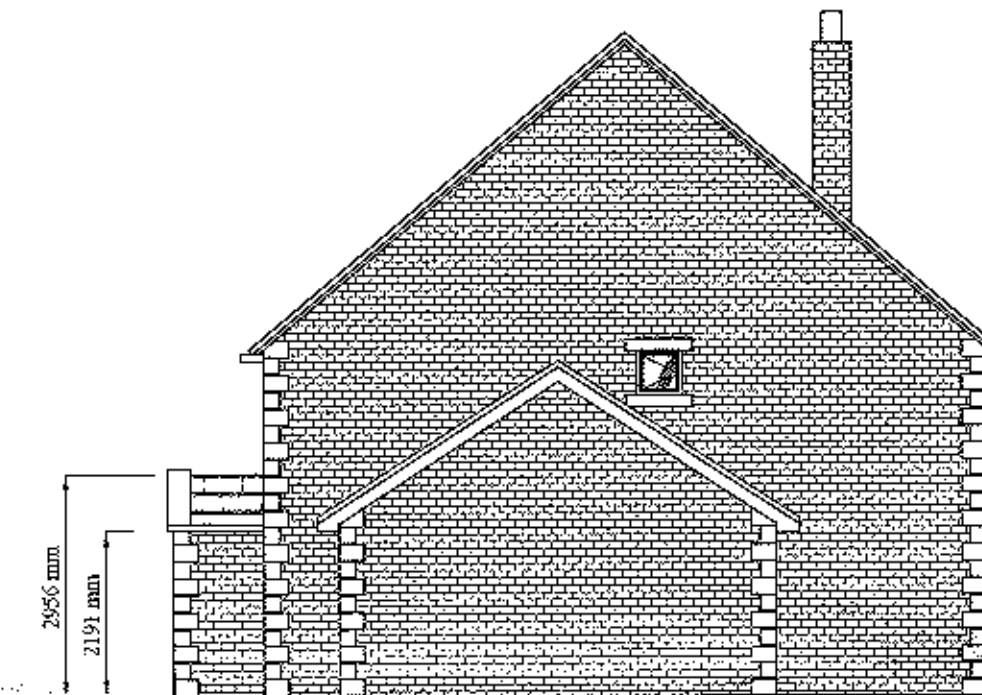

SIDE ELEVATION (West.)

320120702P

J.HADFIELD.
ENGINEERING,SURVEYING.

Spring House, Chipping, Lancashire. PR3 2GQ.
Tel 07740 026096. Fax 08708 362185

Clients Details,
Mr & Mrs J TOWNSON

Project Details,
Market Housing - Kingsmill Ave.
Plot 1.

Project Address,
Kingsmill Ave.
Milton Rd.
Whalley.

Project Number, 215/201	Date, Apr/2011	Scale, 1:100	By, JH
----------------------------	-------------------	-----------------	-----------

DO NOT SCALE THIS DRAWING. CHECK ALL DIMENSIONS ON SITE
THIS DRAWING IS PROVIDED BY CONTRACT. IT MAY NOT BE REPRODUCED IN ANY FORM OR BY ANY MEANS
FOR ANY PURPOSE, WITHOUT WRITTEN CONSENT FROM J.HADFIELD, ENGINEERING,SURVEYING.