




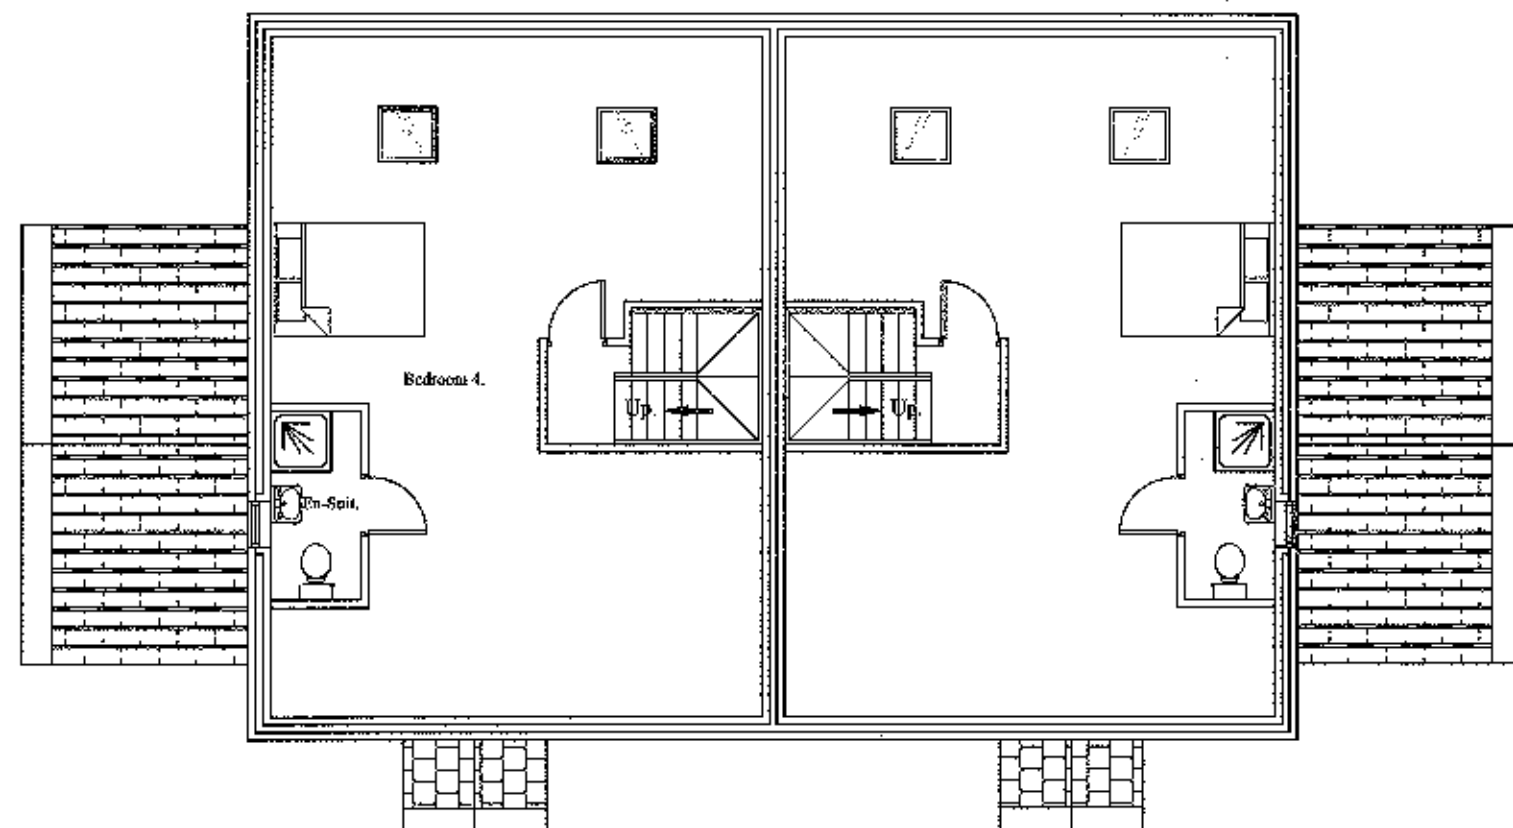


SECOND FLOOR PLAN.

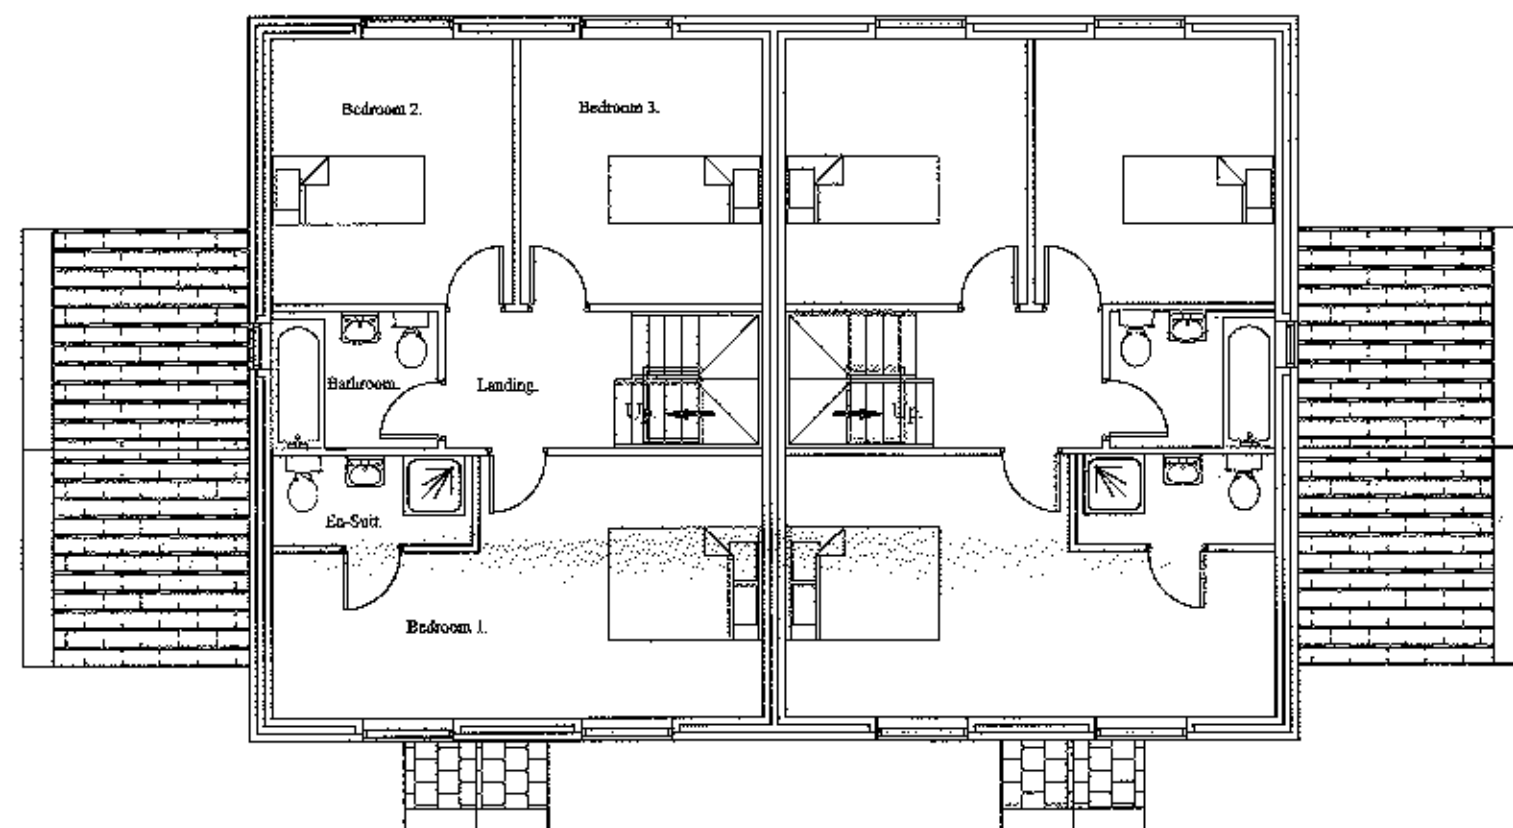


FIRST FLOOR PLAN.

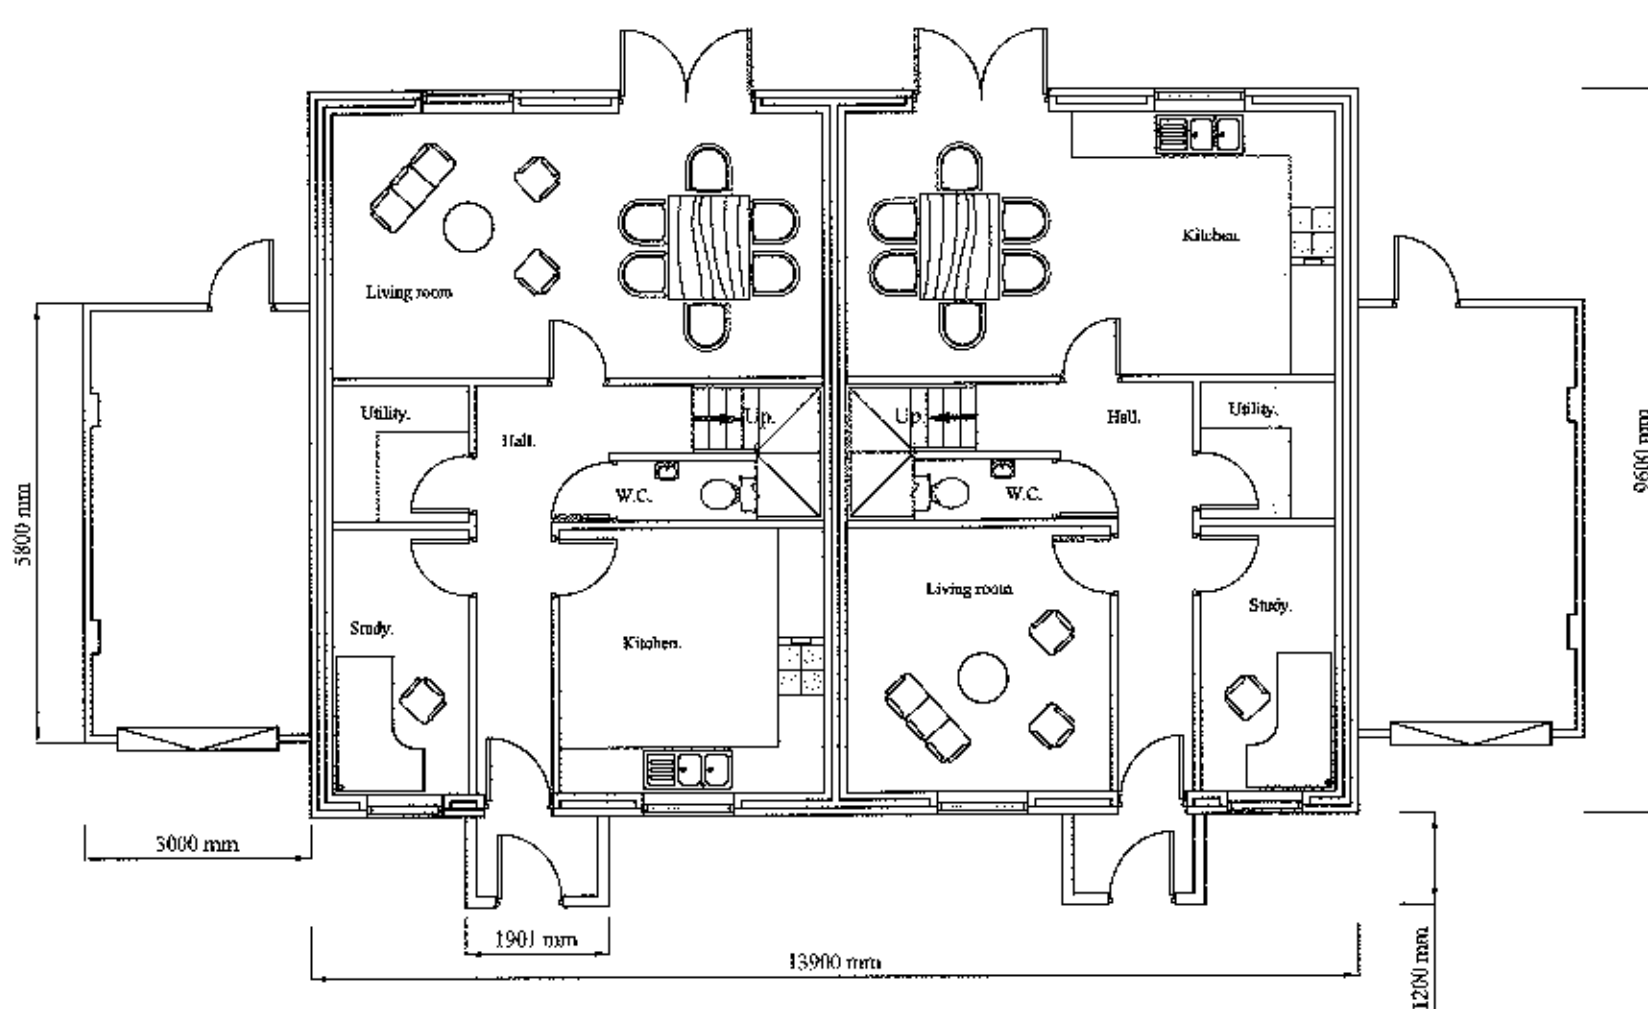


GROUND FLOOR PLAN.

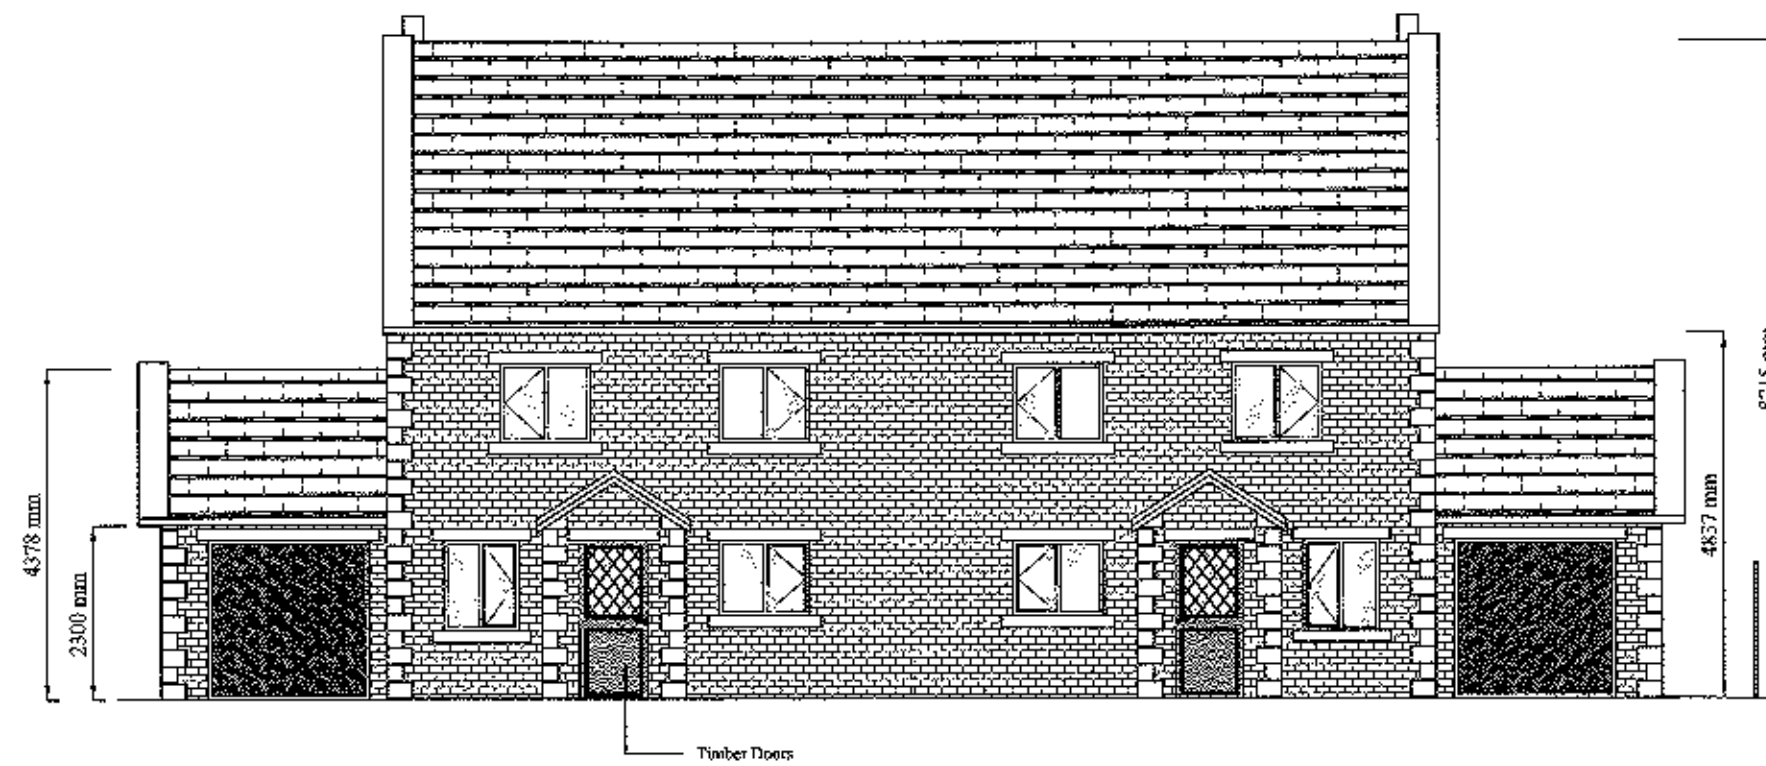


FRONT ELEVATION (North.)

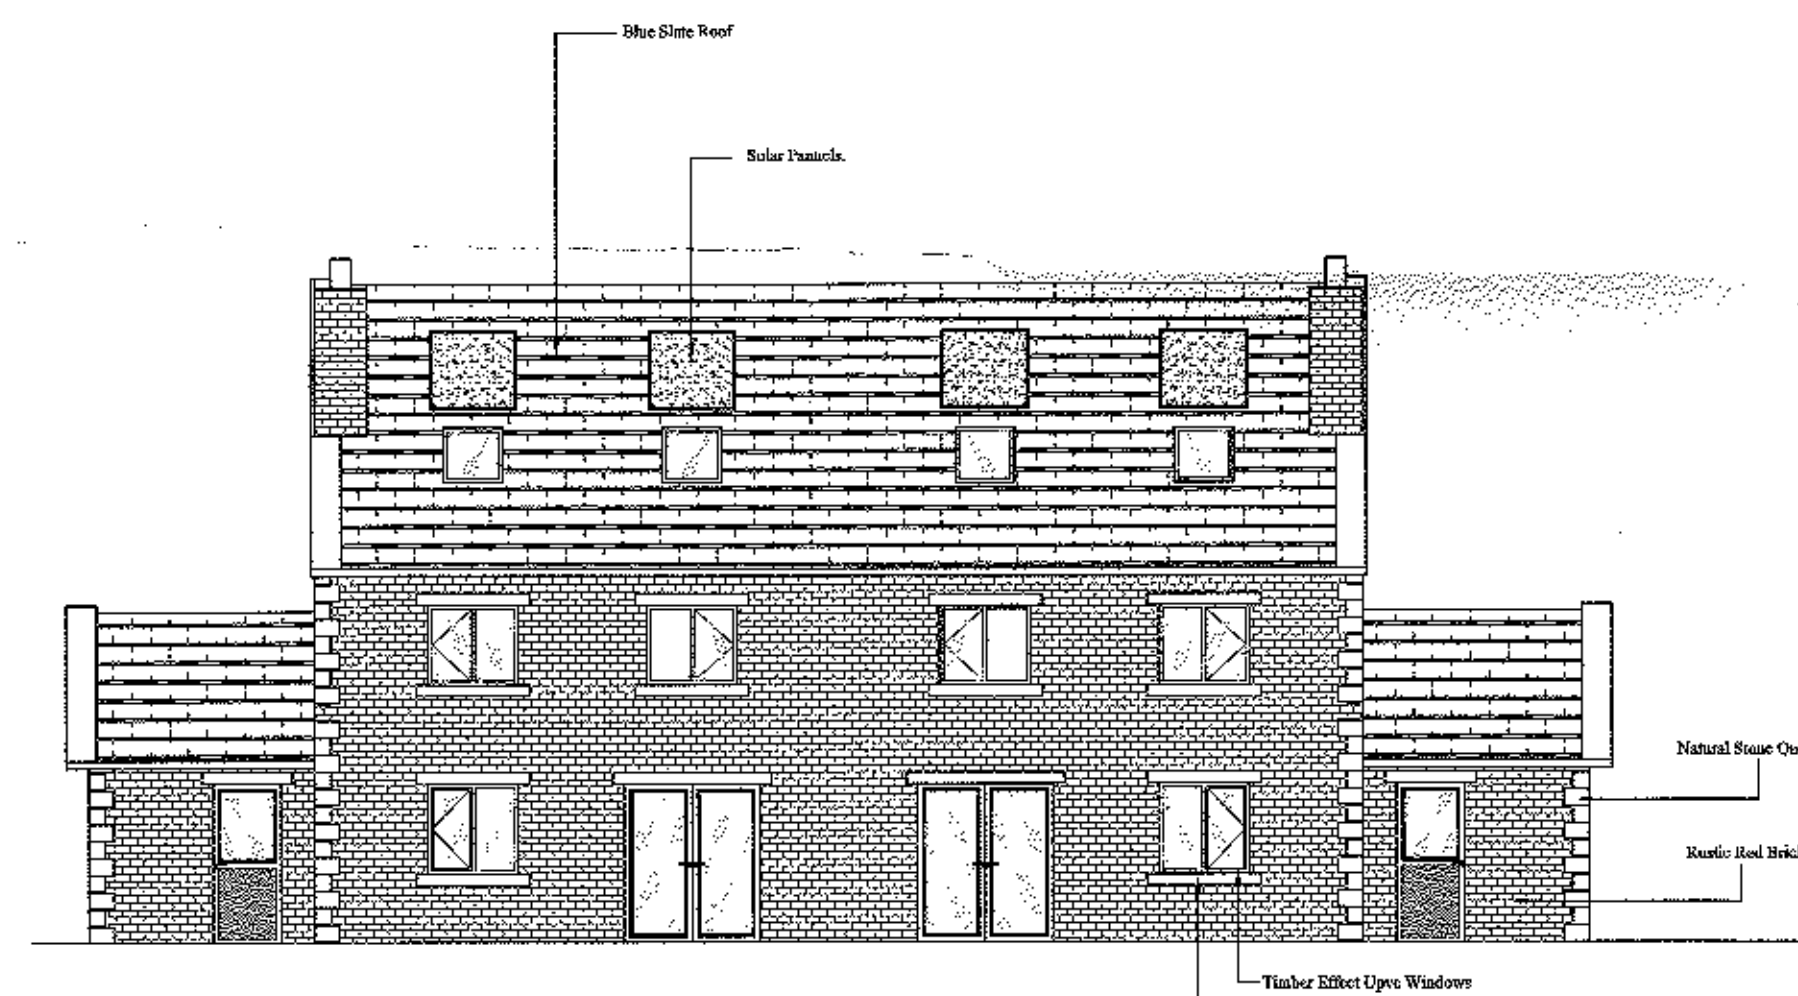

REAR ELEVATION (South.)

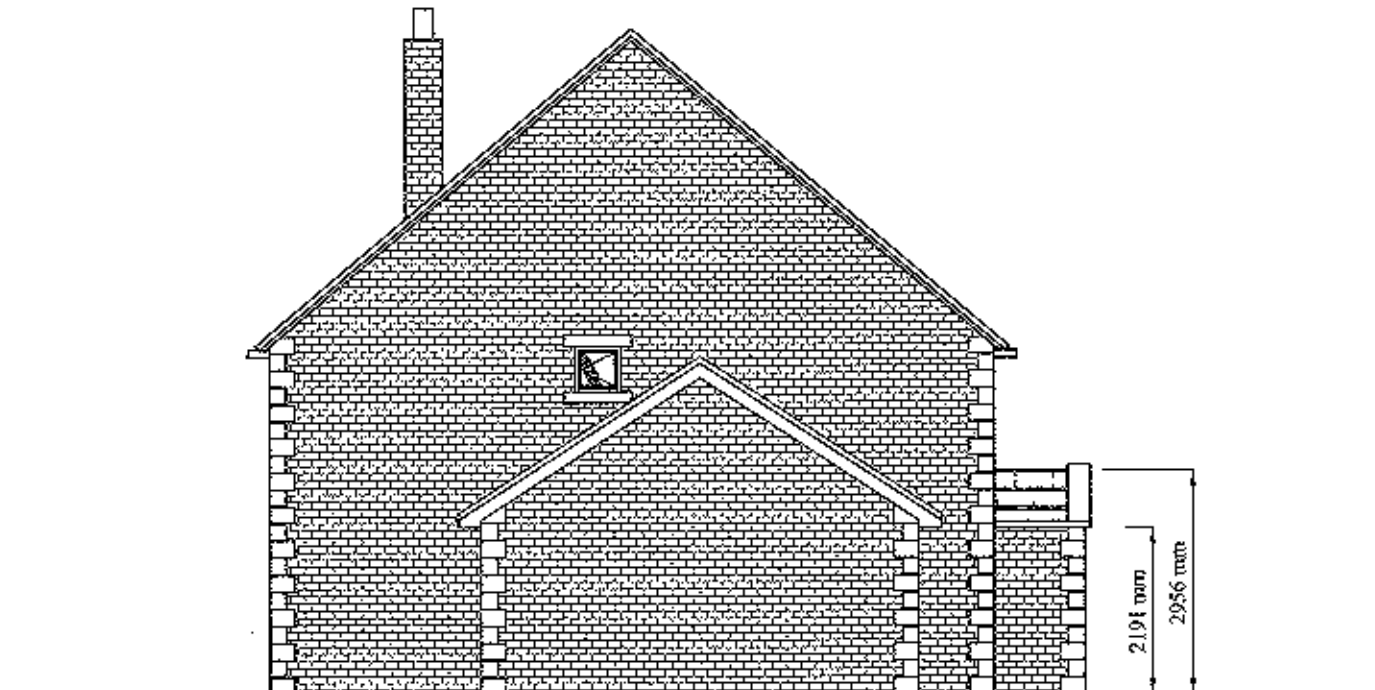

SIDE ELEVATION (East.)

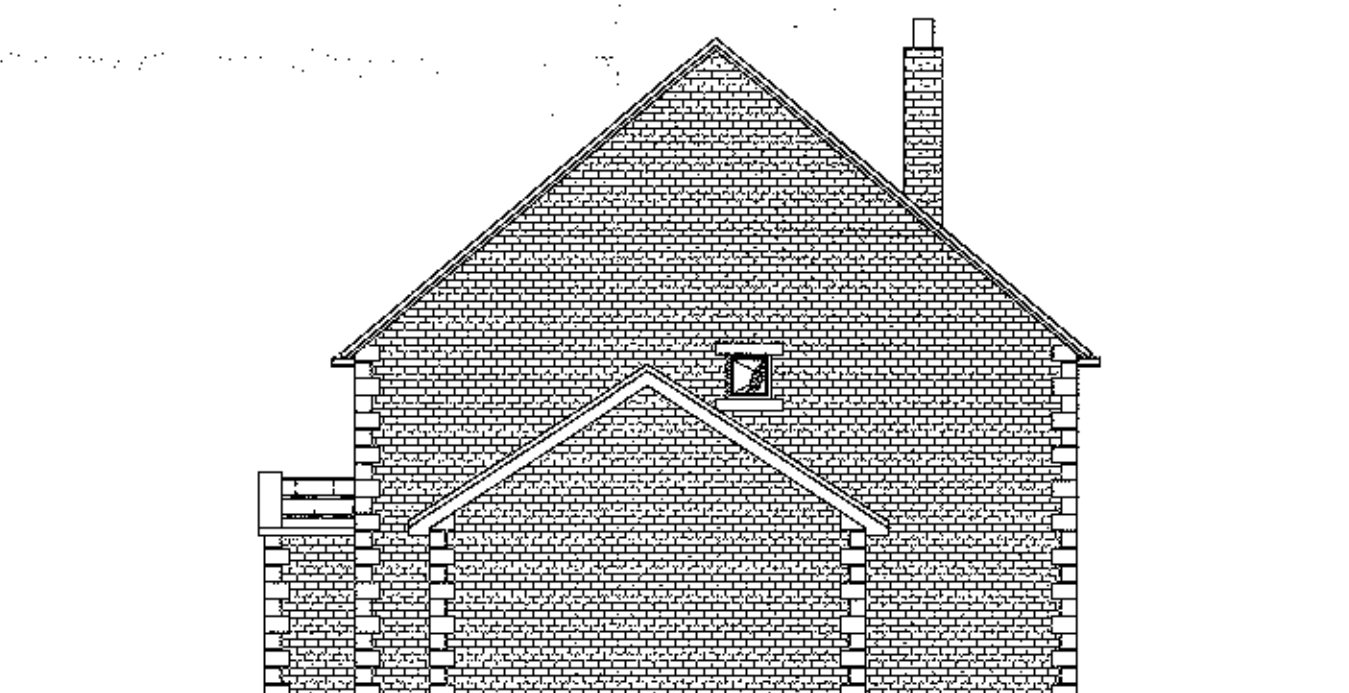

SIDE ELEVATION (West.)

320120702P

J.HADFIELD. ENGINEERING,SURVEYING.			
Springs House, Chipping, Lancashire. PR3 2GQ. Tel 07740 929096. Fax 06708 362185			
Client's Details, Mr & Mrs J TOWNSON			
Project Details, Market Housing - Kingsmill Ave. Plots 2 - 3.			
Project Address, Kingsmill Ave. Milton Rd. Whalley.			
Project Number, 215/ 202	Date, Apr/2011	Scale, 1:100	By, JH
DO NOT SCALE THIS DRAWING. CHECK ALL DIMENSIONS ON SITE			
THIS DRAWING IS PROTECTED BY COPYRIGHT. IT MAY NOT BE REPRODUCED OR USED IN ANY MANNER WITHOUT THE WRITTEN PERMISSION FROM J.HADFIELD, ENGINEERING,SURVEYING.			