




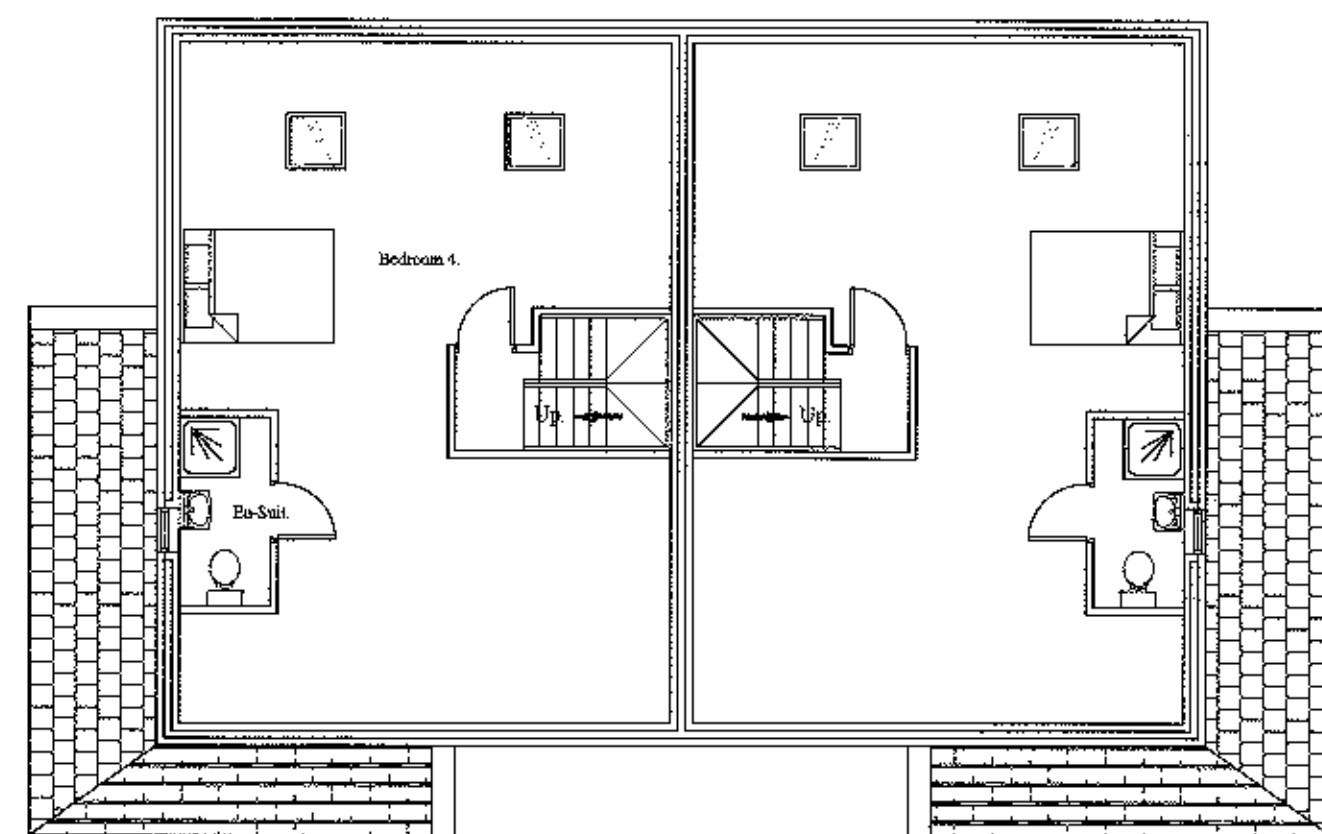

SECOND FLOOR PLAN.

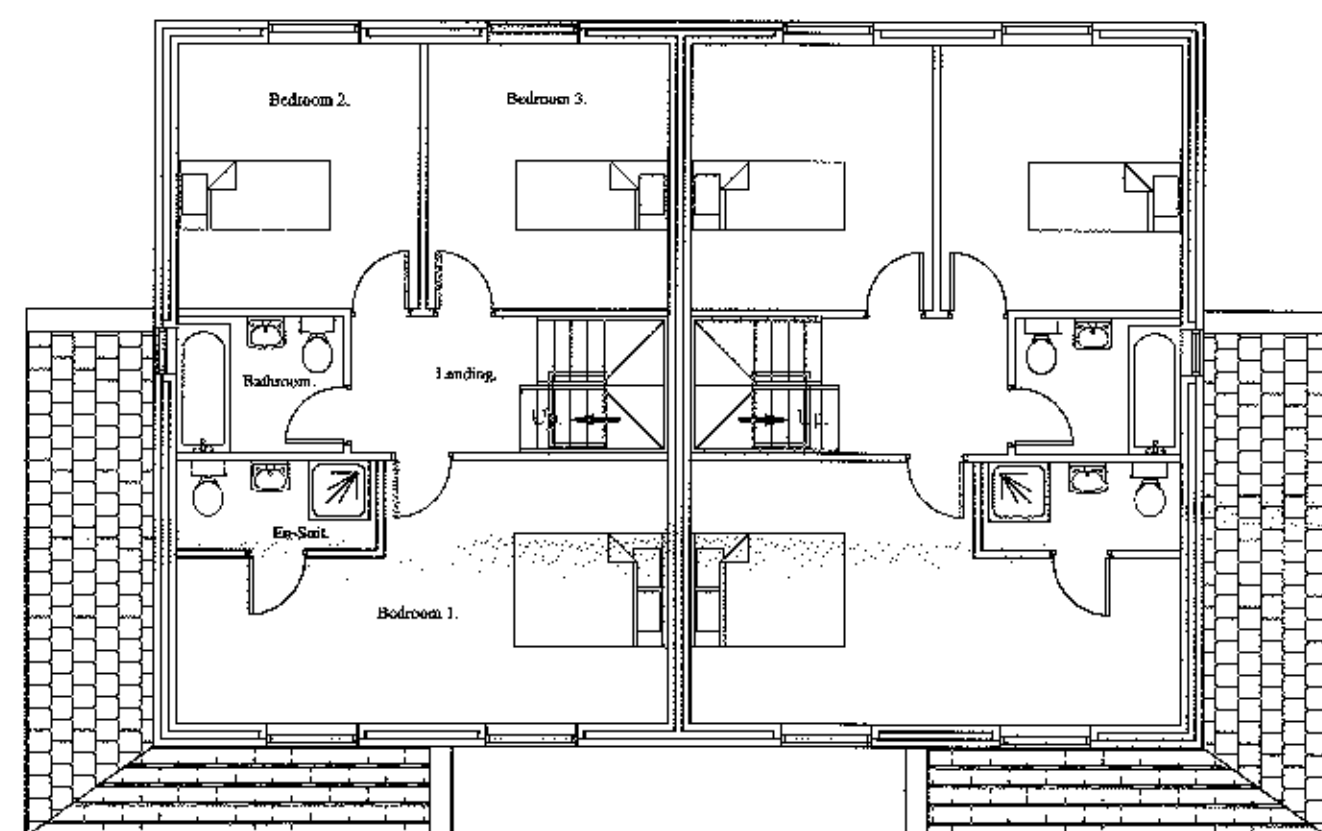


FIRST FLOOR PLAN.

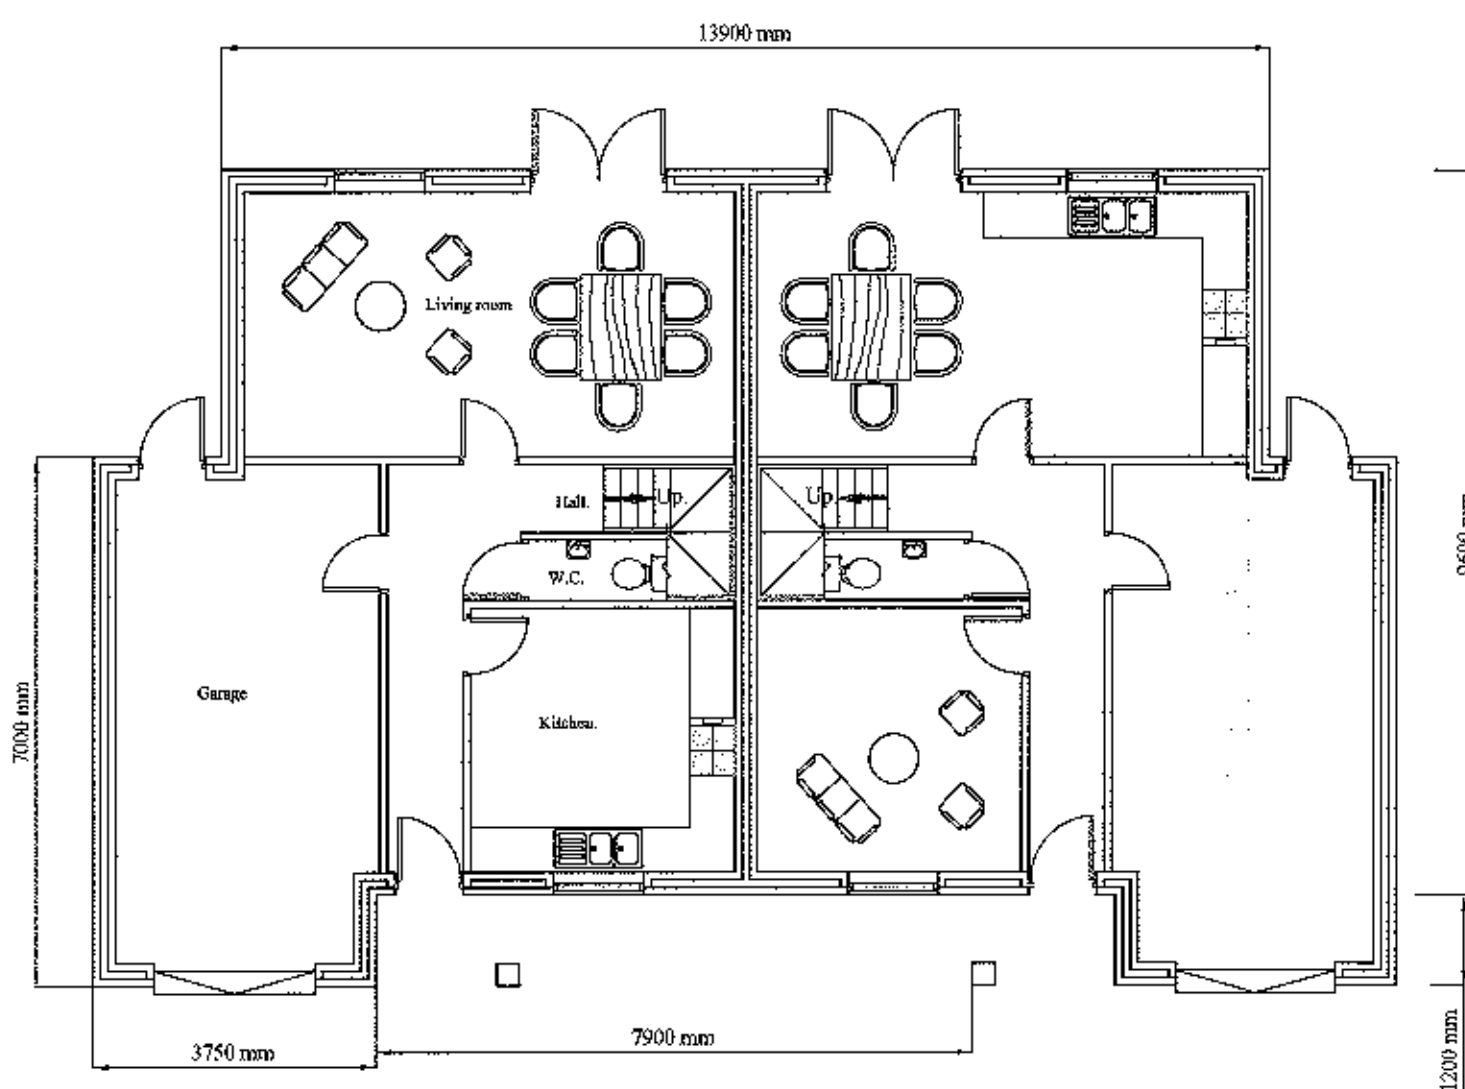


GROUND FLOOR PLAN.




FRONT ELEVATION (North.)

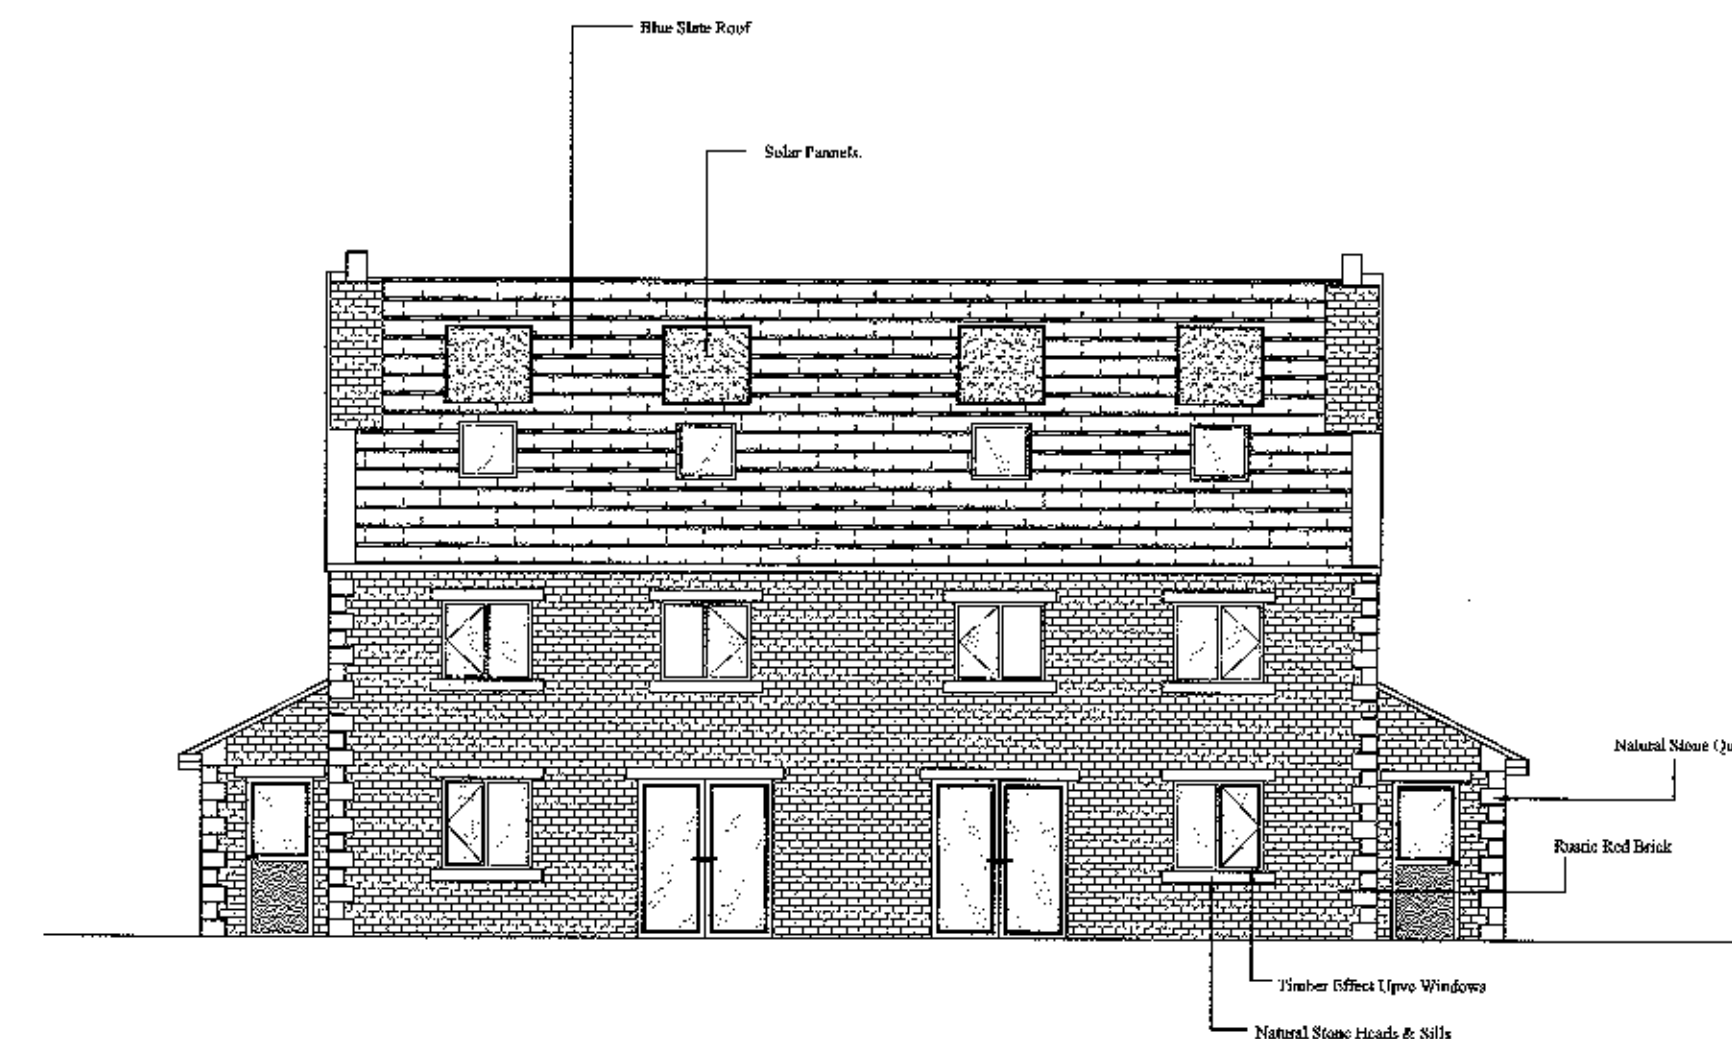

REAR ELEVATION (South.)

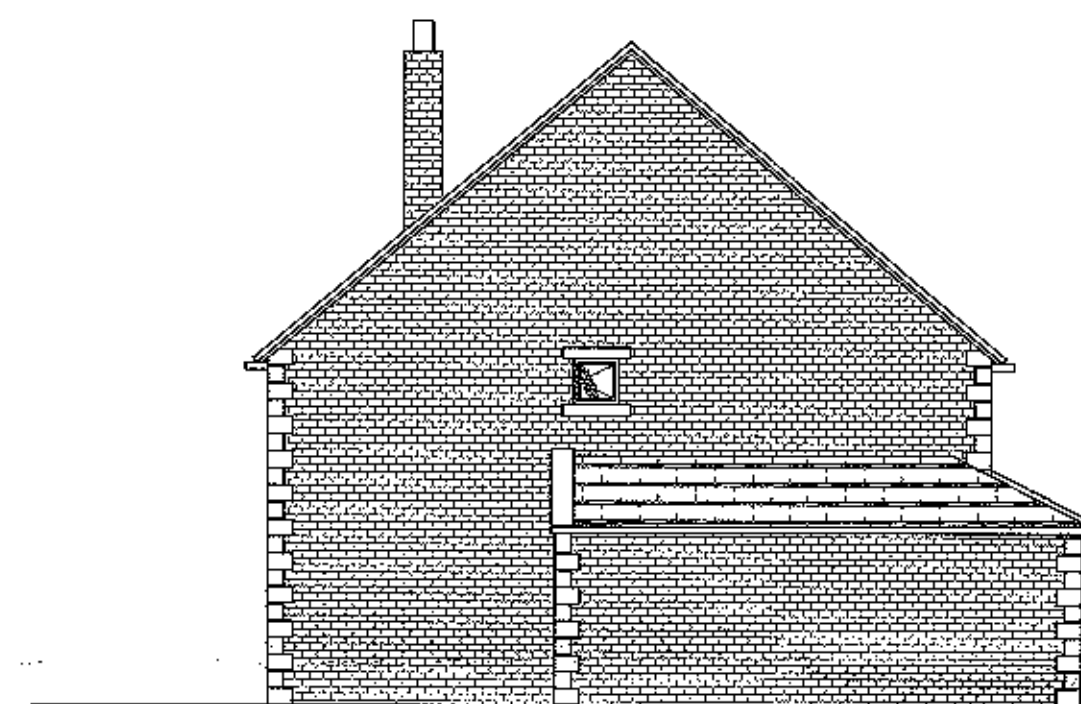

SIDE ELEVATION (East.)

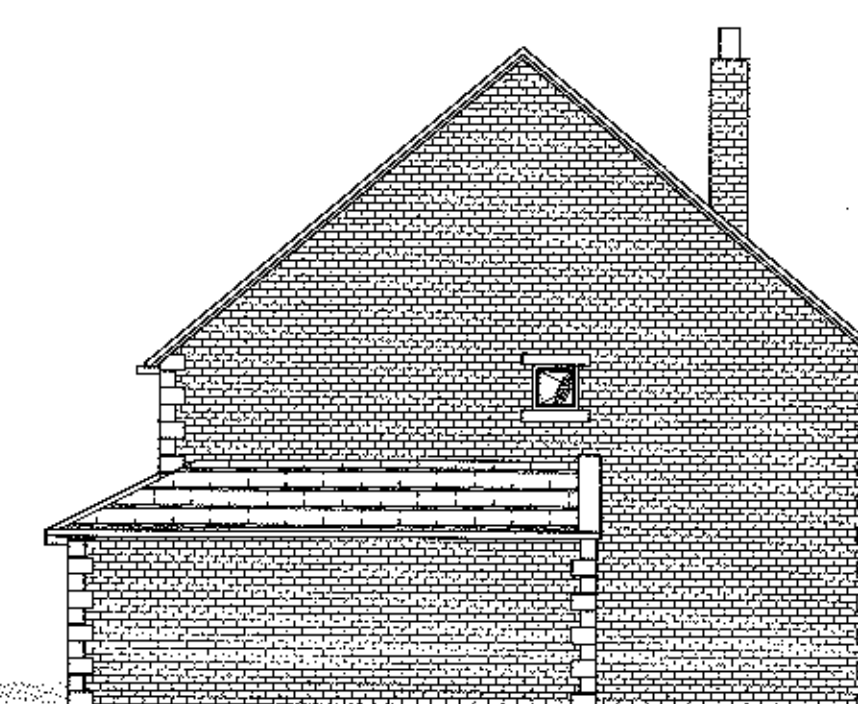

SIDE ELEVATION (West.)

320120702P

J.HADFIELD. ENGINEERING,SURVEYING.			
Springs House, Chipping, Leicestershire. PH3 2GQ. Tel 017740 929096. Fax 08708 362185			
Clients Details, Mr & Mrs J TOWNSON			
Project Details, Market Housing - Kingsmill Ave. Plots 4 & 5.			
Project Address, Kingsmill Ave. Milton Rd. Whalley.			
Project Number, 215/ 203	Date, Apr/2011	Scale, 1:100	By, JH
DO NOT SCALE THIS DRAWING. CHECK ALL DIMENSIONS ON SITE			
THIS DRAWING IS PROTECTED BY COPYRIGHT. IT MAY NOT BE REPRODUCED IN ANY FORM OR BY ANY MEANS FOR ANY PURPOSES WITHOUT EXPRESS WRITTEN PERMISSION FROM CHADFIELD ENGINEERING SURVEYING.			