




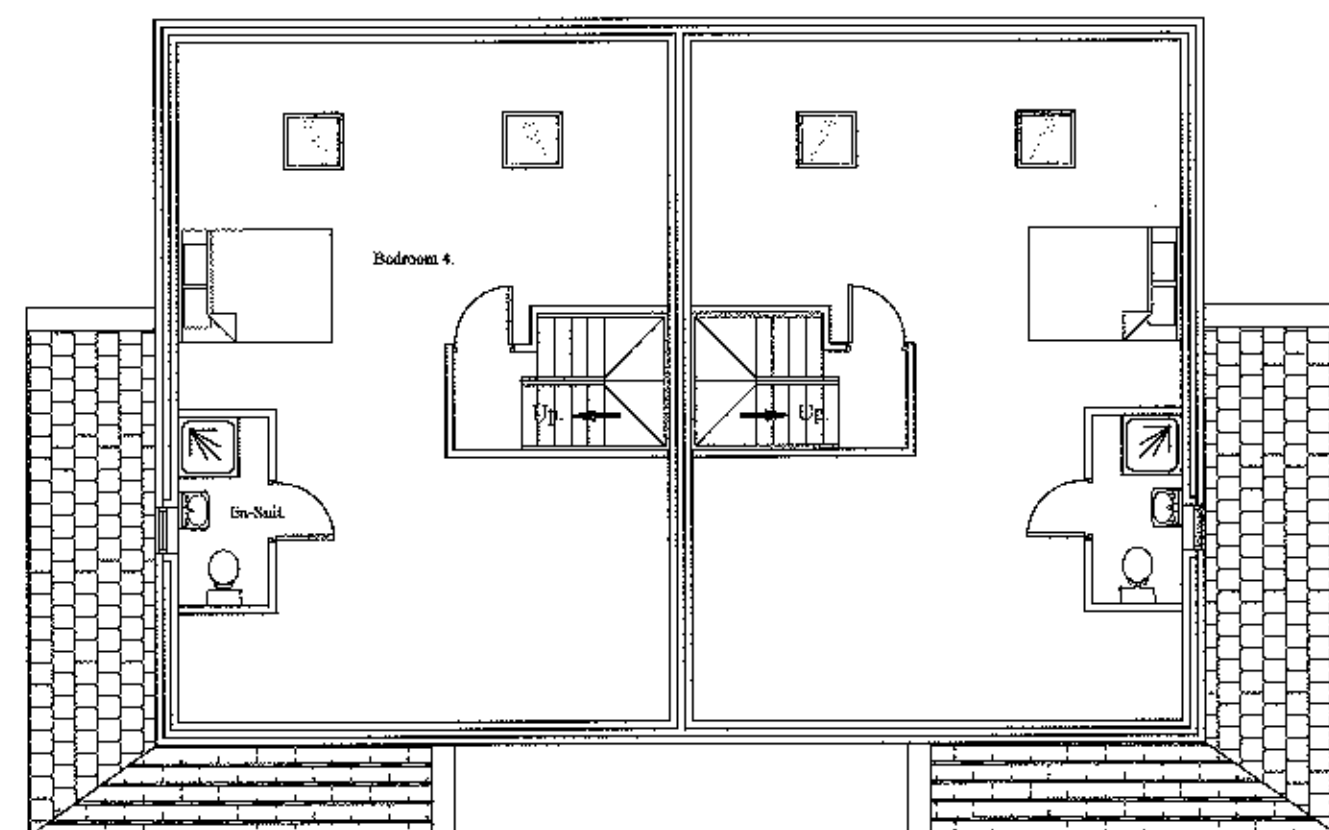


SECOND FLOOR PLAN.

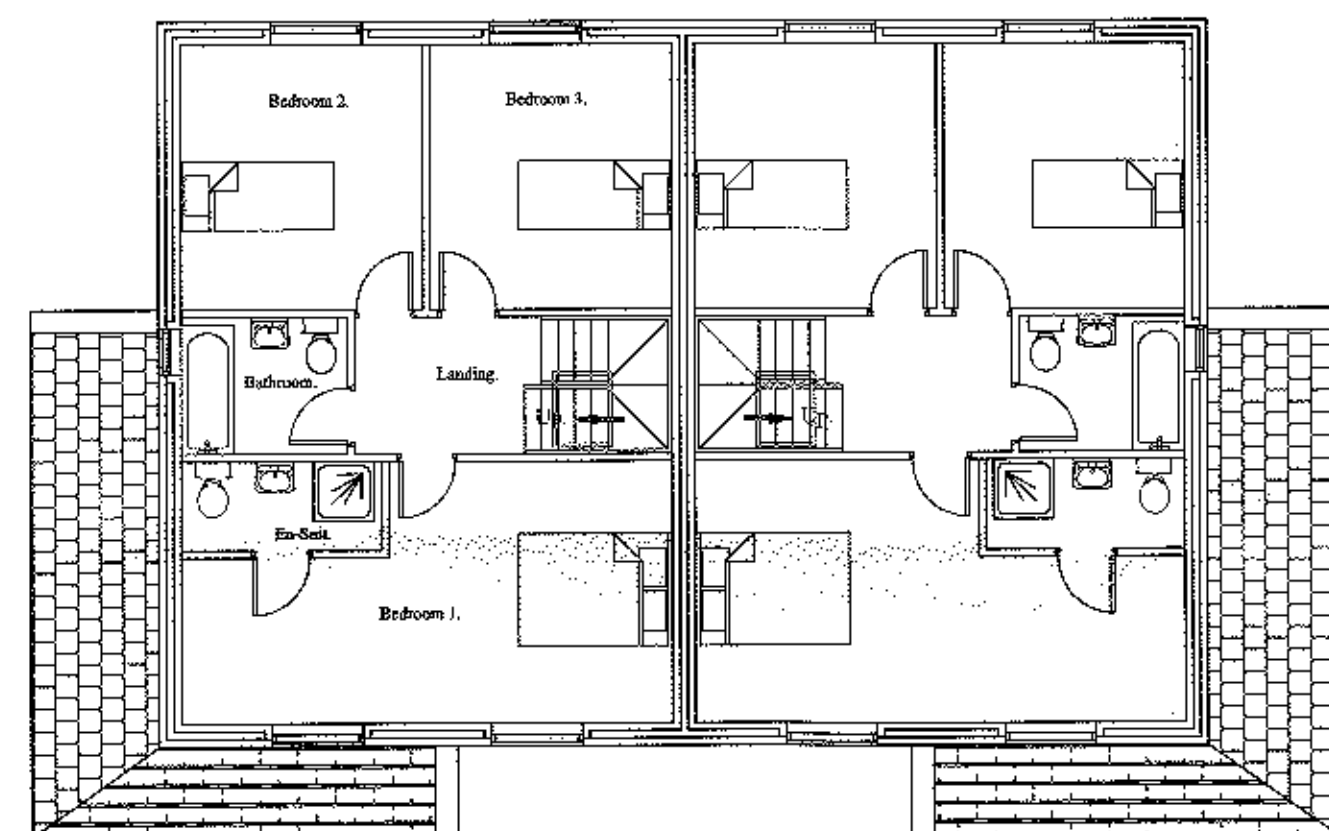


FIRST FLOOR PLAN.

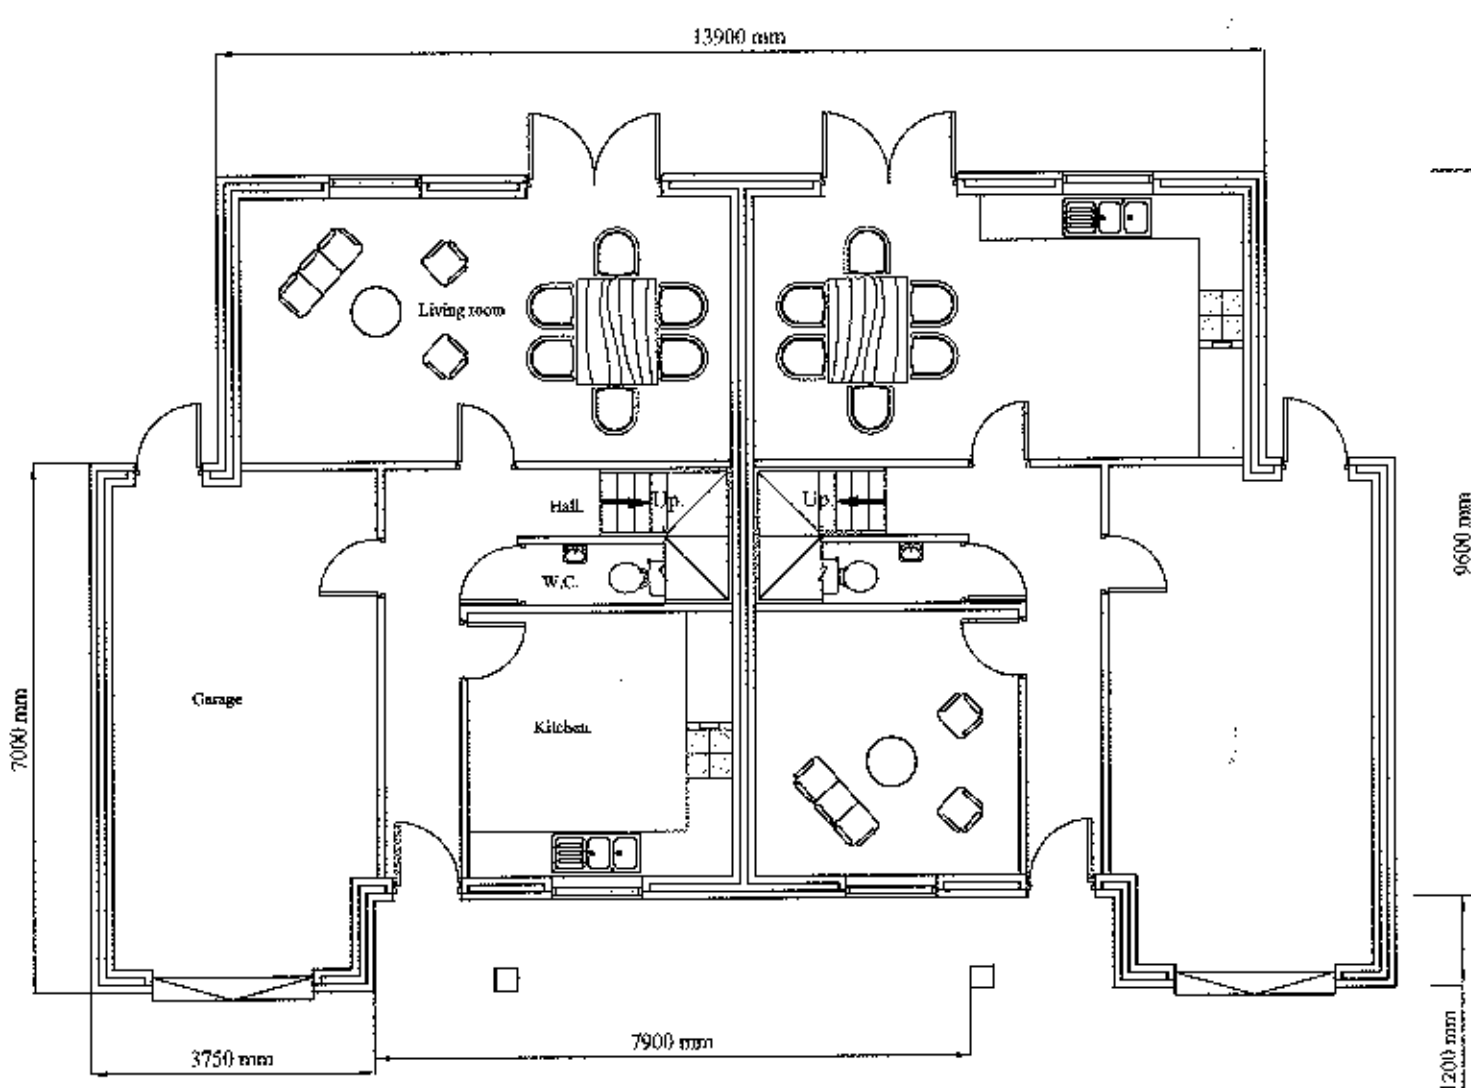

GROUND FLOOR PLAN.

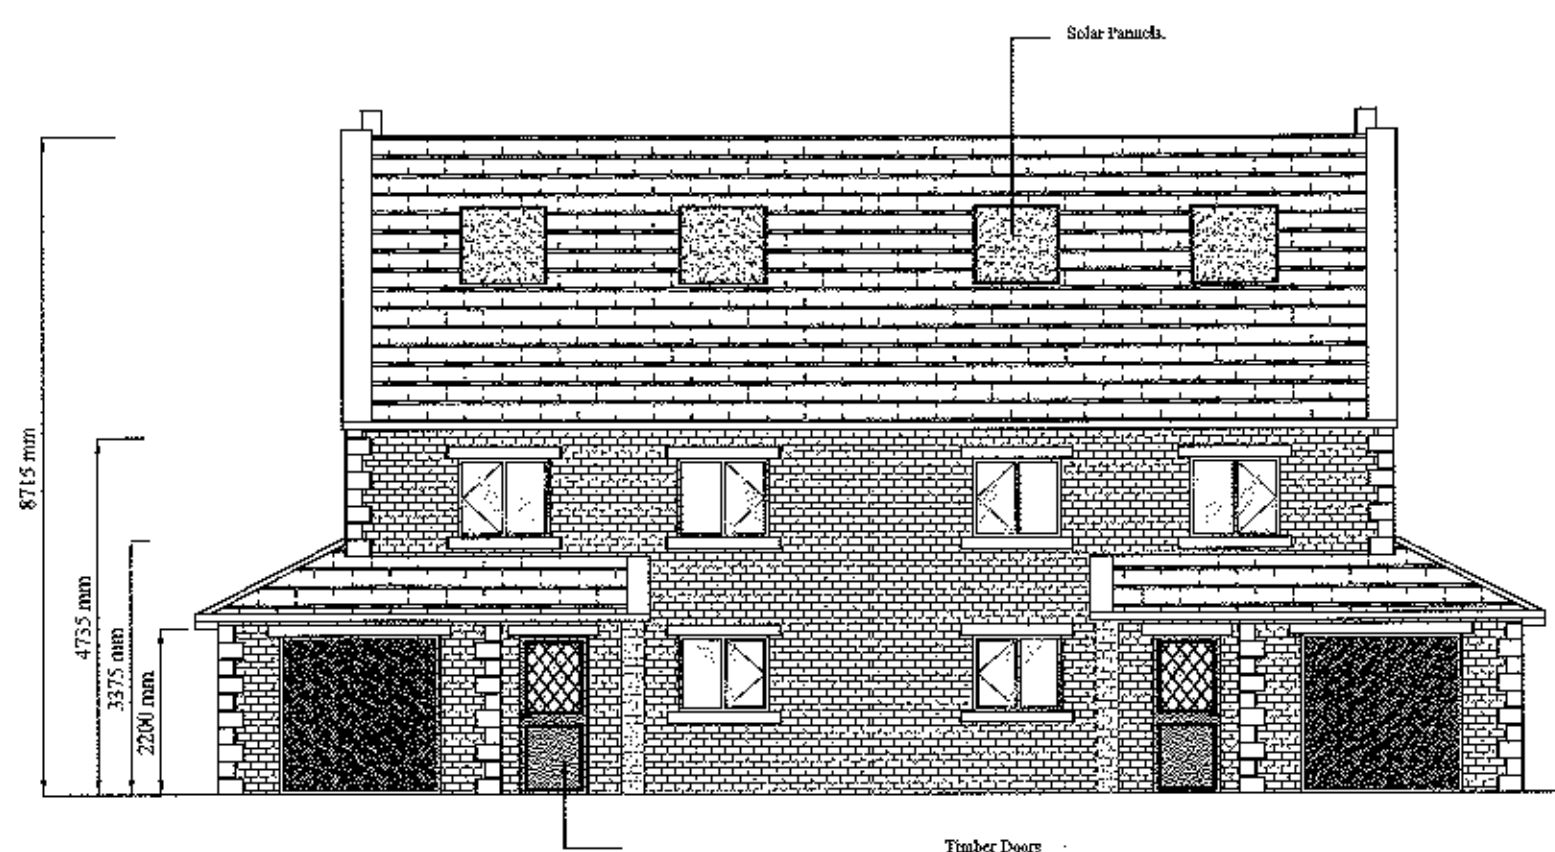

FRONT ELEVATION (North.)

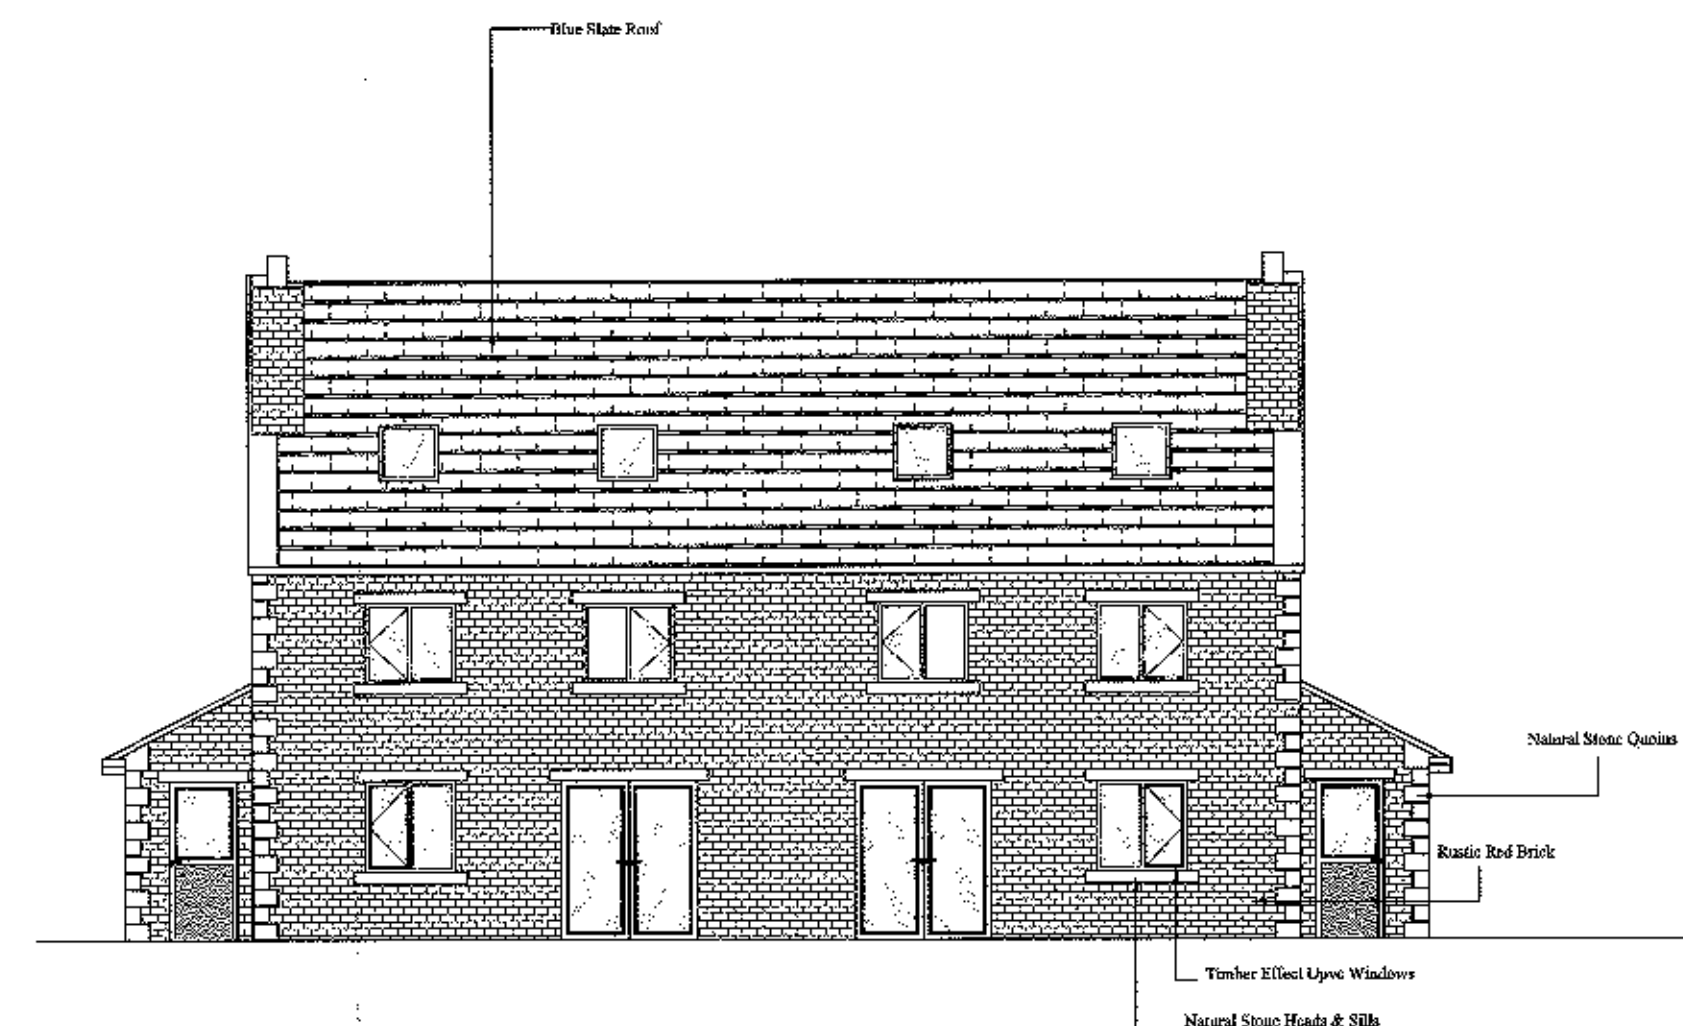

REAR ELEVATION (South.)



SIDE ELEVATION (West.)

SIDE ELEVATION (East.)

320120702P

J.HADFIELD. ENGINEERING,SURVEYING.			
Spring House, Chipping, Lancashire. PR3 2DQ. Tel 07740 929096. Fax 08708 362185			
Client's Details, Mr & Mrs J TOWNSON			
Project Details, Market Housing - Kingsmill Ave. Plots 6 & 7.			
Project Address, Kingsmill Ave. Milton Rd. Whalley.			
Project Number, 215/204	Date, Apr/2011	Scale, 1:100	By, JH
DO NOT SCALE THIS DRAWING. CHECK ALL DIMENSIONS ON SITE			
THIS DRAWING IS PREPARED BY EXPERTISE OF JH BUT IS UNLESS OTHERWISE STATED NOT TO BE USED FOR ANY OTHER PROJECT WITHOUT THE WRITTEN PERMISSION OF JH. JH ACCEPTS NO LIABILITY FOR ANY LOSS OR DAMAGE TO ANY PERSON OR PROPERTY ARISING FROM THE USE OF THIS DRAWING.			