



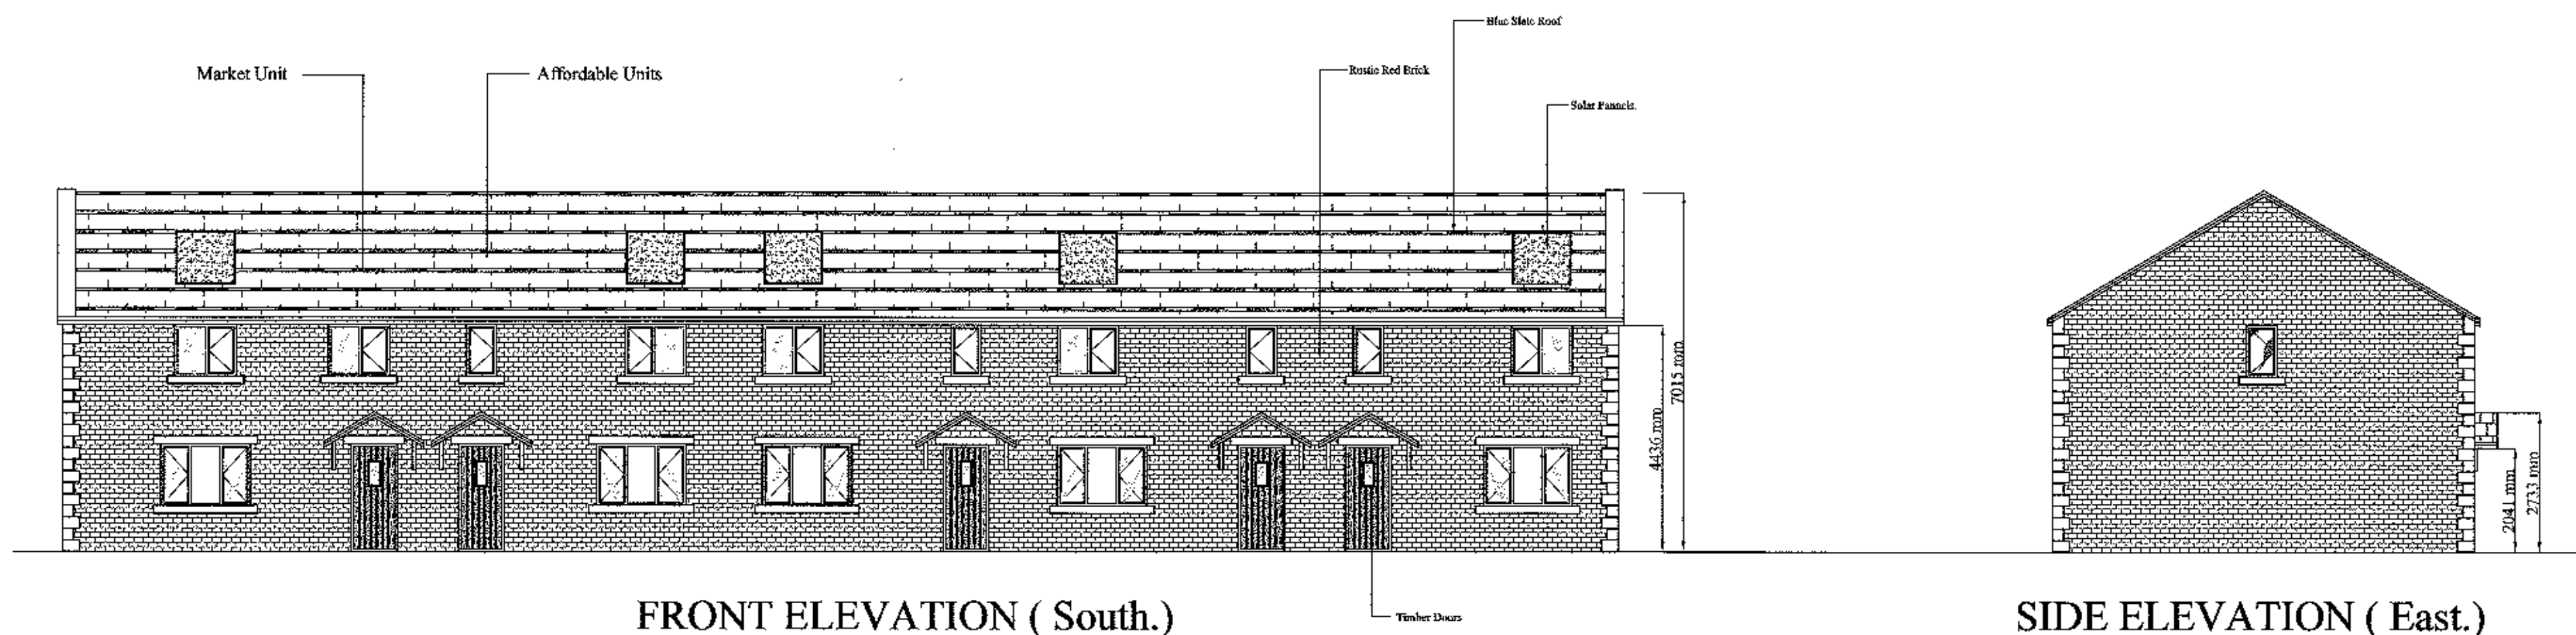


FRONT ELEVATION (South.)

SIDE ELEVATION (East.)

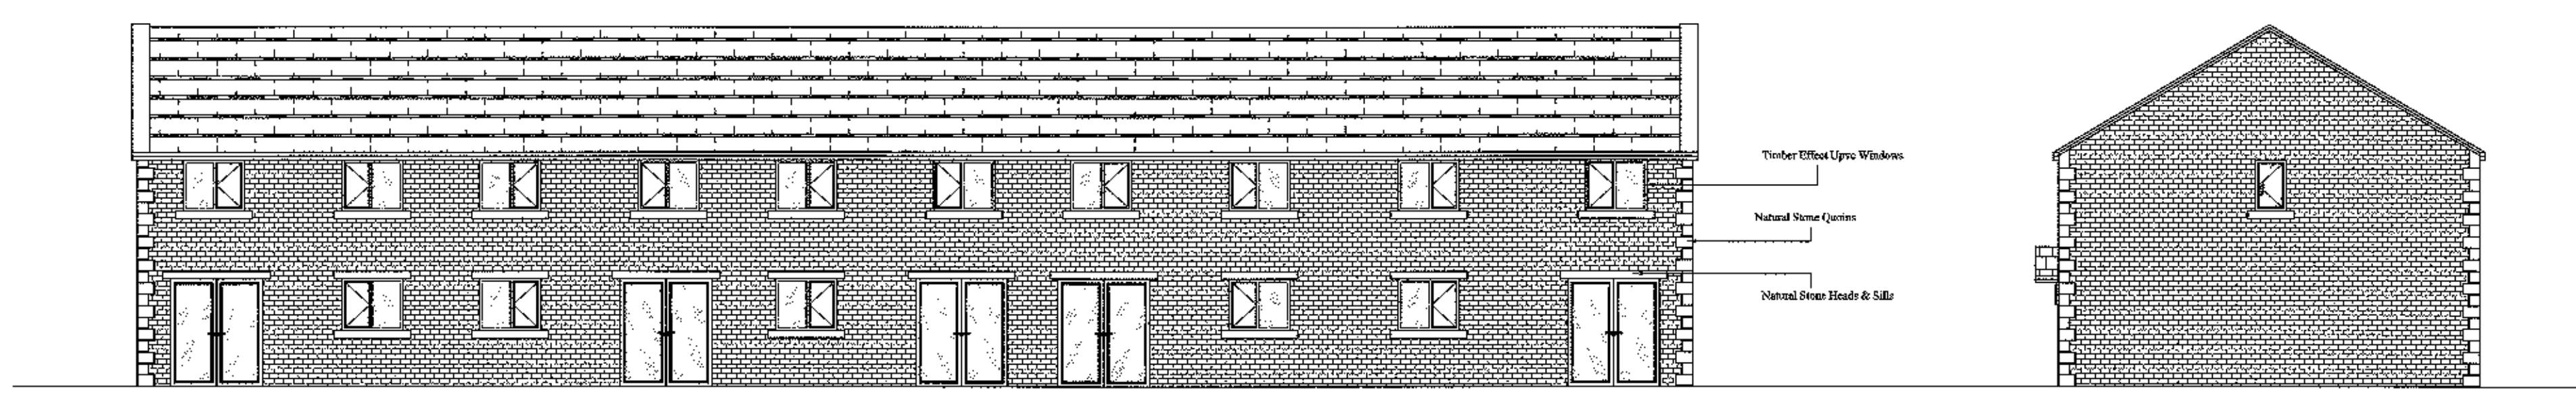


REAR ELEVATION (North.)

SIDE ELEVATION (West.)

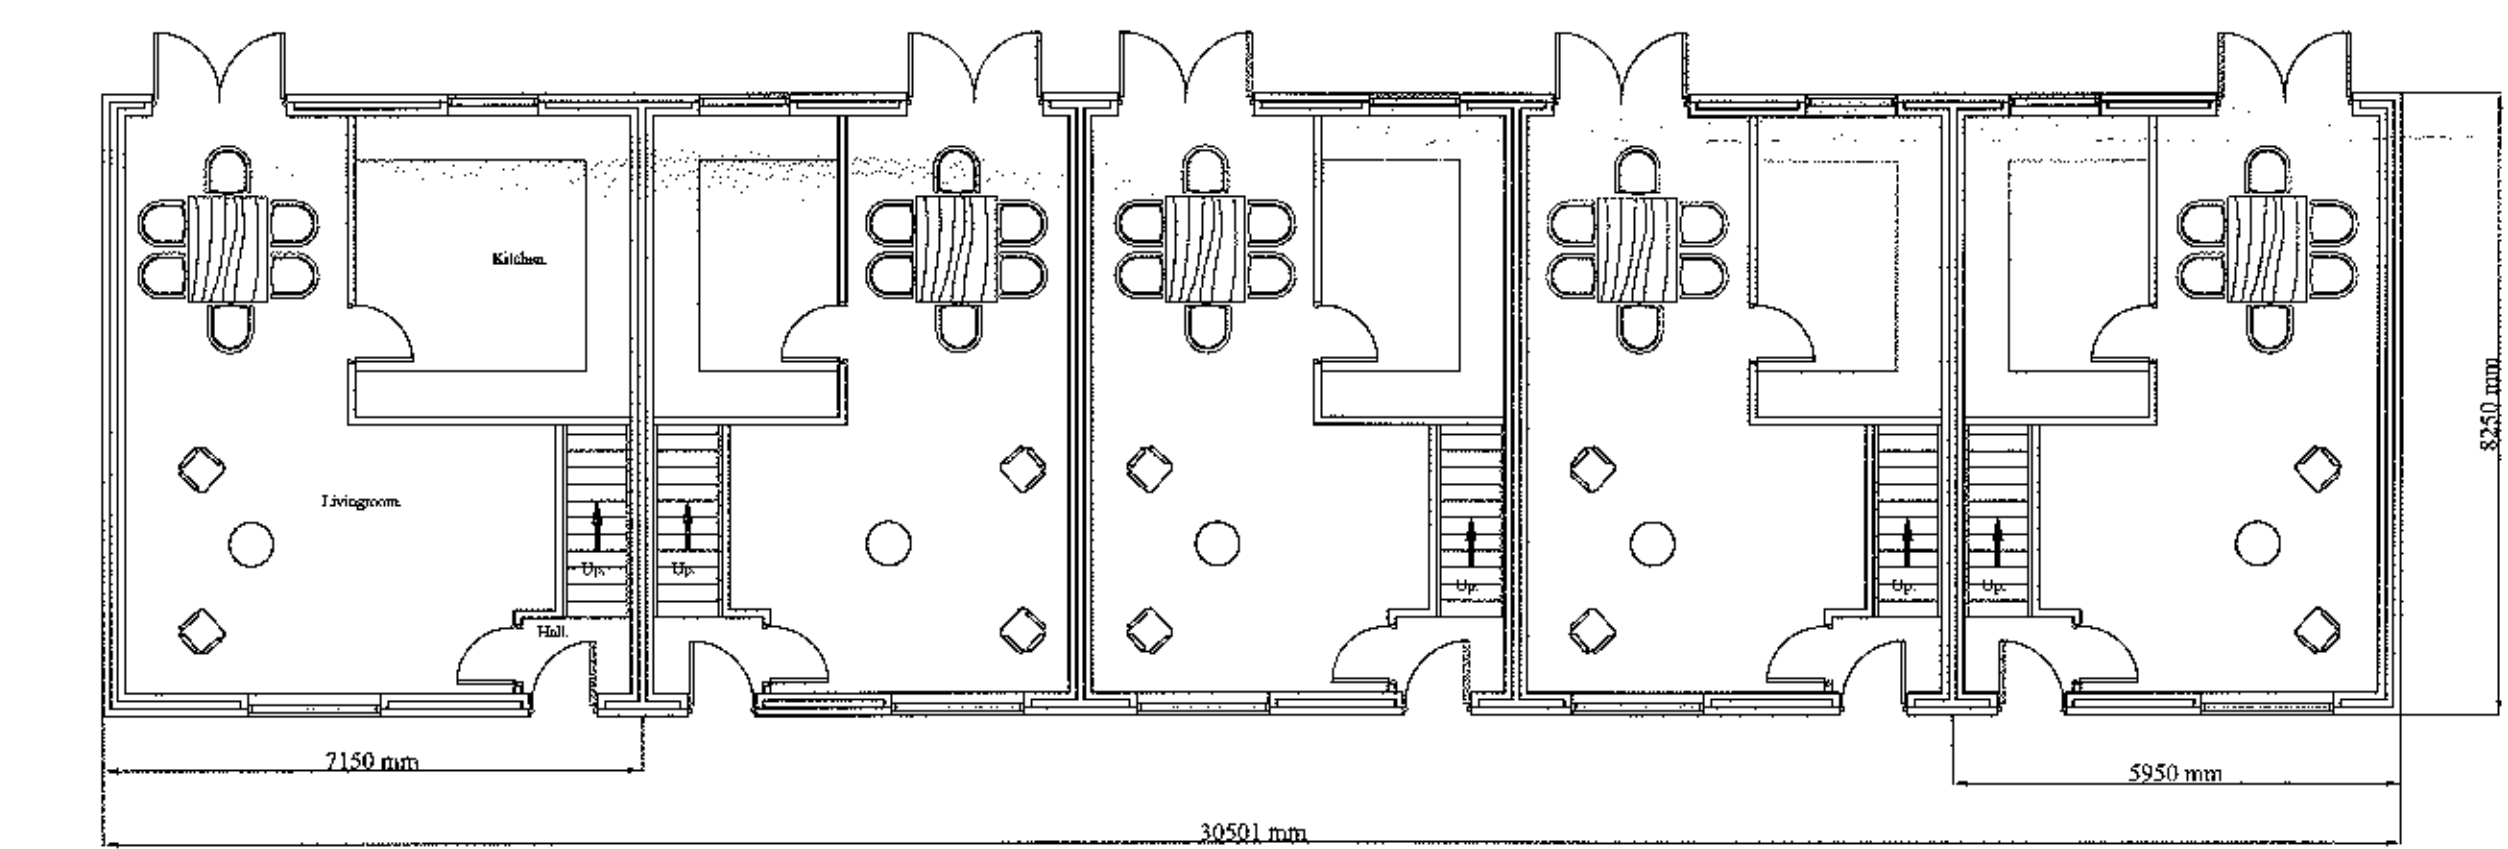

GROUND FLOOR PLANS.

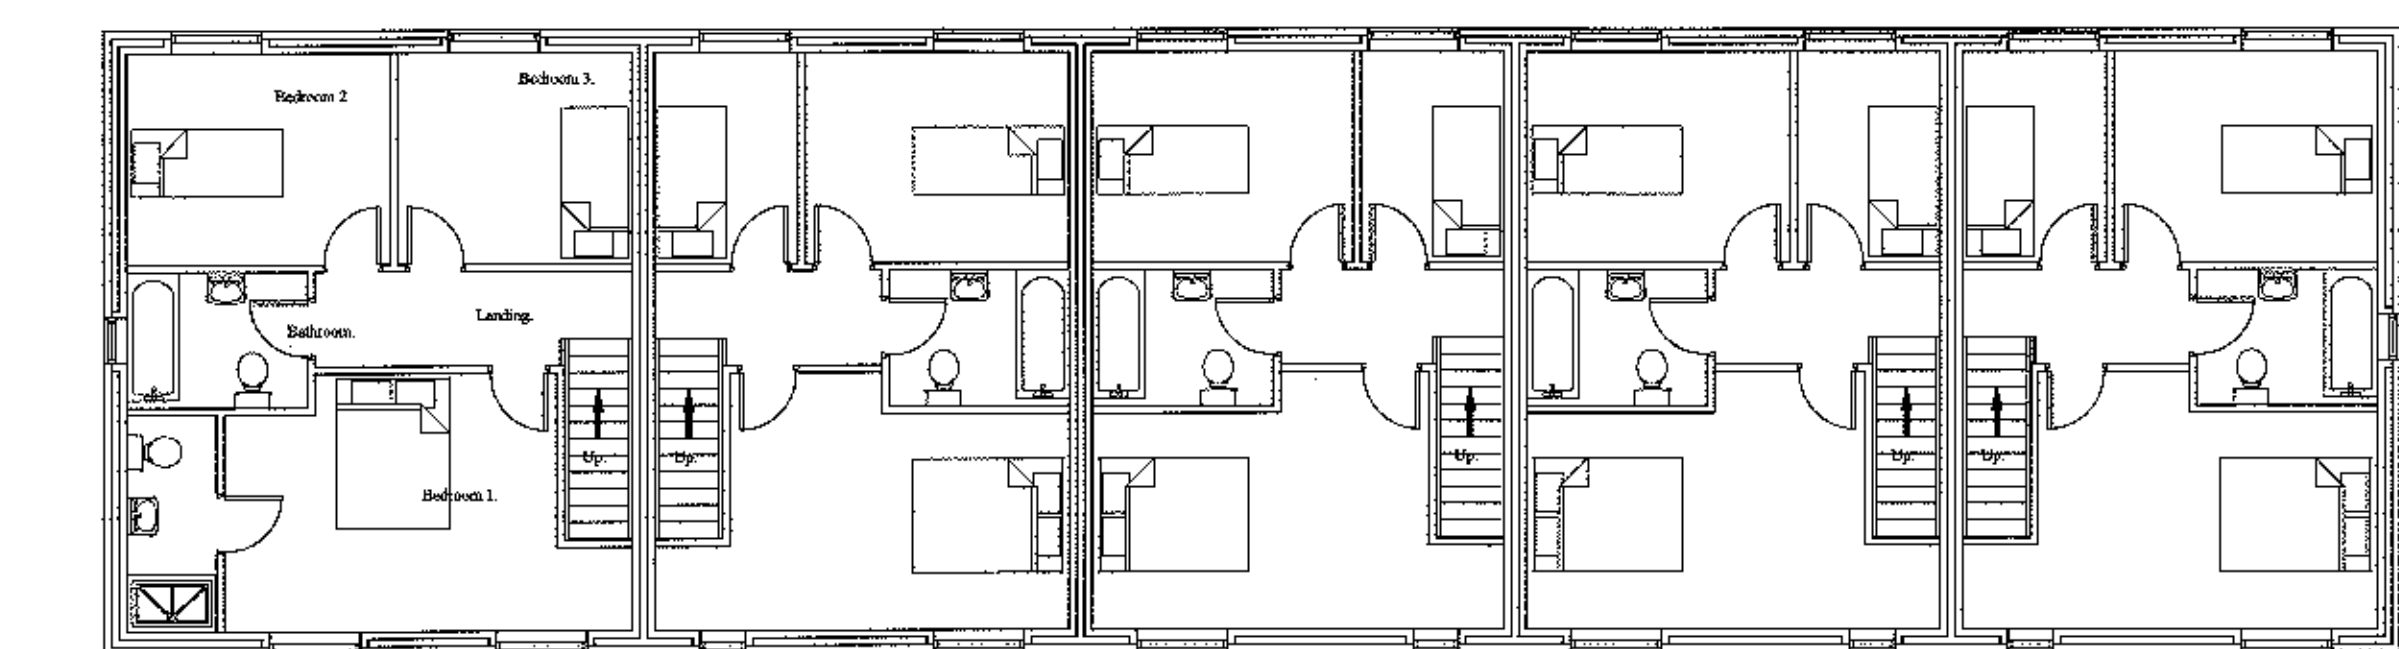

FIRST FLOOR PLANS.

320120702 P

Plots 8
Market Unit

Plots 9 - 12
Affordable Units

J.HADFIELD.
ENGINEERING,SURVEYING.

Springs House, Chipping, Lancashire, PR3 2GQ.
Tel 07740 929646 Fax 08708 362185

Client's Details,
Mr & Mrs J TOWNSON

Project Details,
Affordable & Market Housing - Kingsmill Ave.
Plots 8 - 12

Project Address,
Kingsmill Ave.
Milton Rd.
Whalley.

Project Number, 215/ 301	Date, Apr/2011	Scale, 1:100	By, JH
-----------------------------	-------------------	-----------------	-----------

DO NOT SCALE THIS DRAWING. CHECK ALL DIMENSIONS ON SITE

THIS DRAWING IS PROVIDED BY COPYRIGHT. IF ANY PART IS REPRODUCED IN ANY FORM OR BY ANY MEANS FOR ANY PURPOSE, WITHOUT WRITTEN PERMISSION FROM J.HADFIELD, ENGINEERING,SURVEYING.