


STREET VIEW (North.)

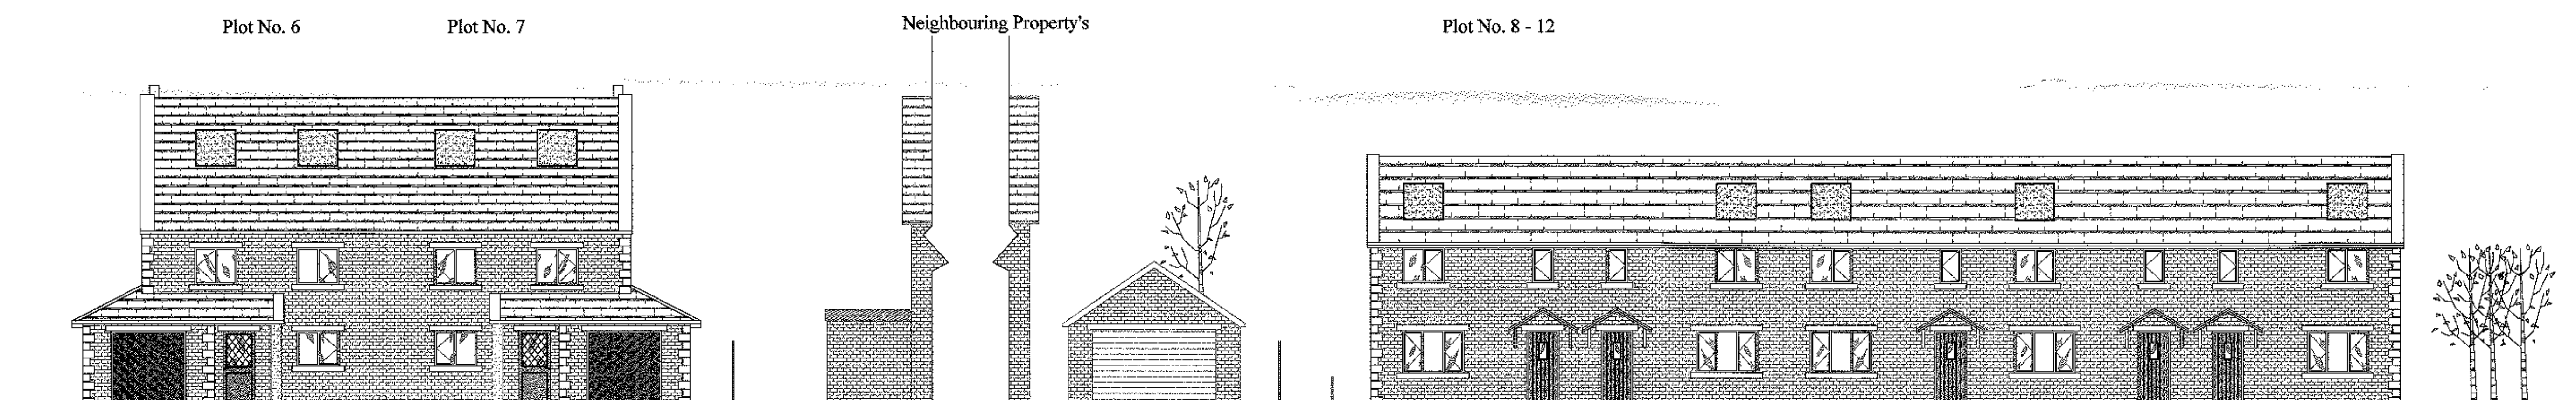

STREET VIEW (South.)

320120702P

J.HADFIELD. ENGINEERING,SURVEYING.			
Springs House, Chipping, Lancashire. PR3 2GQ. Tel 07746 929096. Fax 08708 562185			
Client's Details, Mr & Mrs J TOWNSON			
Project Details, Street View's North & South.			
Project Address, Kingsmill Ave. Milton Rd. Whalley.			
Project Number, 215/ 206	Date, Apr/2011	Scale, 1:100	By, JH
DO NOT SCALE THIS DRAWING. CHECK ALL DIMENSIONS ON SITE			
THIS DRAWING IS PROVIDED BY COPYRIGHT IT MAY NOT BE REPRODUCED IN ANY FORM OR BY ANY MEANS FOR ANY PURPOSE, WITHOUT WRITTEN PERMISSION FROM J.HADFIELD, ENGINEERING,SURVEYING.			