



RIBBLE VALLEY
BOROUGH COUNCIL

27 JUL 2012

FOR THE

For office use only

Application No

Date received

Fee paid £

Receipt No:

320120716P

Council Offices, Church Walk, Clitheroe, Lancashire. BB7 2RA Tel: 01200 425111 www.ribblevalley.gov.uk

Application for Planning Permission.
Town and Country Planning Act 1990

You can complete and submit this form electronically via the Planning Portal by visiting www.planningportal.gov.uk/apply

Publication of applications on planning authority websites

Please note that the information provided on this application form and in supporting documents may be published on the Authority's website. If you require any further clarification, please contact the Authority's planning department

Please complete using block capitals and black ink

It is important that you read the accompanying guidance notes as incorrect completion will delay the processing of your application

1. Applicant Name and Address

Title: MR First name: M
Last name: UNSWORTH
Company (optional):
Unit: House number: 1 House suffix:
House name: B
Address 1: CASTER AVENUE
Address 2: WHITEFIELD
Address 3:
Town: MANCHESTER
County:
Country:
Postcode: M45 6EL

2. Agent Name and Address

Title: MISS First name: SUSAN
Last name: LOFTUS
Company (optional): JOHN PALLISTER LTD
Unit: House number: House suffix:
House name: THE COACH HOUSE
Address 1: 28 DUCK STREET
Address 2:
Address 3:
Town: CLITHEROE
County: LANCASHIRE
Country:
Postcode: BB7 1LP

3. Description of the Proposal

Please describe the proposed development, including any change of use:

ERECTOR OF A NEW AGRICULTURAL BUILDING, CREATION
OF NEW TRACK ACROSS LAND TO BUILDING FROM
EXISTING ACCESS GATE

Has the building, work or change of use already started?

☐ Yes

☒ No

If Yes, please state the date when building,
work or use were started (DD/MM/YYYY):

(date must be pre-application submission)

Has the building, work or change of use been completed?

☐ Yes

☐ No

If Yes, please state the date when the building, work

Address Details

provide the full postal address of the application site

Postcode (optional):	BB12 7QW
Description of location or a grid reference (must be completed if postcode is not known):	
Easting:	Northings:
Description:	

5. Pre-application AdviceHas assistance or prior advice been sought from the local authority about this application? ☒ Yes ☐ No

If Yes, please complete the following information about the advice you were given (This will help the authority to deal with this application more efficiently)

Please tick if the full contact details are not known, and then complete as much as possible: ☐

Officer name:

CIARETH PORT

Reference:

RV / 2012/ENQ / 00054

Date (DD/MM/YYYY):

(must be pre-application submission)

18/4/12

Details of pre-application advice received?

ADVICE ON SITING, NEW ROAD, AGRICULTURAL NEED

6. Pedestrian and Vehicle Access, Roads and Rights of Way

Is a new or altered vehicle access proposed to or from the public highway?

☐ Yes ☒ No

Is a new or altered pedestrian access proposed to or from the public highway?

☐ Yes ☒ No

Are there any new public roads to be provided within the site?

☐ Yes ☒ No

Are there any new public rights of way to be provided within or adjacent to the site?

☐ Yes ☒ No

Do the proposals require any diversions /extinguishments and/or creation of rights of way?

☐ Yes ☒ No

If you answered Yes to any of the above questions, please show details on your plans/drawings and state the reference of the plan (s)/drawings(s)

7. Waste Storage and Collection

Do the plans incorporate areas to store and aid the collection of waste?

☐ Yes ☒ No

If Yes, please provide details:

Have arrangements been made for the separate storage and collection of recyclable waste?

☐ Yes ☒ No

If Yes, please provide details:

8. Authority Employee / MemberWith respect to the Authority, I am: (a) a member of staff
(b) an elected member
(c) related to a member of staff
(d) related to an elected member

Do any of these statements apply to you?

☐ Yes ☒ No

If Yes, please provide details of the name, relationship and role

Materials

If applicable, please state what materials are to be used externally. Include type, colour and name for each material:

	Existing (where applicable)	Proposed	Not applicable	Don't Know
Walls		CONCRETE BLOCK WALLS TO 450mm - GREEN PROFILED STEEL SHEETING ABOVE	☐	☐
Roof		GREY PROFILED STEEL SHEETING	☐	☐
Windows			☒	☐
Doors		STEEL DOORS 4.5m wide 3.9m high	☐	☐
Boundary treatments (e.g. fences, walls)		POST + WIRE FENCE	☐	☐
Vehicle access and hard-standing		HARDCORE	☐	☐
Lighting			☒	☐
Others (please specify)			☐	☐

Are you supplying additional information on submitted plan(s)/drawing(s)/design and access statement?

☒ Yes

☐ No

If Yes, please state references for the plan(s)/drawing(s)/design and access statement:

DRAWINGS 1 + 2

10. Vehicle Parking

Please provide information on the existing and proposed number of on-site parking spaces:

Type of Vehicle	Total Existing	Total proposed (including spaces retained)	Difference in spaces
Cars		1	
Light goods vehicles/ public carrier vehicles			
Motorcycles			
Disability spaces			
Cycle spaces			
Other (e.g. Bus)			
Other (e.g. Bus)			

11. Sewage

Please state how foul sewage is to be disposed of:

- ☐ Mains sewer ☐ Cess pit
- ☐ Septic tank ☒ Other
- ☐ Package treatment plant

NO FOUW SEWAGE
WILL BE CREATED

Are you proposing to connect to the existing drainage system? ☐ Yes ☐ No

If Yes, please include the details of the existing system on the application drawings and state references for the plan(s)/drawing(s):

13. Biodiversity and Geological Conservation

To assist in answering the following questions refer to the guidance notes for further information on when there is a reasonable likelihood that any important biodiversity or geological conservation features may be present or nearby and whether they are likely to be affected by your proposals

Having referred to the guidance notes, is there a reasonable likelihood of the following being affected adversely or conserved and enhanced within the application site, or on land adjacent to or near the application site?

a) Protected and priority species:

- ☐ Yes, on the development site
- ☐ Yes, on land adjacent to or near the proposed development
- ☒ No

b) Designated sites, important habitats or other biodiversity features:

- ☐ Yes, on the development site
- ☐ Yes, on land adjacent to or near the proposed development
- ☒ No

c) Features of geological conservation importance:

- ☐ Yes, on the development site
- ☐ Yes, on land adjacent to or near the proposed development
- ☒ No

15. Trees and Hedges

Are there trees or hedges on the proposed development site? ☐ Yes ☒ No

And/or: Are there trees or hedges on land adjacent to the proposed development site that could influence the development or might be important as part of the local landscape character? ☐ Yes ☒ No

If Yes to either or both of the above, you may need to provide a full Tree Survey, at the discretion of your local planning authority. If a Tree Survey is required, this and the accompanying plan should be submitted alongside your application. Your local planning authority should make clear on its website what the survey should contain, in accordance with the current 'BS5837: Trees in relation to

12. Assessment of Flood Risk

Is the site within an area at risk of flooding? (Refer to the Environment Agency's Flood Map showing flood zones 2 and 3 and consult Environment Agency standing advice and your local planning authority requirements for information as necessary)

☐ Yes ☒ No

If Yes, you will need to submit a Flood Risk Assessment to consider the risk to the proposed site

Is your proposal within 20 metres of a watercourse (e.g. river, stream or beck)? ☐ Yes ☒ No

Will the proposal increase the flood risk elsewhere? ☐ Yes ☒ No

How will surface water be disposed of?

- ☐ Sustainable drainage system ☐ Existing watercourse
- ☒ Soakaway ☐ Pond/lake
- ☐ Main sewer

14. Existing Use

Please describe the current use of the site:

AGRICULTURAL LAND

Is the site currently vacant? ☐ Yes ☒ No

If Yes, please describe the last use of the site:

KEEPING OF LIVESTOCK
& FEEDING

When did this use end (if known)?
DD/MM/YYYY

(date where known may be approximate)

Does the proposal involve any of the following?
If yes, you will need to submit an appropriate contamination assessment with your application

Land which is known to be contaminated? ☐ Yes ☒ No

Land where contamination is suspected for all or part of the site? ☐ Yes ☒ No

A proposed use that would be particularly vulnerable to the presence of contamination? ☐ Yes ☒ No

16. Trade Effluent

Does the proposal involve the need to dispose of trade effluents or waste? ☐ Yes ☒ No

If Yes, please describe the nature, volume and means of disposal of trade effluents or waste

Residential Units (Including Conversion)

Does your proposal include the gain, loss or change of use of residential units?
If yes, please complete details of the changes in the tables below:

☐ Yes

☒ No

Proposed Housing

Market Housing	Not known	Number of Bedrooms					Total
		1	2	3	4+	Unknown	
Houses	☐						
Flats and maisonettes	☐						
Live-work units	☐						
Cluster flats	☐						
Sheltered housing	☐						
Bedsit/studios	☐						
Unknown type	☐						
Totals (a+b+c+d+e+f+g) =							

Social Rented	Not known	Number of Bedrooms					Total
		1	2	3	4+	Unknown	
Houses	☐						
Flats and maisonettes	☐						
Live-work units	☐						
Cluster flats	☐						
Sheltered housing	☐						
Bedsit/studios	☐						
Unknown type	☐						
Totals (a+b+c+d+e+f+g) =							

Intermediate	Not known	Number of Bedrooms					Total
		1	2	3	4+	Unknown	
Houses	☐						
Flats and maisonettes	☐						
Live-work units	☐						
Cluster flats	☐						
Sheltered housing	☐						
Bedsit/studios	☐						
Unknown type	☐						
Totals (a+b+c+d+e+f+g) =							

Key worker	Not known	Number of Bedrooms					Total
		1	2	3	4+	Unknown	
Houses	☐						
Flats and maisonettes	☐						
Live-work units	☐						
Cluster flats	☐						
Sheltered housing	☐						
Bedsit/studios	☐						
Unknown type	☐						
Totals (a+b+c+d+e+f+g) =							

Total proposed residential units (A+B+C+D) =

Existing Housing

Market Housing	Not known	Number of Bedrooms					Total
		1	2	3	4+	Unknown	
Houses	☐						
Flats and maisonettes	☐						
Live-work units	☐						
Cluster flats	☐						
Sheltered housing	☐						
Bedsit/studios	☐						
Unknown type	☐						
Totals (a+b+c+d+e+f+g) =							

Social Rented	Not known	Number of Bedrooms					Total
		1	2	3	4+	Unknown	
Houses	☐						
Flats and maisonettes	☐						
Live-work units	☐						
Cluster flats	☐						
Sheltered housing	☐						
Bedsit/studios	☐						
Unknown type	☐						
Totals (a+b+c+d+e+f+g) =							

Intermediate	Not known	Number of Bedrooms					Total
		1	2	3	4+	Unknown	
Houses	☐						
Flats and maisonettes	☐						
Live-work units	☐						
Cluster flats	☐						
Sheltered housing	☐						
Bedsit/studios	☐						
Unknown type	☐						
Totals (a+b+c+d+e+f+g) =							

Key worker	Not known	Number of Bedrooms					Total
		1	2	3	4+	Unknown	
Houses	☐						
Flats and maisonettes	☐						
Live-work units	☐						
Cluster flats	☐						
Sheltered housing	☐						
Bedsit/studios	☐						
Unknown type	☐						
Totals (a+b+c+d+e+f+g) =							

Total existing residential units (E+F+G+H) =

18. All types of development: Non-residential floorspace

Does your proposal involve the loss, gain or change of use of non-residential floorspace?

☒ Yes

☐ No

If you have answered Yes to the question above please add details in the following table:

Use class/type of use	Not applicable	Existing gross internal floorspace (square metres)	Gross internal floorspace to be lost by change of use or demolition (square metres)	Total gross internal floorspace proposed (including change of use)(square metres)	Net additional gross internal floorspace following development (square metres)
A1 Shops	☐				
Net tradable area:	☐				
A2 Financial and professional services	☐				
A3 Restaurants and cafes	☐				
A4 Drinking establishments	☐				
A5 Hot food takeaways	☐				
B1 (a) Office (other than A2)	☐				
B1 (b) Research and development	☐				
B1 (c) Light industrial	☐				
B2 General industrial	☐				
B8 Storage or distribution	☐				
C1 Hotels and halls of residence	☐				
C2 Residential institutions	☐				
D1 Non-residential institutions	☐				
D2 Assembly and leisure	☐				
OTHER	☐	N/A	N/A	N/A	167.245sqm
Please Specify	☐				
Total					

In addition, for hotels, residential institutions and hostels, please additionally indicate the loss or gain of rooms

Use class	Type of use	Not applicable	Existing rooms to be lost by change of use or demolition	Total rooms proposed (including changes of use)	Net additional rooms
C1	Hotels	☐			
C2	Residential Institutions	☐			
OTHER		☐			
Please Specify		☐			

19. Employment

N/A

Please complete the following information regarding employees:

	Full-time	Part-time	Total full-time equivalent
Existing employees			
Proposed employees			

20. Hours of Opening

N/A

Please state the hours of opening for each non-residential use proposed:

Use	Monday to Friday	Saturday	Sunday and Bank Holidays	Not known

21. Site Area

AMENDED PLANNING PERMISSION

DATE 6/8/12

Industrial or Commercial Processes and Machinery

Please describe the activities and processes which would be carried out on the site and the end products including plant, ventilation or air conditioning. Please include the type of machinery which may be installed on site:

Is the proposal a waste management development? ☐ Yes ☒ No

If the answer is Yes, please complete the following table:

	Not applicable	The total capacity of the void in cubic metres, including engineering surcharge and making no allowance for cover or restoration material (or tonnes if solid waste or litres if liquid waste)	Maximum annual operational throughput in tonnes (or litres if liquid waste)
Inert landfill	☐		
Non-hazardous landfill	☐		
Hazardous landfill	☐		
Energy from waste incineration	☐		
Other incineration	☐		
Landfill gas generation plant	☐		
Pyrolysis/gasification	☐		
Metal recycling site	☐		
Transfer stations	☐		
Material recovery/recycling facilities (MRFs)	☐		
Household civic amenity sites	☐		
Open windrow composting	☐		
In-vessel composting	☐		
Anaerobic digestion	☐		
Any combined mechanical, biological and/or thermal treatment (MBT)	☐		
Sewage treatment works	☐		
Other treatment	☐		
Recycling facilities construction, demolition and excavation waste	☐		
Storage of waste	☐		
Other waste management	☐		
Other developments	☐		

Please provide the maximum annual operational throughput of the following waste streams:

Municipal	
Construction, demolition and excavation	
Commercial and industrial	
Hazardous	

If this is a landfill application you will need to provide further information before your application can be determined. Your waste planning authority should make clear what information it requires on its website.

23. Hazardous Substances

Does the proposal involve the use or storage of any of the following materials in the quantities stated below? ☐ Yes ☐ No ☒ Not applicable

If Yes, please provide the amount of each substance that is involved:

Acrylonitrile (tonnes)		Ethylene oxide (tonnes)		Phosgene (tonnes)	
Ammonia (tonnes)		Hydrogen cyanide (tonnes)		Sulphur dioxide (tonnes)	
Bromine (tonnes)		Liquid oxygen (tonnes)		Flour (tonnes)	
Chlorine (tonnes)		Liquid petroleum gas (tonnes)		Refined white sugar (tonnes)	

Other: Other:

Ownership Certificates

One Certificate A, B, C, or D, must be completed, together with the Agricultural Holdings Certificate with this application form

CERTIFICATE OF OWNERSHIP - CERTIFICATE A

Town and Country Planning (Development Management Procedure) (England) Order 2010 Certificate under Article 12

I certify/ The applicant certifies that on the day 21 days before the date of this application nobody except myself/ the applicant was the owner (owner is a person with a freehold interest or leasehold interest with at least 7 years left to run) of any part of the land or building to which the application relates

Signed - Applicant:

Or signed - Agent:

Date (DD/MM/YYYY):

SELEWY

19/7/2012

CERTIFICATE OF OWNERSHIP - CERTIFICATE B

Town and Country Planning (Development Management Procedure) (England) Order 2010 Certificate under Article 12

I certify/ The applicant certifies that I have/the applicant has given the requisite notice to everyone else (as listed below) who, on the day 21 days before the date of this application, was the owner (owner is a person with a freehold interest or leasehold interest with at least 7 years left to run) of any part of the land or building to which this application relates

Name of Owner	Address	Date Notice Served

Signed - Applicant:

Or signed - Agent:

Date (DD/MM/YYYY):

CERTIFICATE OF OWNERSHIP - CERTIFICATE C

Town and Country Planning (Development Management Procedure) (England) Order 2010 Certificate under Article 12

I certify/ The applicant certifies that:

- Neither Certificate A or B can be issued for this application
- All reasonable steps have been taken to find out the names and addresses of the other owners (owner is a person with a freehold interest or leasehold interest with at least 7 years left to run) of the land or building, or of a part of it, but I have/ the applicant has been unable to do so

The steps taken were:

Name of Owner	Address	Date Notice Served

Notice of the application has been published in the following newspaper (circulating in the area where the land is situated):

On the following date (which must not be earlier than 21 days before the date of the application):

Signed - Applicant:

Or signed - Agent:

Date (DD/MM/YYYY):

Ownership Certificates (continued)

CERTIFICATE OF OWNERSHIP - CERTIFICATE D

Town and Country Planning (Development Management Procedure) (England) Order 2010 Certificate under Article 12

I certify/ The applicant certifies that:

- Certificate A cannot be issued for this application
- All reasonable steps have been taken to find out the names and addresses of everyone else who, on the day 21 days before the date of this application, was the owner (*owner is a person with a freehold interest or leasehold interest with at least 7 years left to run*) of any part of the land to which this application relates, but I have/ the applicant has been unable to do so

The steps taken were:

--

Notice of the application has been published in the following newspaper (circulating in the area where the land is situated):

--

On the following date (which must not be earlier than 21 days before the date of the application):

--

Signed - Applicant:

--

Or signed - Agent:

--

Date (DD/MM/YYYY):

--

25. Agricultural Land Declaration

AGRICULTURAL LAND DECLARATION

Town and Country Planning (Development Management Procedure) (England) Order 2010 Certificate under Article 12

Agricultural Land Declaration - You Must Complete Either A or B

(A) None of the land to which the application relates is, or is part of, an agricultural holding

Signed - Applicant:

--

Or signed - Agent:

<i>See below</i>

Date (DD/MM/YYYY):

19/7/2012

(B) I have/ The applicant has given the requisite notice to every person other than myself/ the applicant who, on the day 21 days before the date of this application, was a tenant of an agricultural holding on all or part of the land to which this application relates, as listed below:

Name of Tenant	Address	Date Notice Served

Signed - Applicant:

--

Or signed - Agent:

--

Date (DD/MM/YYYY):

--

26. Planning Application Requirements - Checklist

Please read the following checklist to make sure you have sent all the information in support of your proposal. Failure to submit all information required will result in your application being deemed invalid. It will not be considered valid until all information required by the Local Planning Authority has been submitted.

The original and 3 copies of a completed and dated application form:

☐

The correct fee:

☐

The original and 3 copies of the plan which identifies the land to which the application relates drawn to an identified scale and showing the direction of North:

☐

The original and 3 copies of a design and access statement, if required (see help text and guidance notes for details):

☐

The original and 3 copies of other plans and drawings or information necessary to describe the subject of the application:

☐

The original and 3 copies of the completed, dated Ownership Certificate (A, B, C, or D - as applicable):

☐

The original and 3 copies of the completed, dated Article 12 Certificate (Agricultural Holdings):

☐

Declaration

I hereby apply for planning permission/consent as described in this form and the accompanying plans/drawings and additional information

Signed - Applicant:

Or signed - Agent:

Date (DD/MM/YYYY):

(date cannot be pre-application)

28. Applicant Contact Details

Telephone numbers

Country code:

National number:

Extension number:

Country code:

Mobile number (optional):

Country code:

Fax number (optional):

Email address (optional):

29. Agent Contact Details

Telephone numbers

Country code:

National number:

Extension number:

Country code:

Mobile number (optional):

Country code:

Fax number (optional):

Email address (optional):

30. Site Visit

Can the site be seen from a public road, public footpath, bridleway or other public land?

☒ Yes

☐ No

If the planning authority needs to make an appointment to carry out a site visit, whom should they contact? (Please select only one)

☒ Agent

☐ Applicant

☐ Other (if different from the agent/applicant's details)

If Other has been selected, please provide:

Contact name:

Telephone number:

Email address:



320120716P

Simonstone

FR

LANE
PRATT

Proposed
Building



Higher Trapp
Barn

Higher Trapp Hotel

The Forge

Location Plan Scale 1:2500 (approx)

M. & J. Urwin




LPW. 4.

John Pallister Chartered Surveyors

The Coach House, 28 Duck Street, Clitheroe, EN7 1LP

Tel: 01200 425697 Fax: 01200 429884 e-mail: info@pallisters.co.uk www.pallisters.co.uk



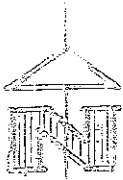

Proposed
Development

Access
to
Track

ex Gate

Higher Tree
Barn.

320120716P

The Old Stables

ex Fence
Boundary

Drain

Site Plan

Scale 1:1250

Drwg. 3.

John Pallister Chartered Surveyors

The Coach House, 28 Duch Street, Clitheroe, BB7 1LP

Tel: 01200 42562 Fax: 01200 426994 e-mail: info@pallisters.co.uk www.pallisters.co.uk



Mr & Mrs Unsworth

320120716P

AGRICULTURAL JUSTIFICATION REPORT

Planning Application for new agricultural building and creation of new track using existing access.

Background:

Mr & Mrs Unsworth bought the land extending to 6 acres or thereabouts in 2011.

They bought the land to develop a small holding but as they do not live near the land they require a building for secure storage so they can keep machinery, equipment, feed and supplies for the livestock.

Type of building:

Mr & Mrs Unsworth wish to erect at 60' x 40' steel framed building with concrete floor, box profile cladding to wall and roof in a colour in keeping with the nearby building and countryside.

Farming system:

The holding will run as a small holding and will rear sheep and poultry. The land requires some drainage works as there are wet areas with rushes and this will need to be done before the proposed building is erected. The land has been productive pasture land but had been neglected for a number of years before Mr & Mrs Unsworth bought it and it is their intention to improve the land and return it to being agriculturally productive.

SUSAN LOFTUS MRICS FAAV
For John Pallister Limited

Dated 19th July 2012

320120716P

DESIGN AND ACCESS STATEMENT

1. **Amount**

The requirement is for planning consent under the Town & Country Planning Act 1990 for an agricultural building at Land off Trapp Lane, Simonstone, Burnley.

The applicant farms a total of 6 acres (2.43 hectares). The footprint of the proposed steel frame building comprises 60' x 40'.

Accessibility is not a significant factor in the proposal.

2. **Layout**

The building will have internal divisions inside with a concrete floor to separate livestock from storage of feed and agricultural equipment

3. **Scale**

The dimensions of the proposed building are approximately 60' x 40' and there are to be no alterations. Storage will be contained within the building. The area of land to be utilised for this proposal amounts to approximately 0.1 acres.

4. **Landscape and Siting**

The land is naturally sloping in addition a bank has been created by the previous owner and the site will be excavated to set the building below the current ground level to create some natural screening. Due to a condition in the contract of sale the proposed building has to be sited 100 metres from the vendors retained buildings and this has influenced the siting of the proposed building.

5. **Appearance**

The proposed building is typical of a modern day livestock building and incorporates blockwork to 450 mm with block profile sheeting to the roof and walls. There will be a concrete floor and double opening doors.

6. **Use**

Use of the building and agricultural land is for housing of livestock and storage of agricultural equipment.

7. **Access**

Access to the building will be via a hardcore track to be installed from the existing gateway along the northern boundary of the land.

SUSAN LOFTUS MRICS FAAV
for John Pallister Limited

SEL/Planning/Unsworth/Design&AccessStatement
19th July 2012

'Grey' Profiled steel roof with
matching barge boards,
Brown H.R gutters & rwp.s
Rooflights as reqd.

Vertical 'Green'
Profiled steel
sheeting to walls

1.5m wide
path on
3 sides

150mm thick blockwall
450 high. Sheeting
stops 300 above
path levels.

Front elevation.

Back elevation.

320120716P

Gable elevations.

Proposed Storage Building
on Land off Trapp Lane Simonstone
for M. & J. Unsworth scale 1:200


Drwg. 2.

John Pallister Chartered Surveyors

The Coach House, 28 Duck Street, Clitheroe. BB7 1LP

Tel: 01200 425697 Fax: 01200 429994 e-mail: info@pallisters.co.uk www.pallisters.co.uk



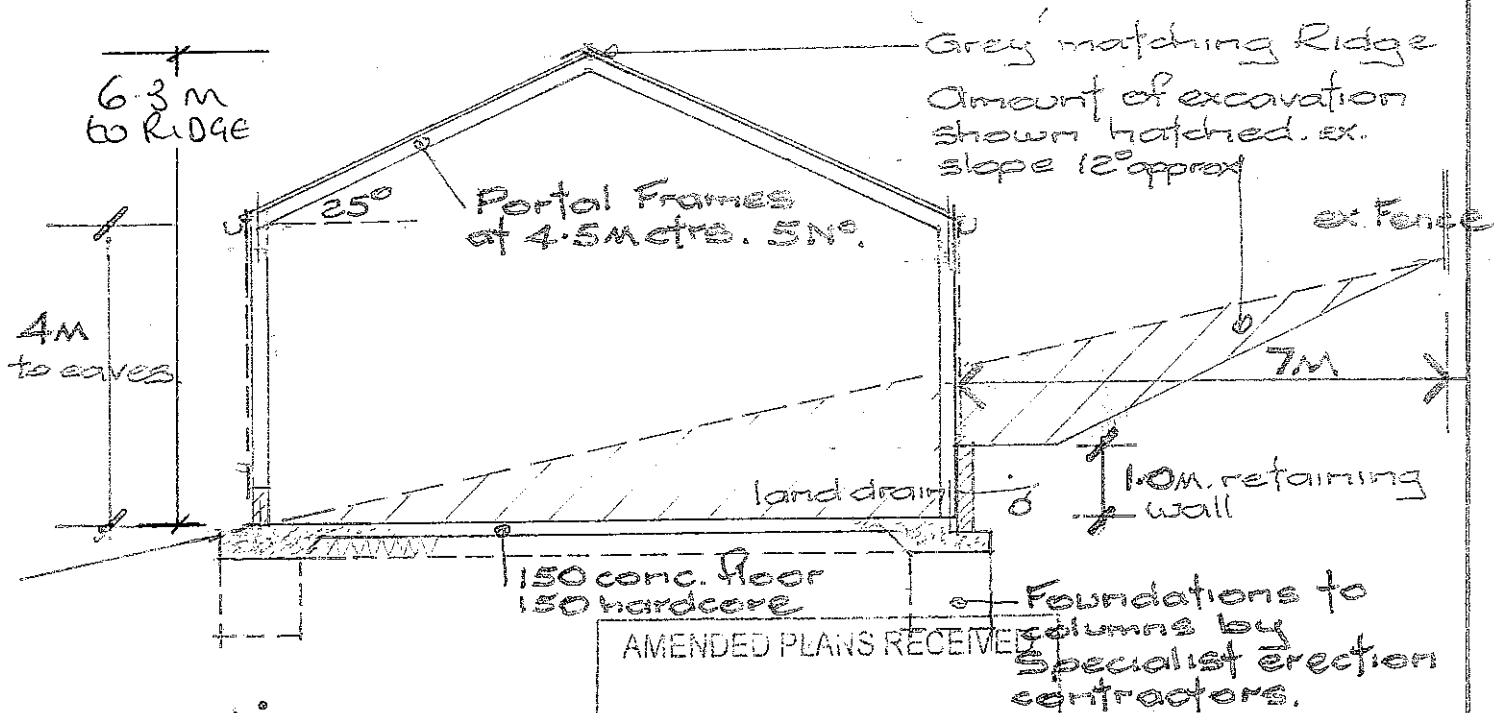

Store Bldg.
(Farm Equipment)

320120716P

4.0m Handsanding apron to front of bldg.

0.145m.

18.286m long.

4.5m wide door & frame 3.9 high

Floor plan scale 1:100

Drwg. 1.

John Pallister Chartered Surveyors

The Coach House, 28 Duck Street, Clitheroe. BB7 1LP

Tel: 01200 425697 Fax: 01200 429994 e-mail: info@pallisters.co.uk www.pallisters.co.uk



Date July 12