

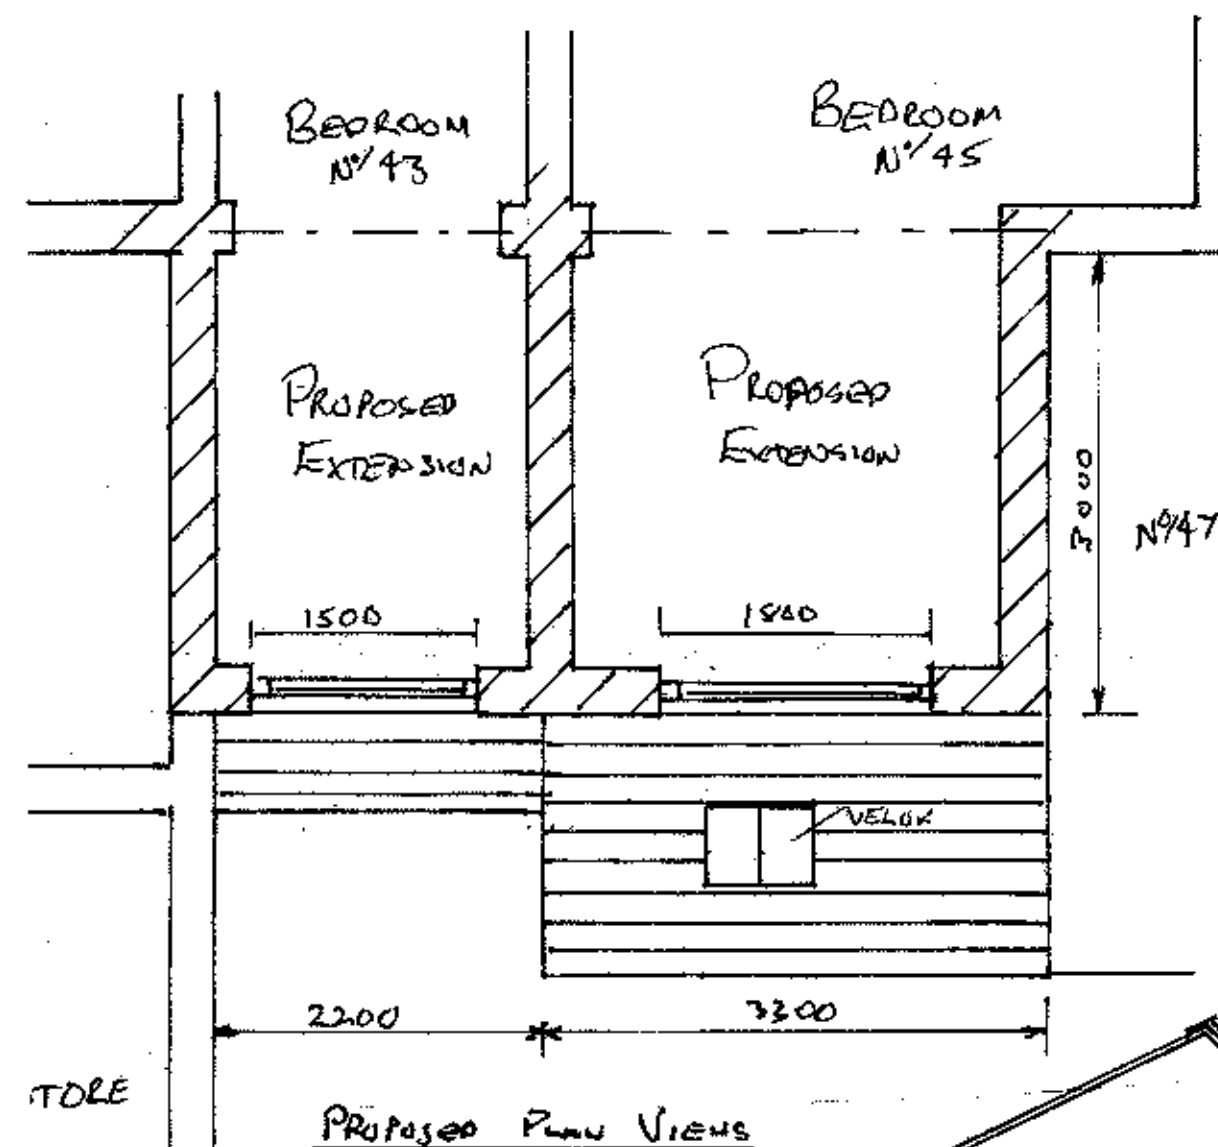
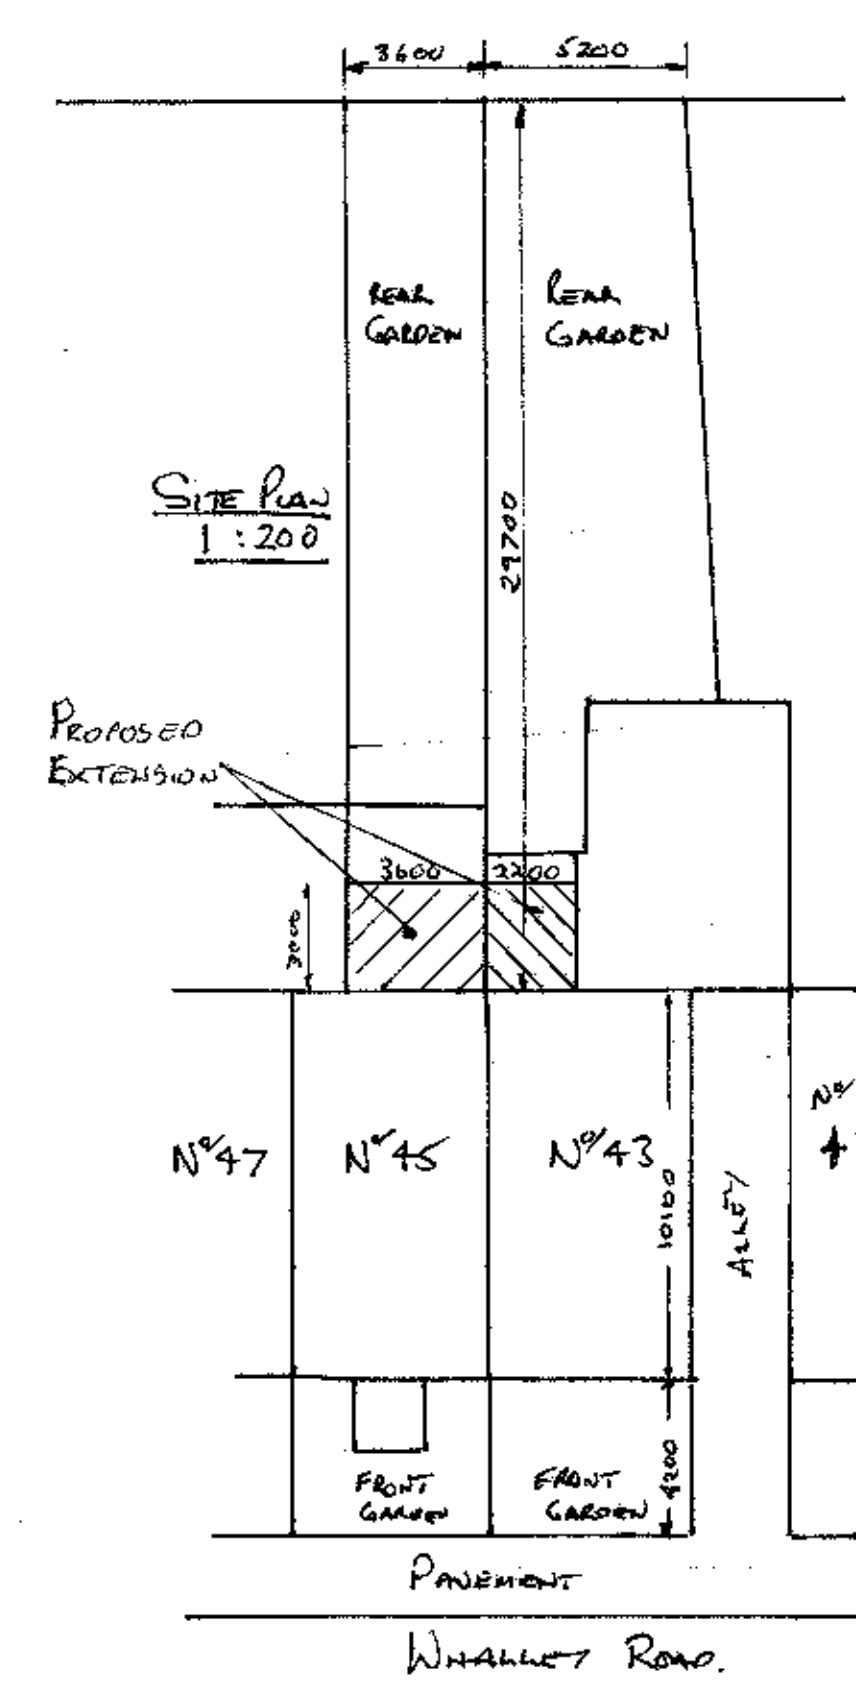


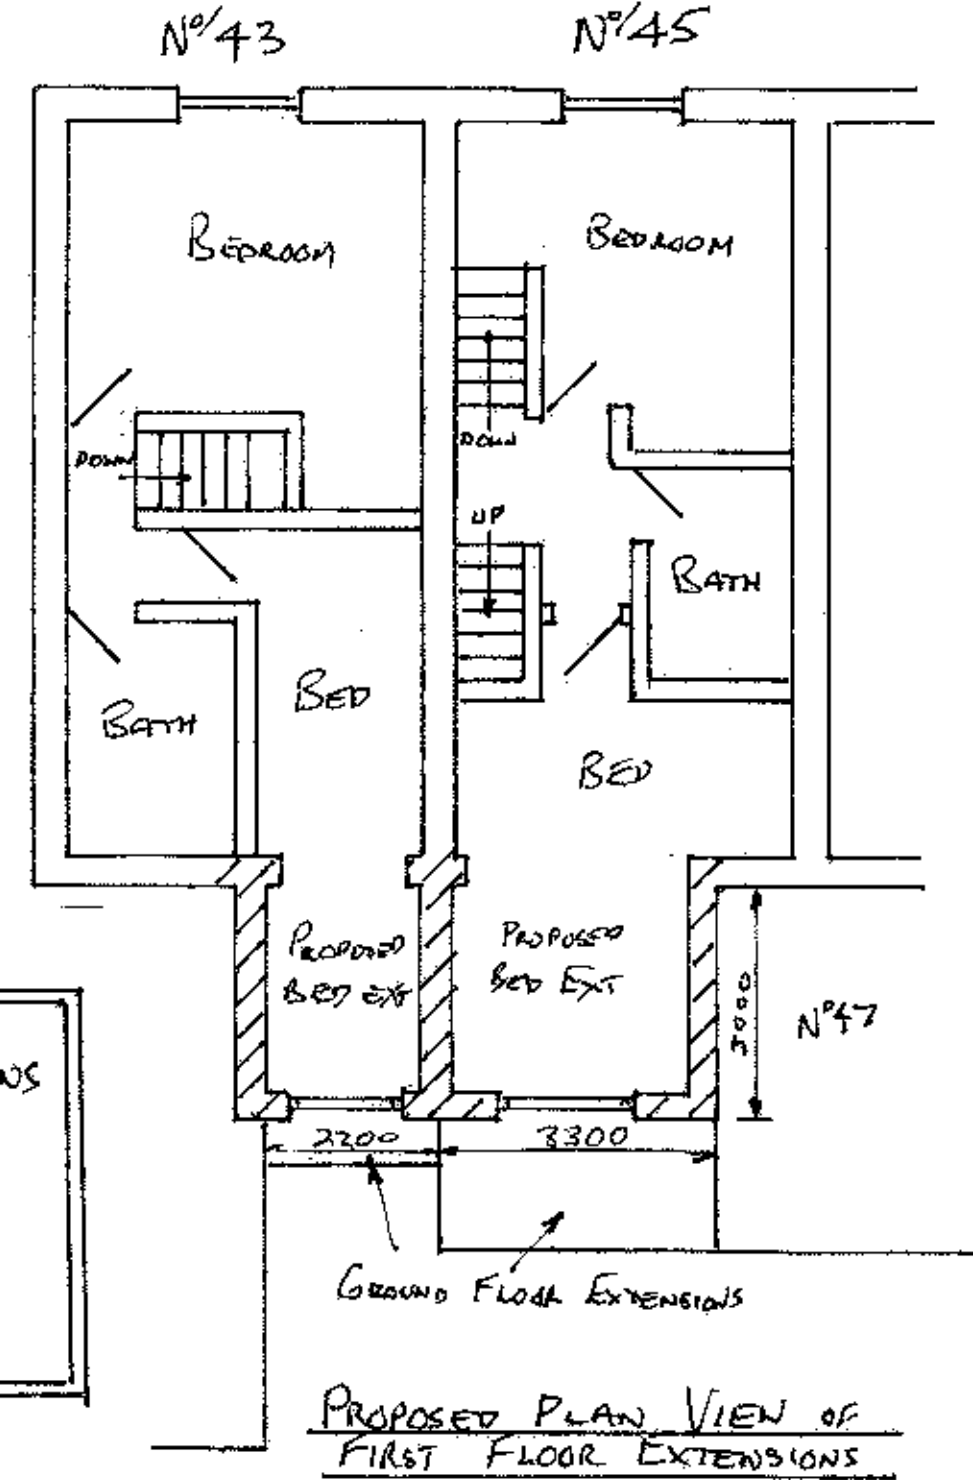

PROPOSED REAR FIRST FLOOR EXTENSIONS
 @ 43/45 WHALLEY ROAD
 SARDEN BR7 9DZ
 SCALE 1:50 / 1:100
 A2 1 of 1 27/07/2012 G.

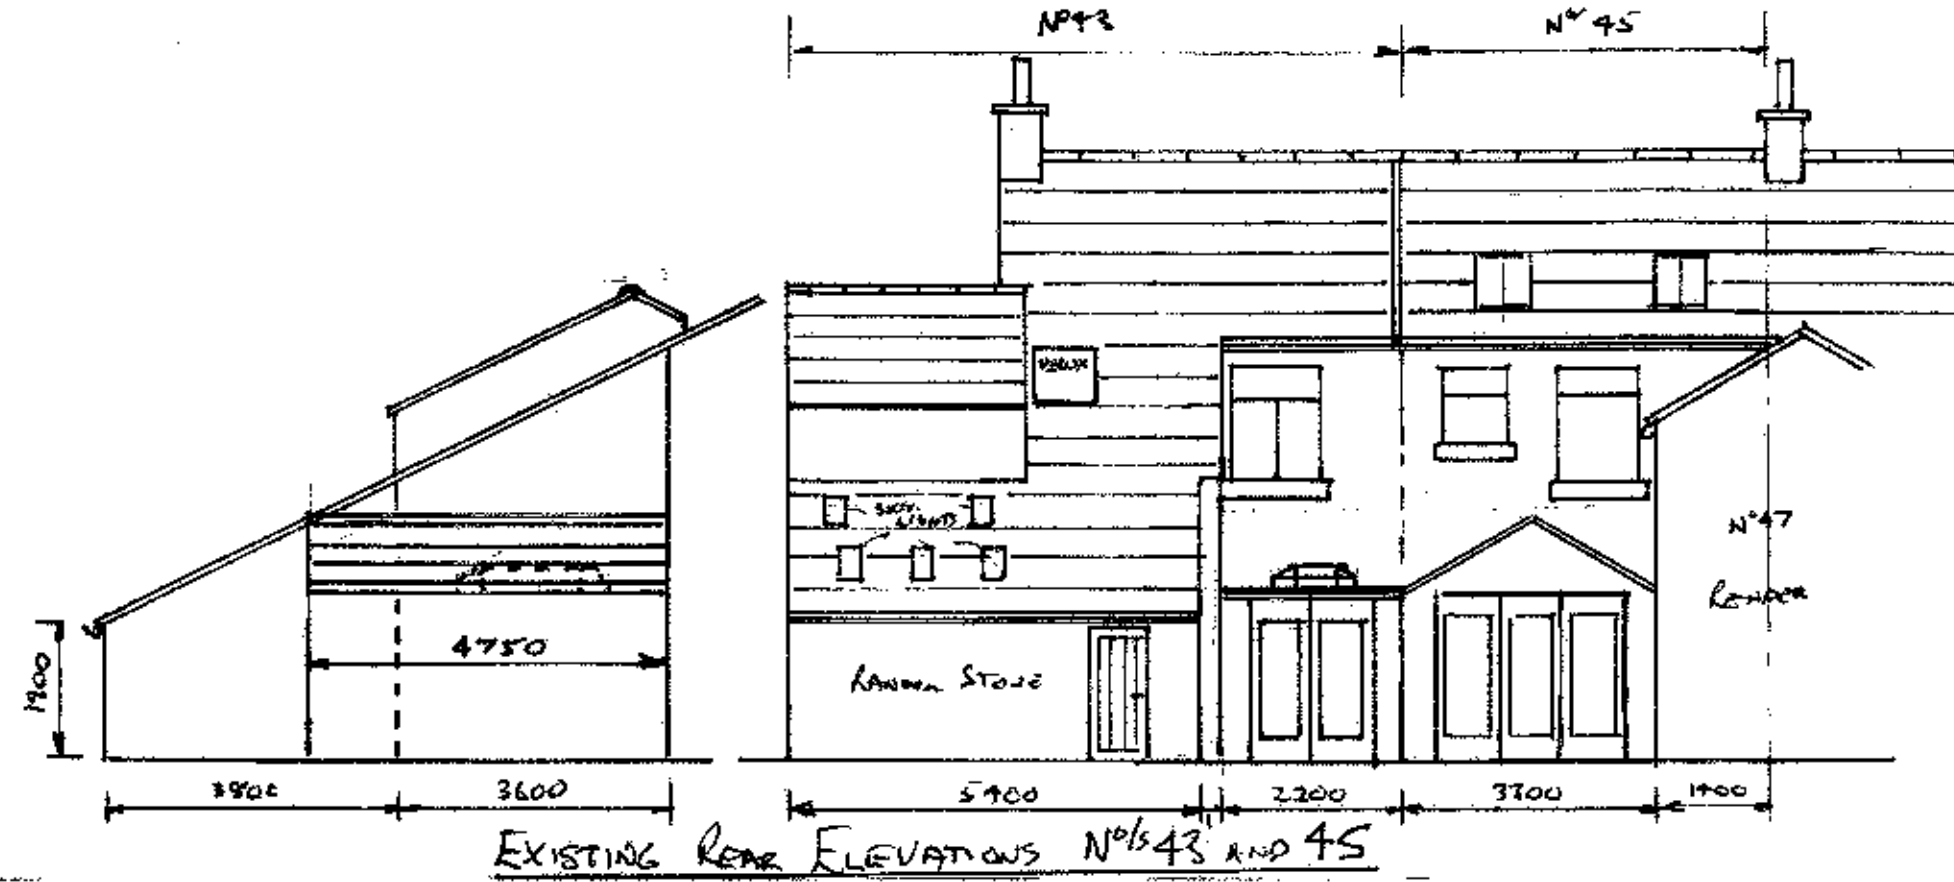