



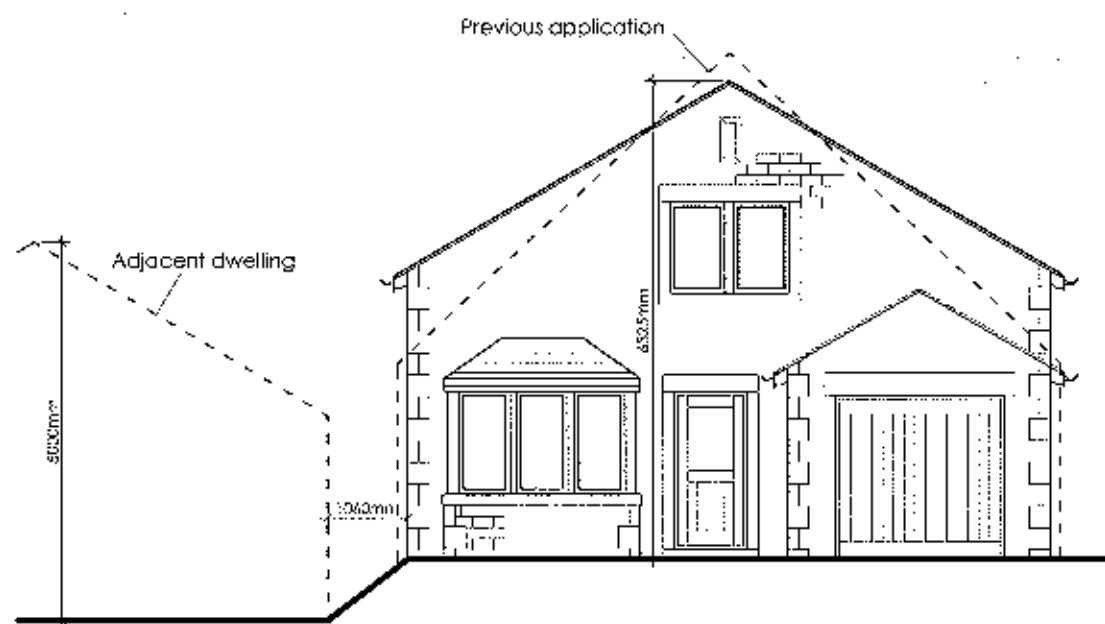


North East Elevation 1:100

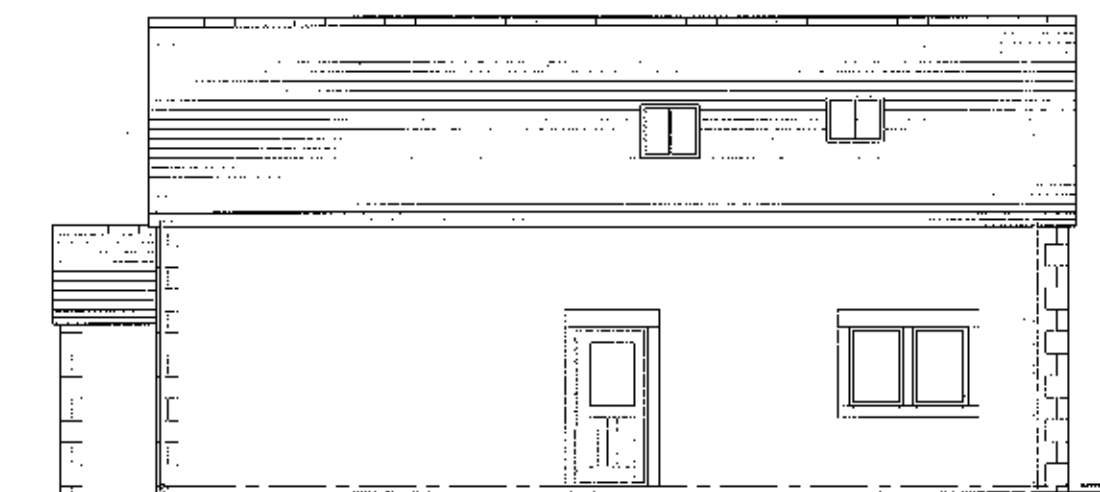


North West Elevation 1:100




South West Elevation 1:100

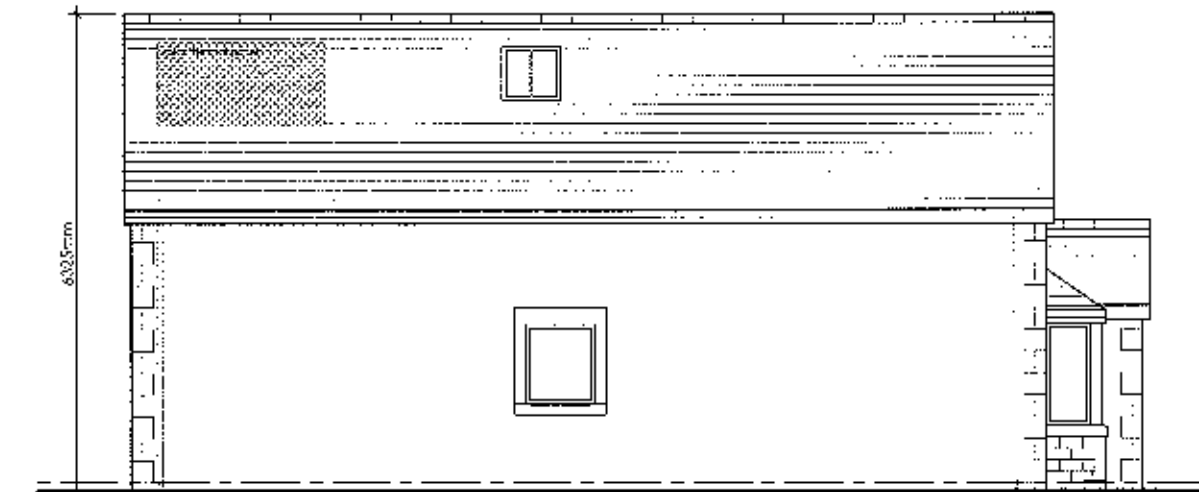


South East Elevation 1:100

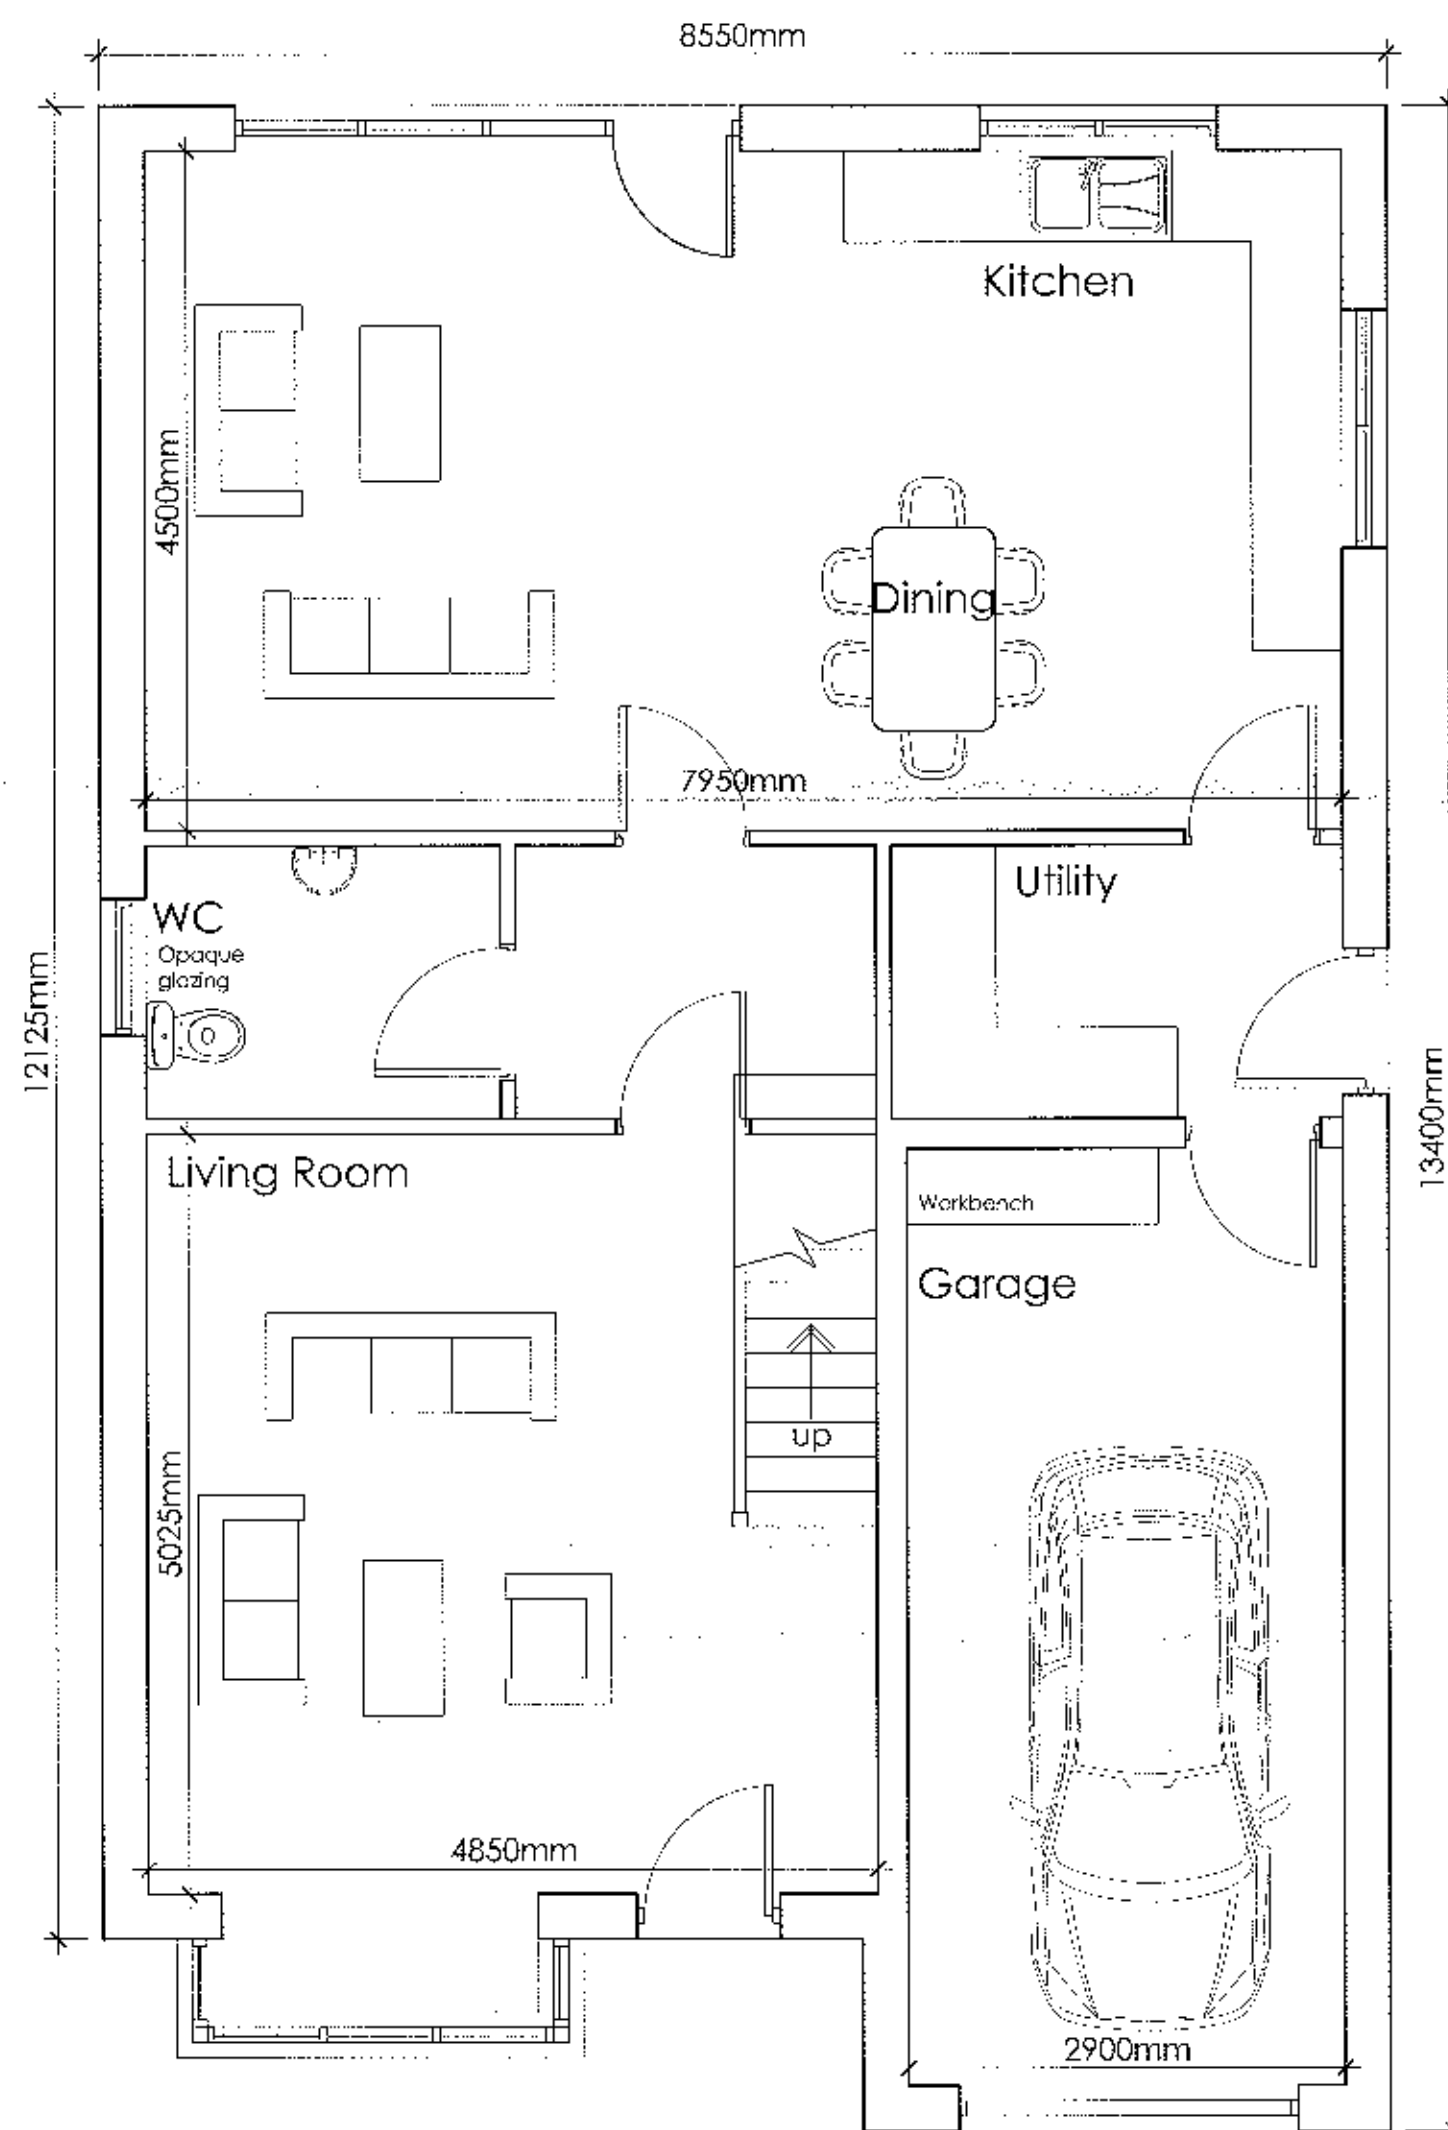

Ground Floor Plan 1:50

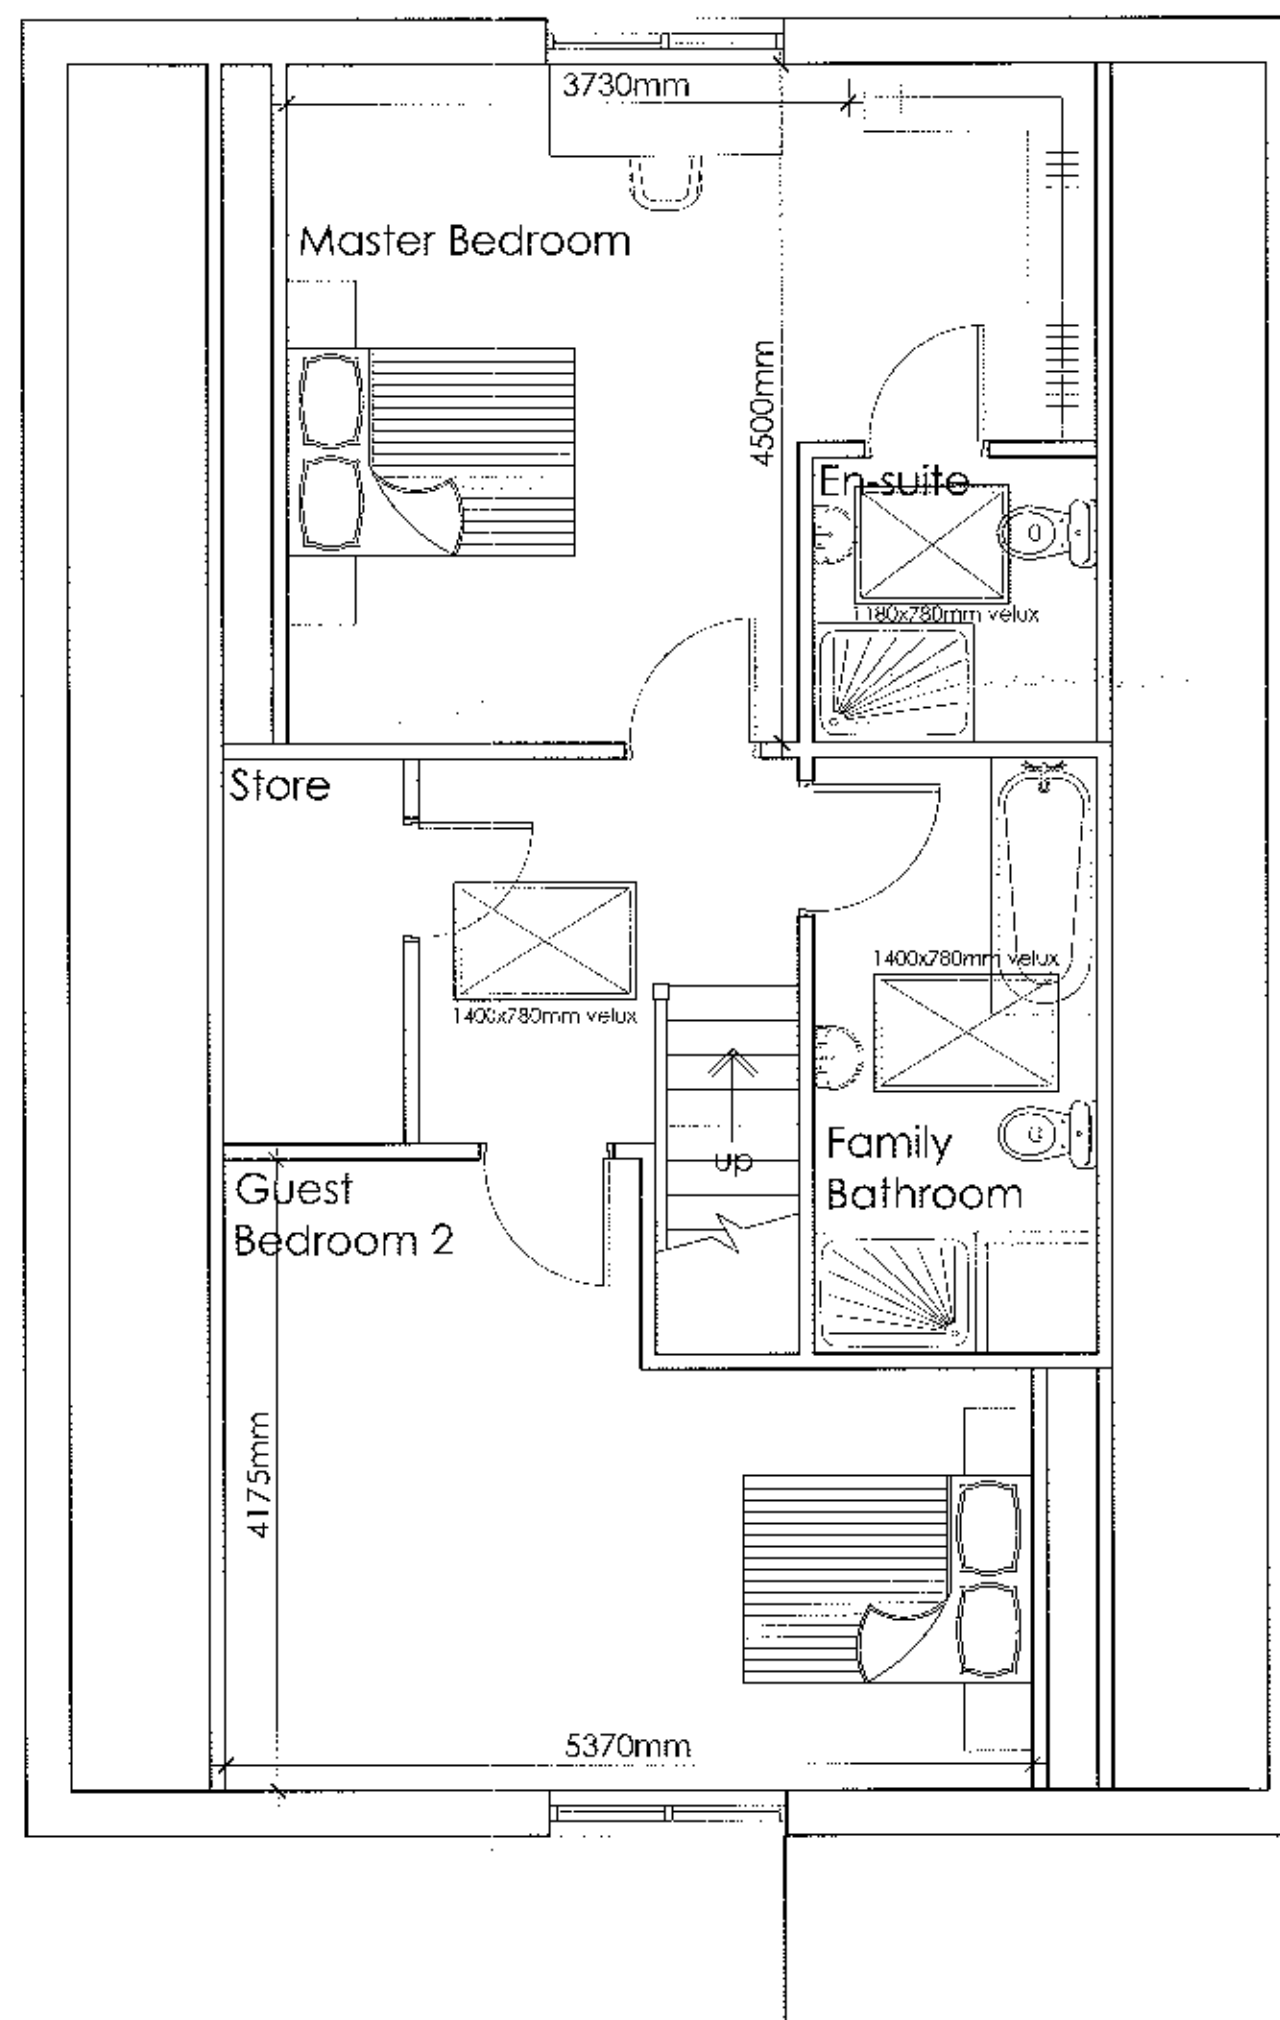

First Floor Plan 1:50

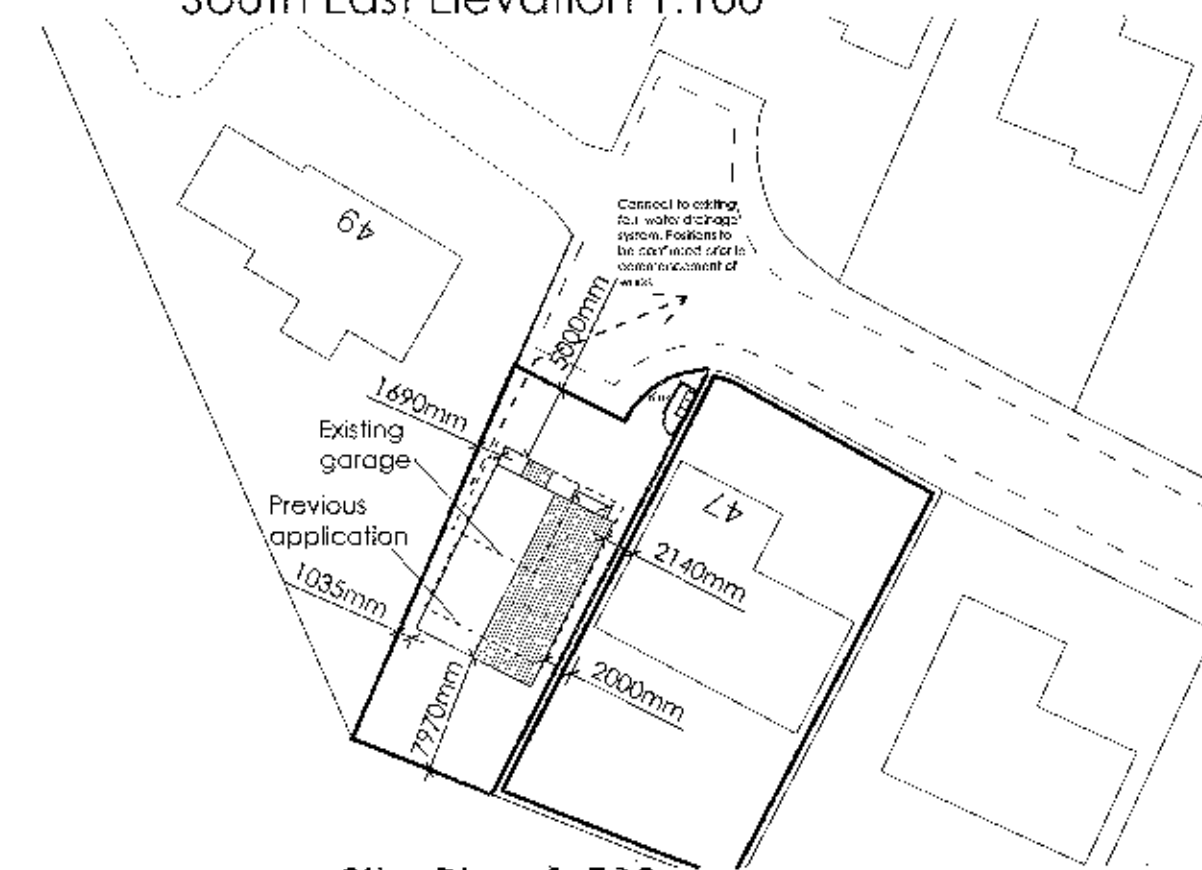

Site Plan 1:500

Rev B - Elevation Title Amended - 15.05.2012 JB
Rev A - Client amendments - 02/05/12 AMH

Client
Mr and Mrs A Schofield

Job Title
Proposed Dwelling at
47 Knowsley Road West
Clayton Le Dale

Draw.ing Title
Proposed Plans and Elevations

Scale
1:50/100

Date
01/05/2012

Drawn
A Harrison

spa
SUNDERLAND PEACOCK ARCHITECTS
SUNDERLAND PEACOCK & ASSOCIATES LTD.
HAZEL HALL, PIMLICO ROAD, CLITHEROE
LANCASHIRE, BB7 2AG
T 01200 428178 F 01200 427328
E info@sunderlandpeacock.com
www.sunderlandpeacock.com

4248 -01B