




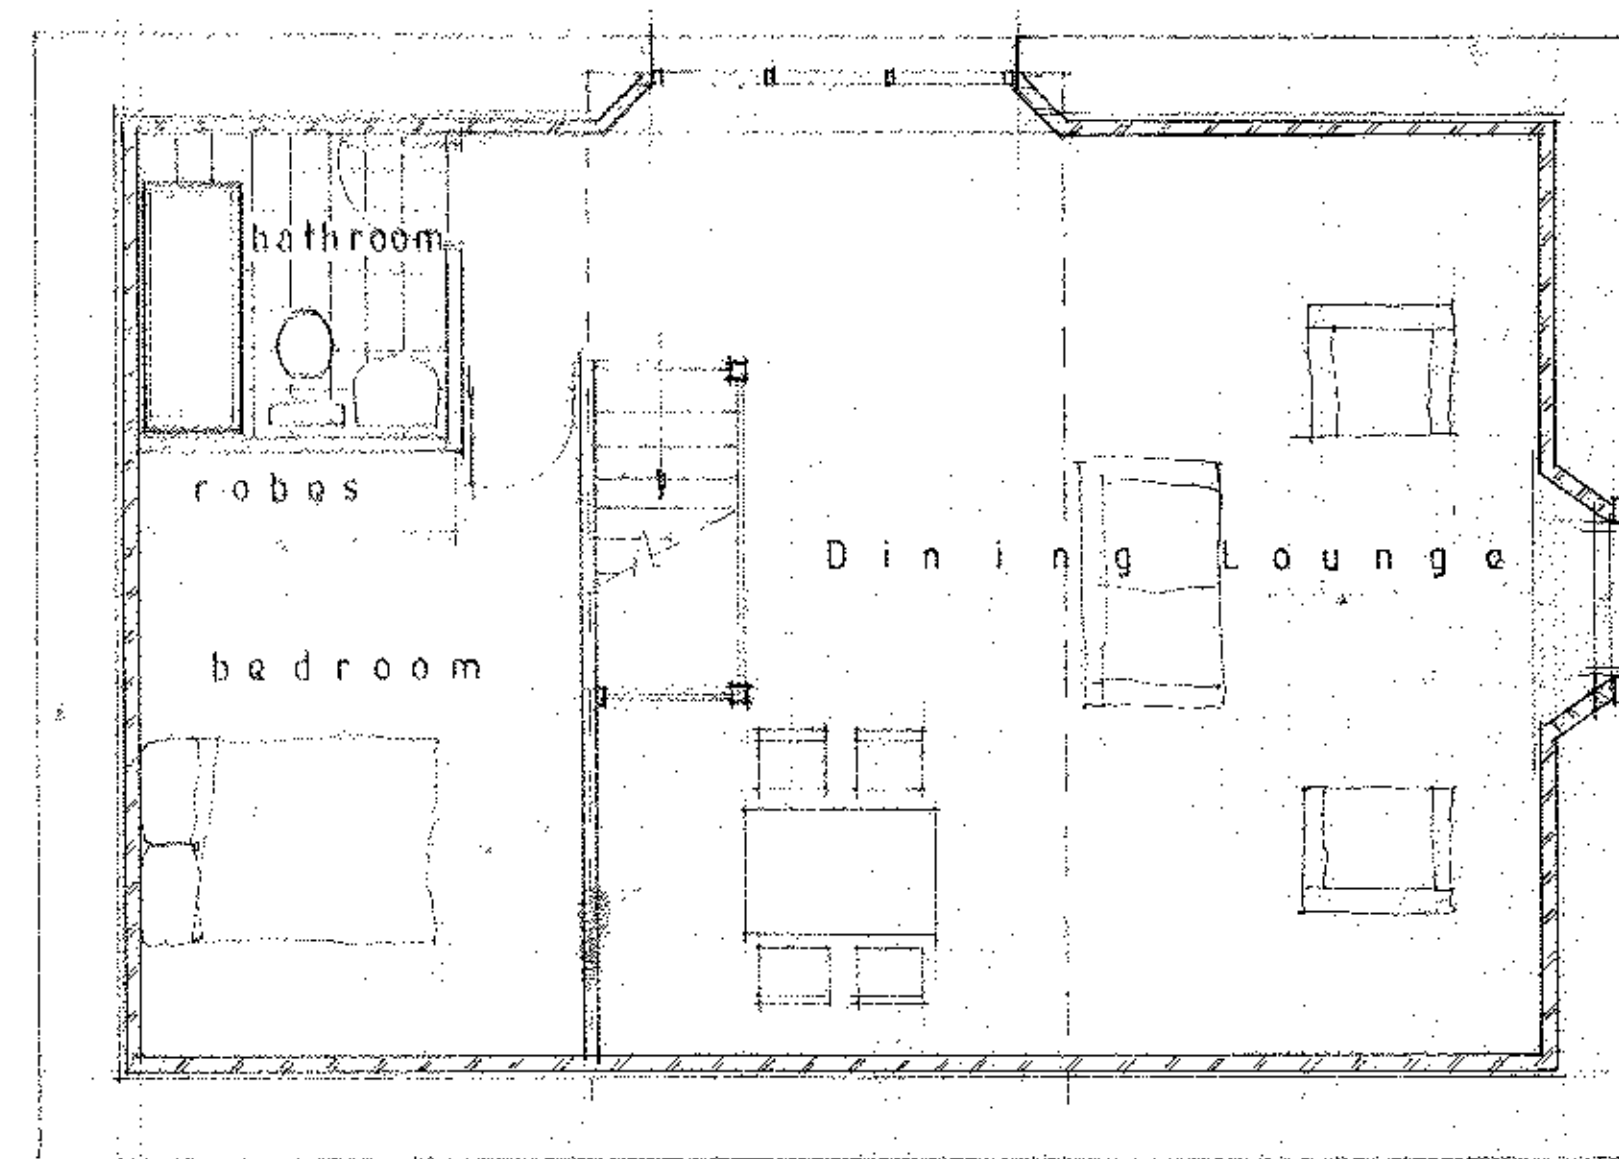


First Floor

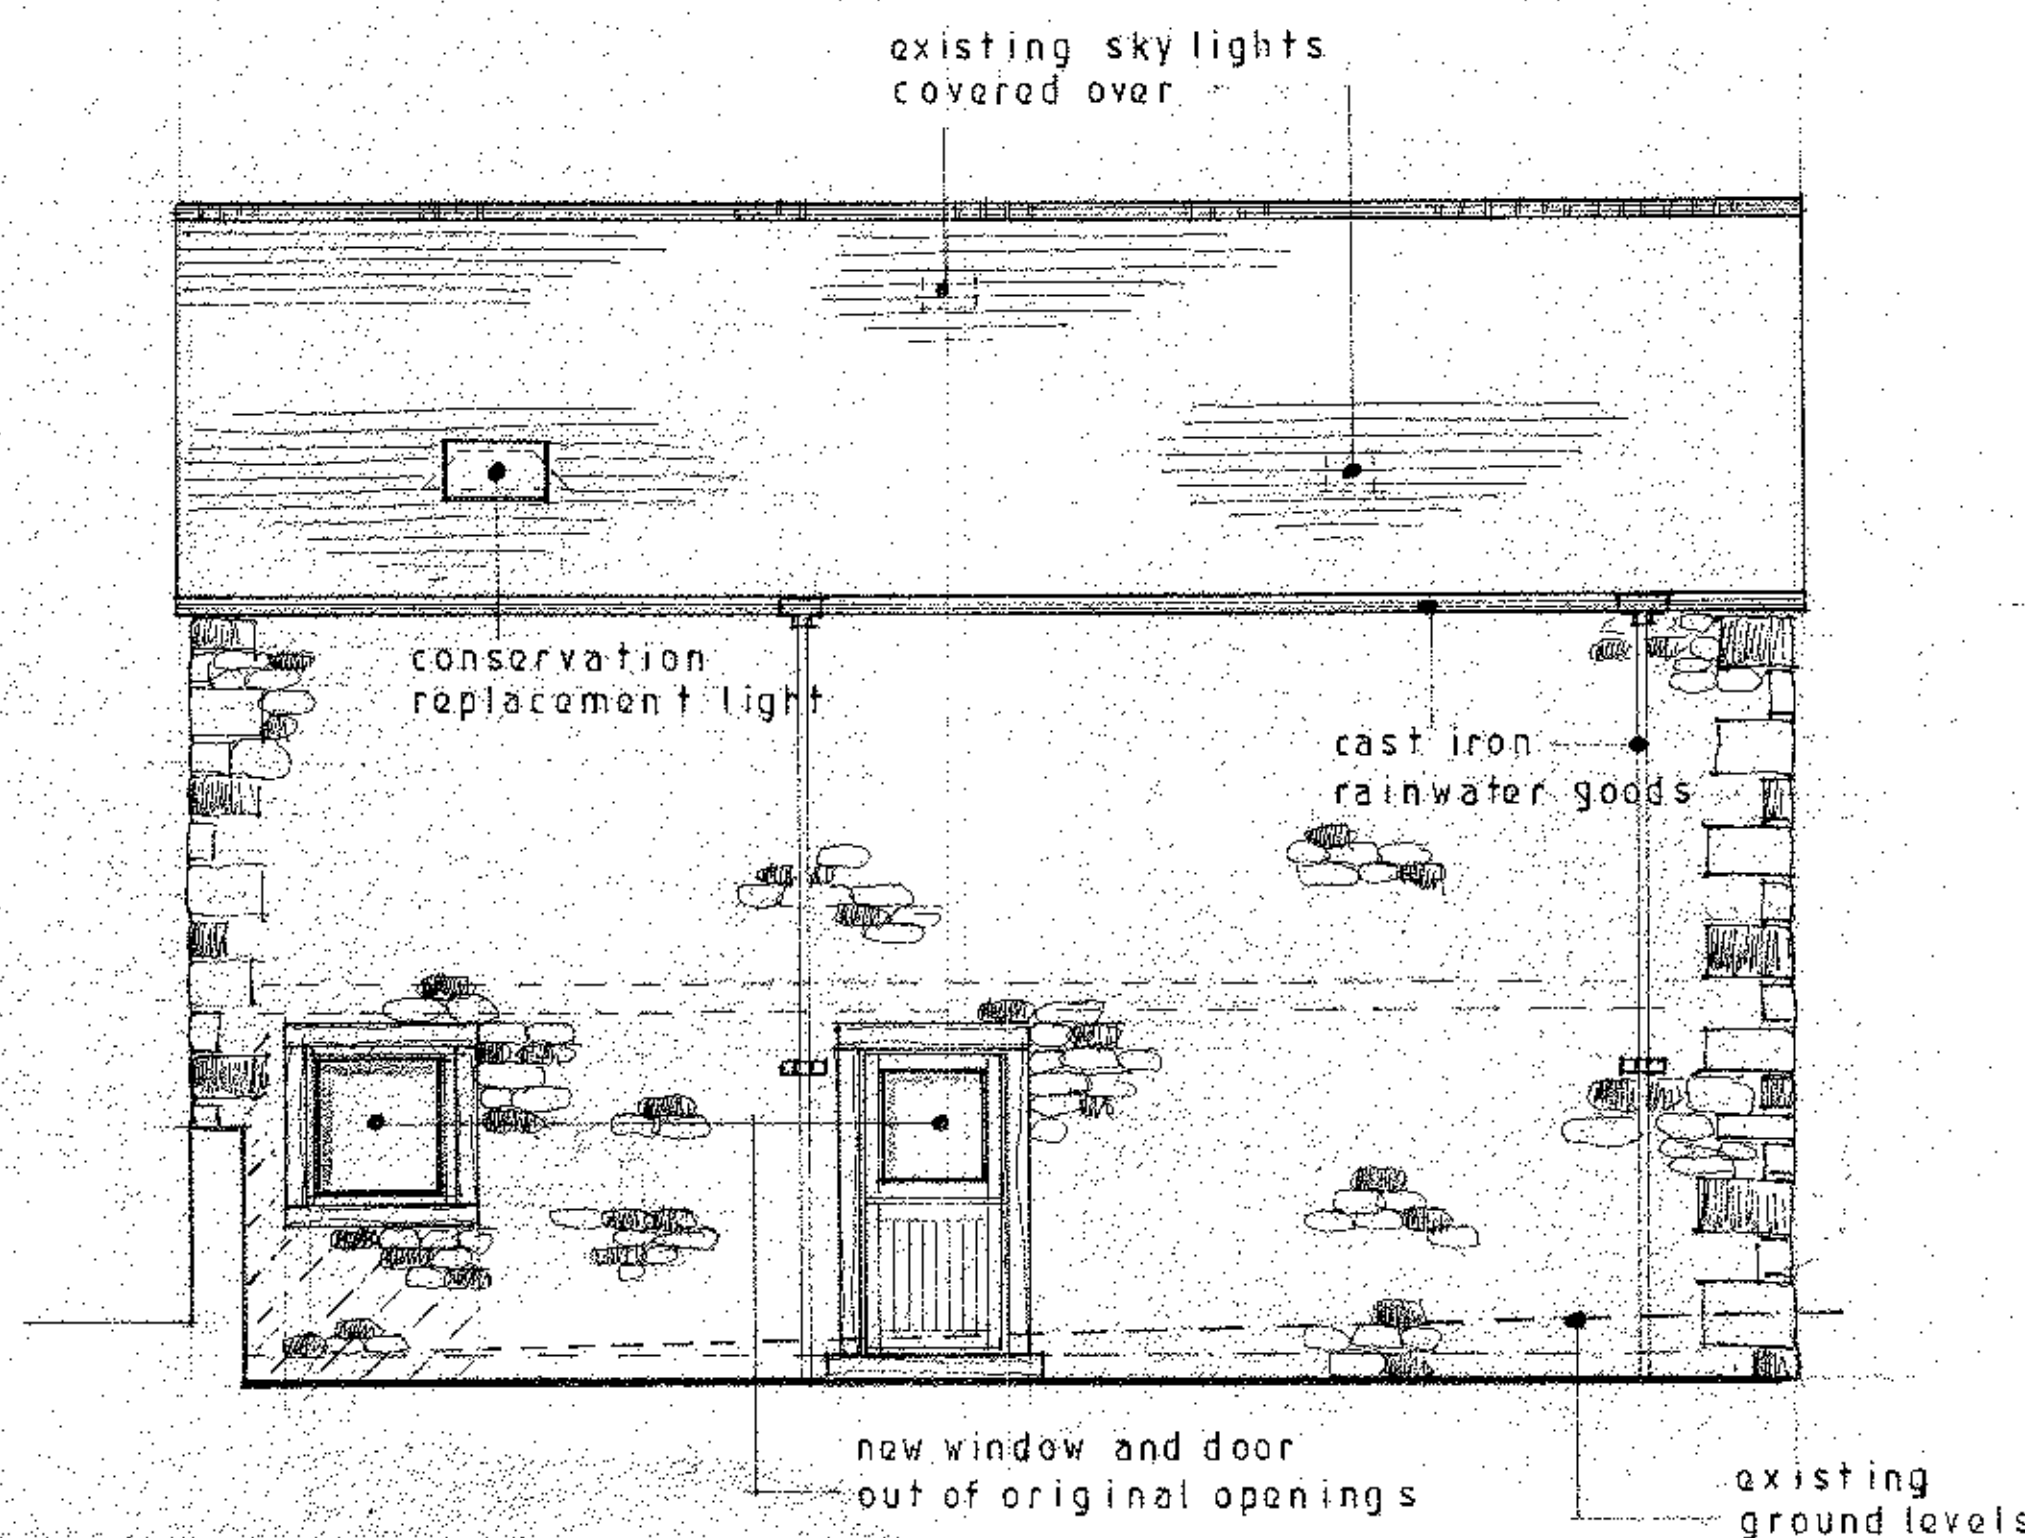


South

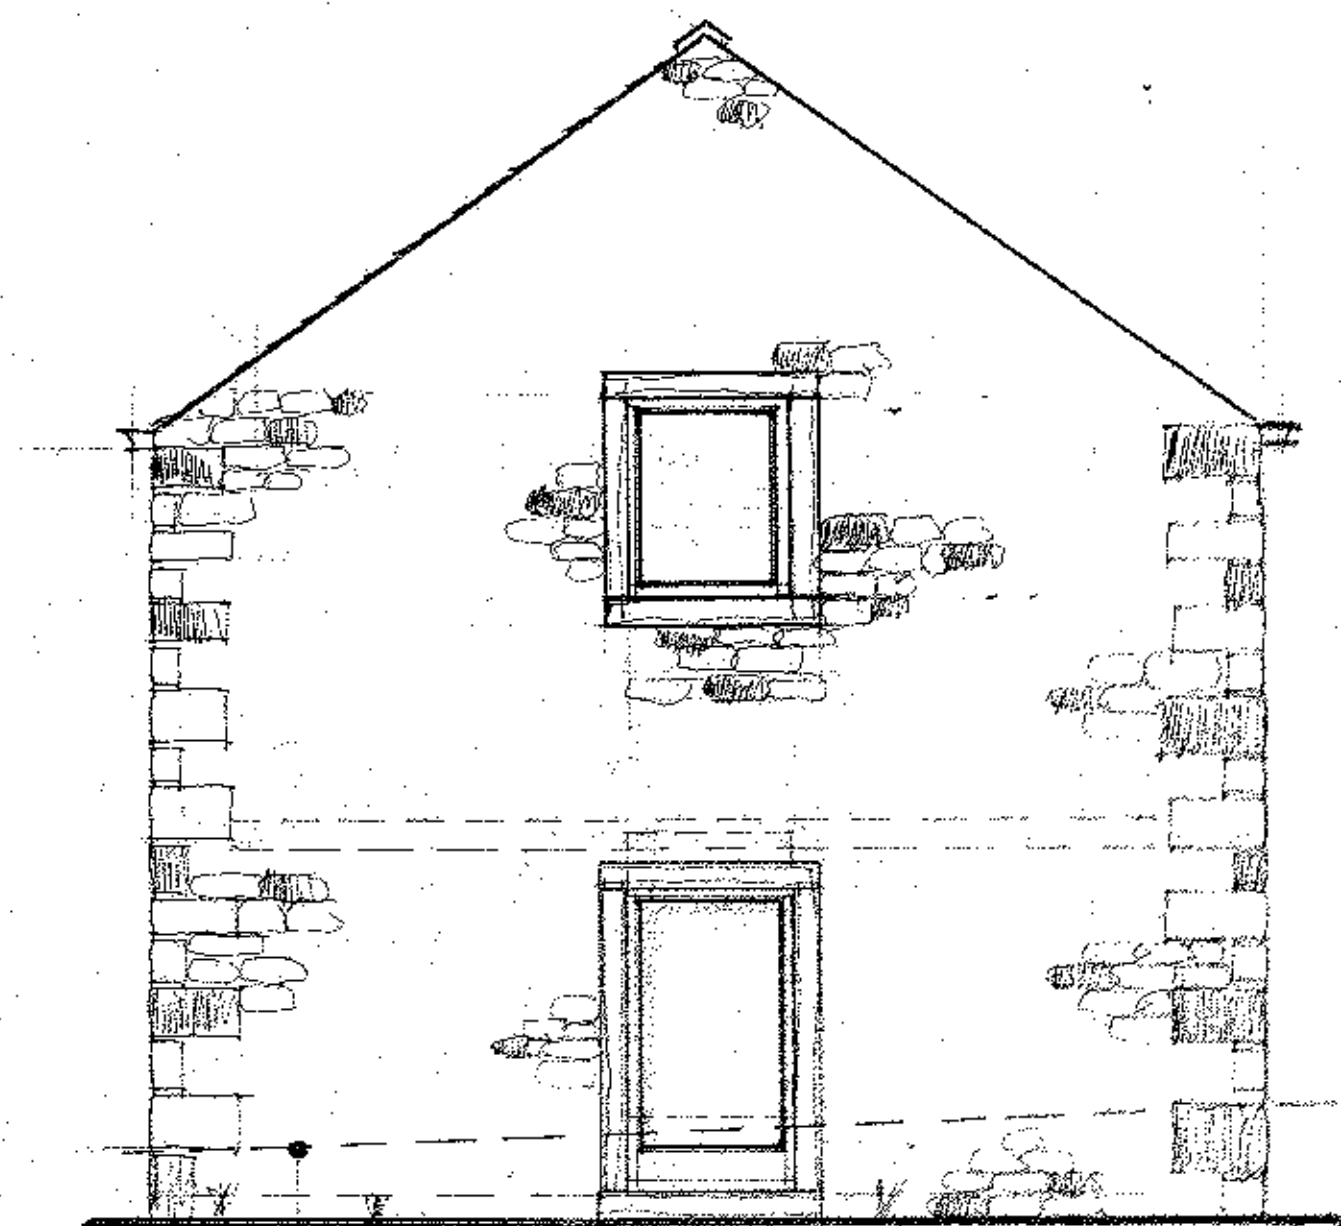


East

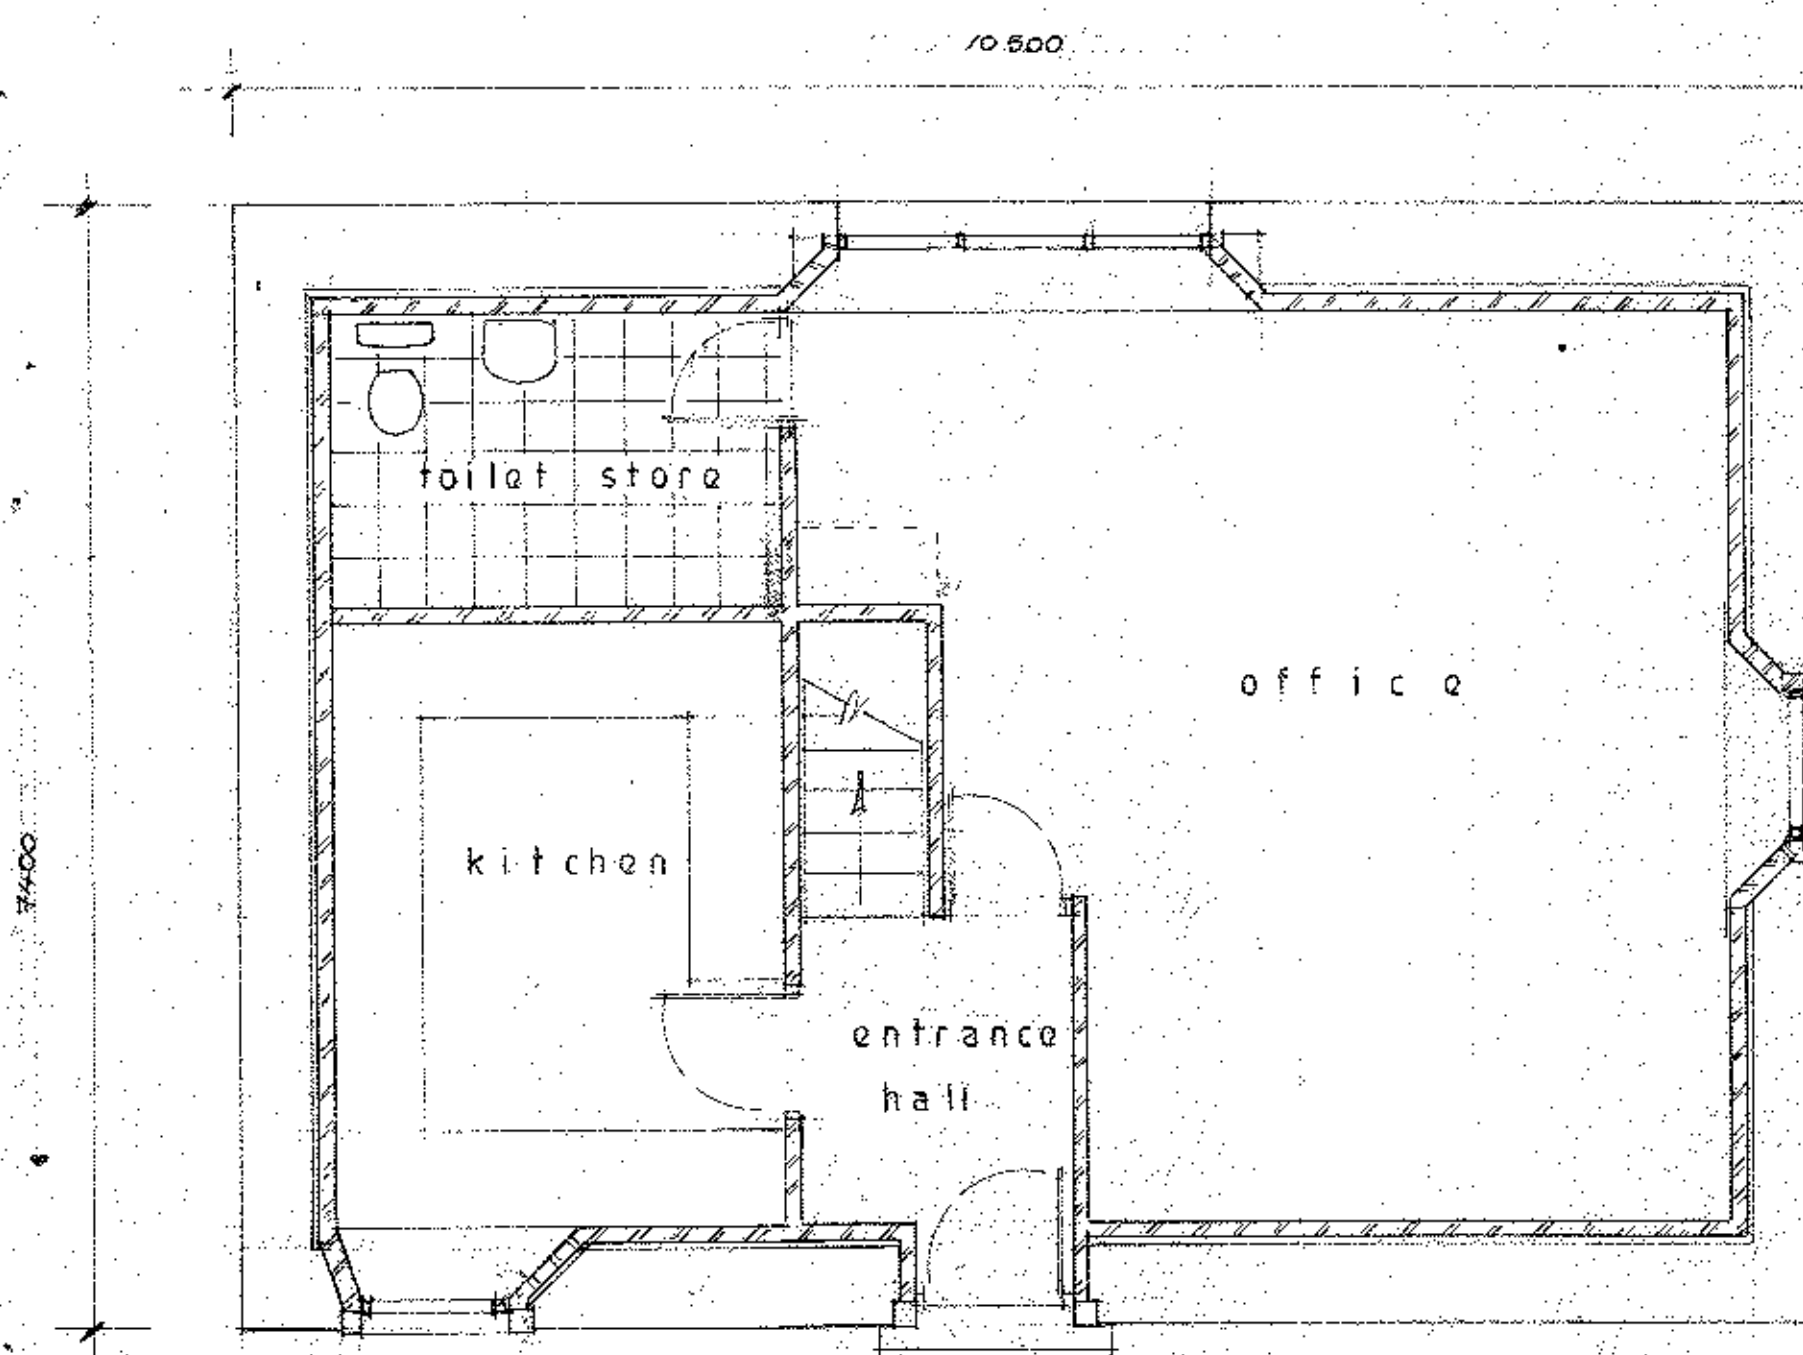

Ground Floor

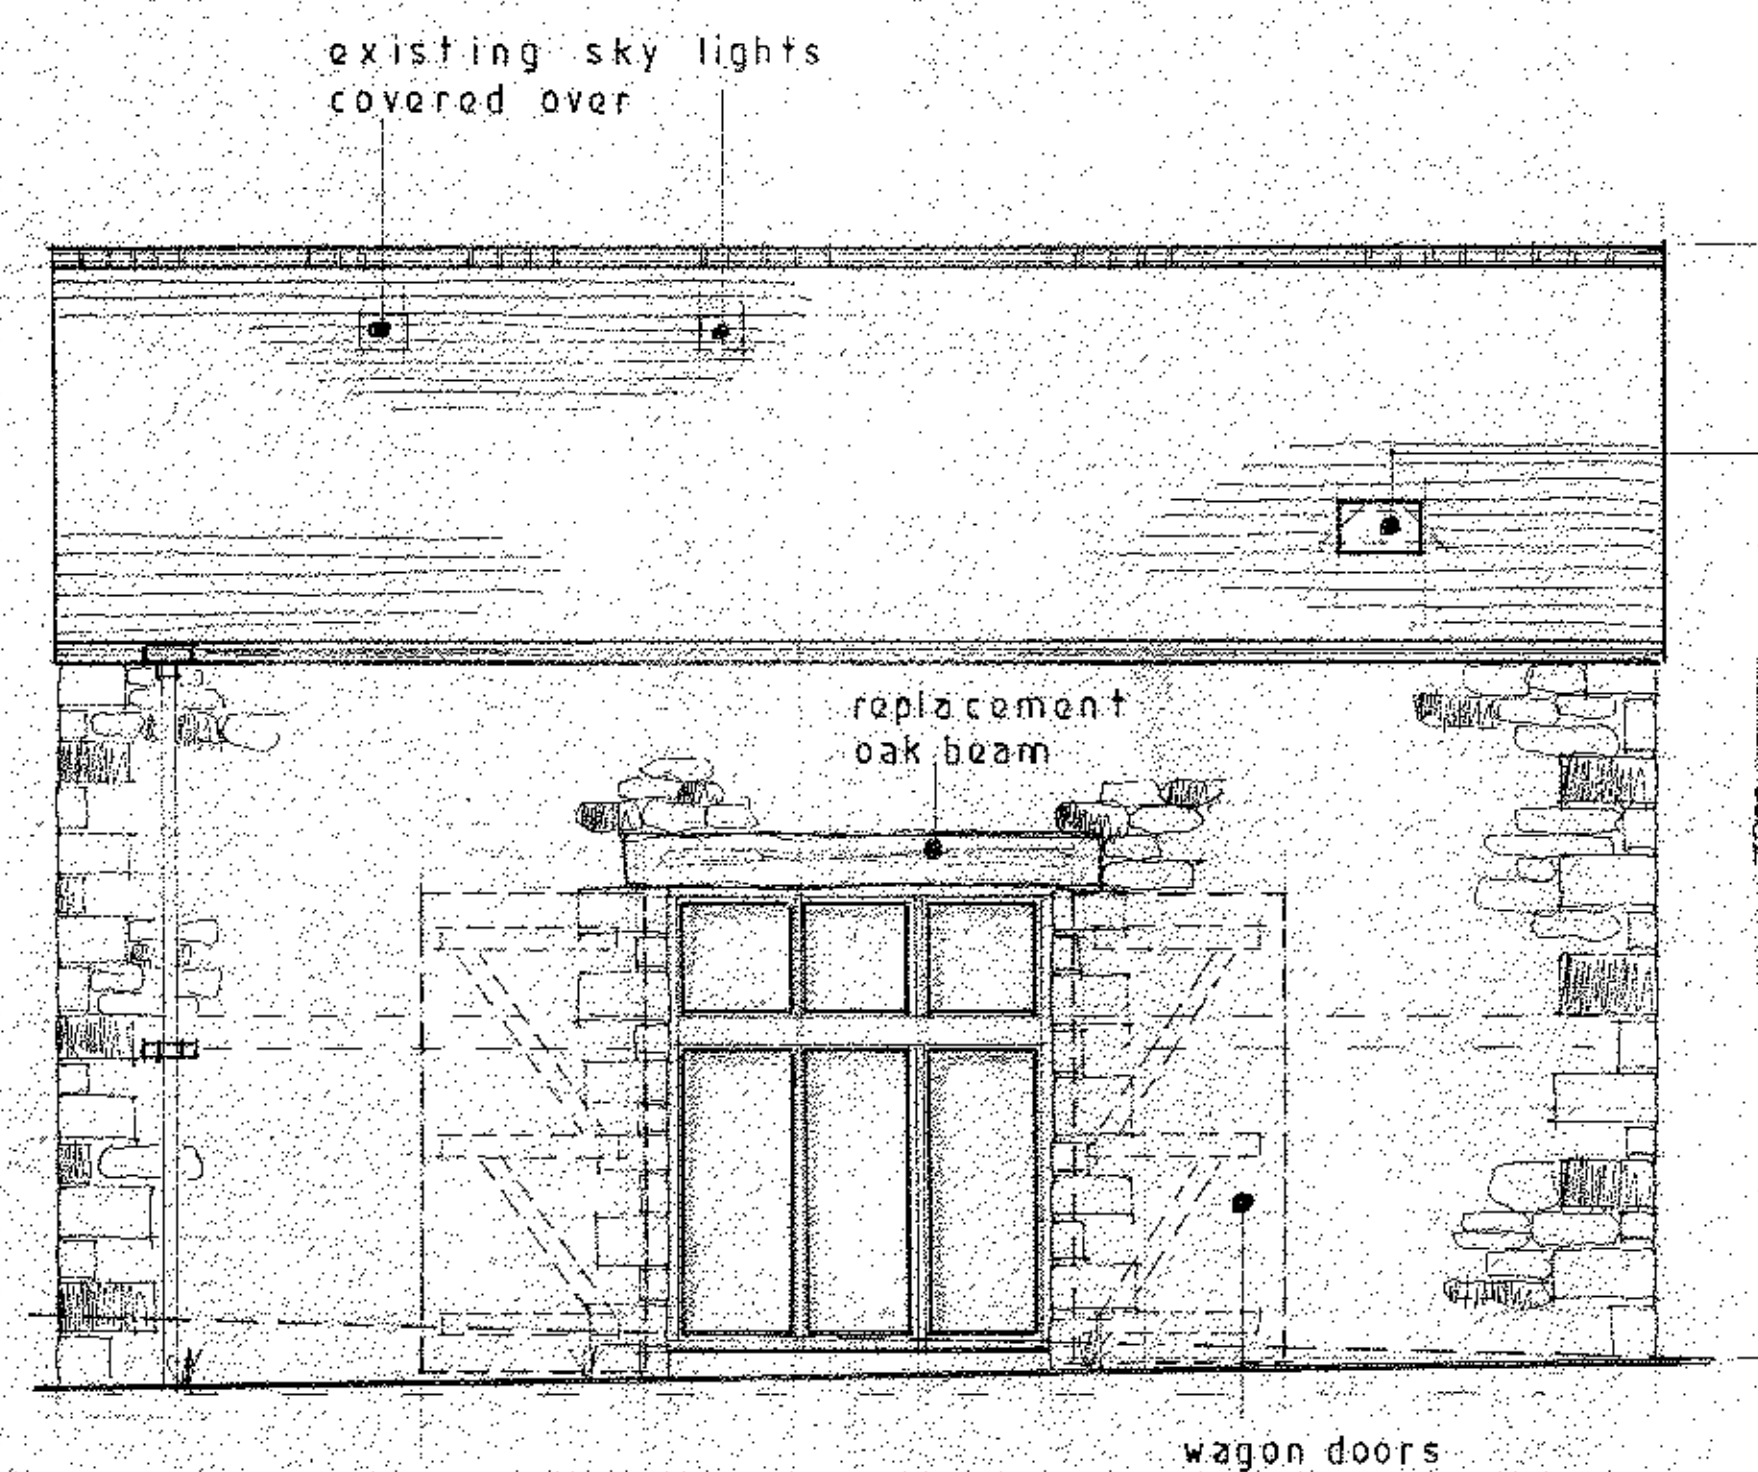

North

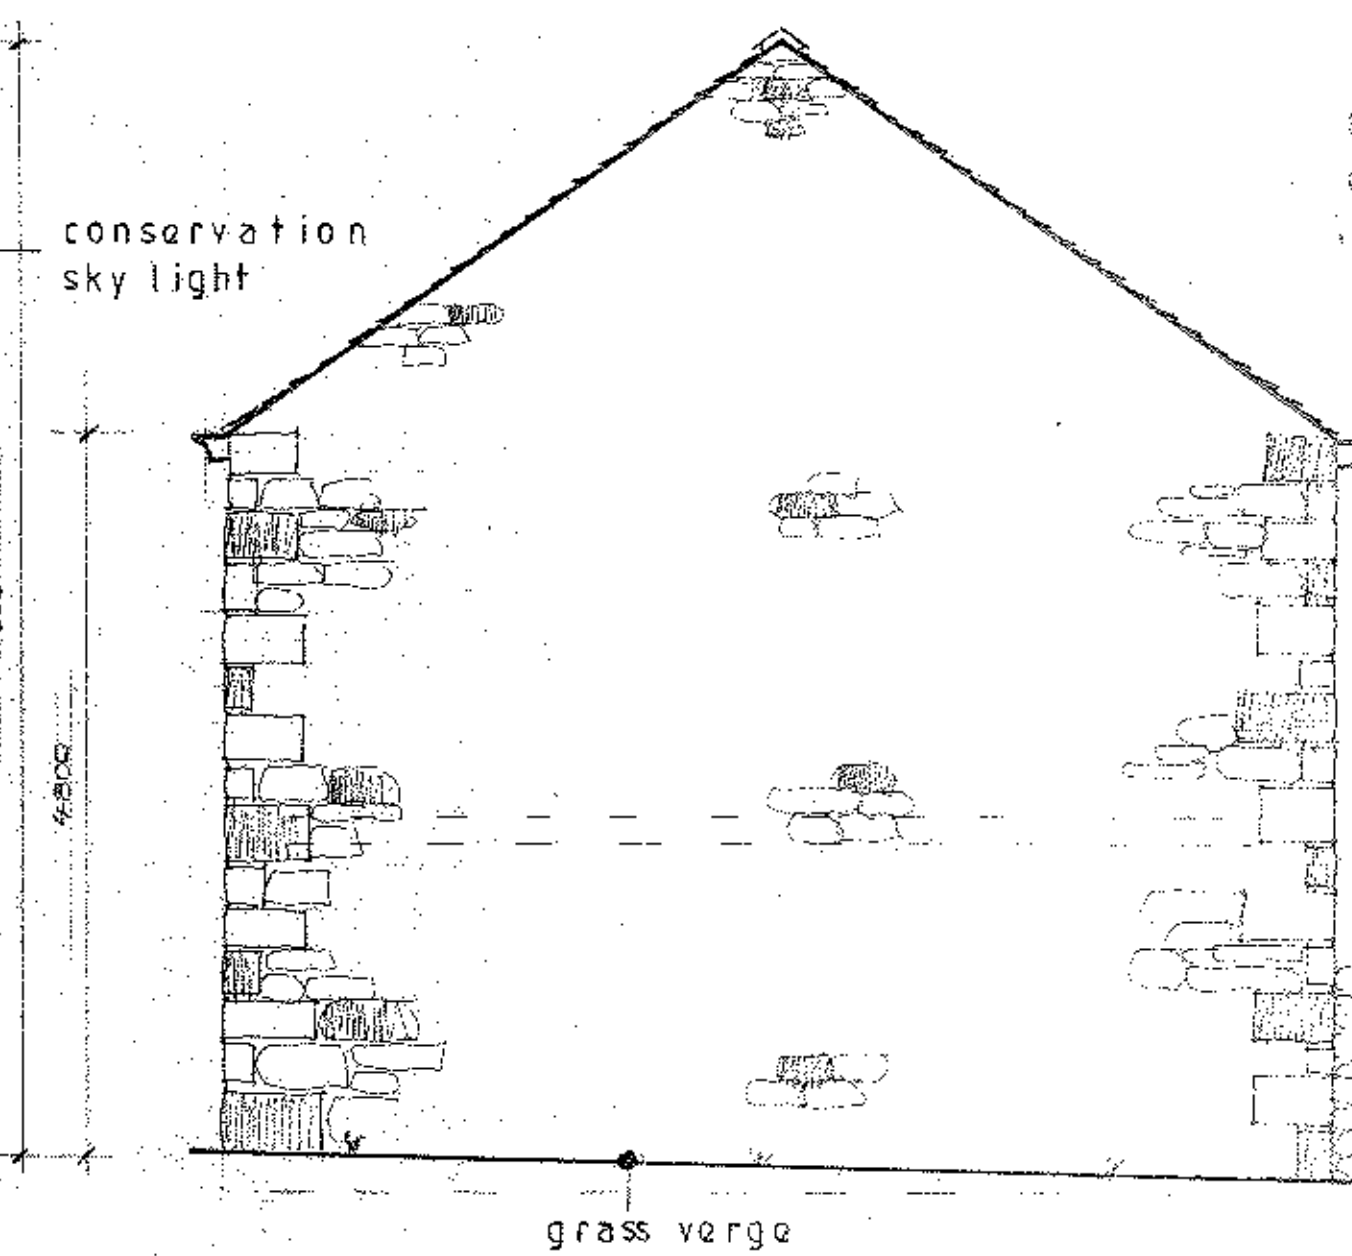

West

ARCHITECT PLANS RECEIVED
DATE 10 SEPT 2012

320120735P

S.J. Bialecki Limited
Building Surveyors

Drawing no 6006

Scale 1:50

Proposed Elevations
And Layouts

Proposed
Barn Conversion
At
Jacksons Barn
Sawley