




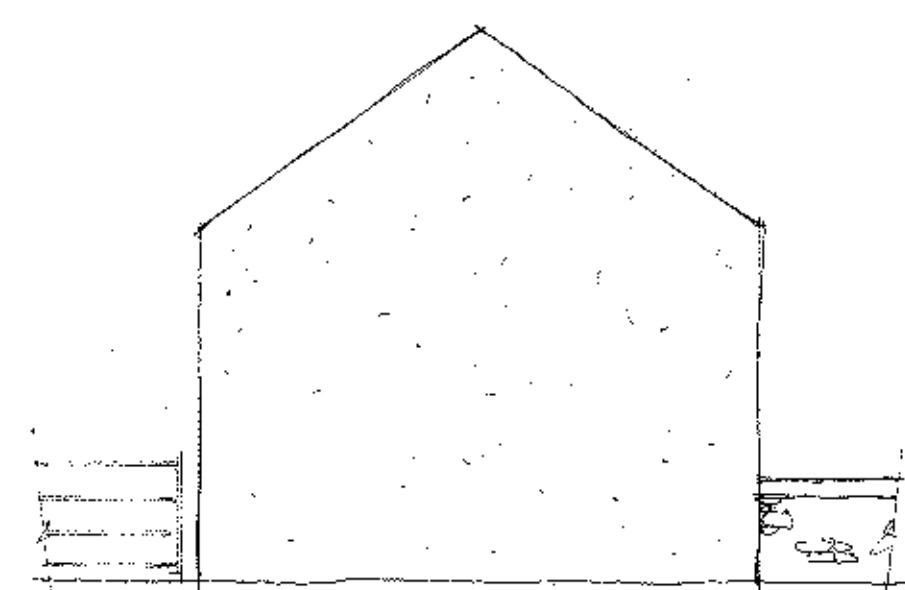


West

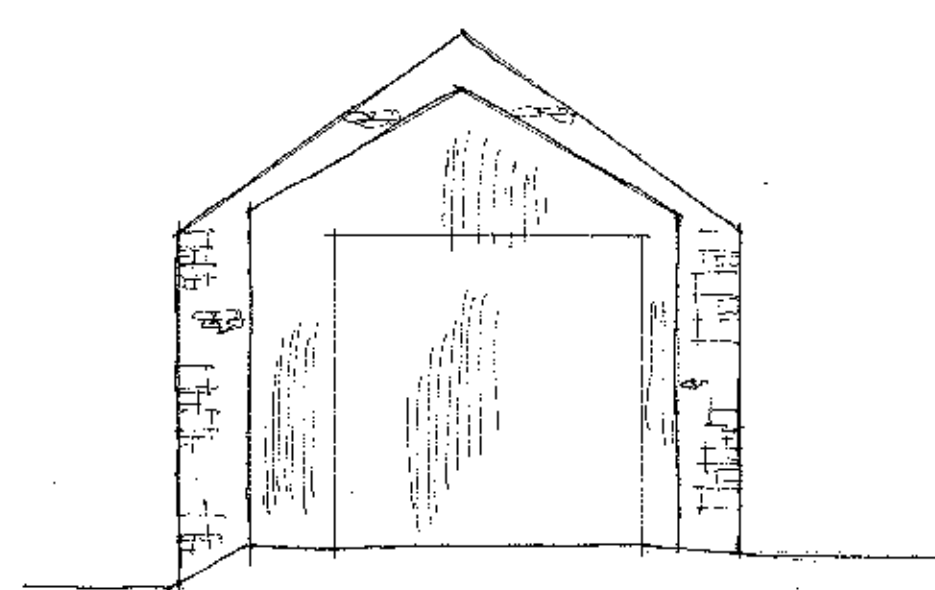


East

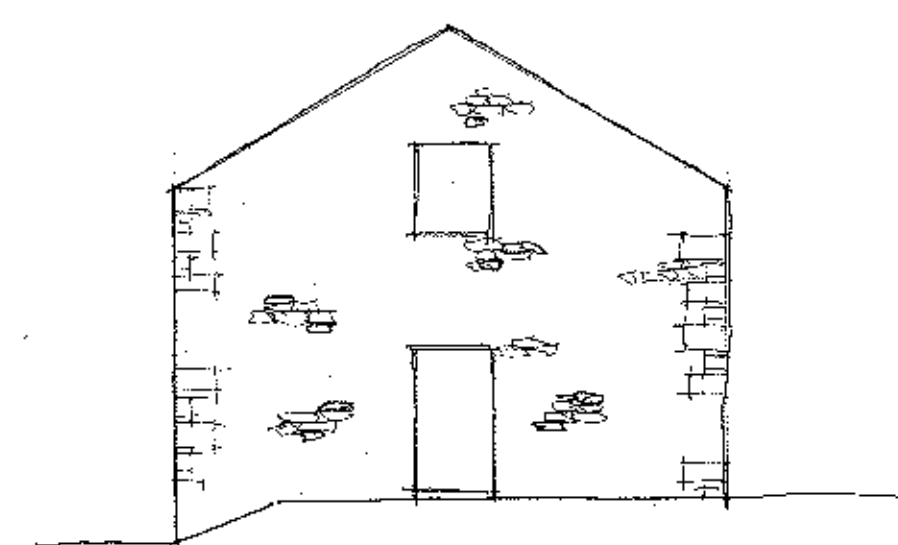


East
(without ~~timber~~ frame)

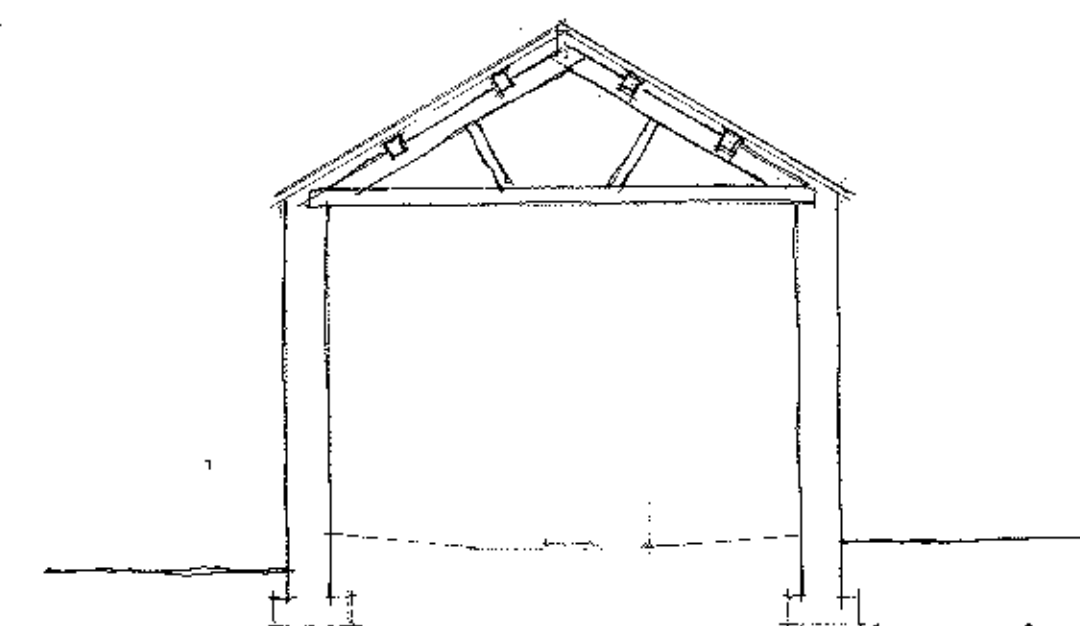


Typical Section

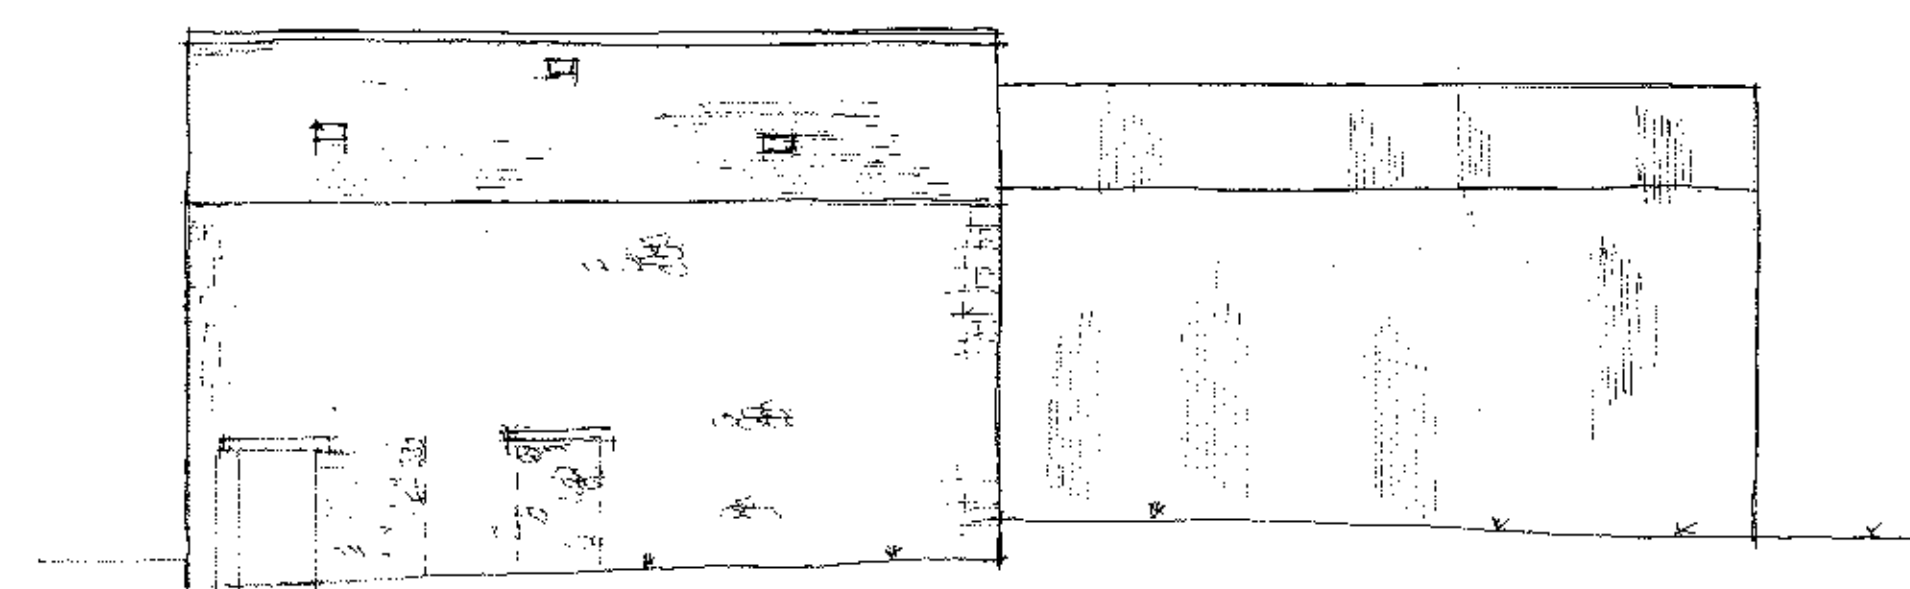

South

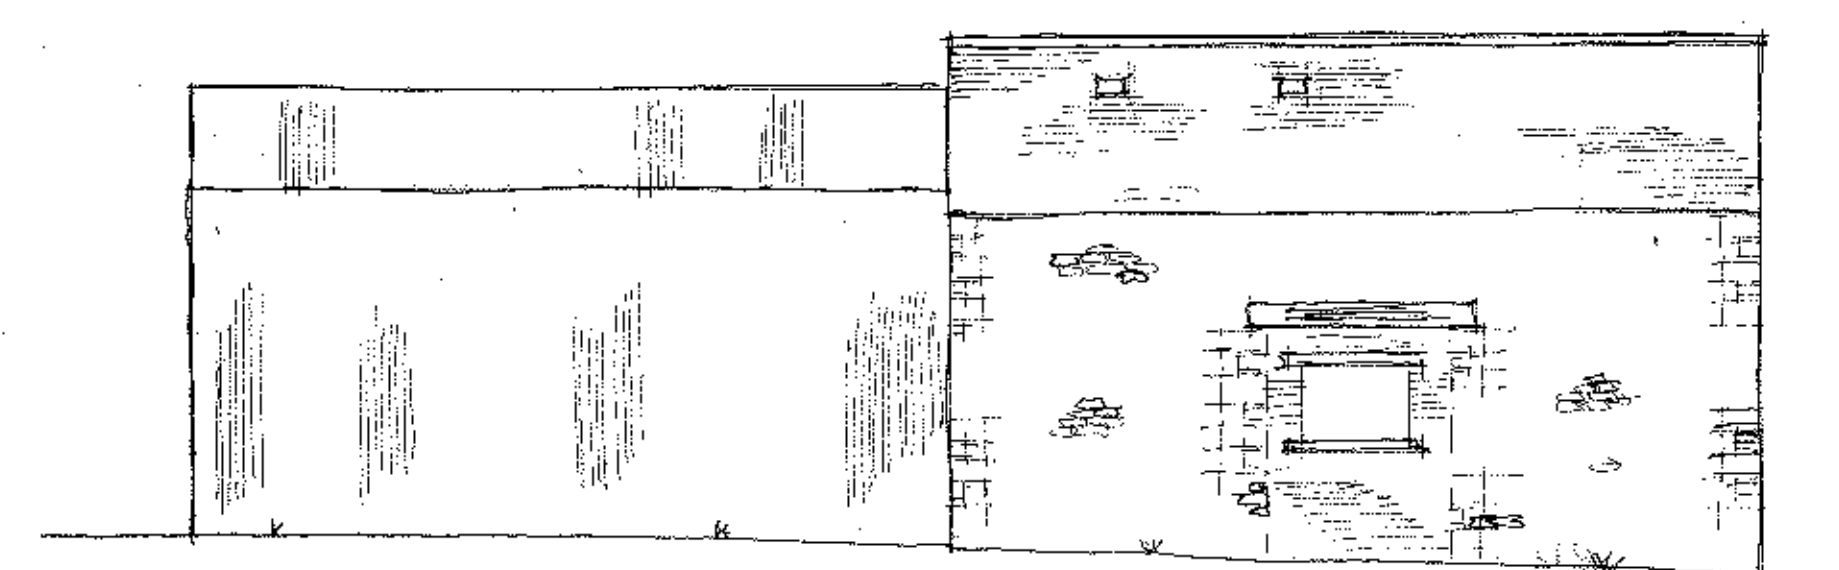

North

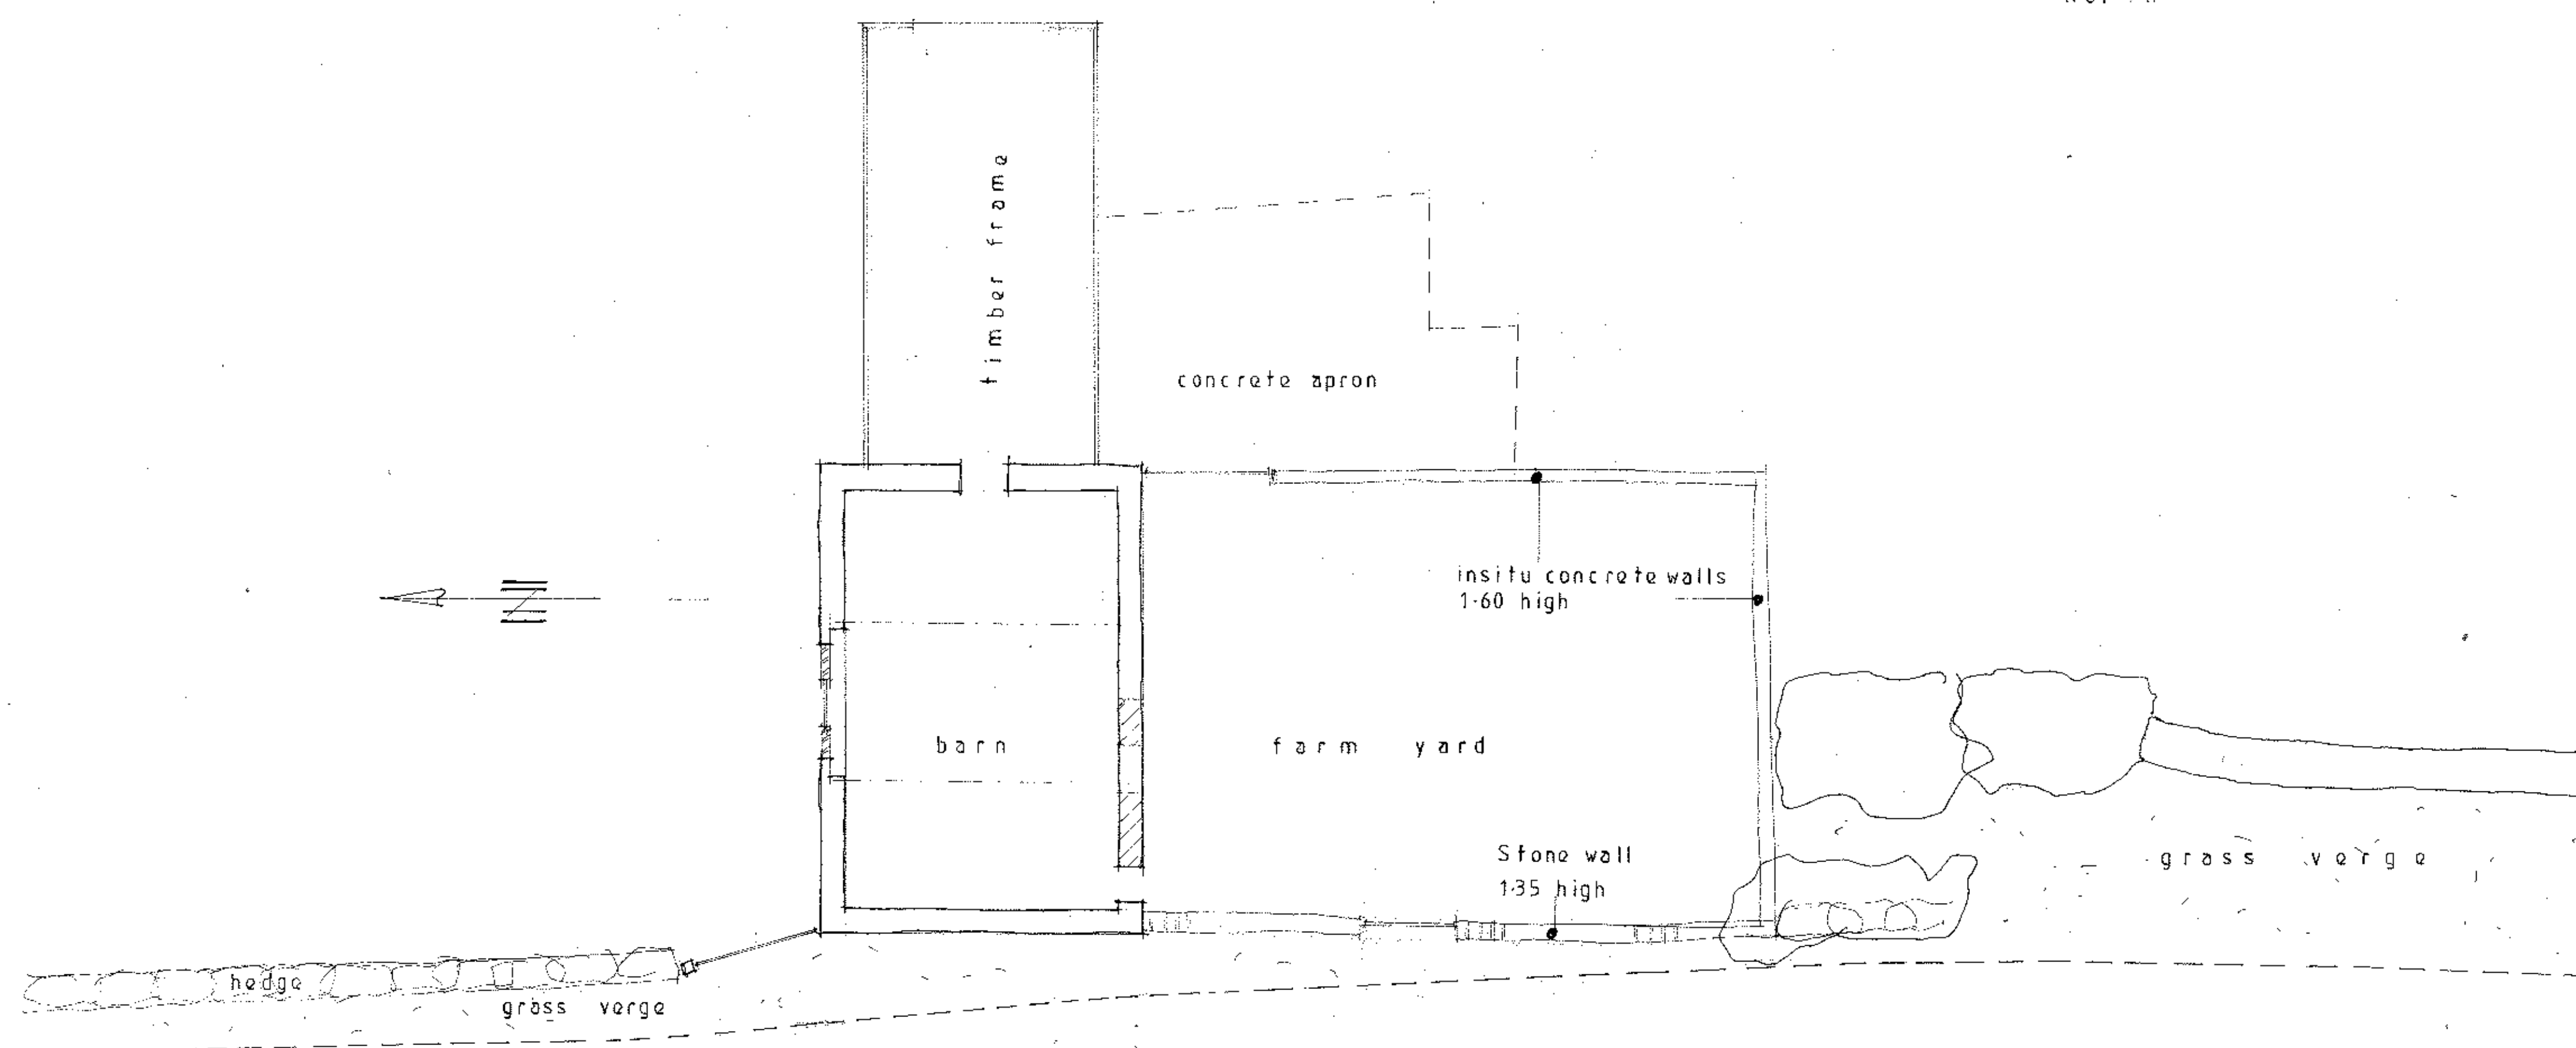

Existing Site Layout

320120735P

S.J. Bialocki Limited
Building Surveyors

Drawing no 6005

Scale 1:100

Existing layouts
And Elevations

Proposed
Barn Conversion
At
Jacksons Barn
Sawley