



REVISIONS
Rev 'A' Levels on nighbours side
corrected (No8) & parapet with coping
now proposed on neighbour party wall.

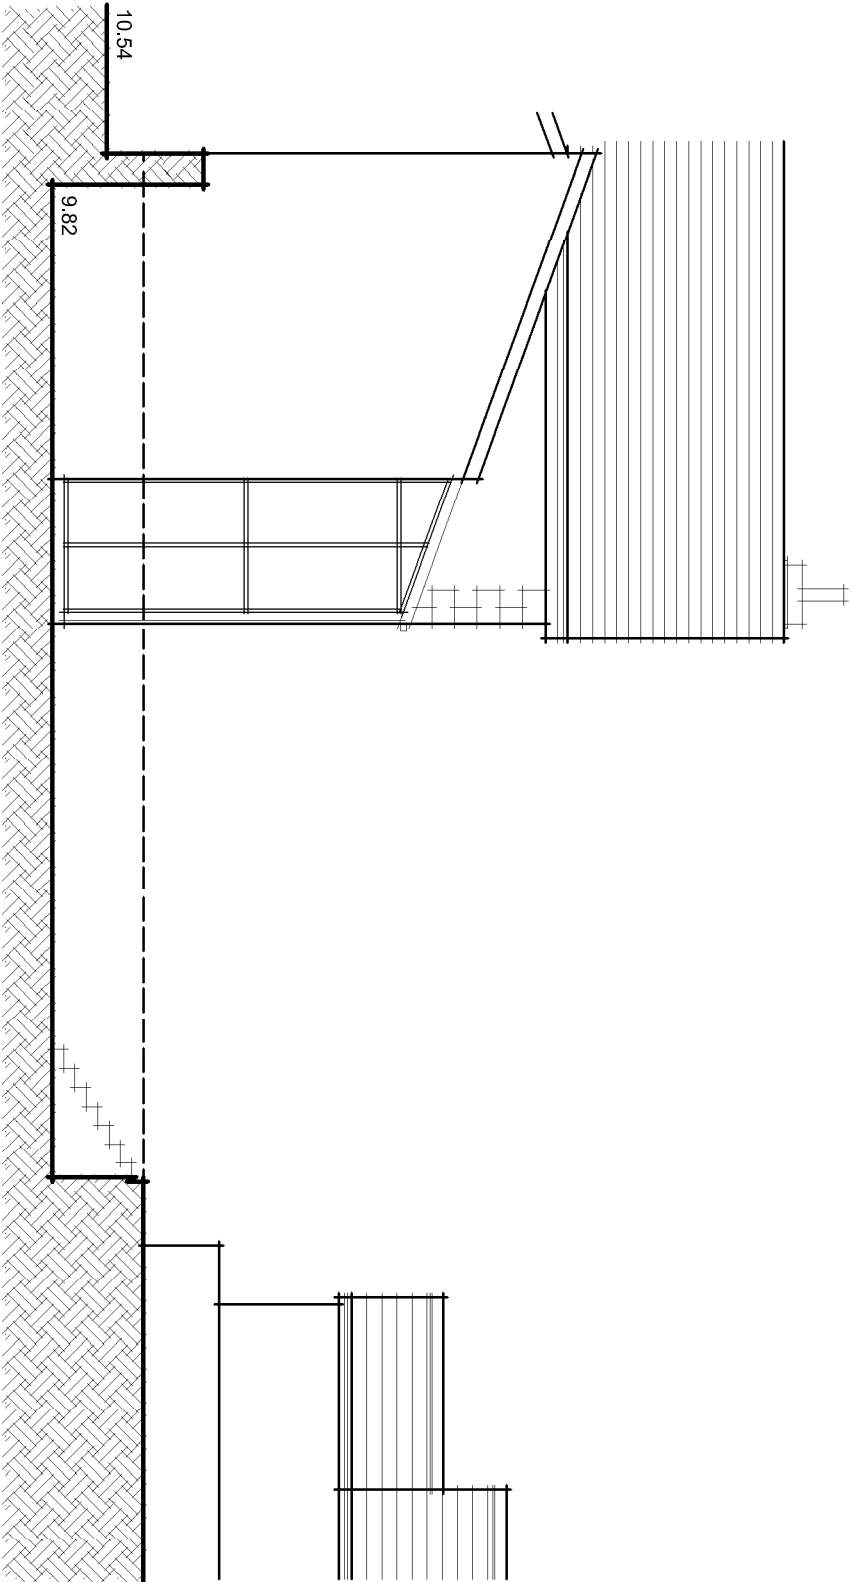

West elevation as existing

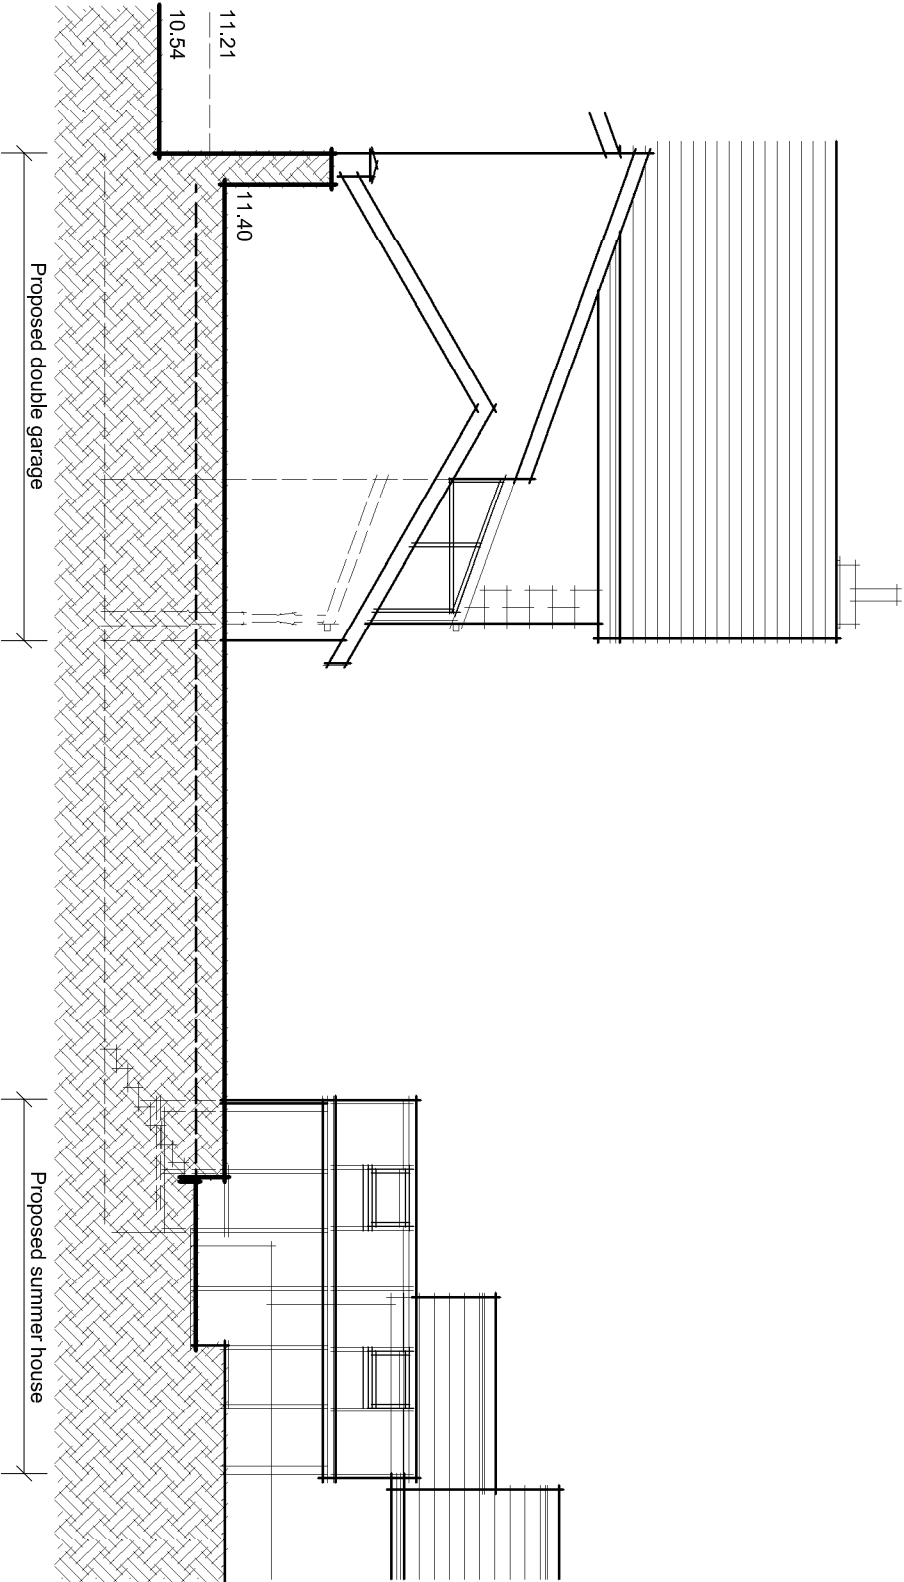

West elevation as proposed

Elevations as existing/proposed - double garage/workshop & summer house
Scale 1.100 @ A3

Mr C Turner at: 10 Chapel Hill, Longridge, PR3 3JY.		02/07/2012
Elevations as proposed - Double garage and workshop.		Job No. 2592
		SK/O/SA

BRAMLEY - PATE + PARTNERS
Chartered Architects - Telephone (01772) 335357