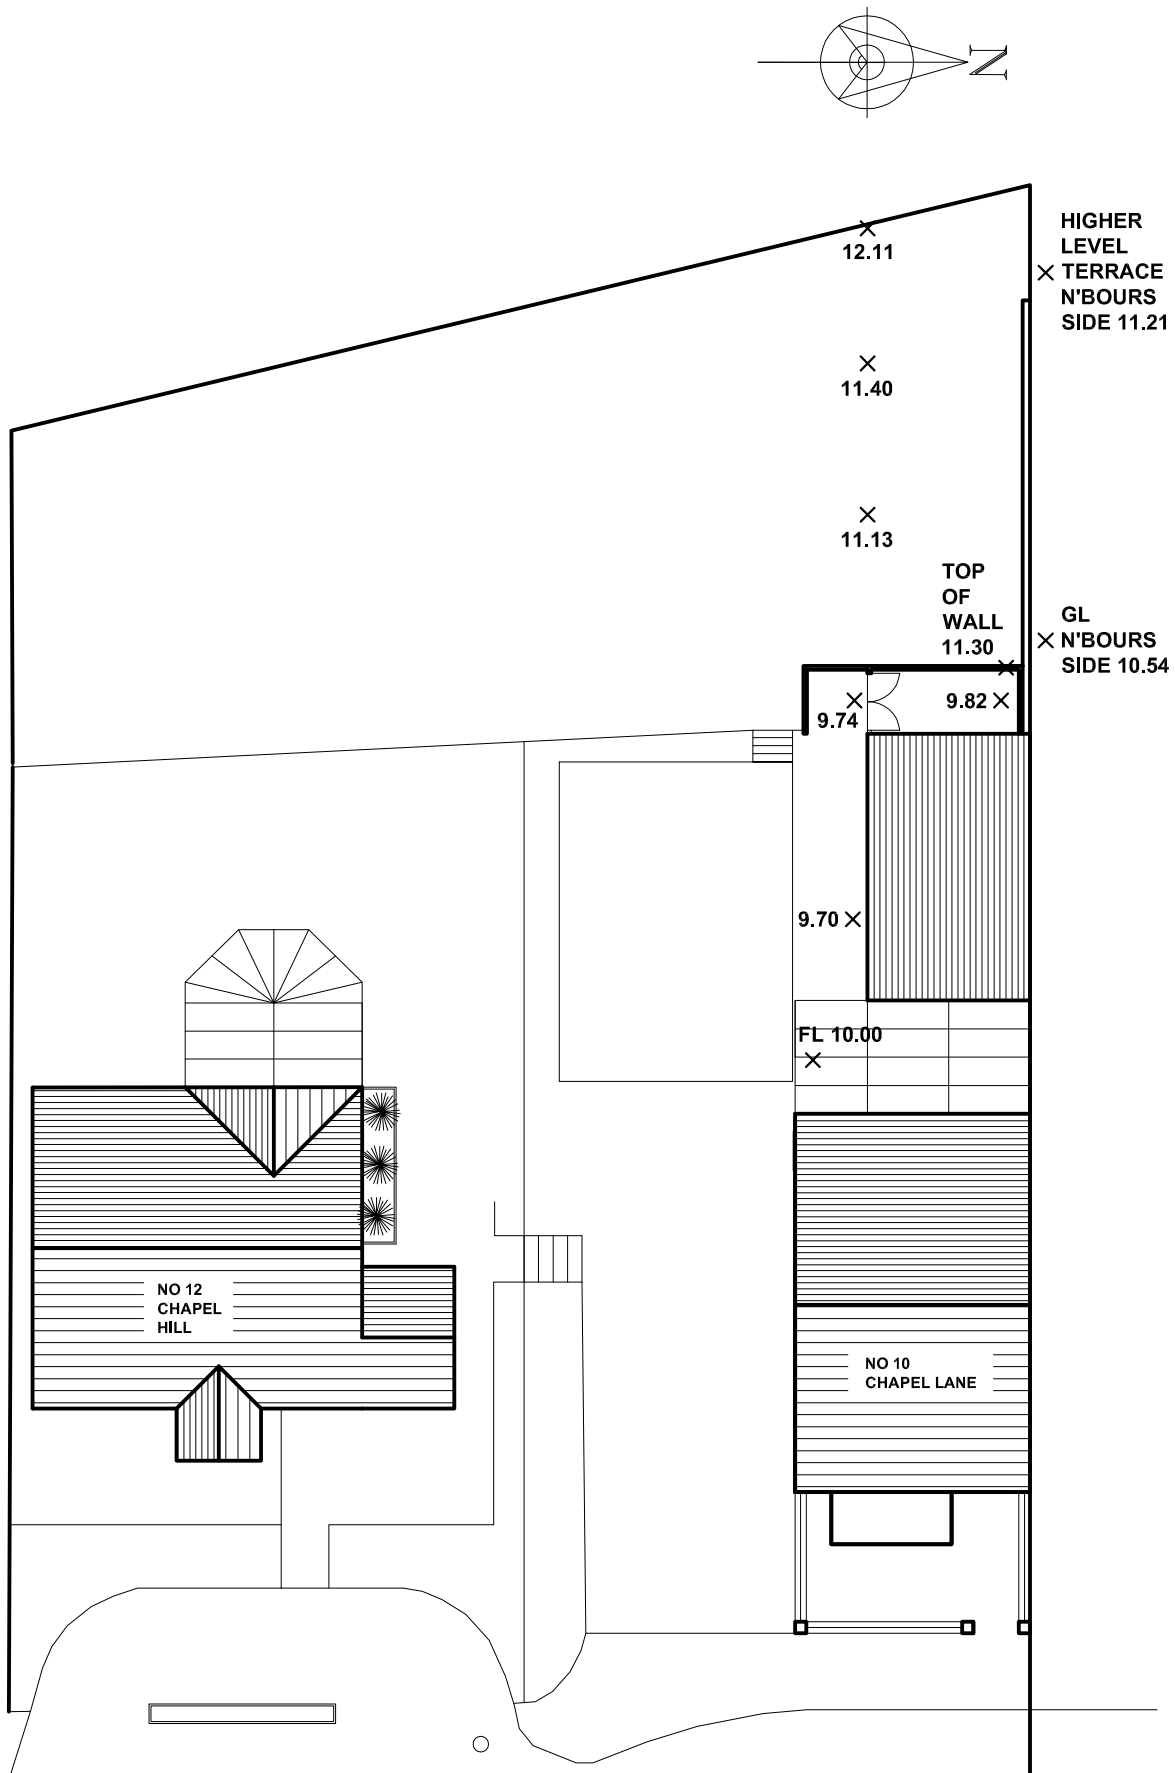

SITE LAYOUT PLAN AS EXISTING

SCALE 1:200 @ A3

REVISIONS
REV A - Bin store added - 14/05/12
REV B - Various - 26/06/12
REV C - Dims added - 09/08/12
Rev D - Levels on nighbours side corrected (No8) & parapet with coping now proposed on neighbour party wall.

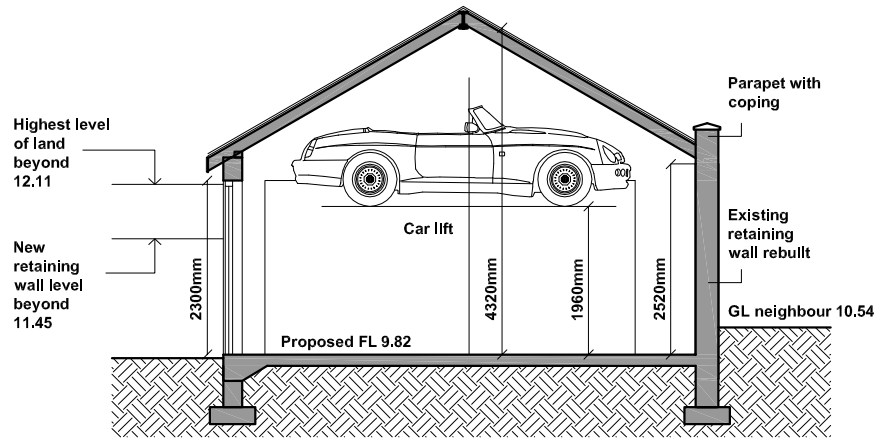

INDICATIVE SECTION A-A
Scale 1.100

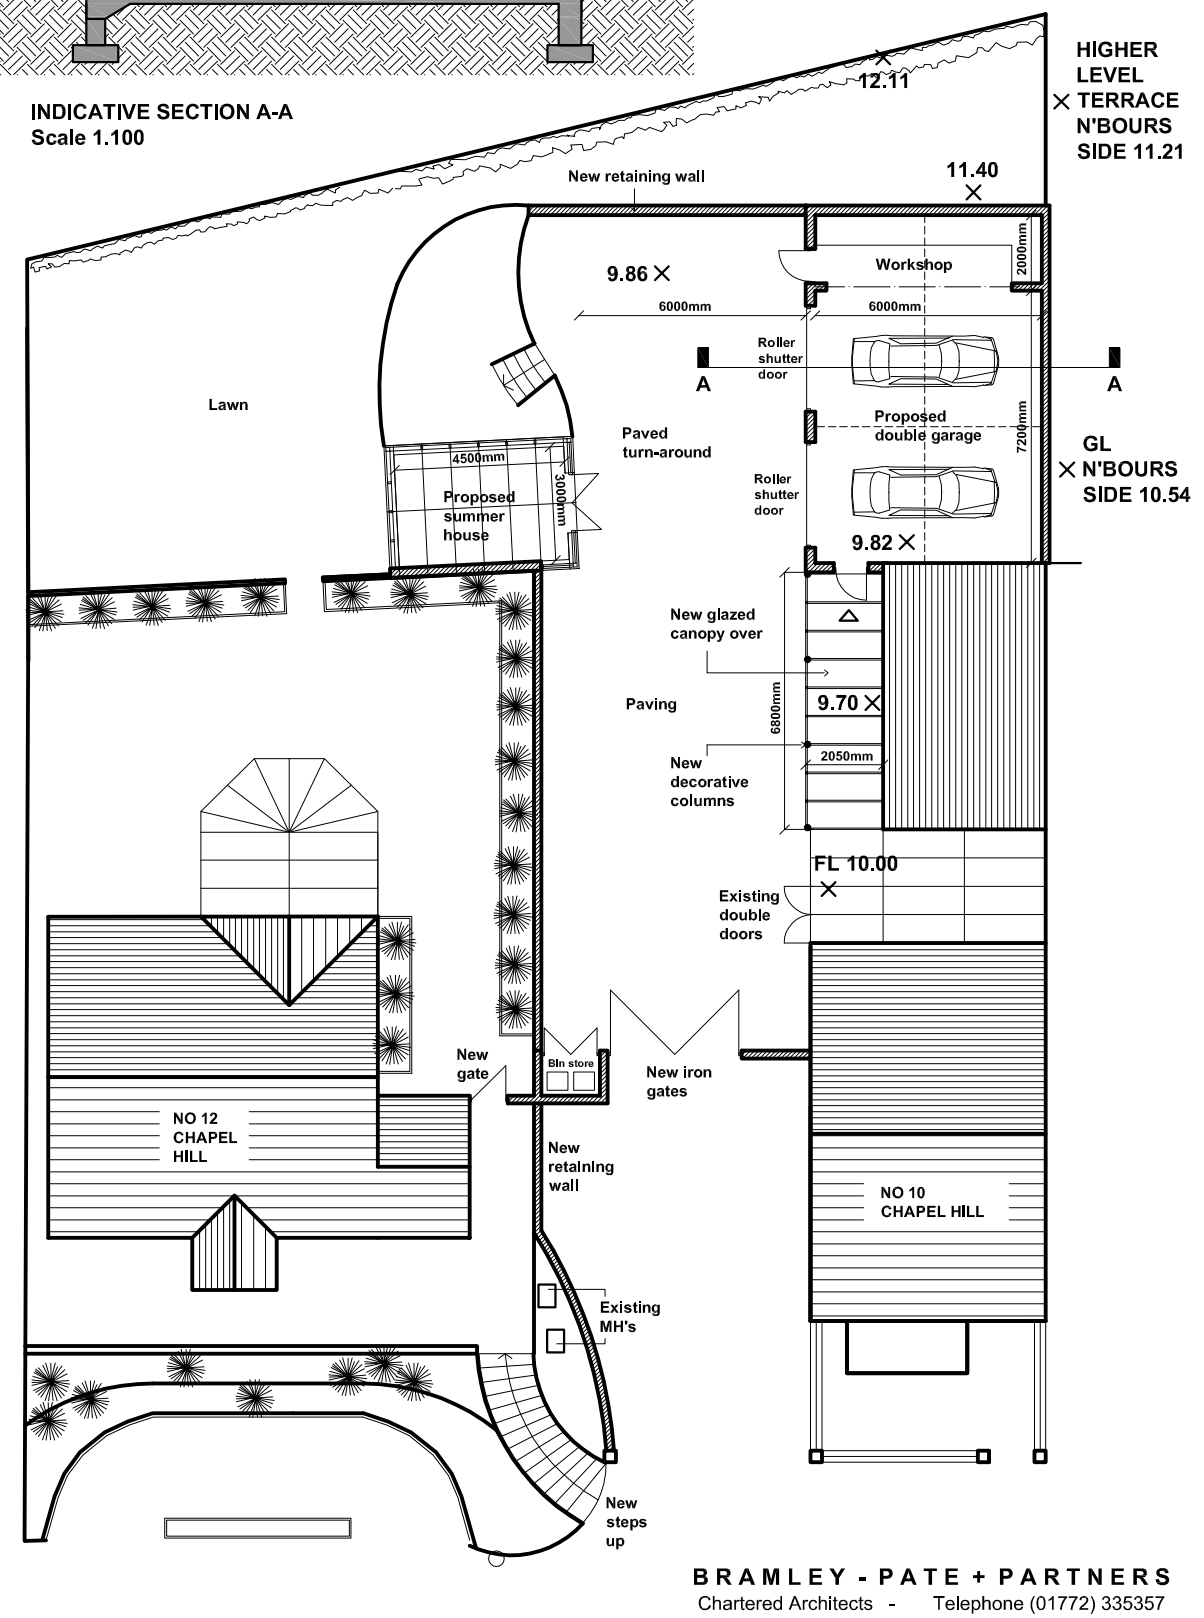

SITE LAYOUT PLAN AS PROPOSED

SCALE 1:200 @ A3

BRAMLEY - PATE + PARTNERS
Chartered Architects - Telephone (01772) 335357

Proposed detached garage for Mr C Turner at 10 Chapel Hill, Longridge, PR3 3JY		10/05/2012
		Job No. 2592
Site layout plan as existing/proposed	1:100/1:200 @ A3	SK/32/4D