



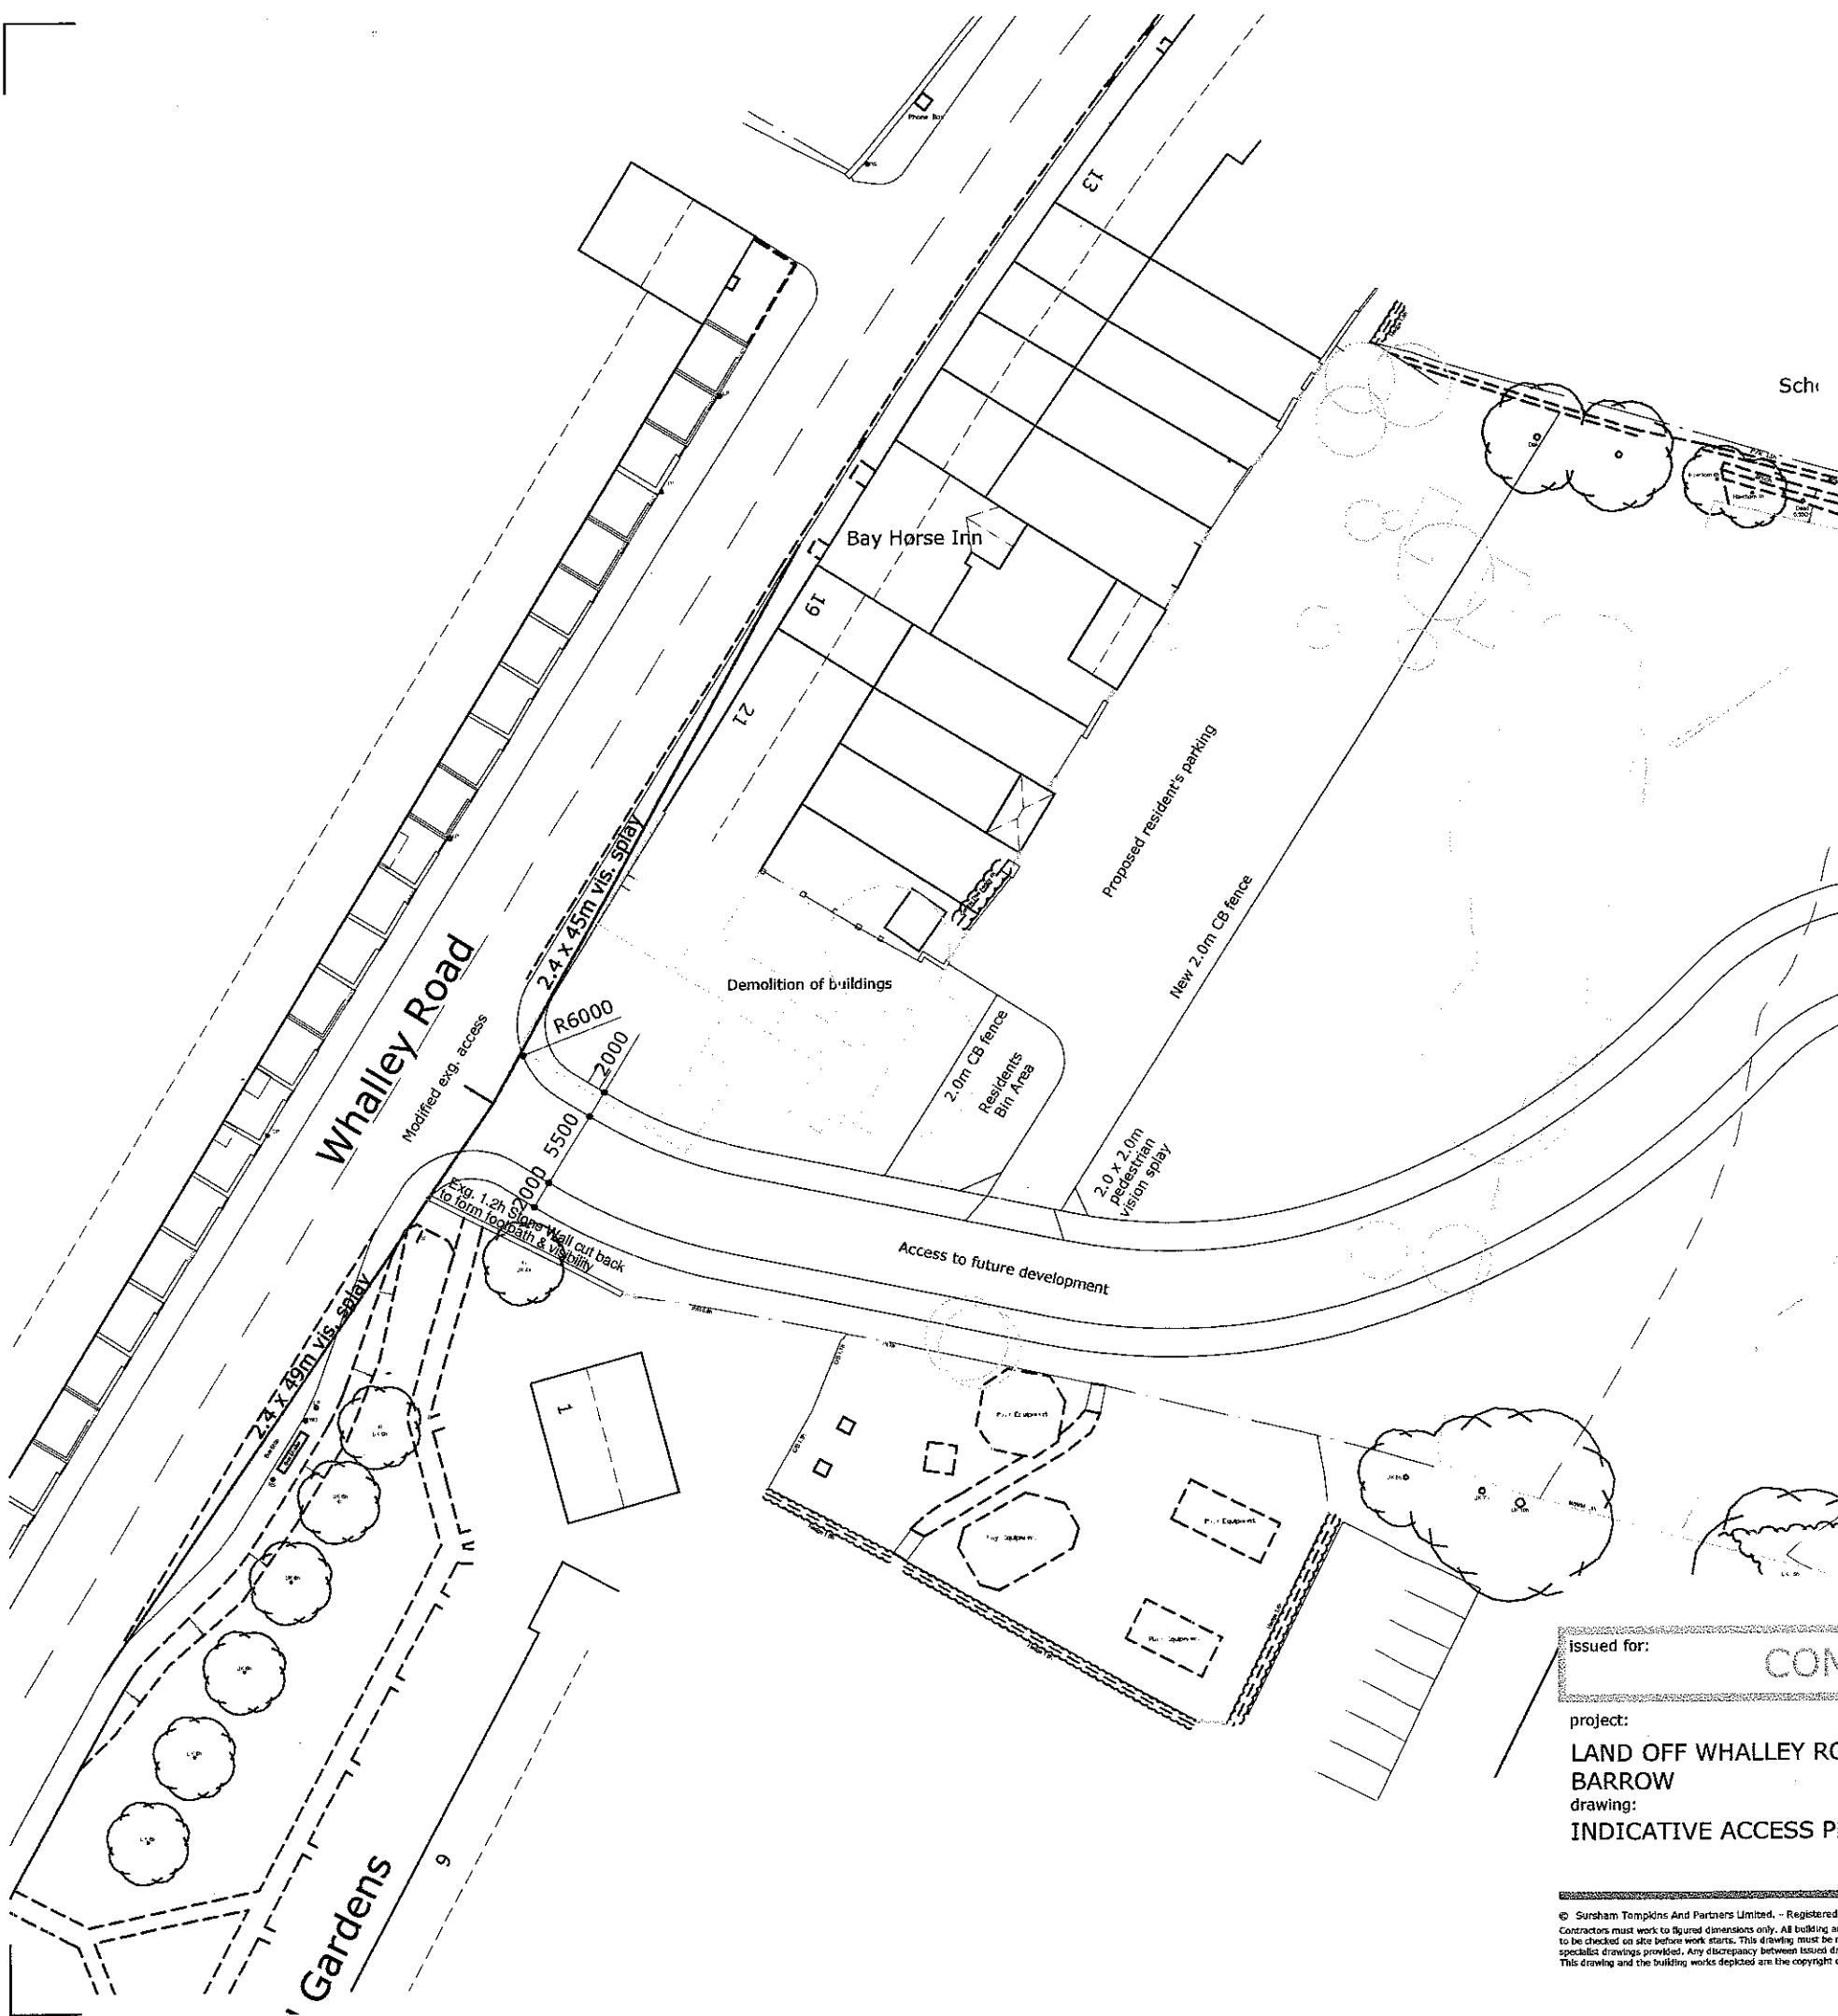

FILE LOCATION - p:\5251 king charles, clitheroe\02 drawings\01 feasibility\05e.dwg

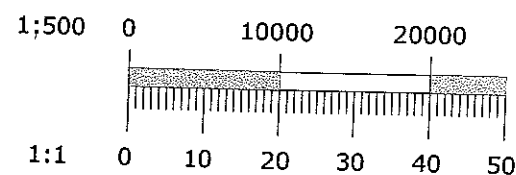

5no. 2-BED @ 850sqft
10no. 3-BED @ 1050sqft
8no. 4-BED @ 1200sqft



Rev A 06/07/12 Resident's parking adjusted

SA

on behalf of: **caldecotte**

issued for: **PLANNING**

project: **LAND OFF WHALLEY ROAD, BARROW**

drawing: **PROPOSED SITE LAYOUT**

project number: **5251**

drawing number: **06**

north:

revision: **A**


sursham tompkins est 1992
architectural services & project management

■ cottage farm ■ sywell ■ northampton ■ NN6 0BJ
■ t: 01604 64 65 66 ■ f: 01604 64 63 62 ■ e: info@surshamtompkins.co.uk
■ w: www.surshamtompkins.co.uk

scale: **1:500** paper size: **A3** drawn by: **GL** date: **19/06/12** checked: **XX/XX/XX**


© Sursham Tompkins And Partners Limited, - Registered In England and Wales - Registered Number 7160332
Contractors must work to figured dimensions only. All building and site dimensions, levels and sewer invert levels at corner points are to be checked on site before work starts. This drawing must be read in conjunction with, and checked against, any structural or other specialist drawings provided. Any discrepancy between issued drawings are to be reported to this practice and verified before work starts. This drawing and the building works depicted are the copyright of this practice and may not be reproduced except by written permission.

FILE LOCATION - p:\5251 king charles, clitheroe\02 drawings\02 planning\05a.dwg

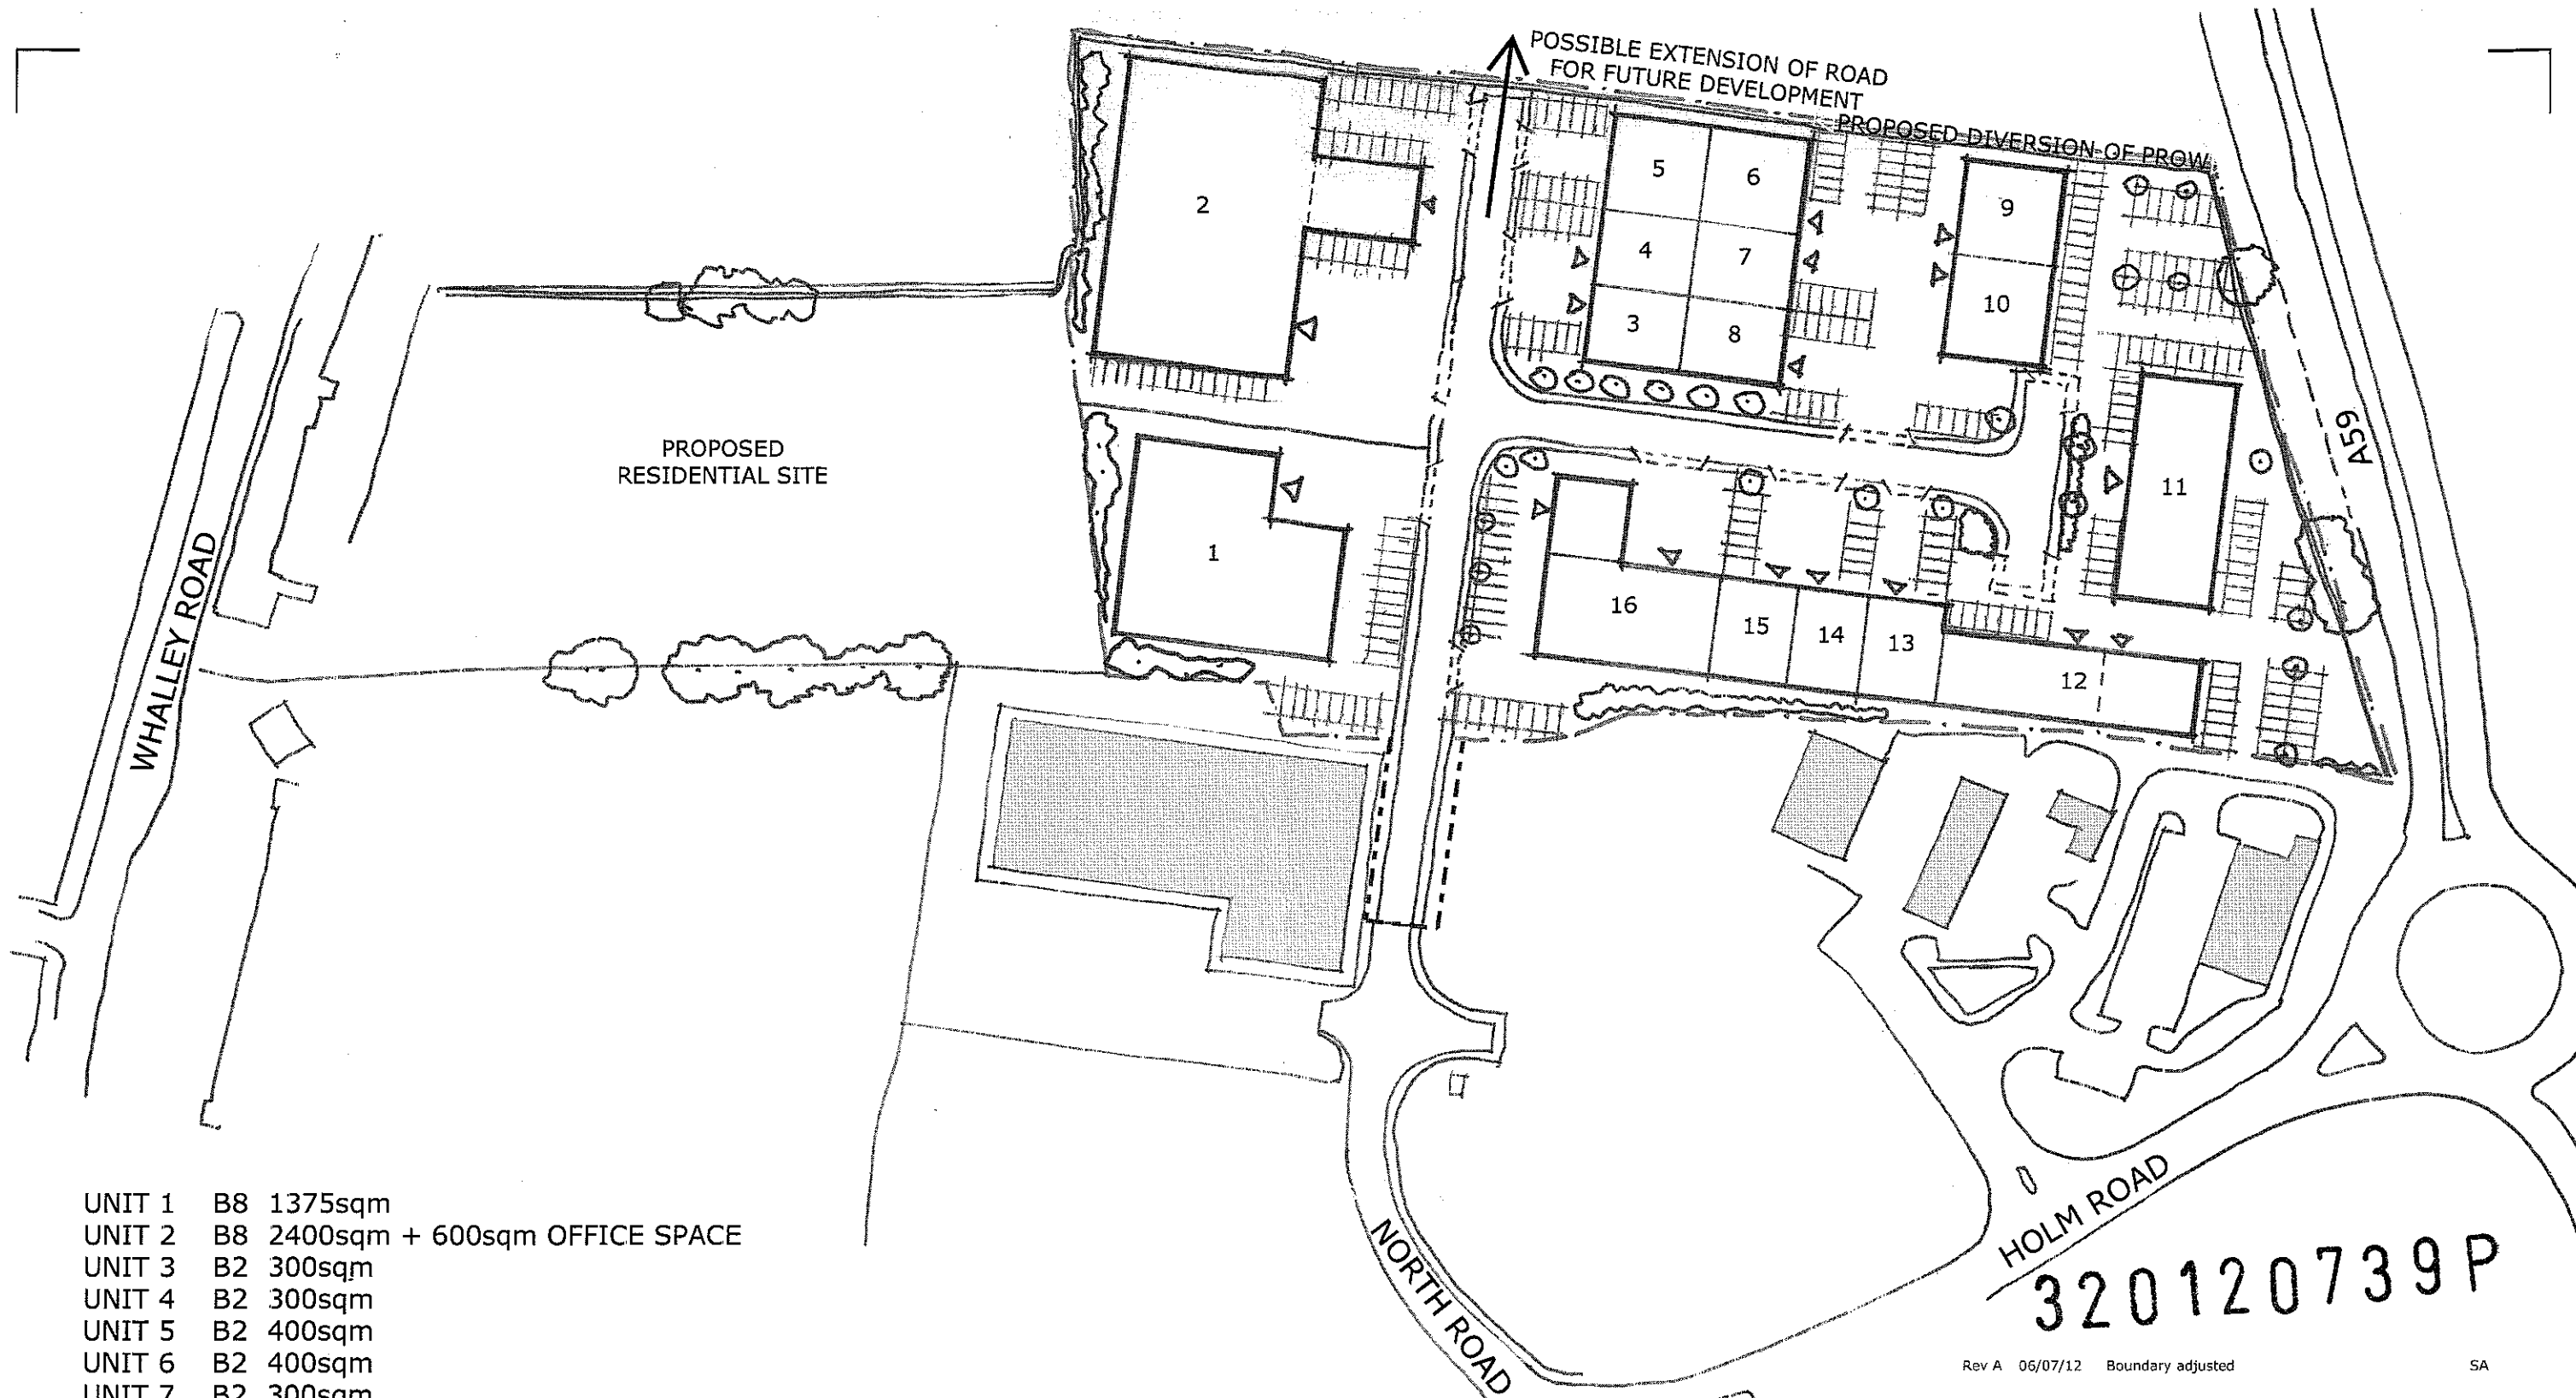

UNIT 1	B8	1375sqm
UNIT 2	B8	2400sqm + 600sqm OFFICE SPACE
UNIT 3	B2	300sqm
UNIT 4	B2	300sqm
UNIT 5	B2	400sqm
UNIT 6	B2	400sqm
UNIT 7	B2	300sqm
UNIT 8	B2	300sqm
UNIT 9	B2	400sqm
UNIT 10	B2	400sqm
UNIT 11	B1	2700sqm
UNIT 12	B2	750sqm + 300sqm OFFICE SPACE
UNIT 13	B2	300sqm
UNIT 14	B2	300sqm
UNIT 15	B2	300sqm
UNIT 16	B2	700sqm + 450sqm OFFICE SPACE
TOTAL		12975sqm

1:1250 0 10m 20m 30m 40m 50m 60m

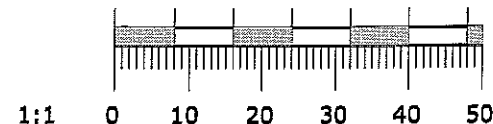

issued for: **PLANNING**

project: **LAND OFF WHALLEY ROAD, BARROW**

drawing: **EMPLOYMENT SITE INDICATIVE SITE LAYOUT**

project number: **5251**

drawing number: **09**

north:

revision: **A**

Rev A 06/07/12 Boundary adjusted

SA

on behalf of: **caldecotte cc**

sursham tompkins architectural services & project management

cottage farm sywell northampton NN6 0BJ
t: 01604 64 65 66 f: 01604 64 63 62 e: info@surshamtompkins.co.uk
w: www.surshamtompkins.co.uk

scale: **1:1250** paper size: **A3** drawn by: **GL** date: **06/07/12** checked: **XX/XX/XX**

© Sursham Tompkins And Partners Limited. Registered In England and Wales - Registered Number 7160392
Contractors must work to figures dimensions only. All building and site dimensions, levels and sewer levels at connection points are to be checked on site before work starts. This drawing must be read in conjunction with, and checked against, any structural or other specialist drawings provided. Any discrepancy between issued drawings are to be reported to the architect and verified before work starts. This drawing and the building works depicted are the copyright of this practice and may not be reproduced except by written permission.

FILE LOCATION - p:\5251 long ebarrow, 06\06\02\drawings\02\planning\09\drawings