



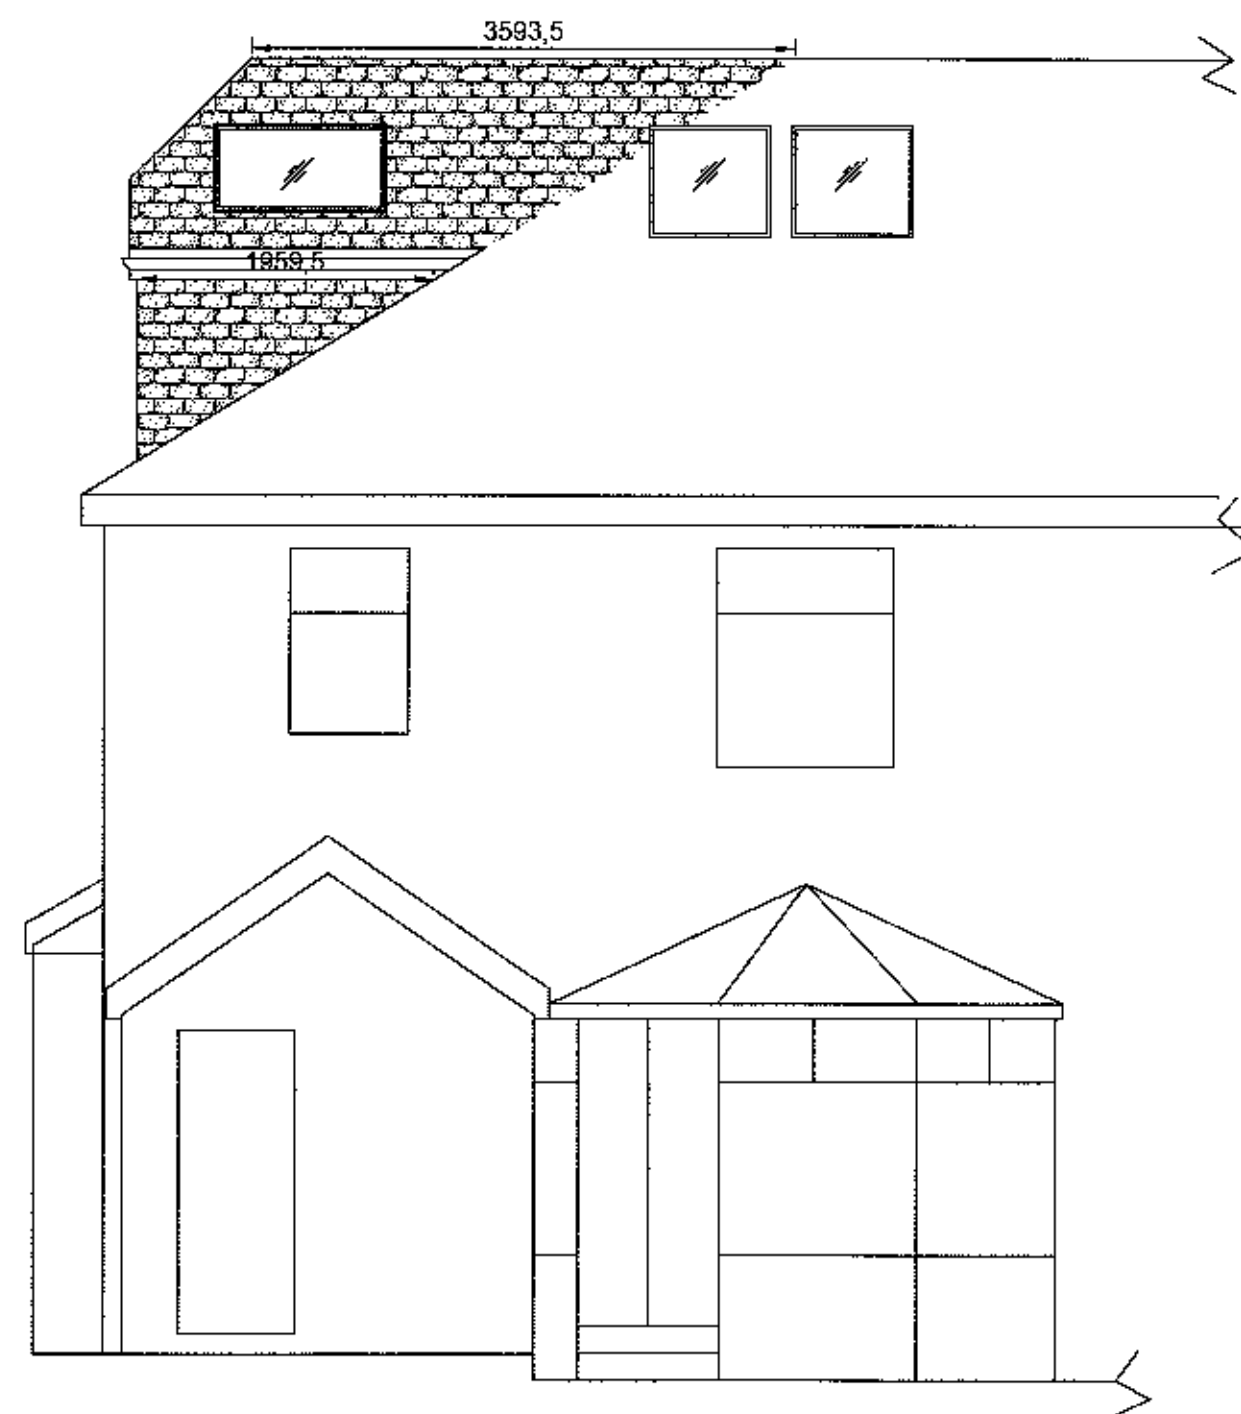


PROPOSED REAR

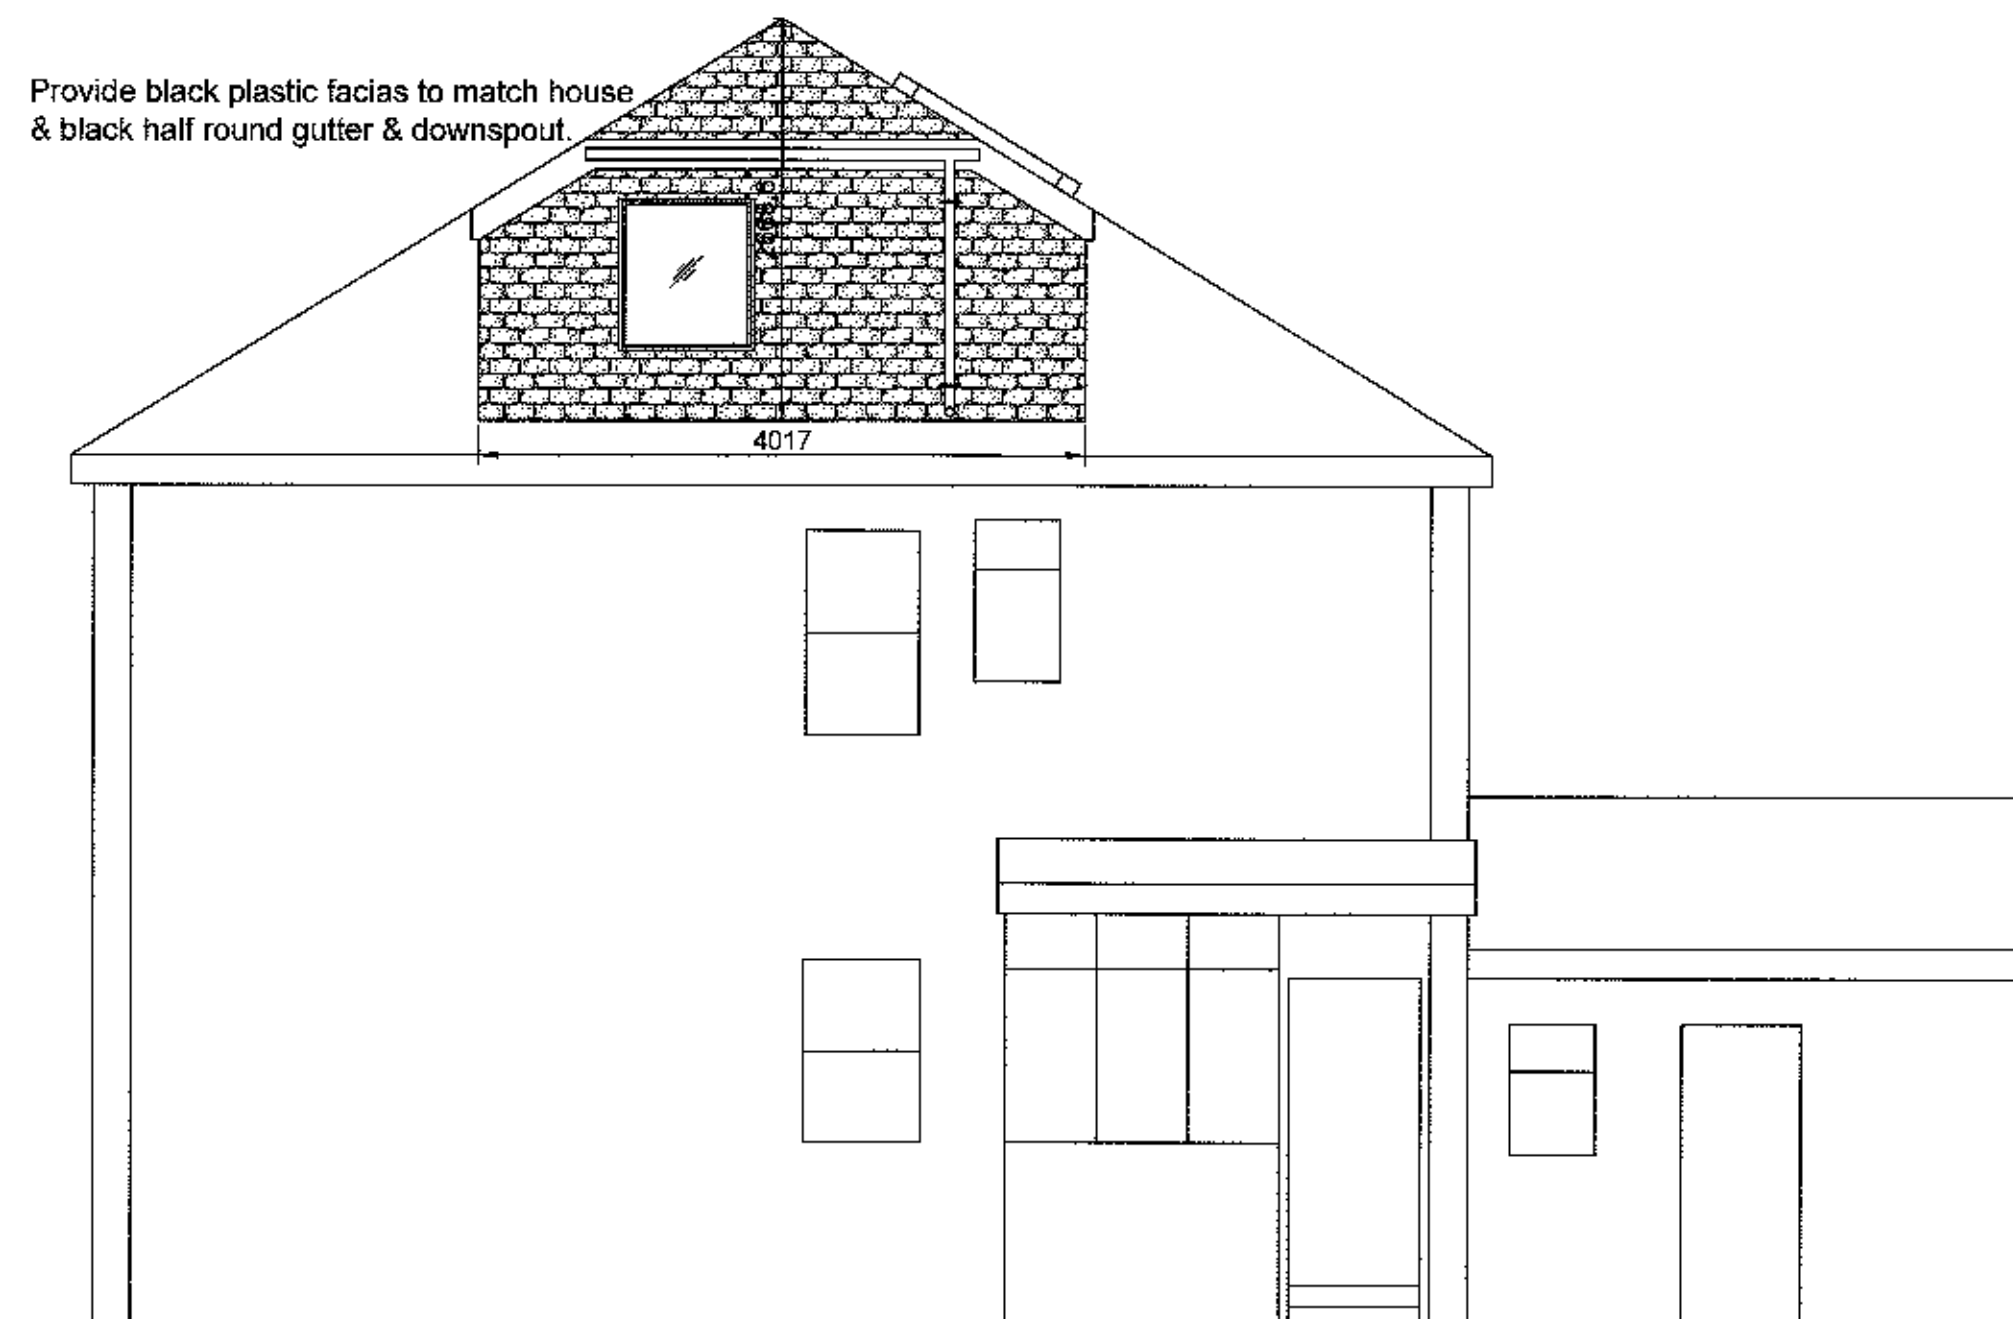

PROPOSED SIDE




PROPOSED FRONT

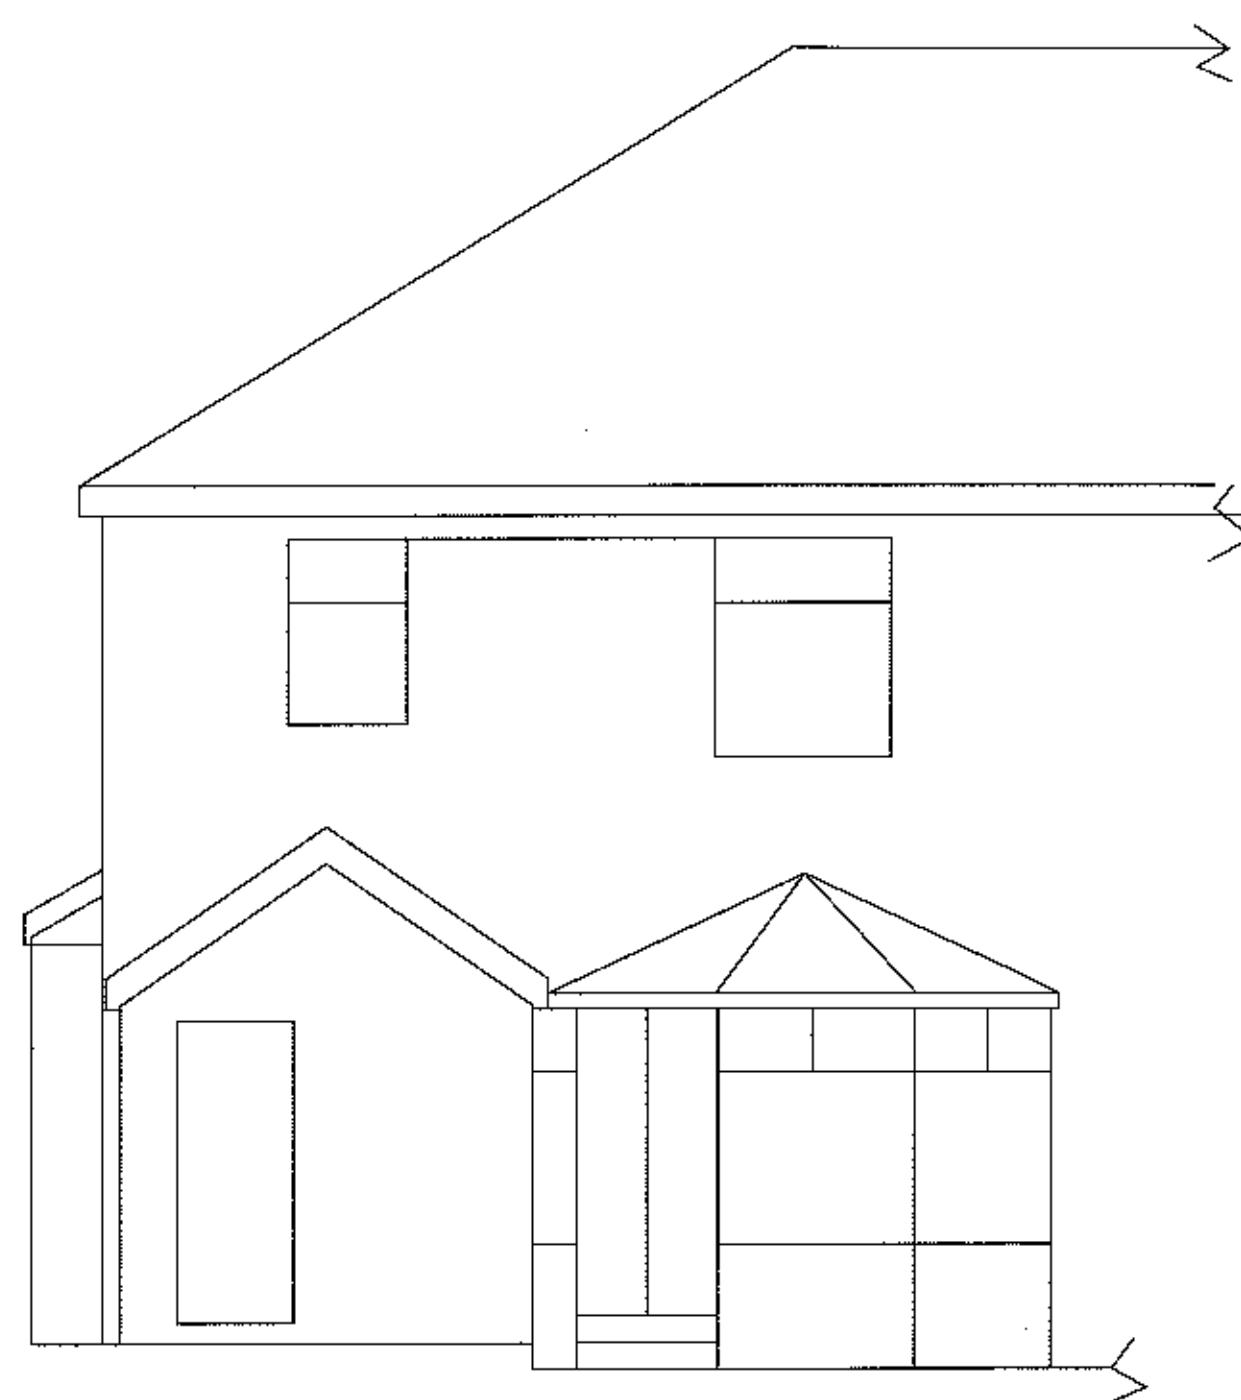

EXISTING REAR



EXISTING SIDE

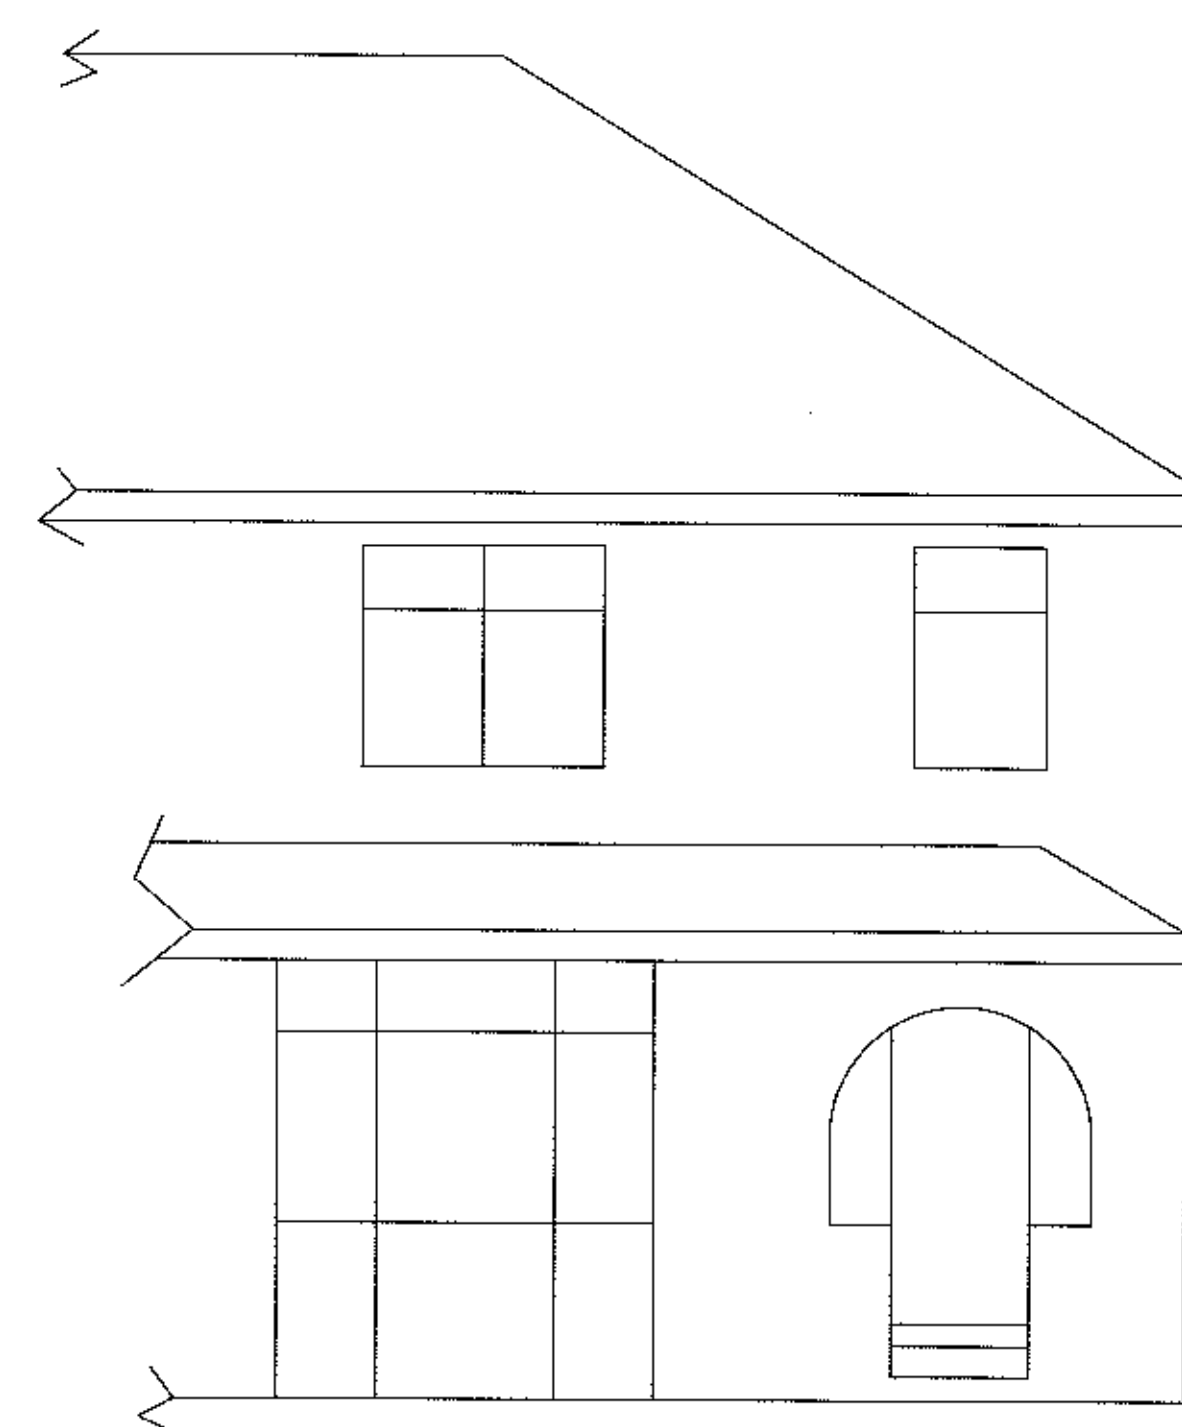

EXISTING FRONT

320120743 P

Proposed loft conversion at : 3 Grindleton Road West Bradford BB7 4TE	
CLIENT:	Mr & Mrs Marsden
DATE:	June 2012
SCALE:	1:50
DWG No:	
L.A:	
AMENDMENTS:	DATE:
	