


Brown Leaves Hotel, Copster Green

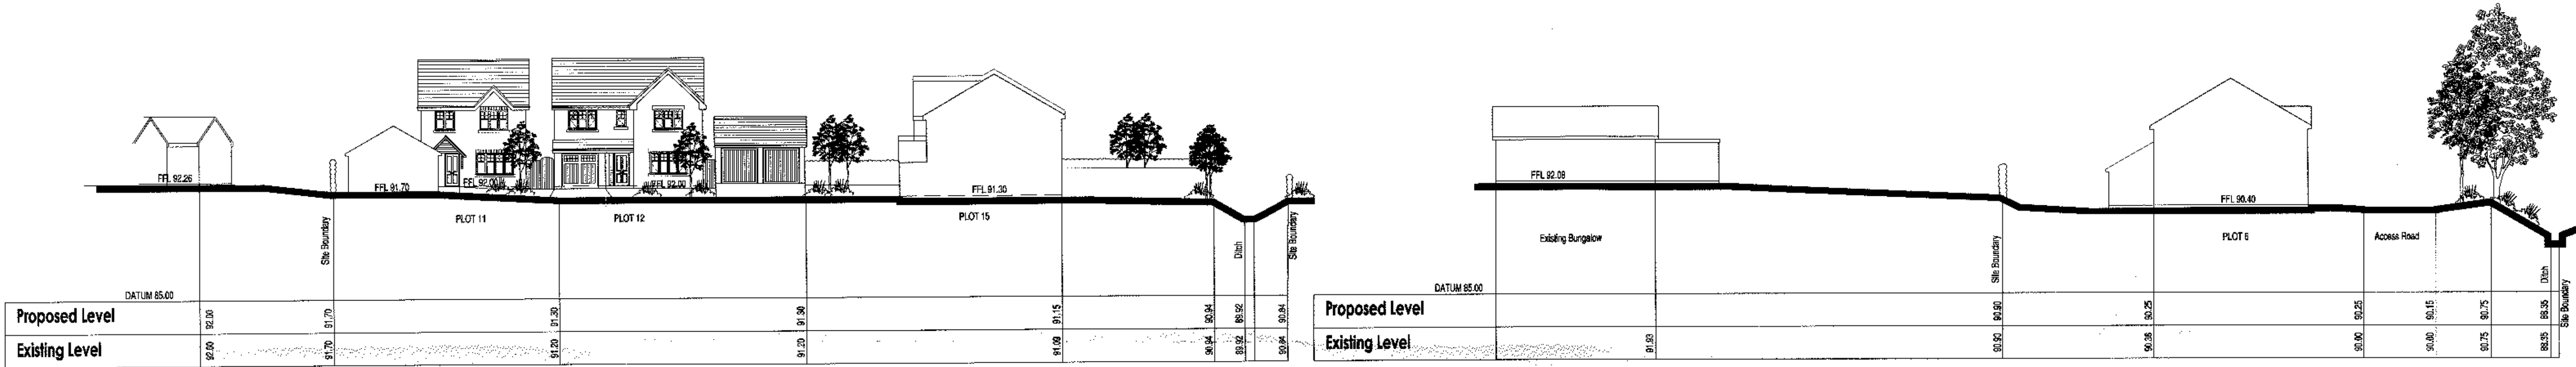

Section A-A



Section B-B

Section C-C



Section D-D

Site Sections

McDermott
DEVELOPMENTS LTD
Jupiter House, 1 Mercury Rise, Altham Business Park, Altham, Burnley, BB5 5BY
Tel: 01282 774586 Fax: 01282 774616 www.mcdermott-homes.co.uk

Project

**Brown Leaves Hotel
Longsight Road
Copster Green**

Rev	Date	Revision

Title

SITE SECTIONS / STREETSCENES

Scale **1:200**

Date **May 2012**

Dwg. No. **PL.03**